


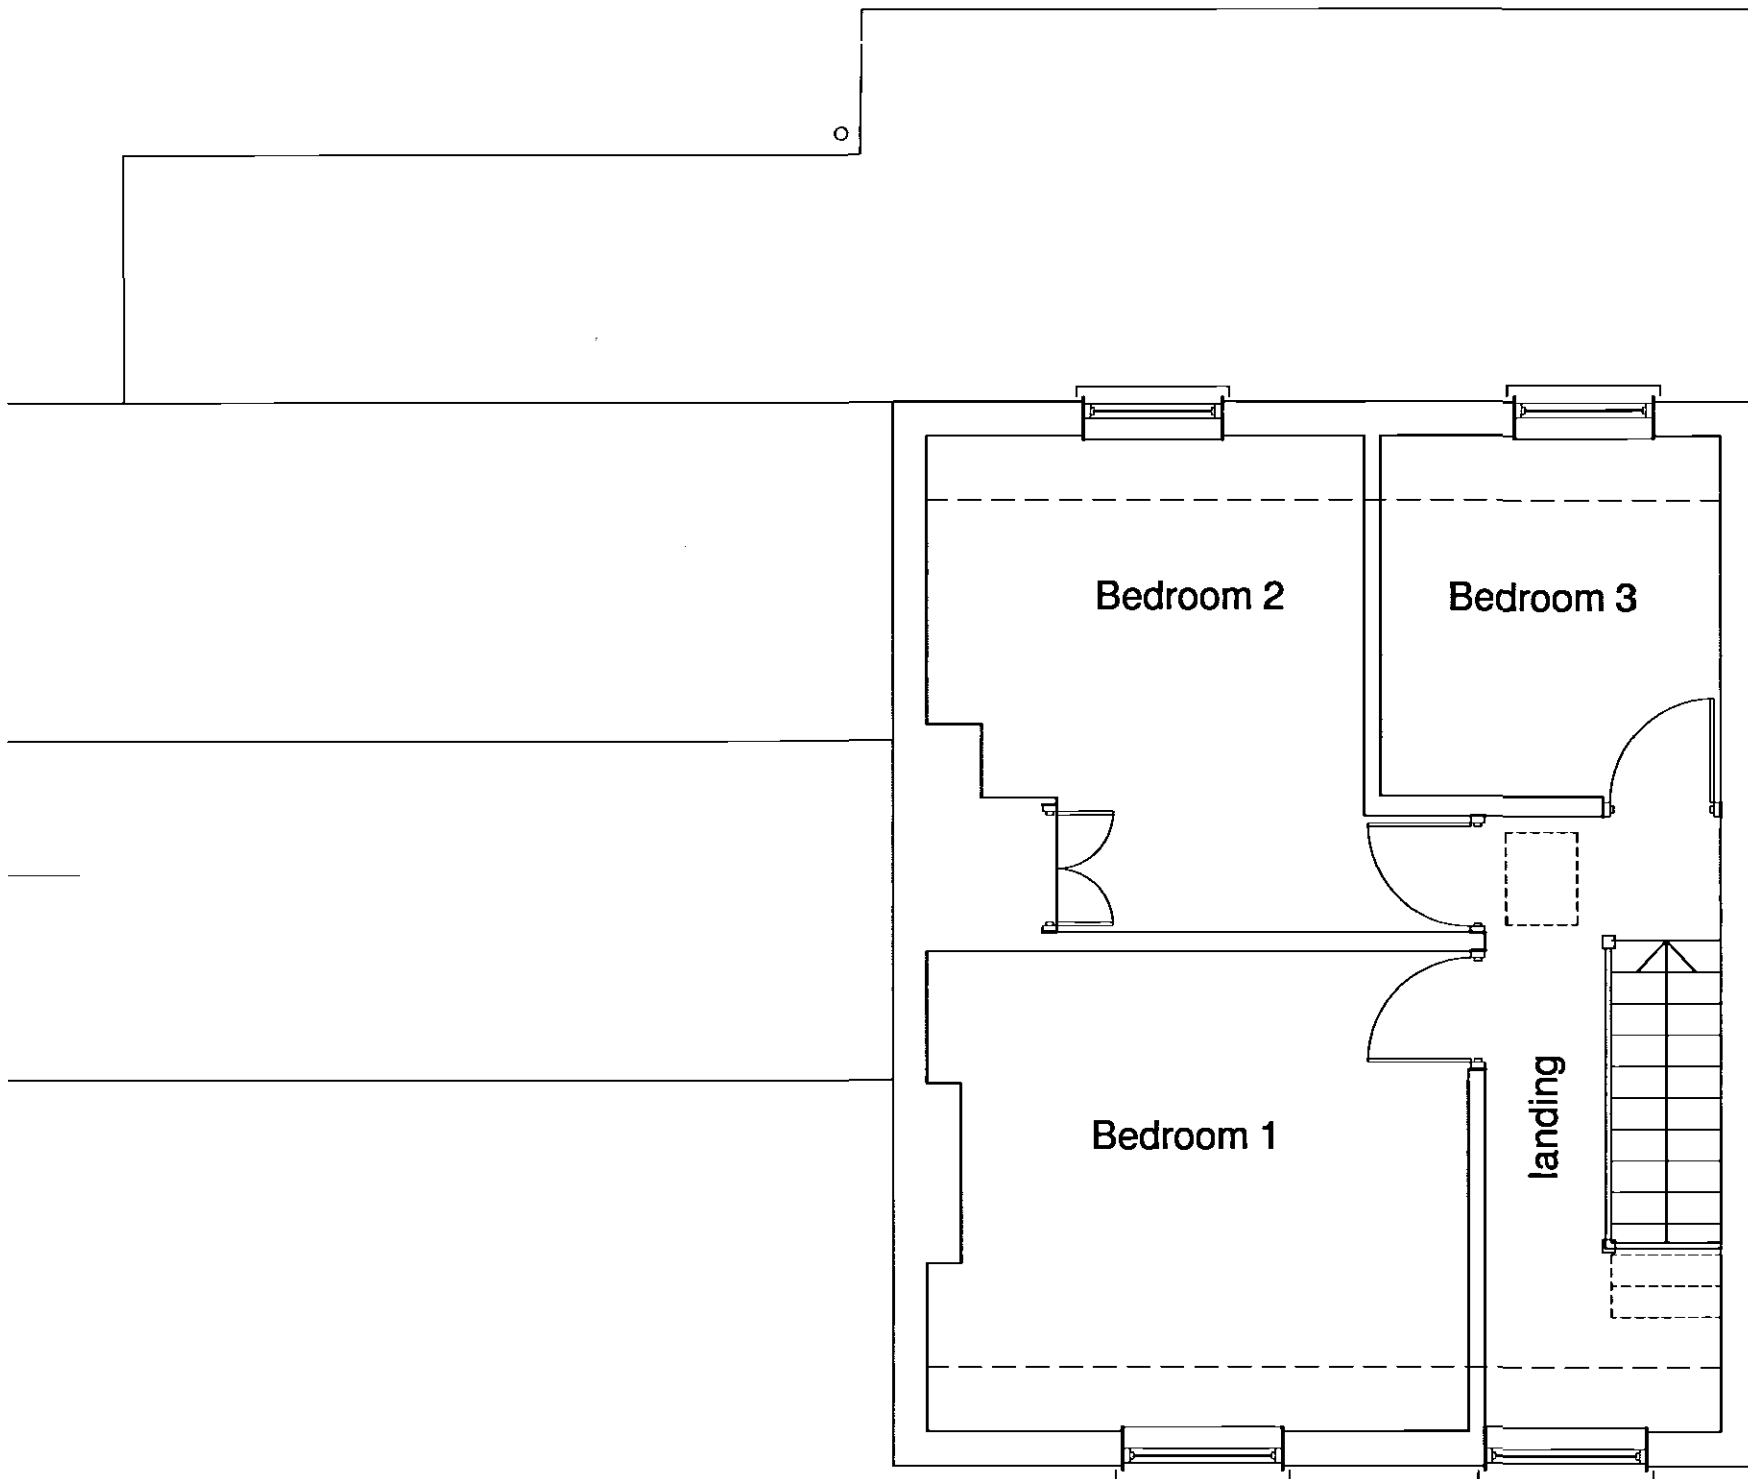

First Floor As Existing

SHDC
PLANNING & DEVELOPMENT
24 APR 2006
Ref. 0563/06

DETERMINED
PLAN

ROBERT
LOWE
CHARTERED
ARCHITECT

1-2 North End, Swineshead
Boston, Lincs., PE20 3LR
Phone 01205-821117
Fax 01205-821139
info@lowe-architects.com

Project:
Alterations & Extensions
34 Seas End Road
Moulton Seas End
Client:
Mr L Ferguson
Drawing Title:
First Floor Plan
As Existing

Date:
July 2005
Scale:
1: 50 on A3

Project No: 05048
Drawing No: JM
Rev:

03

Contractors are to check all dimensions on site and to report any discrepancy to the Architect.
Do not scale from the drawing. © 2005