





NOTES

Do not scale from this drawing.


This drawing is copyright and may not be altered, traced, photographed or used for any purpose other than that for which it is issued without written permission from the John D Lynch Partnership.

The General Contractor is to check all dimensions on site and report discrepancies to the architect.


All details shown on this drawing including foundations are based upon typical site conditions related to the area. No responsibility can be accepted for abnormal conditions which may be discovered during construction unless reported to the Architects so that design amendments may be considered. Site soil surveys are recommended in respect of foundations to establish specific site conditions before foundation work is undertaken.

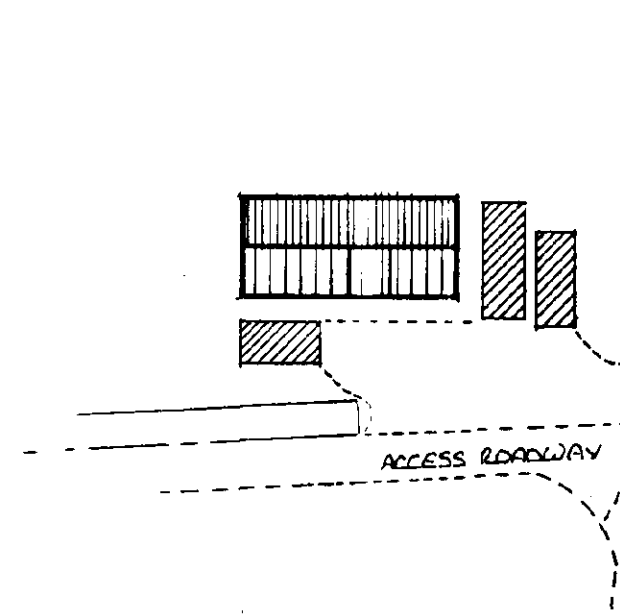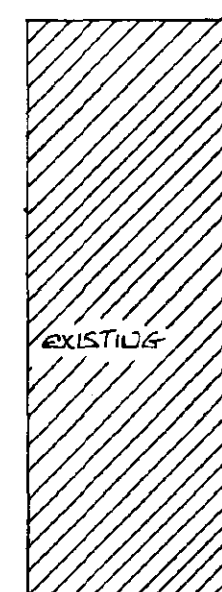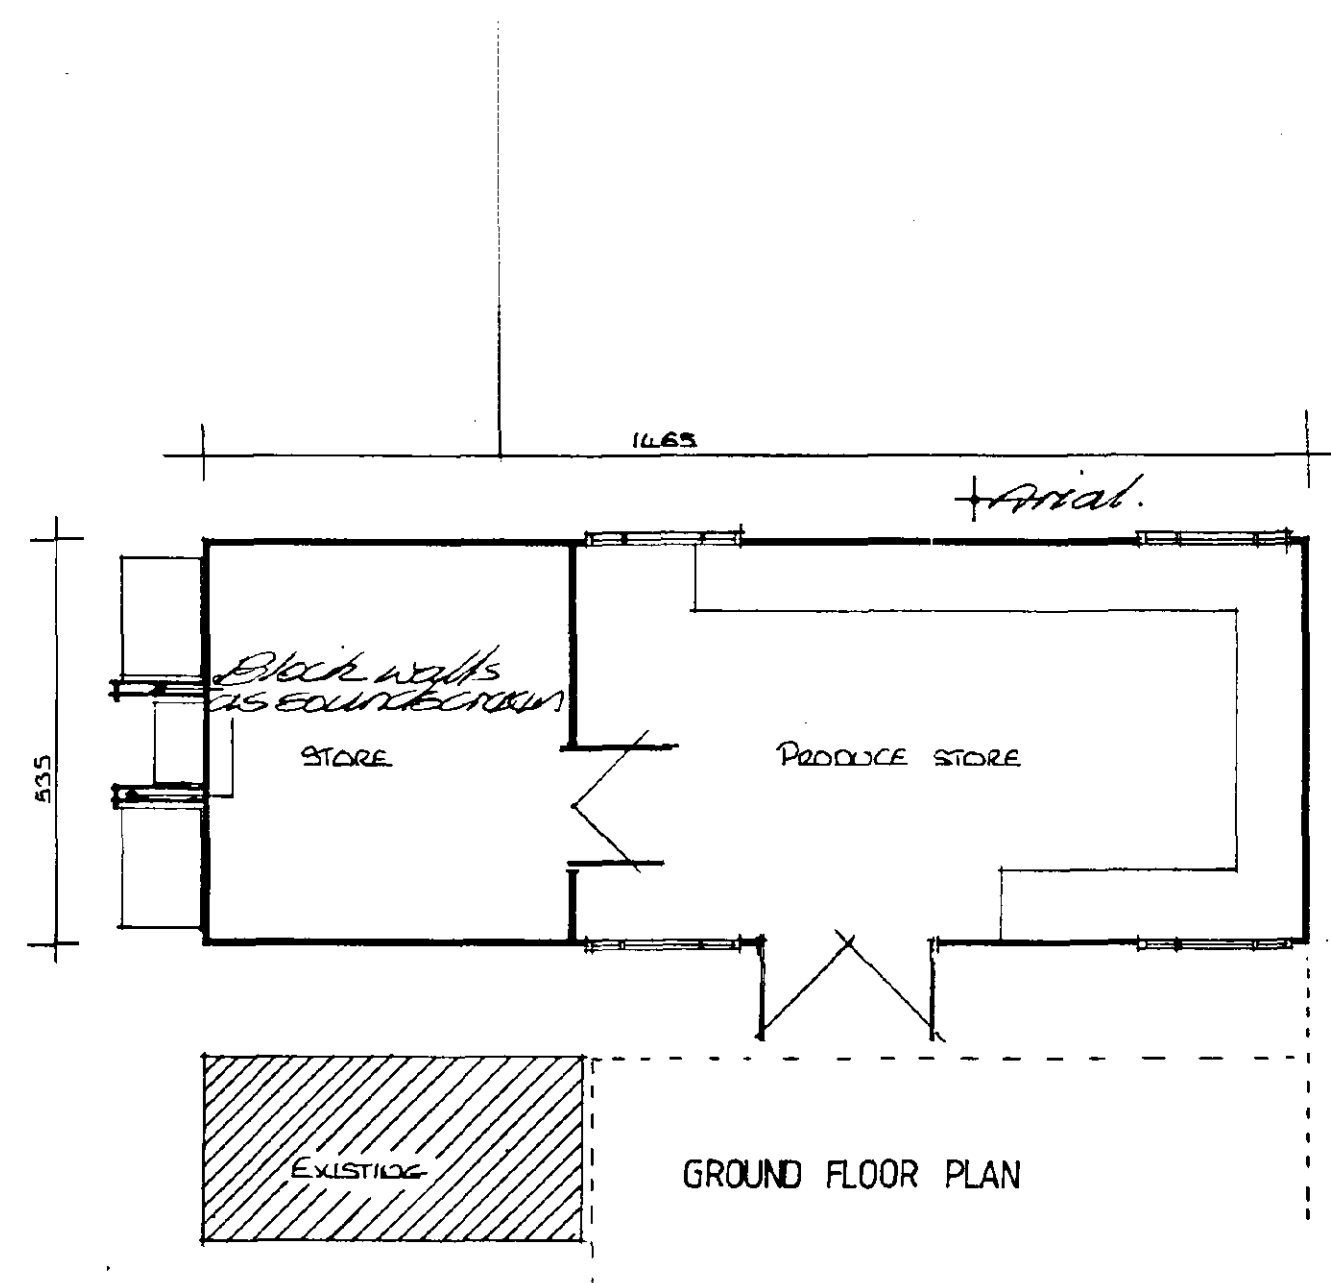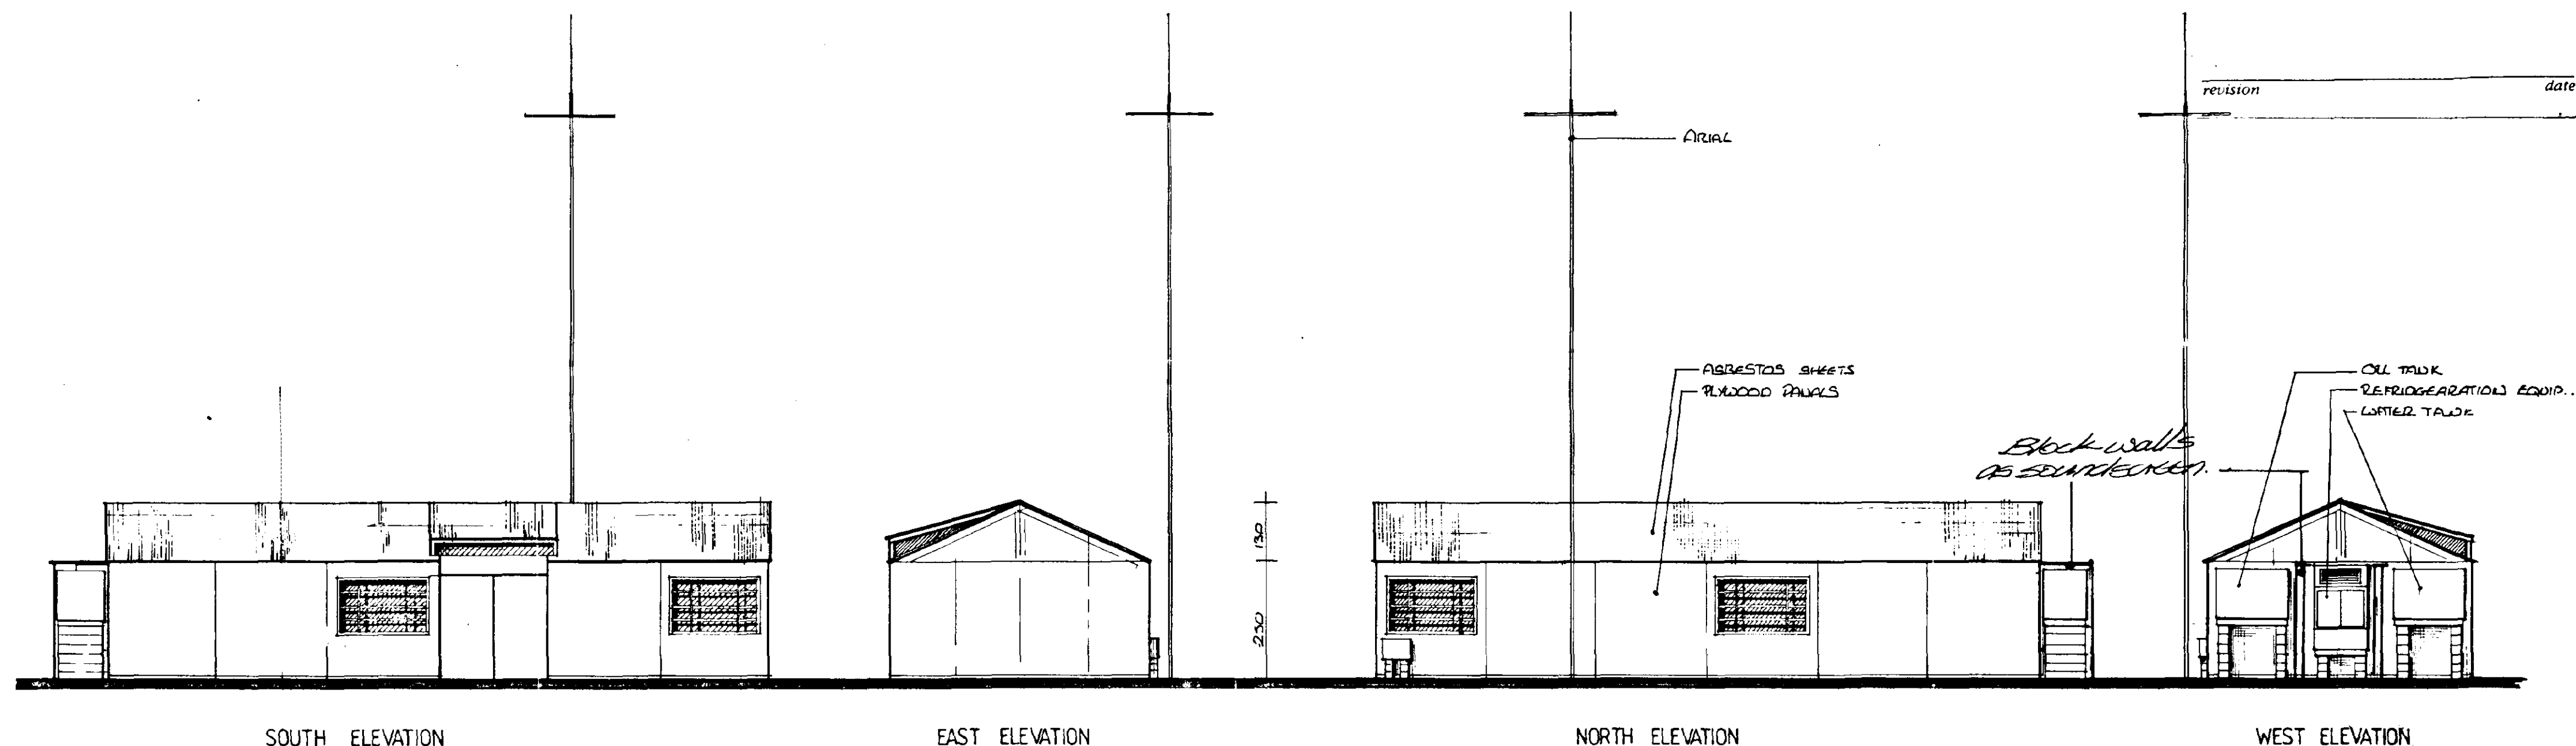

SITE PLAN 1:500

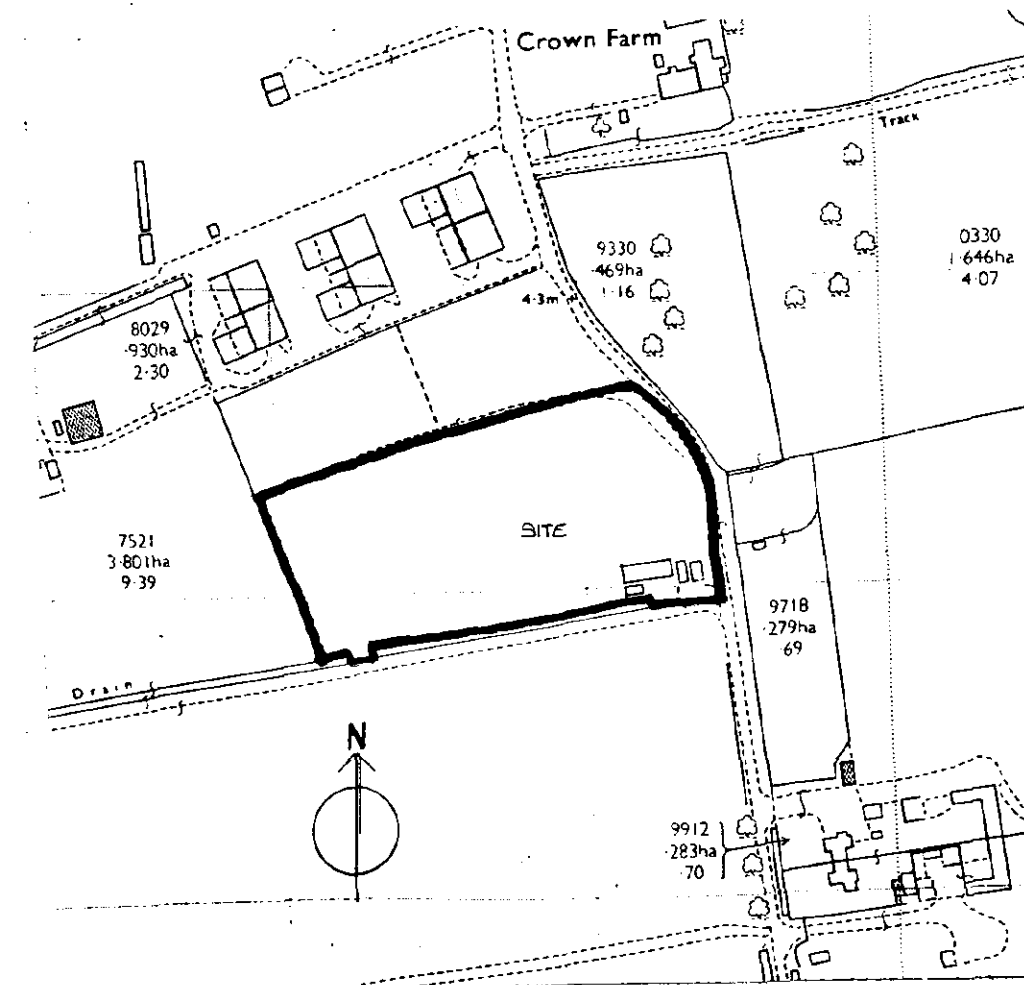

LOCATION PLAN 1:2500

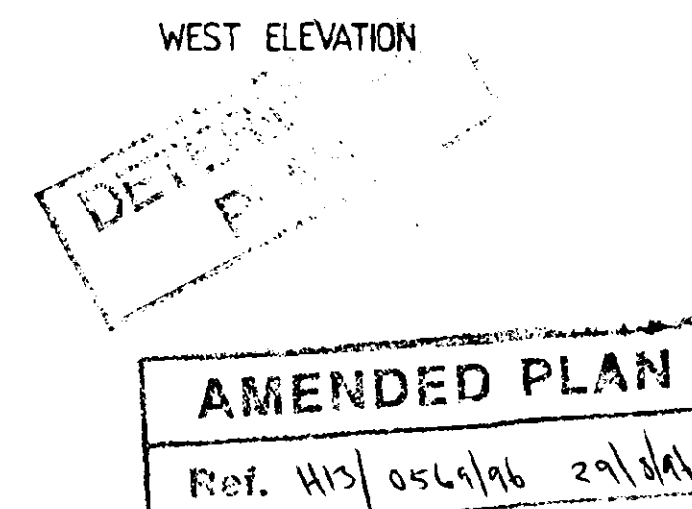

JOHN D LYNCH
partnership
CHARTERED
ARCHITECTS

project/drawing
PRODUCE SHED FOR MR ROBERTS
CARINGTON ROAD
MOUNTON SEAS END

scale	date	drawn
1:100	6/96	

project no.	drawing no.
1379	AS/1

revisions /