


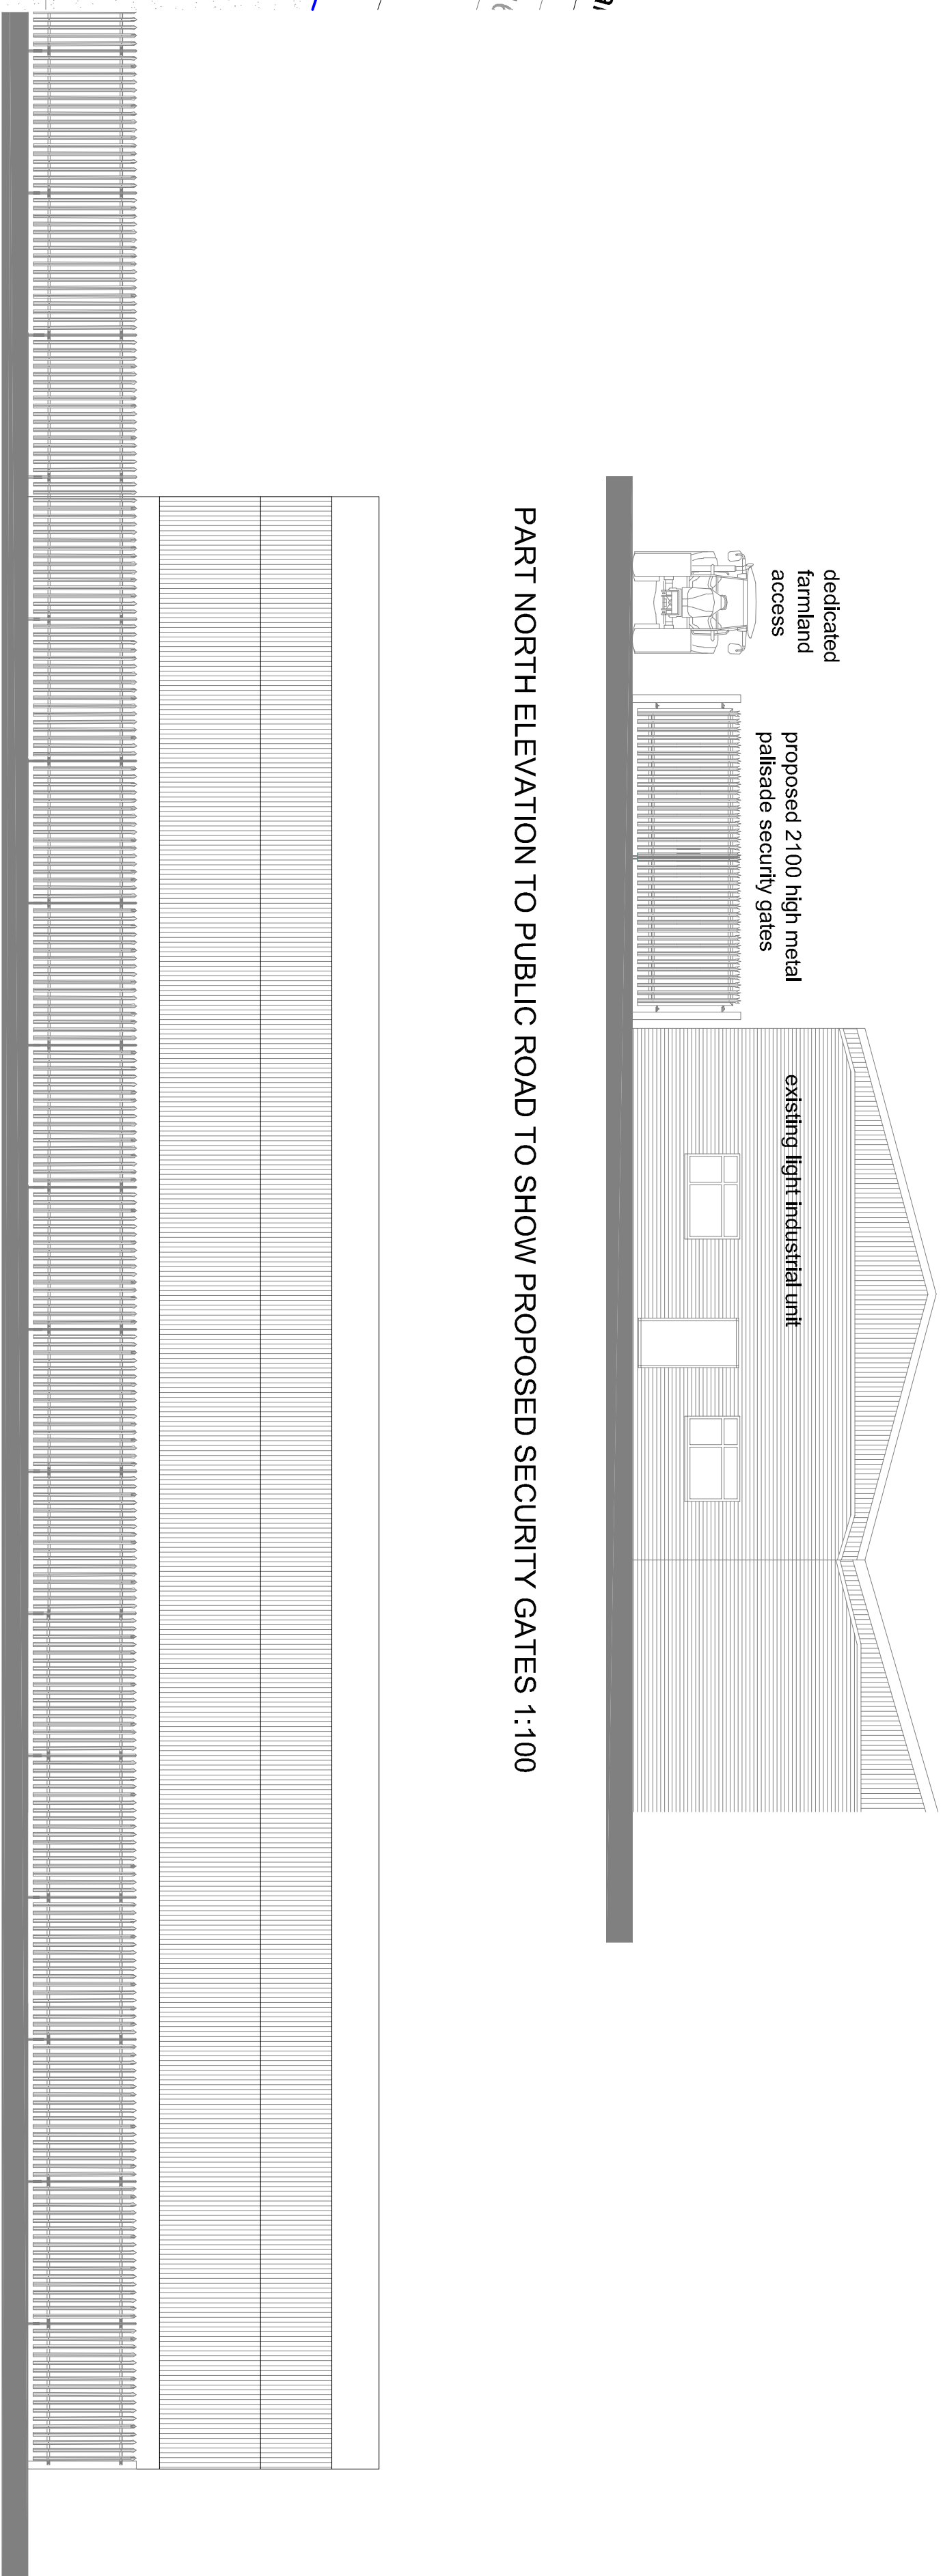


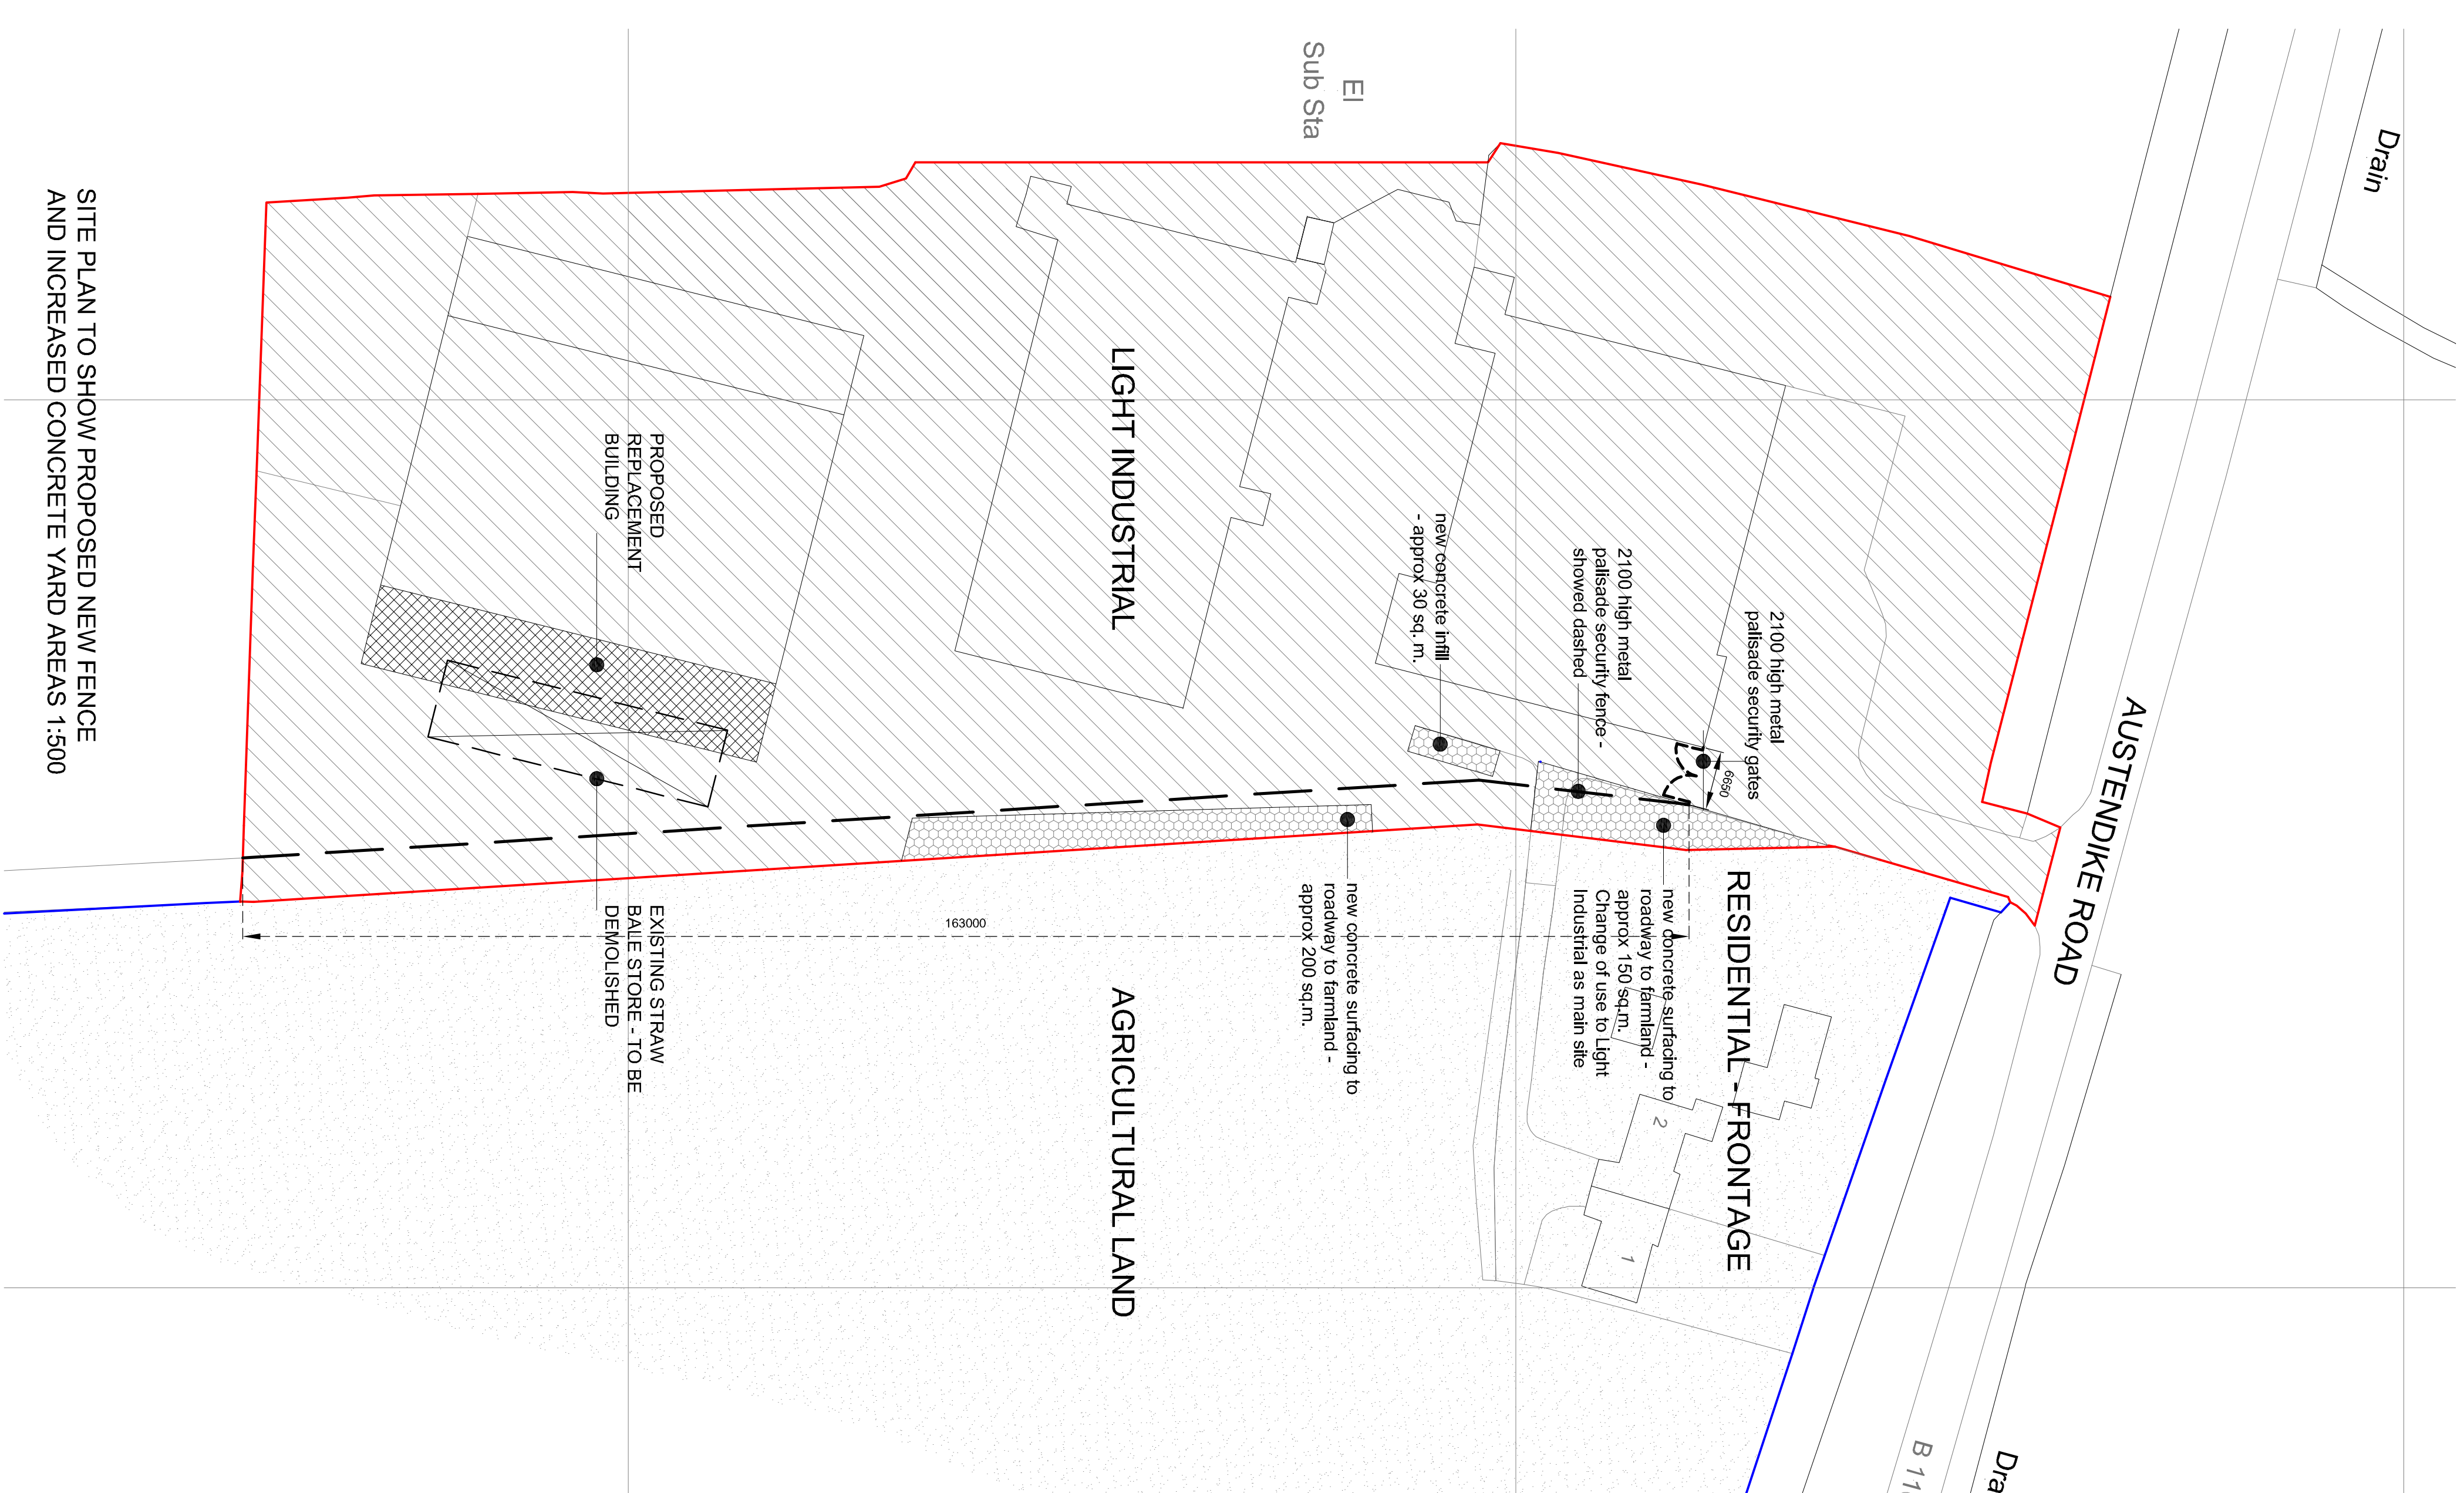

PART EAST ELEVATION TO PUBLIC ROAD TO SHOW PROPOSED SECURITY FENCE 1:100

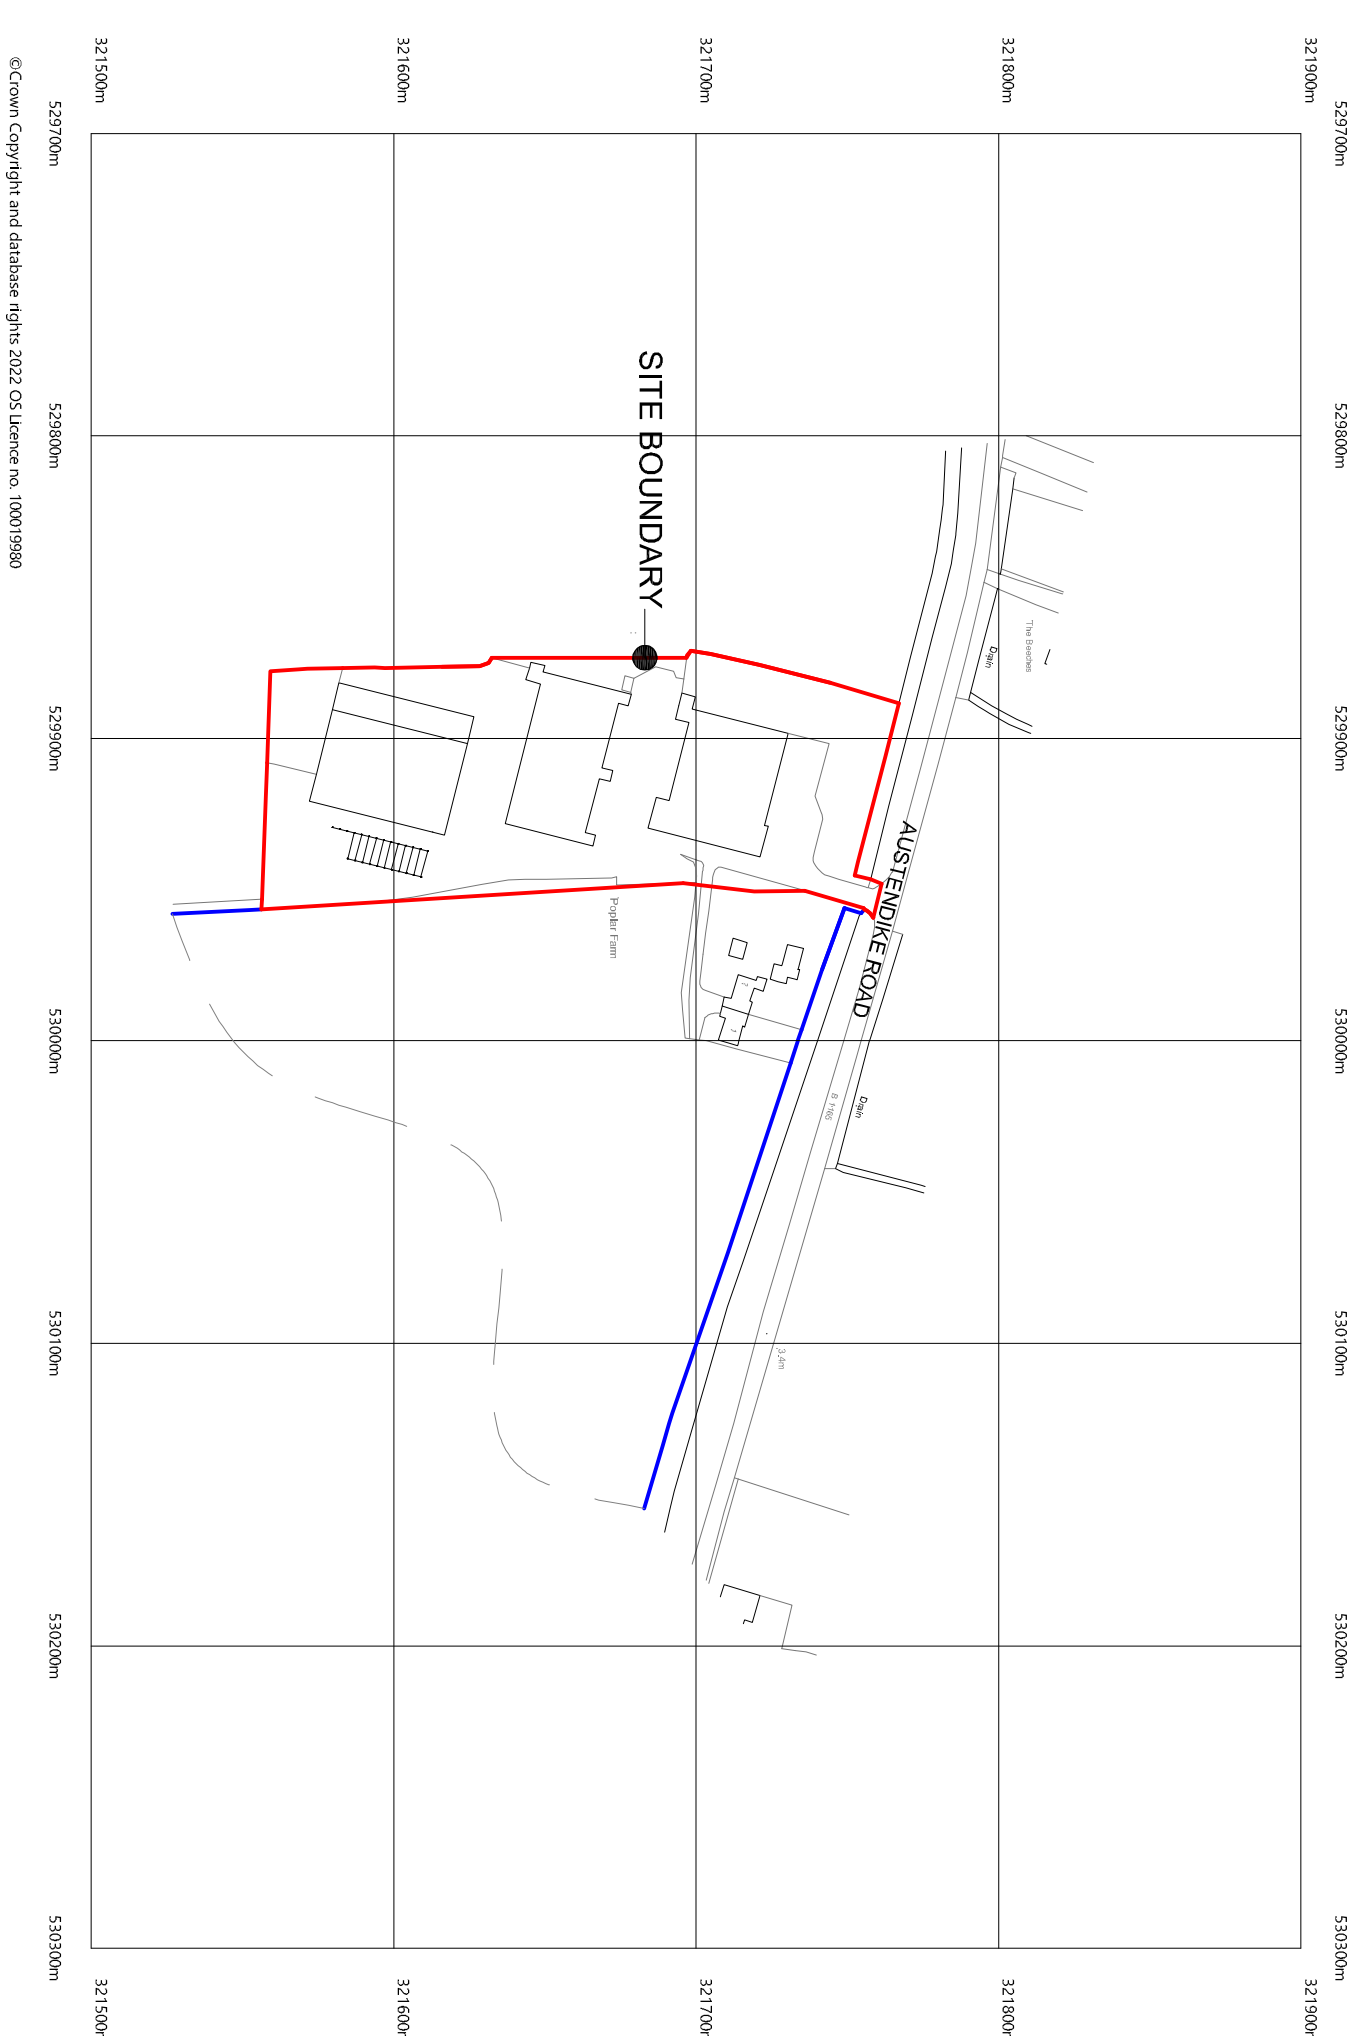

SITE LOCATION PLAN 1:2500

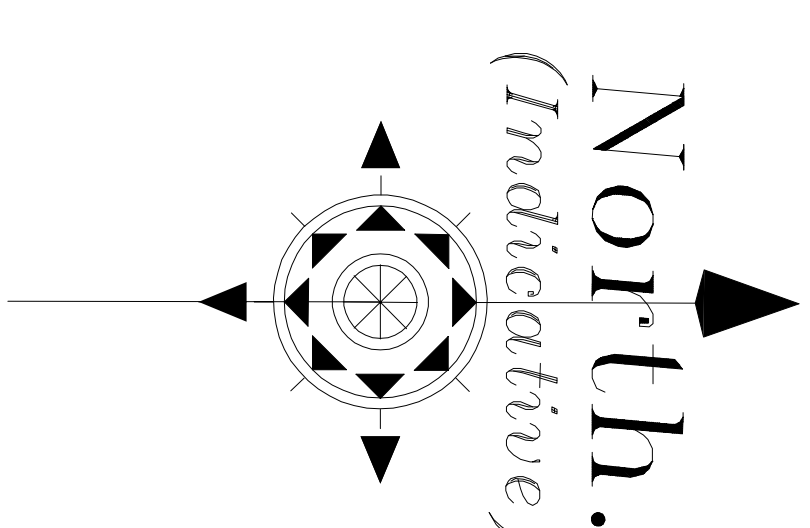

A	17 May 2022	TAC	General minor adjustments
Revision	Date	Drawn	Description

Client **G H Myers Ltd**

Project Proposed Replacement Building at Austendike Road
Weston Hills to form additional Light Industrial Unit

Drawing Planning Application Drawing 2

Scale 1:500, 1:100, 1:2500 @ A1
Drawn TAC Checked AWM Date 02/05/2022
Drawing No. 22/618/PA/002A

Trevor A Clay RIBA Ltd, 14 Old Fendike Road, Weston Hills, Spalding, Lincs. PE126DD
01406 380027 07778 597975 trevor@tacarchitects.co.uk www.tacarchitects.co.uk