
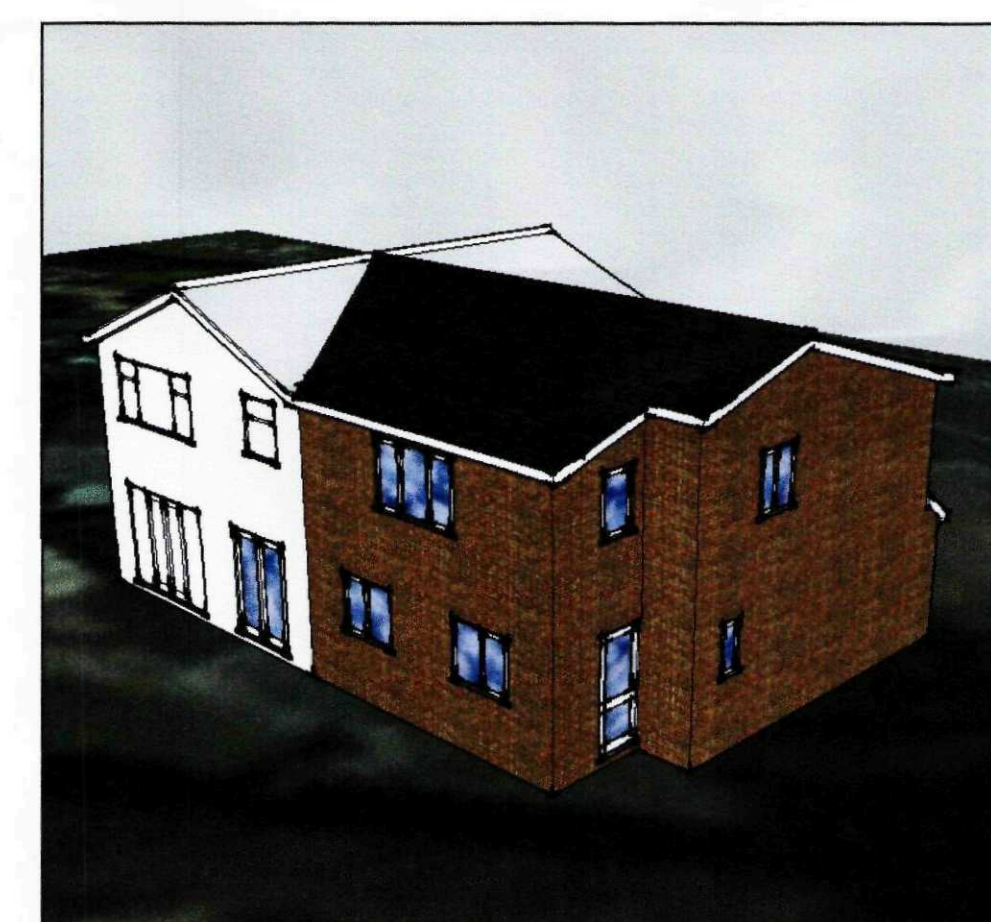
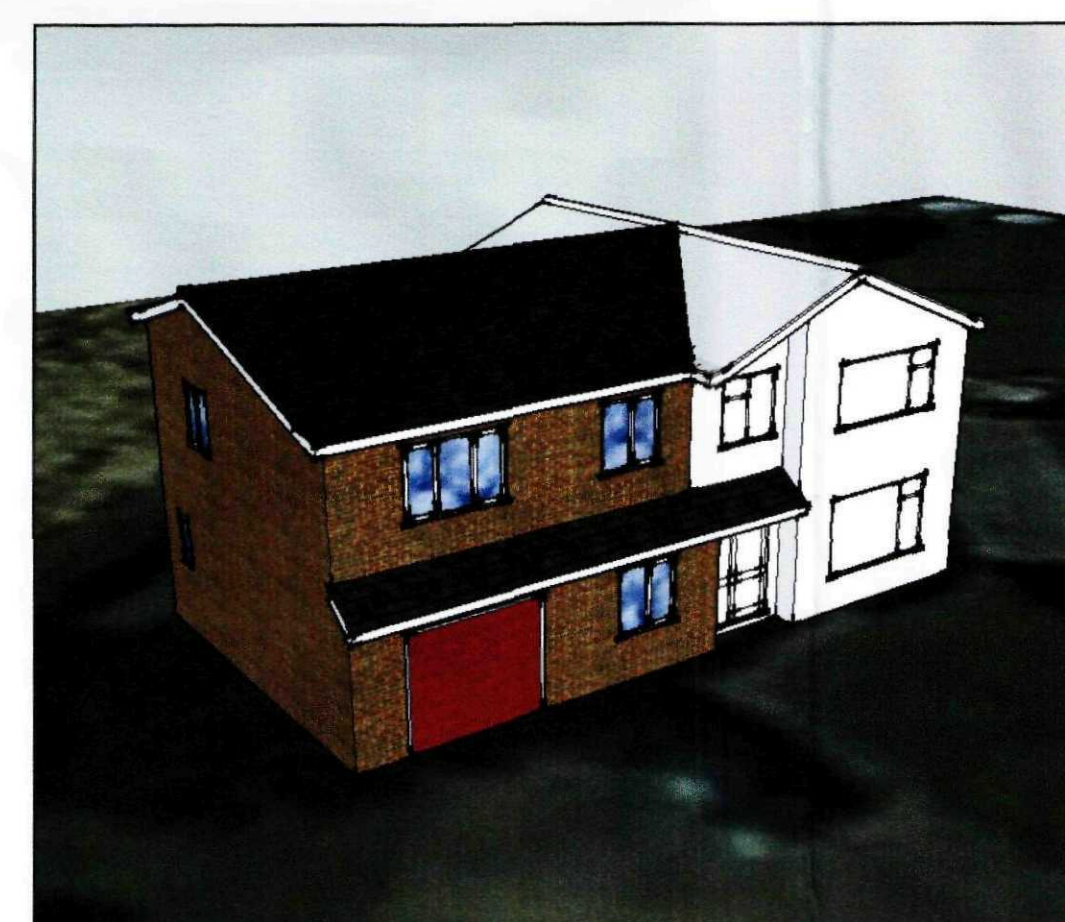
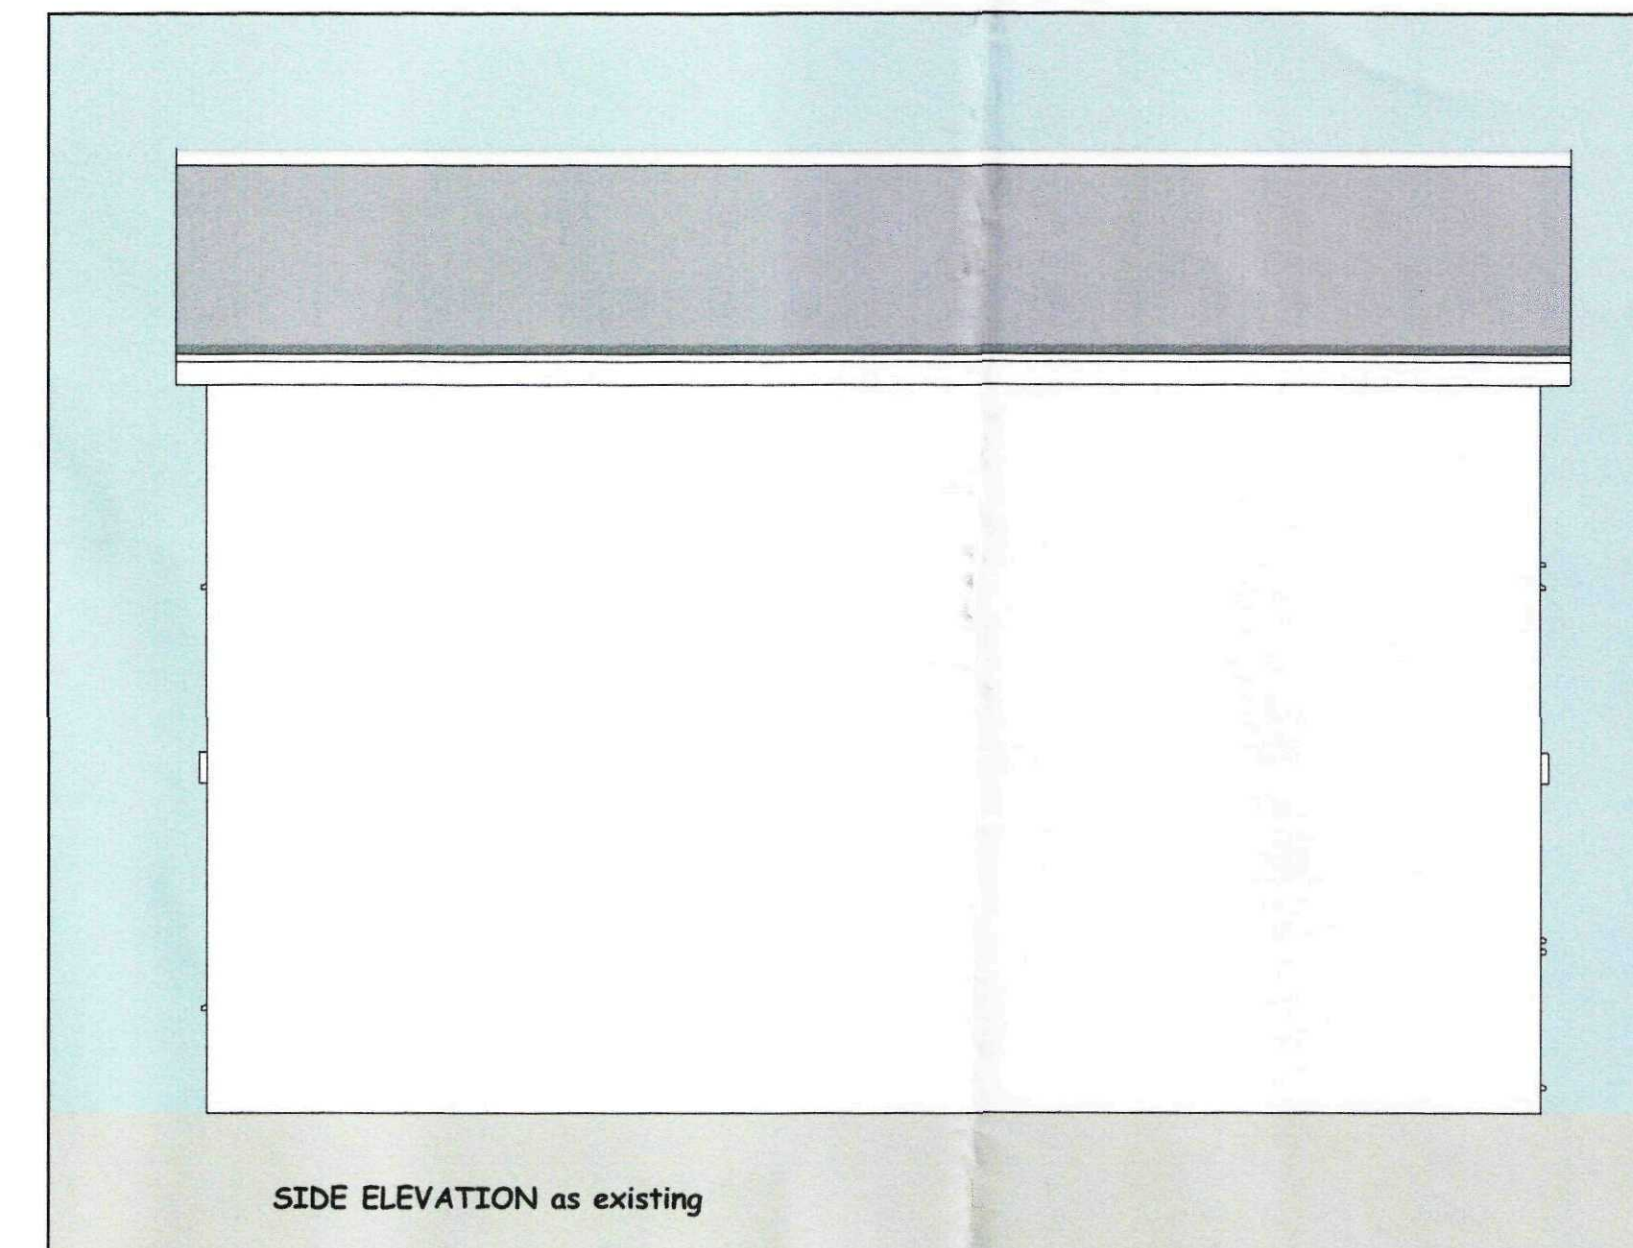


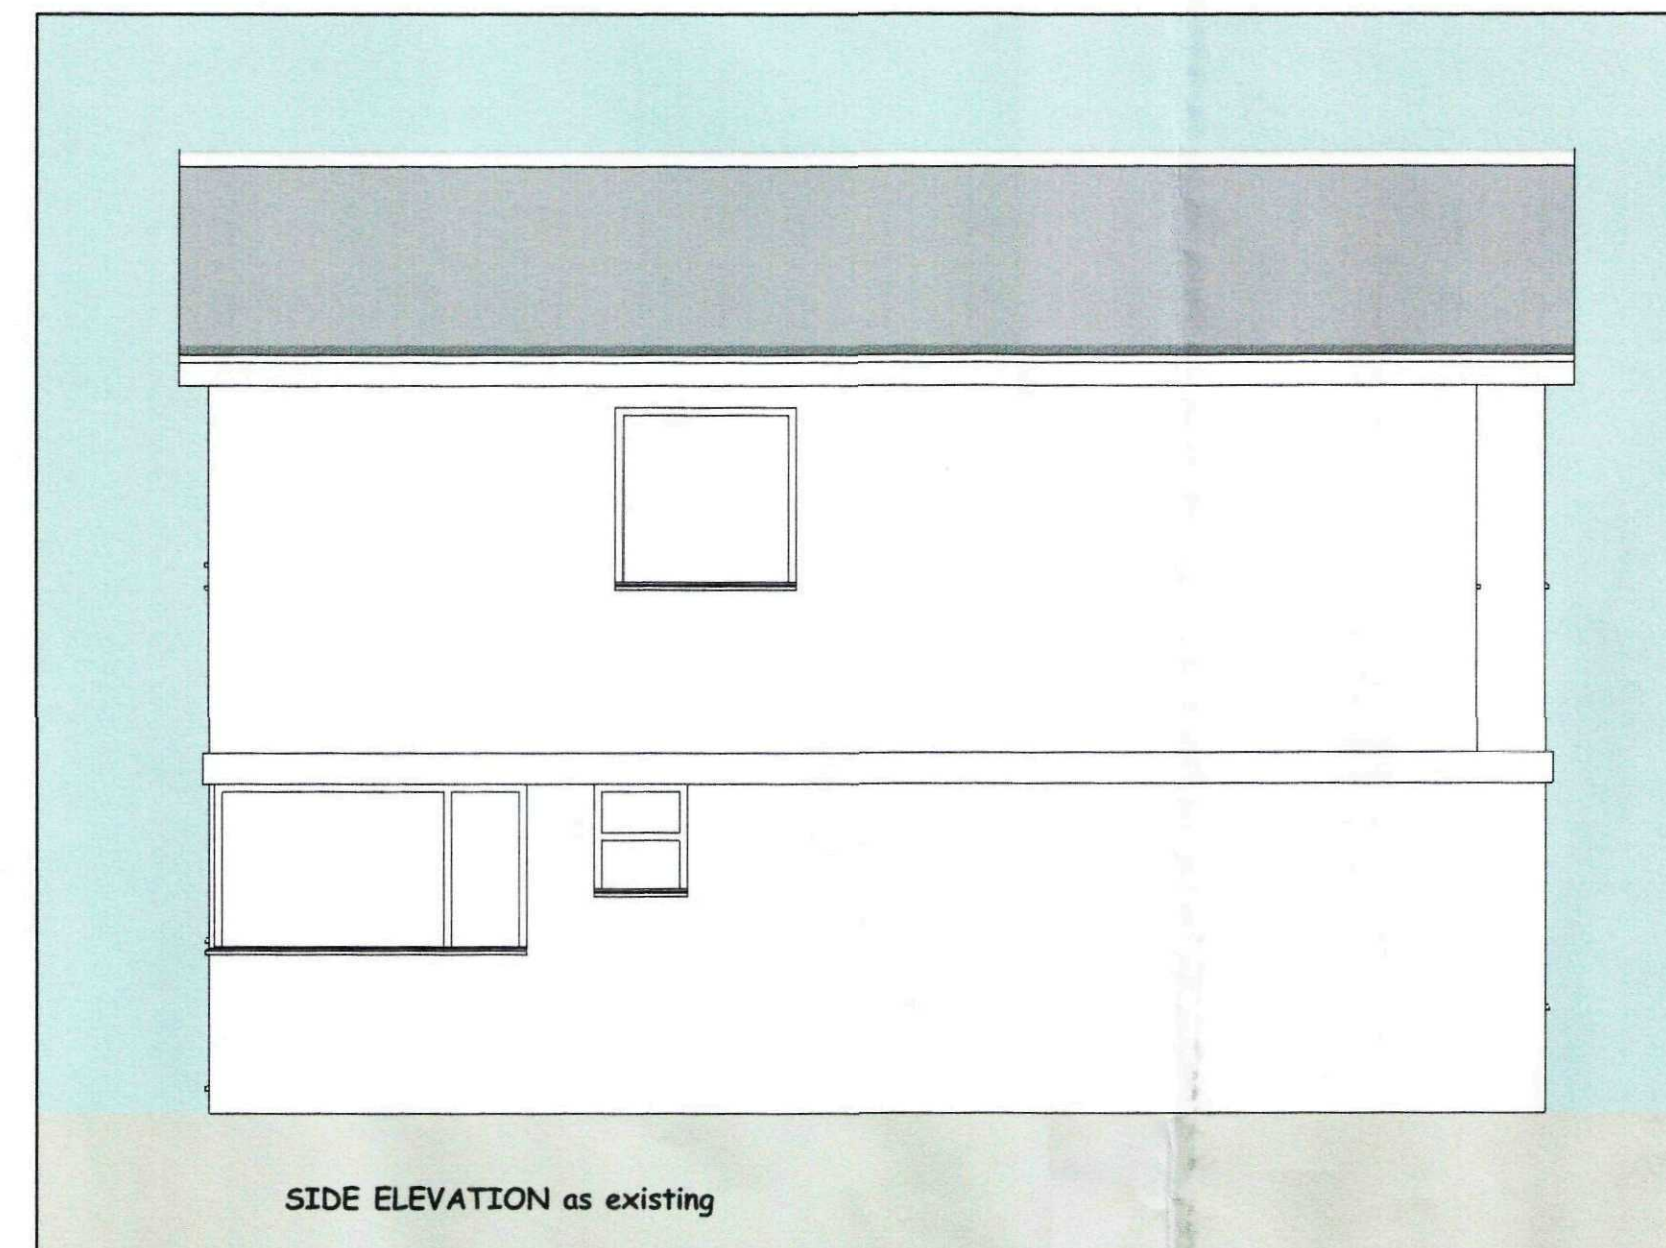

3D VIEWS

SHDC  
Planning & Development  
13 JUL 2010  
Ref: 0515-10

## GR MERCHANT LTD.





4 WRIGHTS MEWS 12A PARK ROAD HOLBEACH SPALDING Lincs PE12 7EE

TEL 01406 490800 FAX 01406 425744 E-MAIL gr.merchant@btconnect.com


PROJECT PROPOSED EXTENSION AND ALTERATIONS AT  
51 ASHBY GARDENS MOULTON Lincs

CLIENT MR & MRS D FONES


DRAWING EXISTING ELEVATIONS AND 3D VIEWS  
JOB REF 2094/10 DRAWING NO 03 DATE APR 2010 DRAWN JPW  
SCALES 1/50 AND NO SCALES TO 3D VIEWS

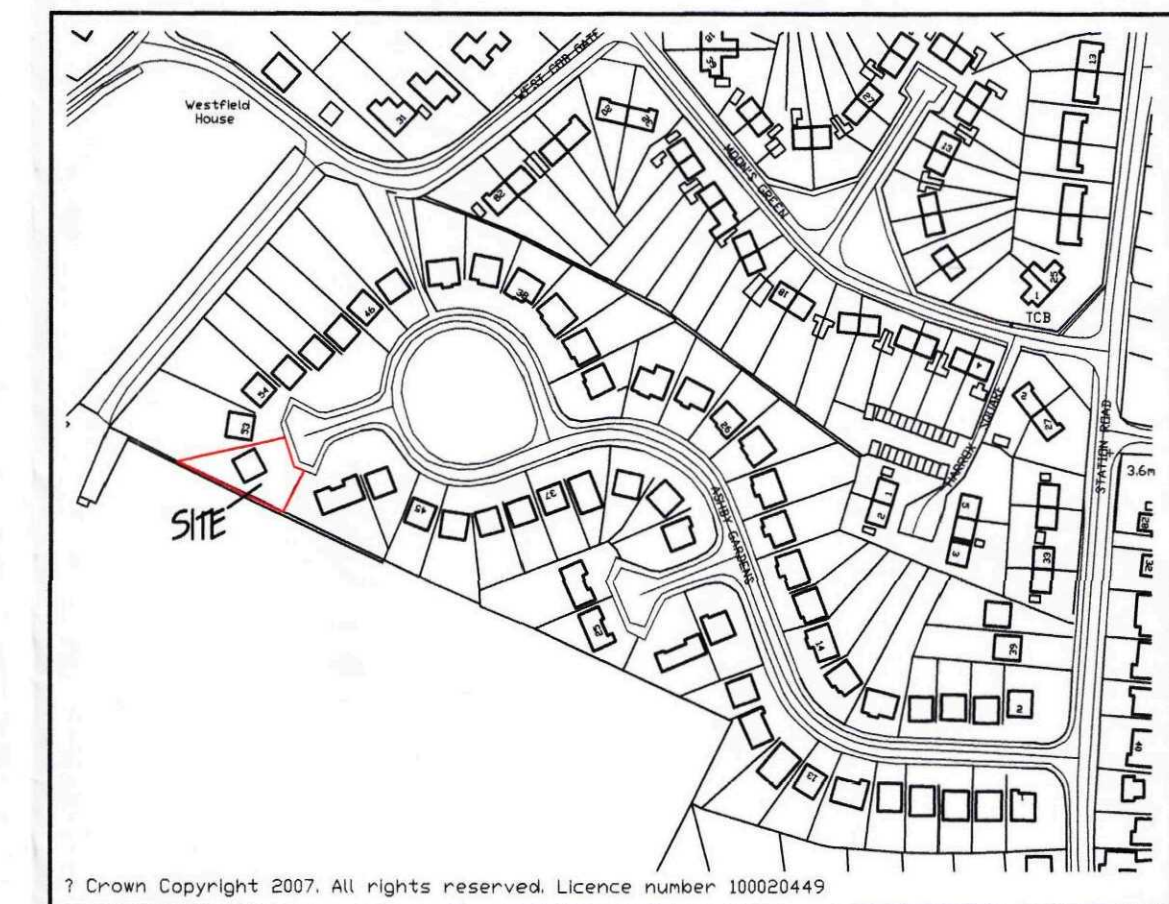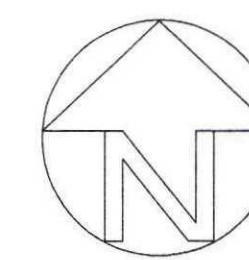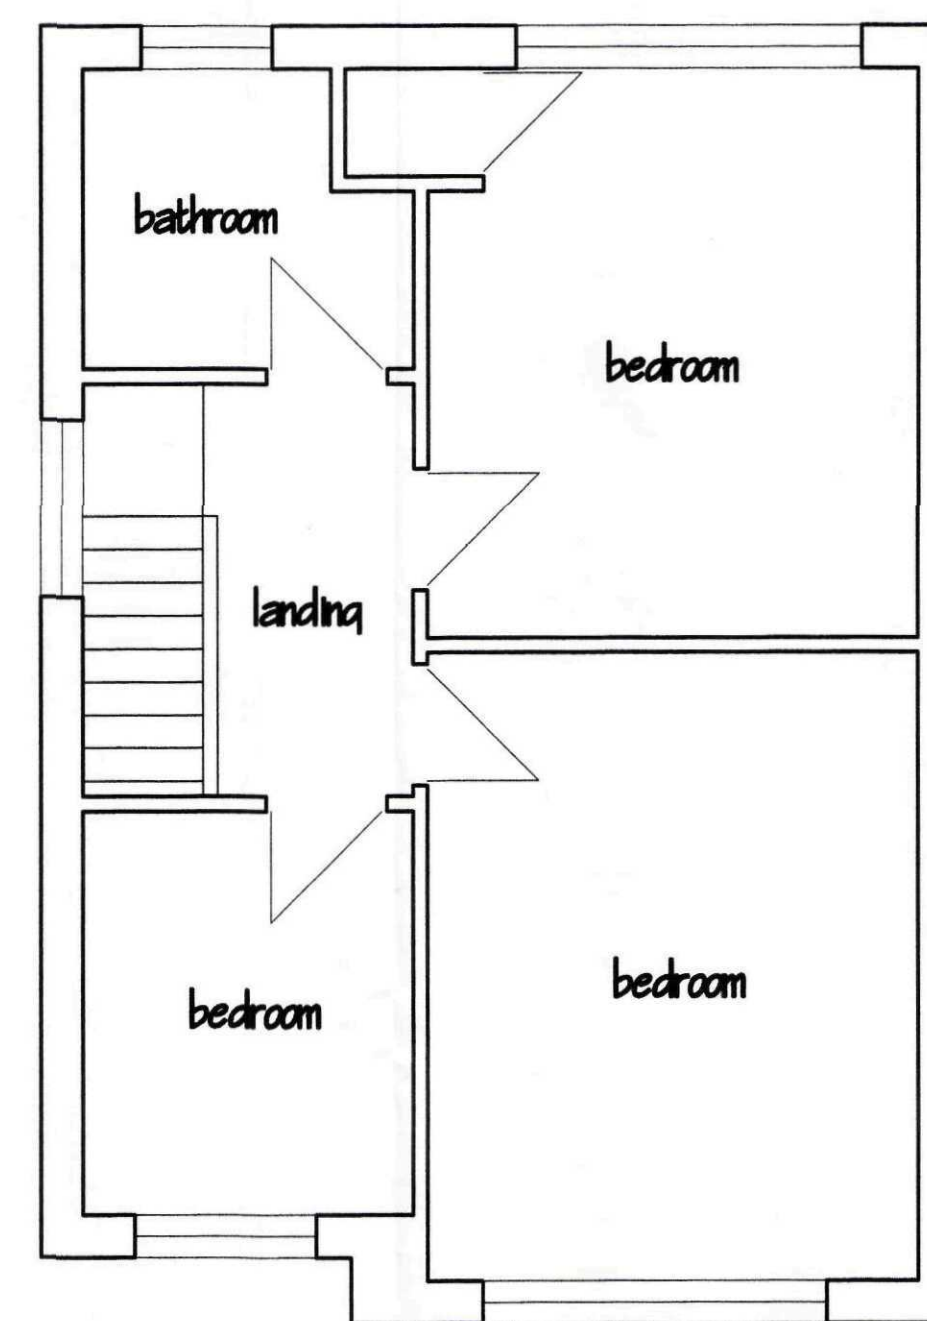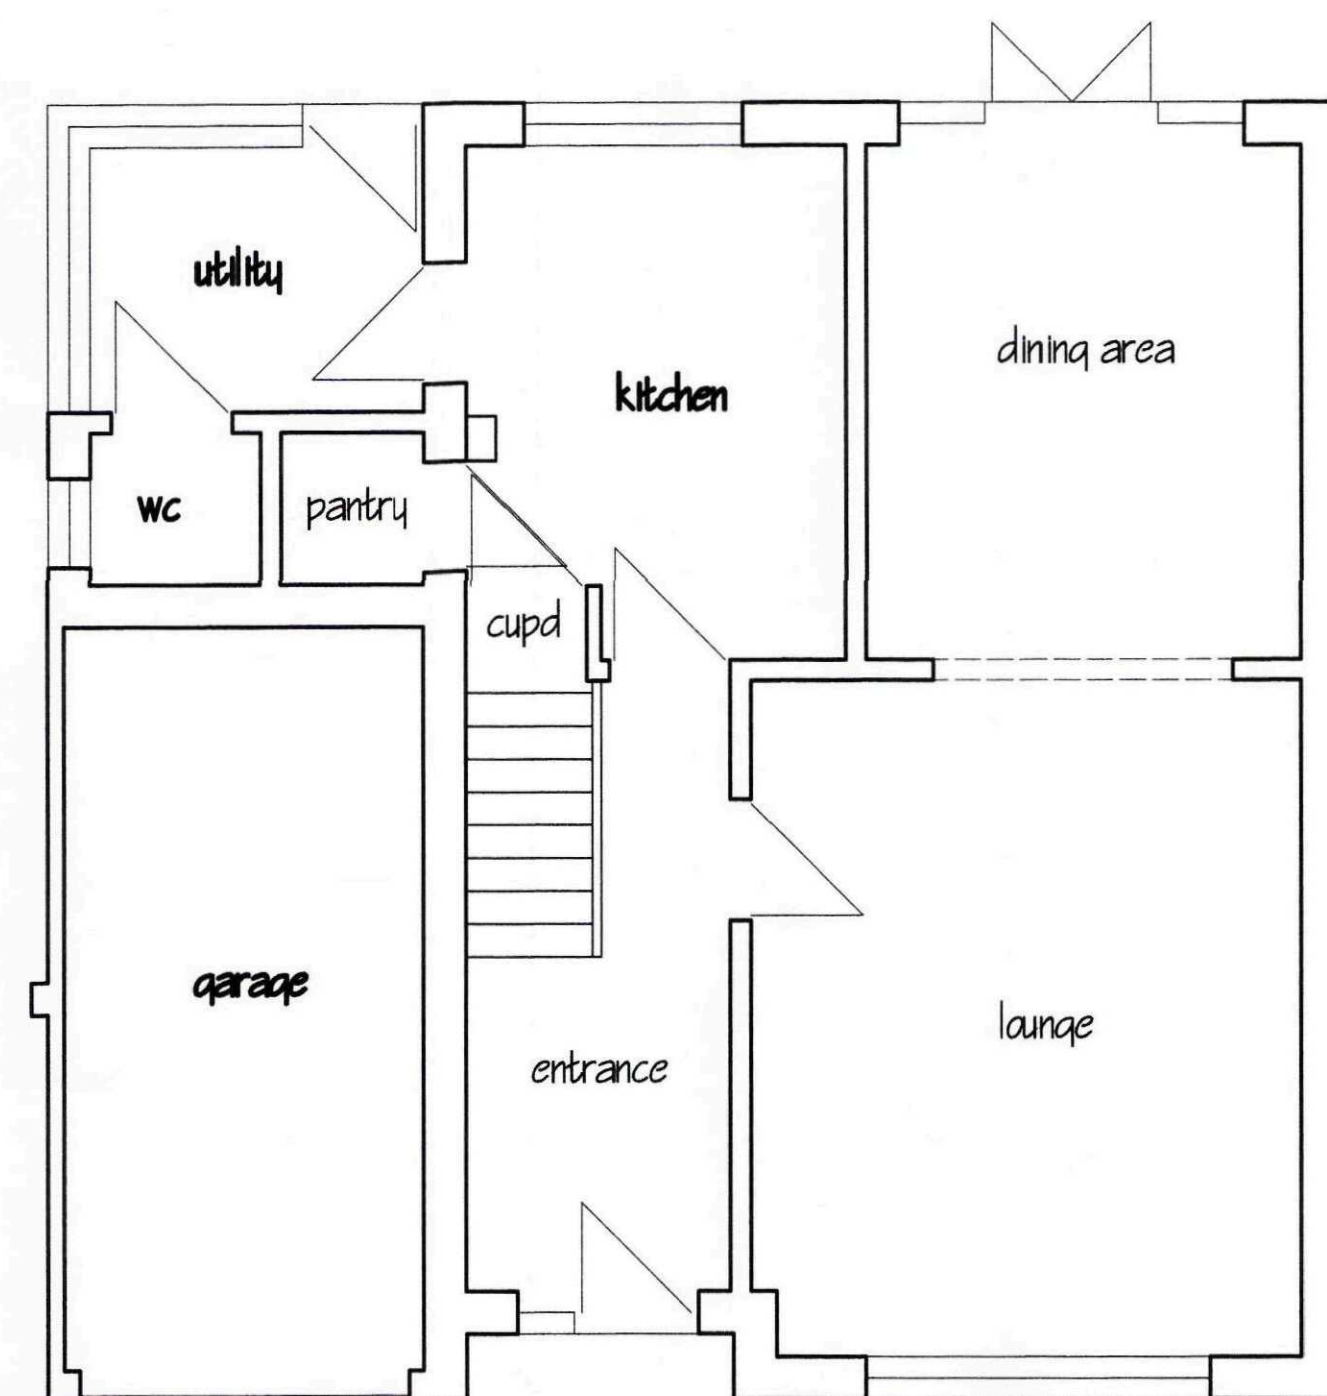

## LOCATION PLAN

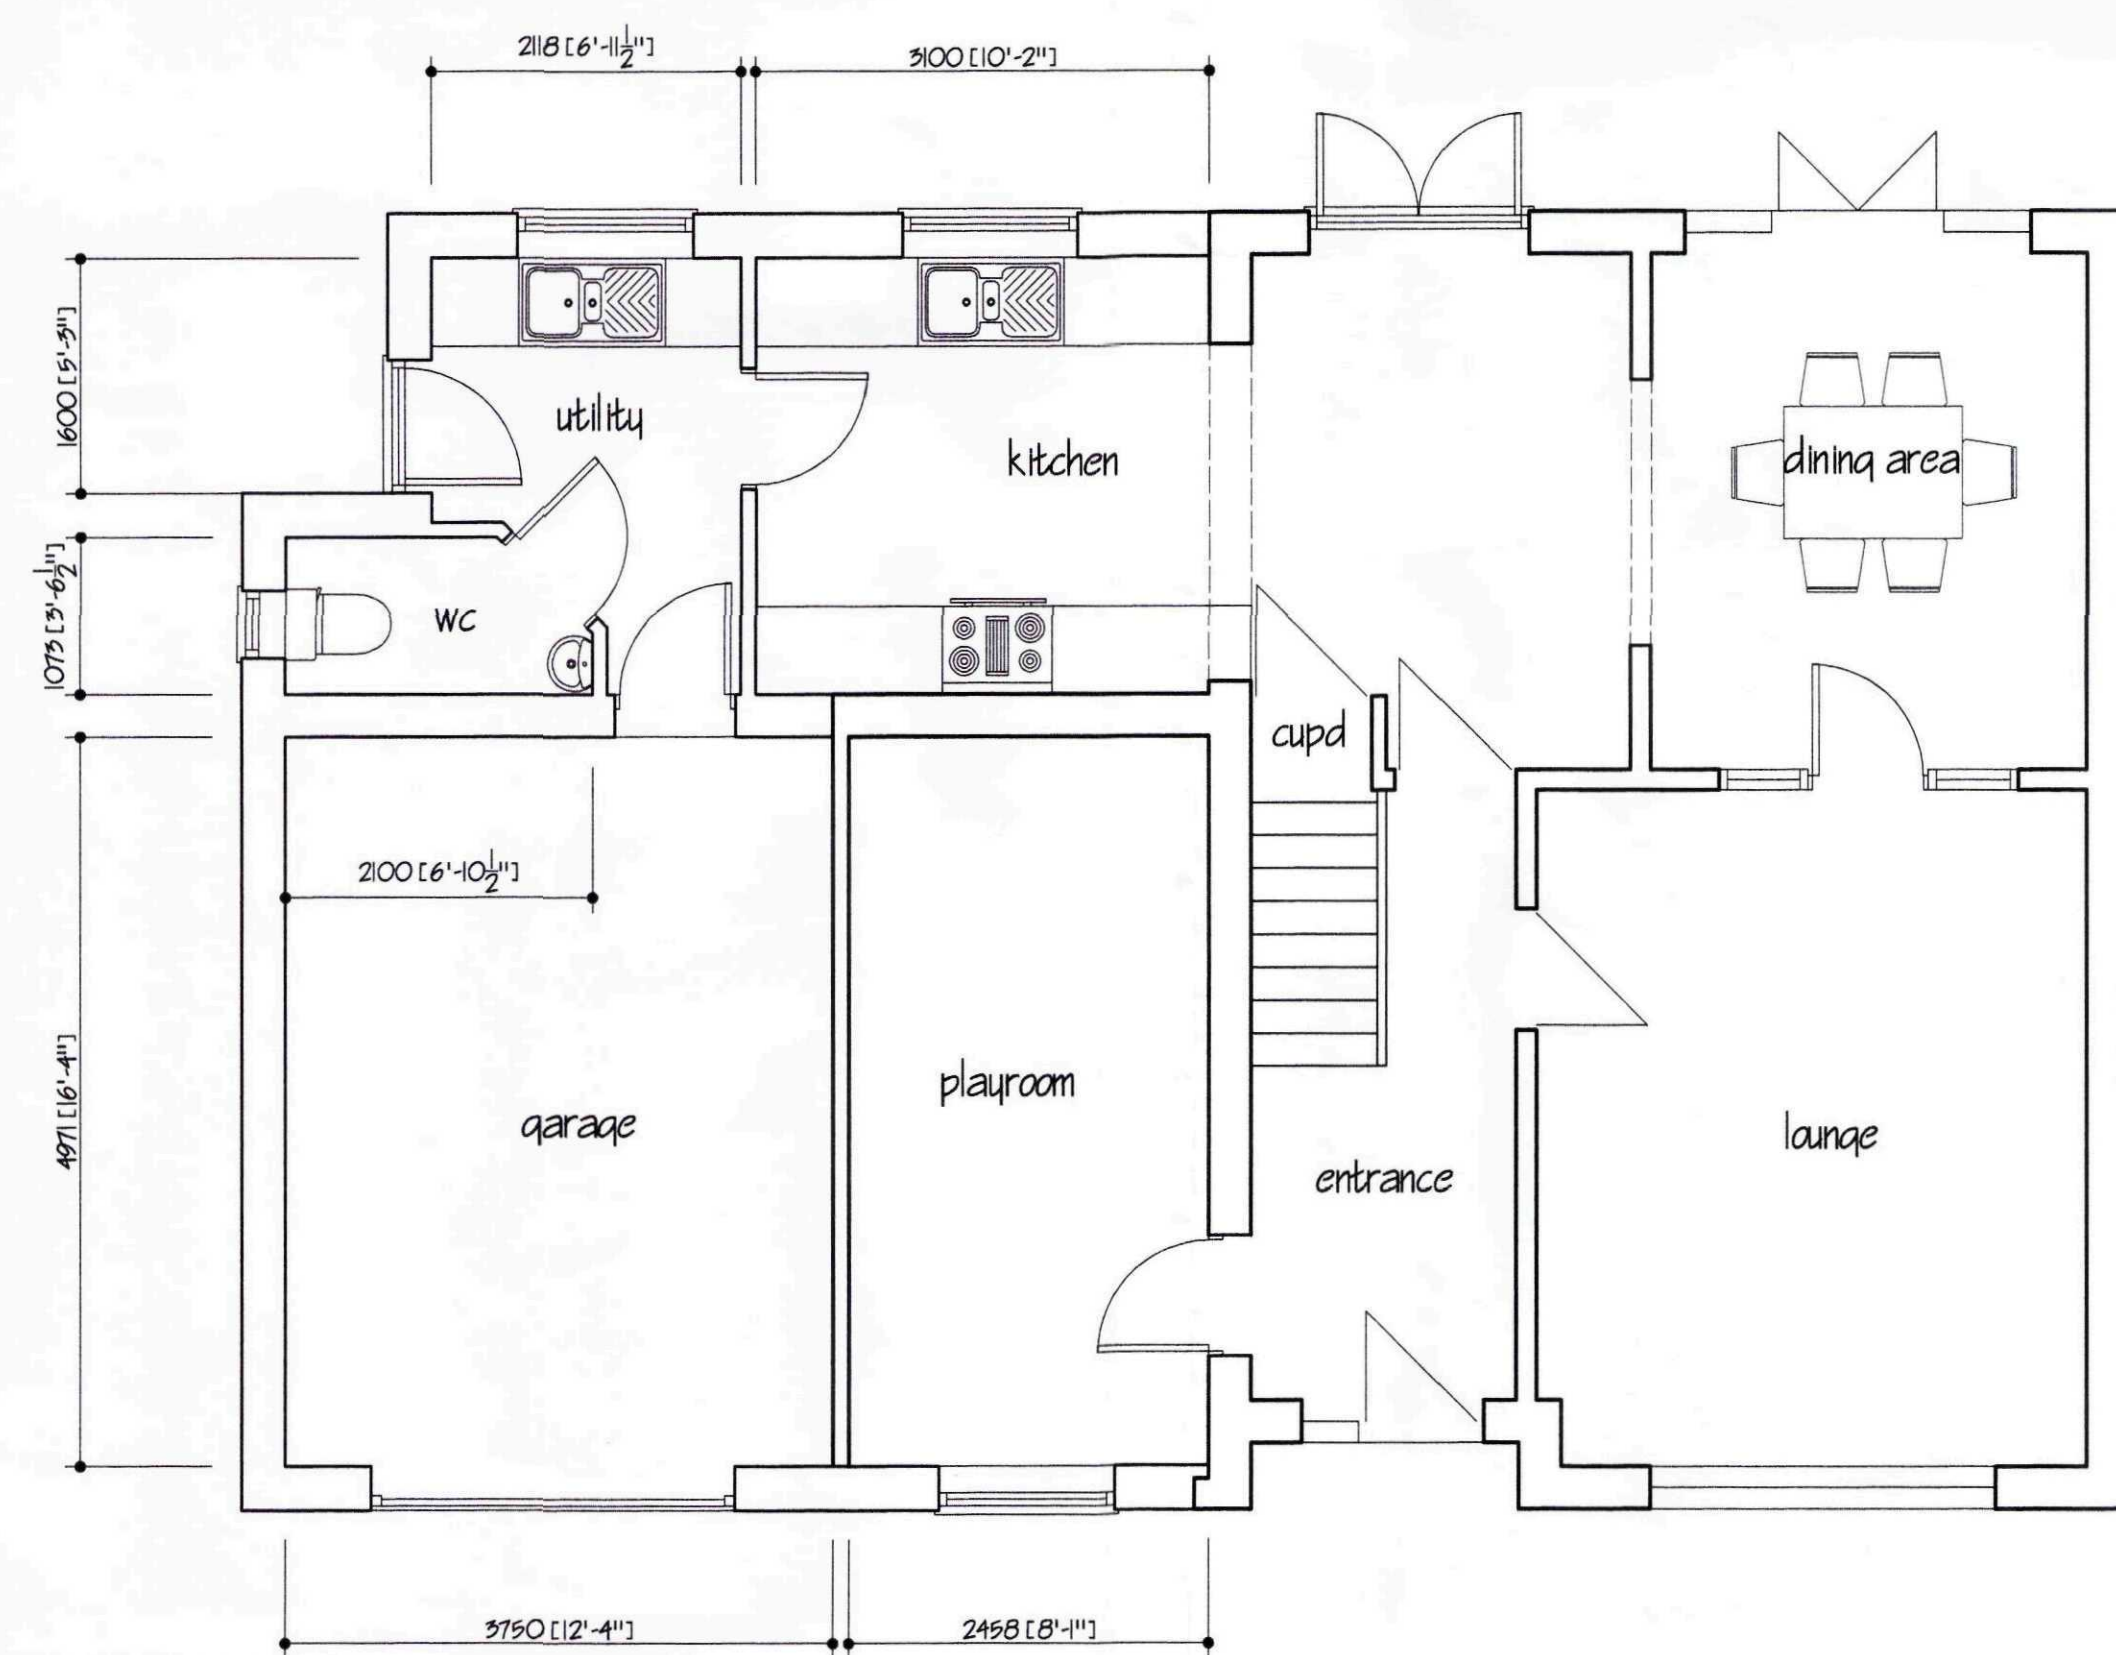

## GROUND FLOOR PLAN

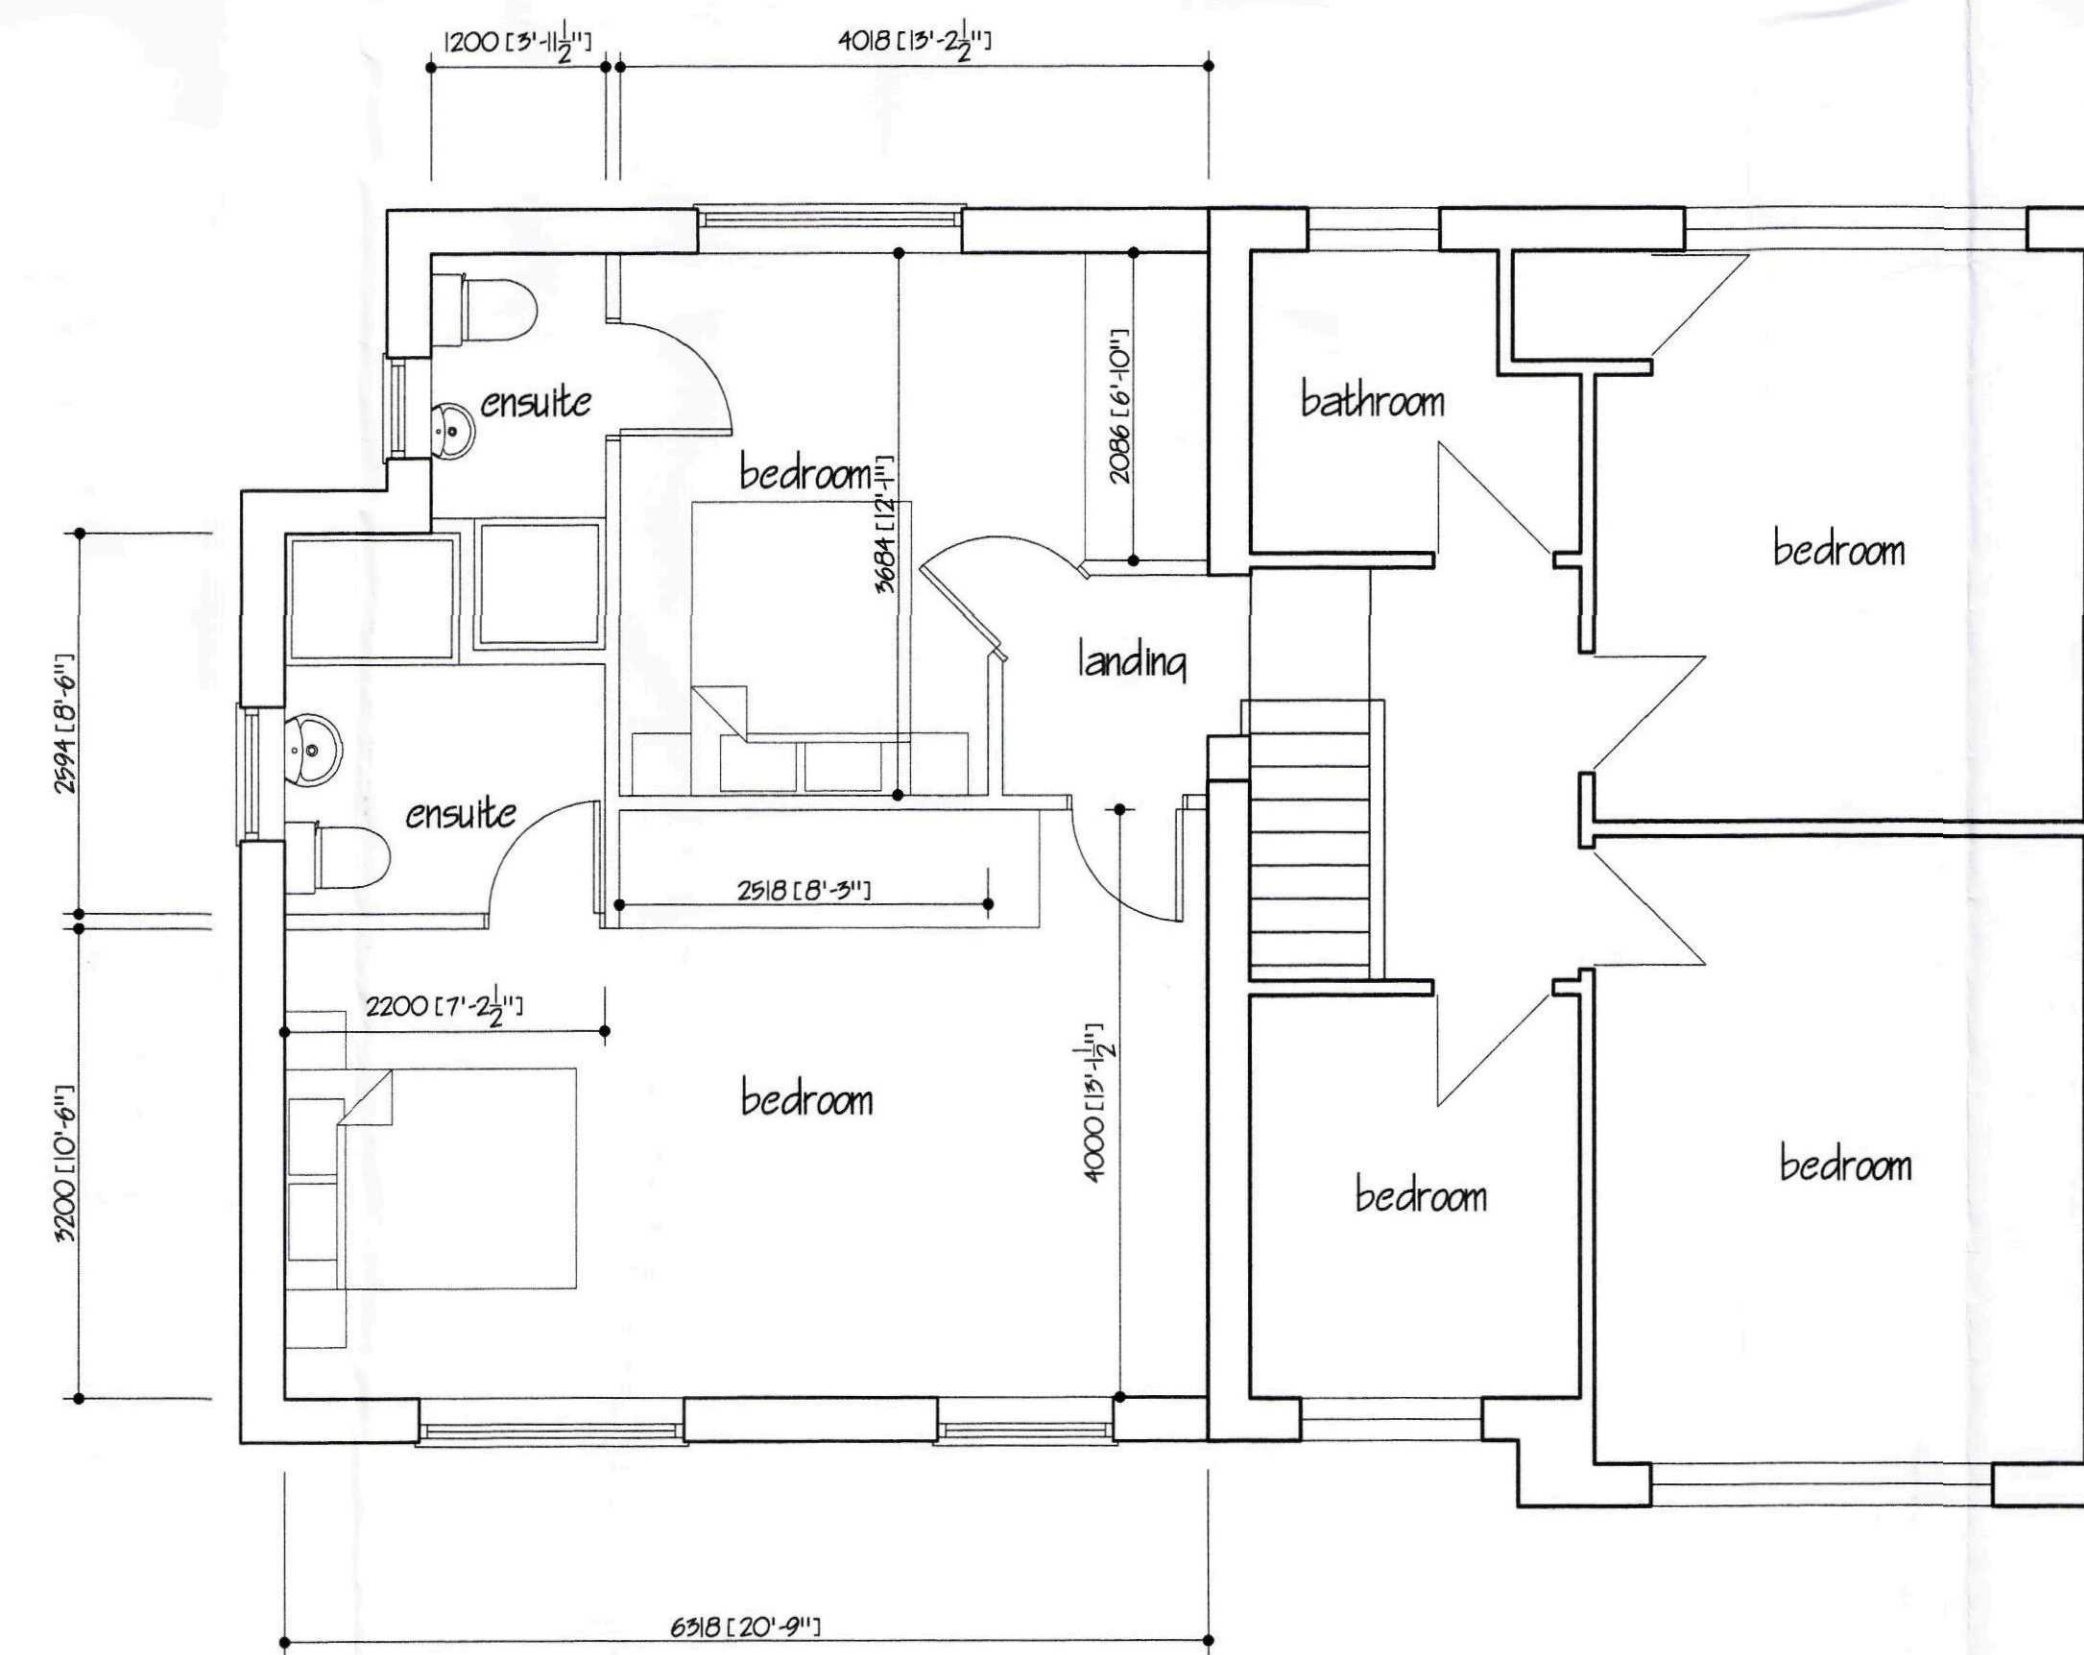

## FIRST FLOOR PLAN

|      |                      |          |
|------|----------------------|----------|
|      |                      |          |
|      |                      |          |
| D    | PLANNING APPLICATION | 9/7/10   |
| C    | CLIENTS A-LTS        | 2/6/10   |
| B    | CLIENTS A-LTS        | 2/04/10  |
| A    | CLIENTS A-LTS        | MAR 2010 |
| ref: | revision             | date     |

**G. R. MERCHANT LTD.** 

**I.ENG AMICE FIWO**

**ARCHITECTURAL, STRUCTURAL  
AND LAND DRAINAGE  
CONSULTANTS**

**4 Wright House**  
**18A Park Road, Northcote,**  
**Springfield, Lincs. PE11 7NE**  
**Tel 01408 480600**  
**Fax 01408 485744**  
**E-Mail: gr.merchant@btconnect.com**

|         |                                                                          |
|---------|--------------------------------------------------------------------------|
| Project | EXTENSION & ALTERATIONS<br>51 ASHBY GARDENS<br>MOLLTON<br>SPALDING Lincs |
|---------|--------------------------------------------------------------------------|

Client  
MR & MRS D FONES

Drawing




PROPOSED PLANS  
SITE PLAN

|                     |                    |
|---------------------|--------------------|
| Job Ref.<br>2051/09 | Drawing No.<br>01D |
|---------------------|--------------------|

|          |       |
|----------|-------|
| Date     | Drawn |
| FEB 2010 | JPW   |

|             |  |
|-------------|--|
|             |  |
| Scales      |  |
| 1/50 1/2500 |  |

[illegible]

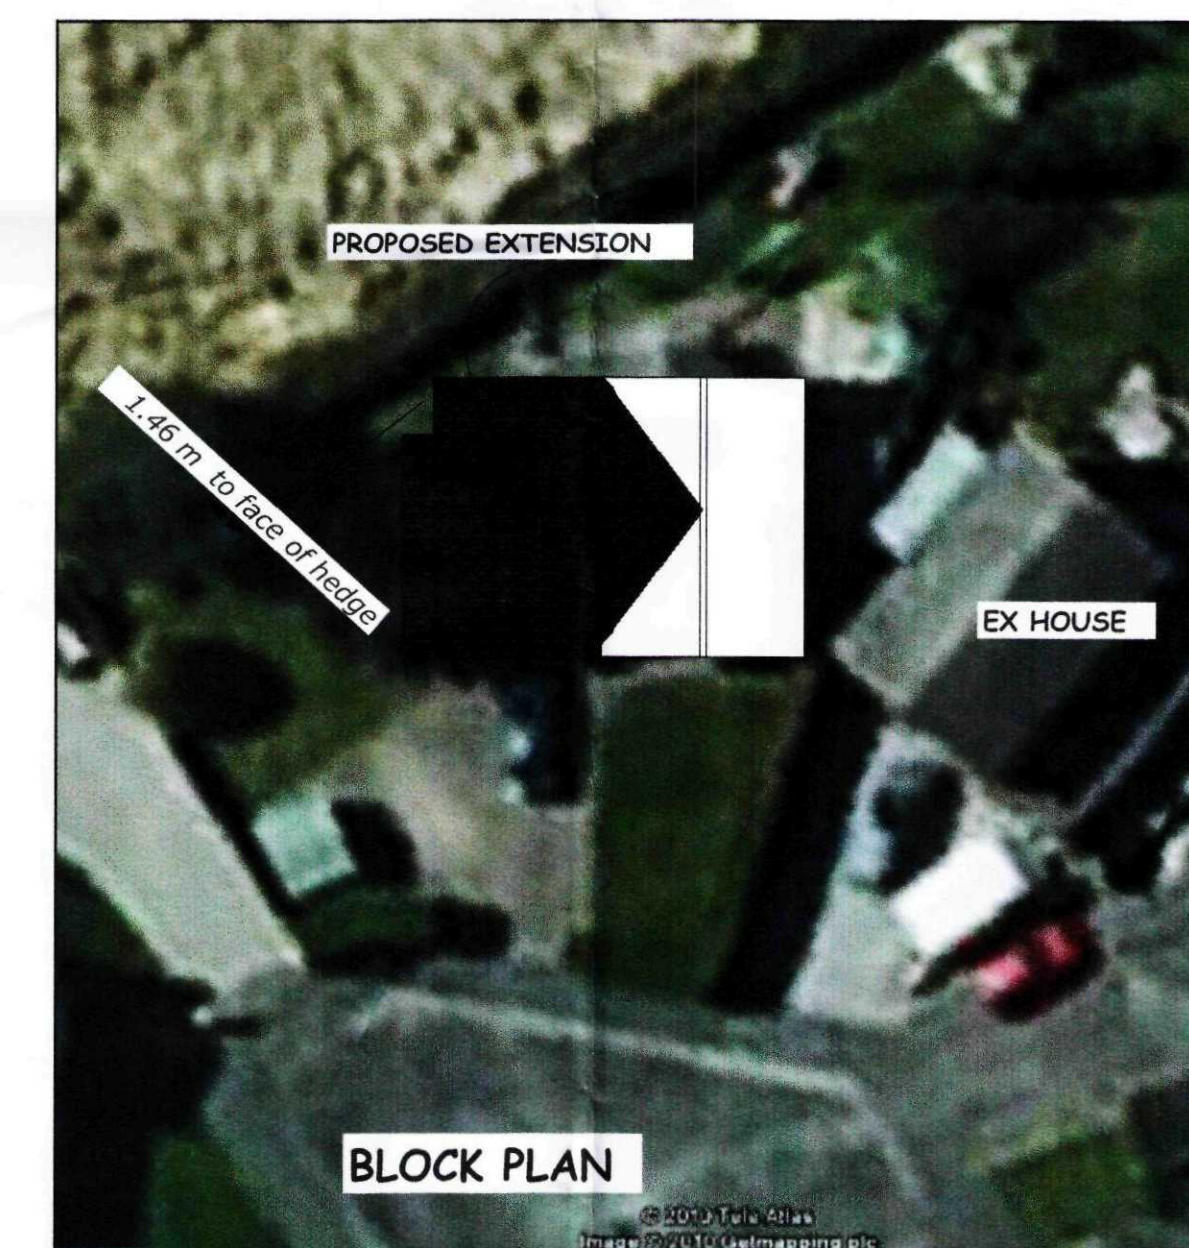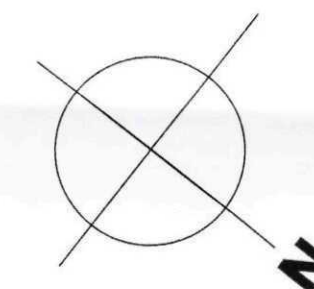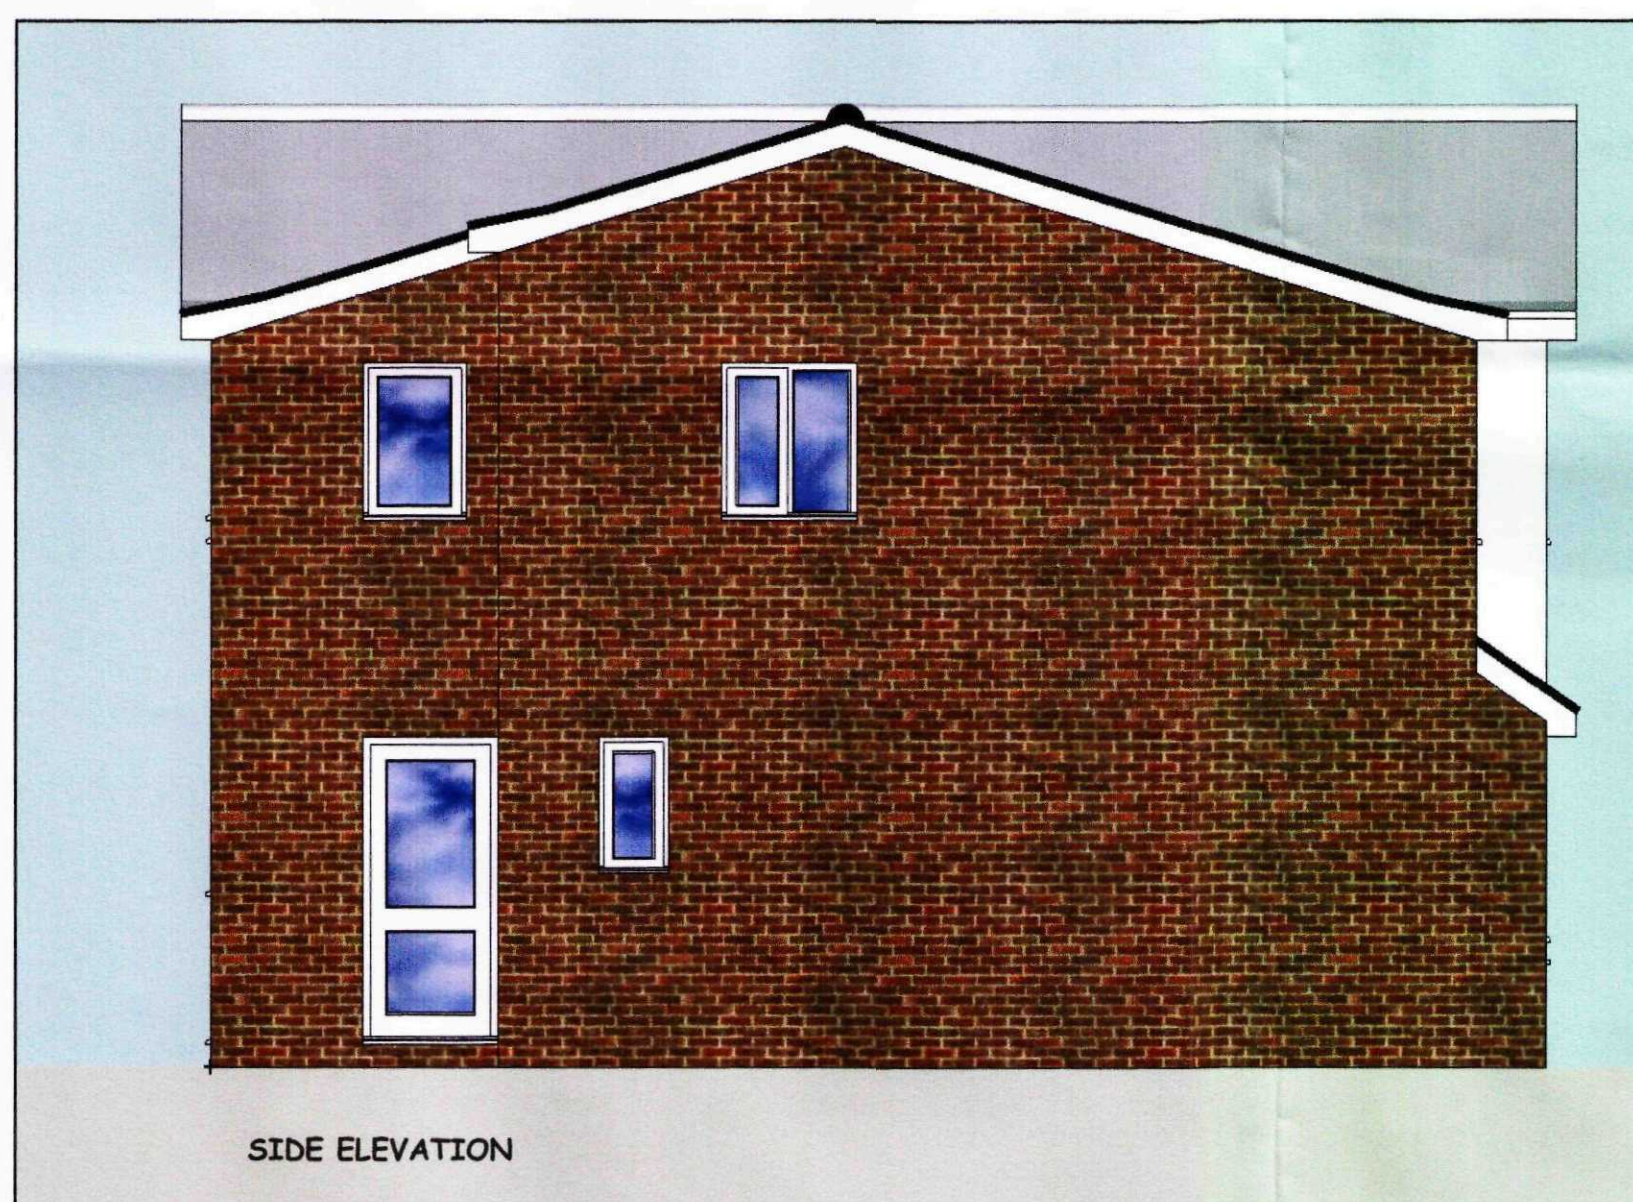

SHDC  
Planning & Development  
13 JUL 2010  
Ref: 0575-10

## GR MERCHANT LTD.

4 WRIGHTS MEWS 12A PARK ROAD HOLBEACH SPALDING Lincs PE12 7EE

TEL 01406 490800 FAX 01406 425744 E-MAIL gr.merchant@btconnect.com

PROJECT PROPOSED EXTENSION AND ALTERATIONS AT  
51 ASHBY GARDENS MOULTON Lincs

CLIENT MR & MRS D FONES

DRAWING PROPOSED ELEVATIONS AND BLOCK PLAN  
JOB REF 2094/10 DRAWING NO 02 DATE APR 2010 DRAWN JPW  
SCALES 1/50 1/250