




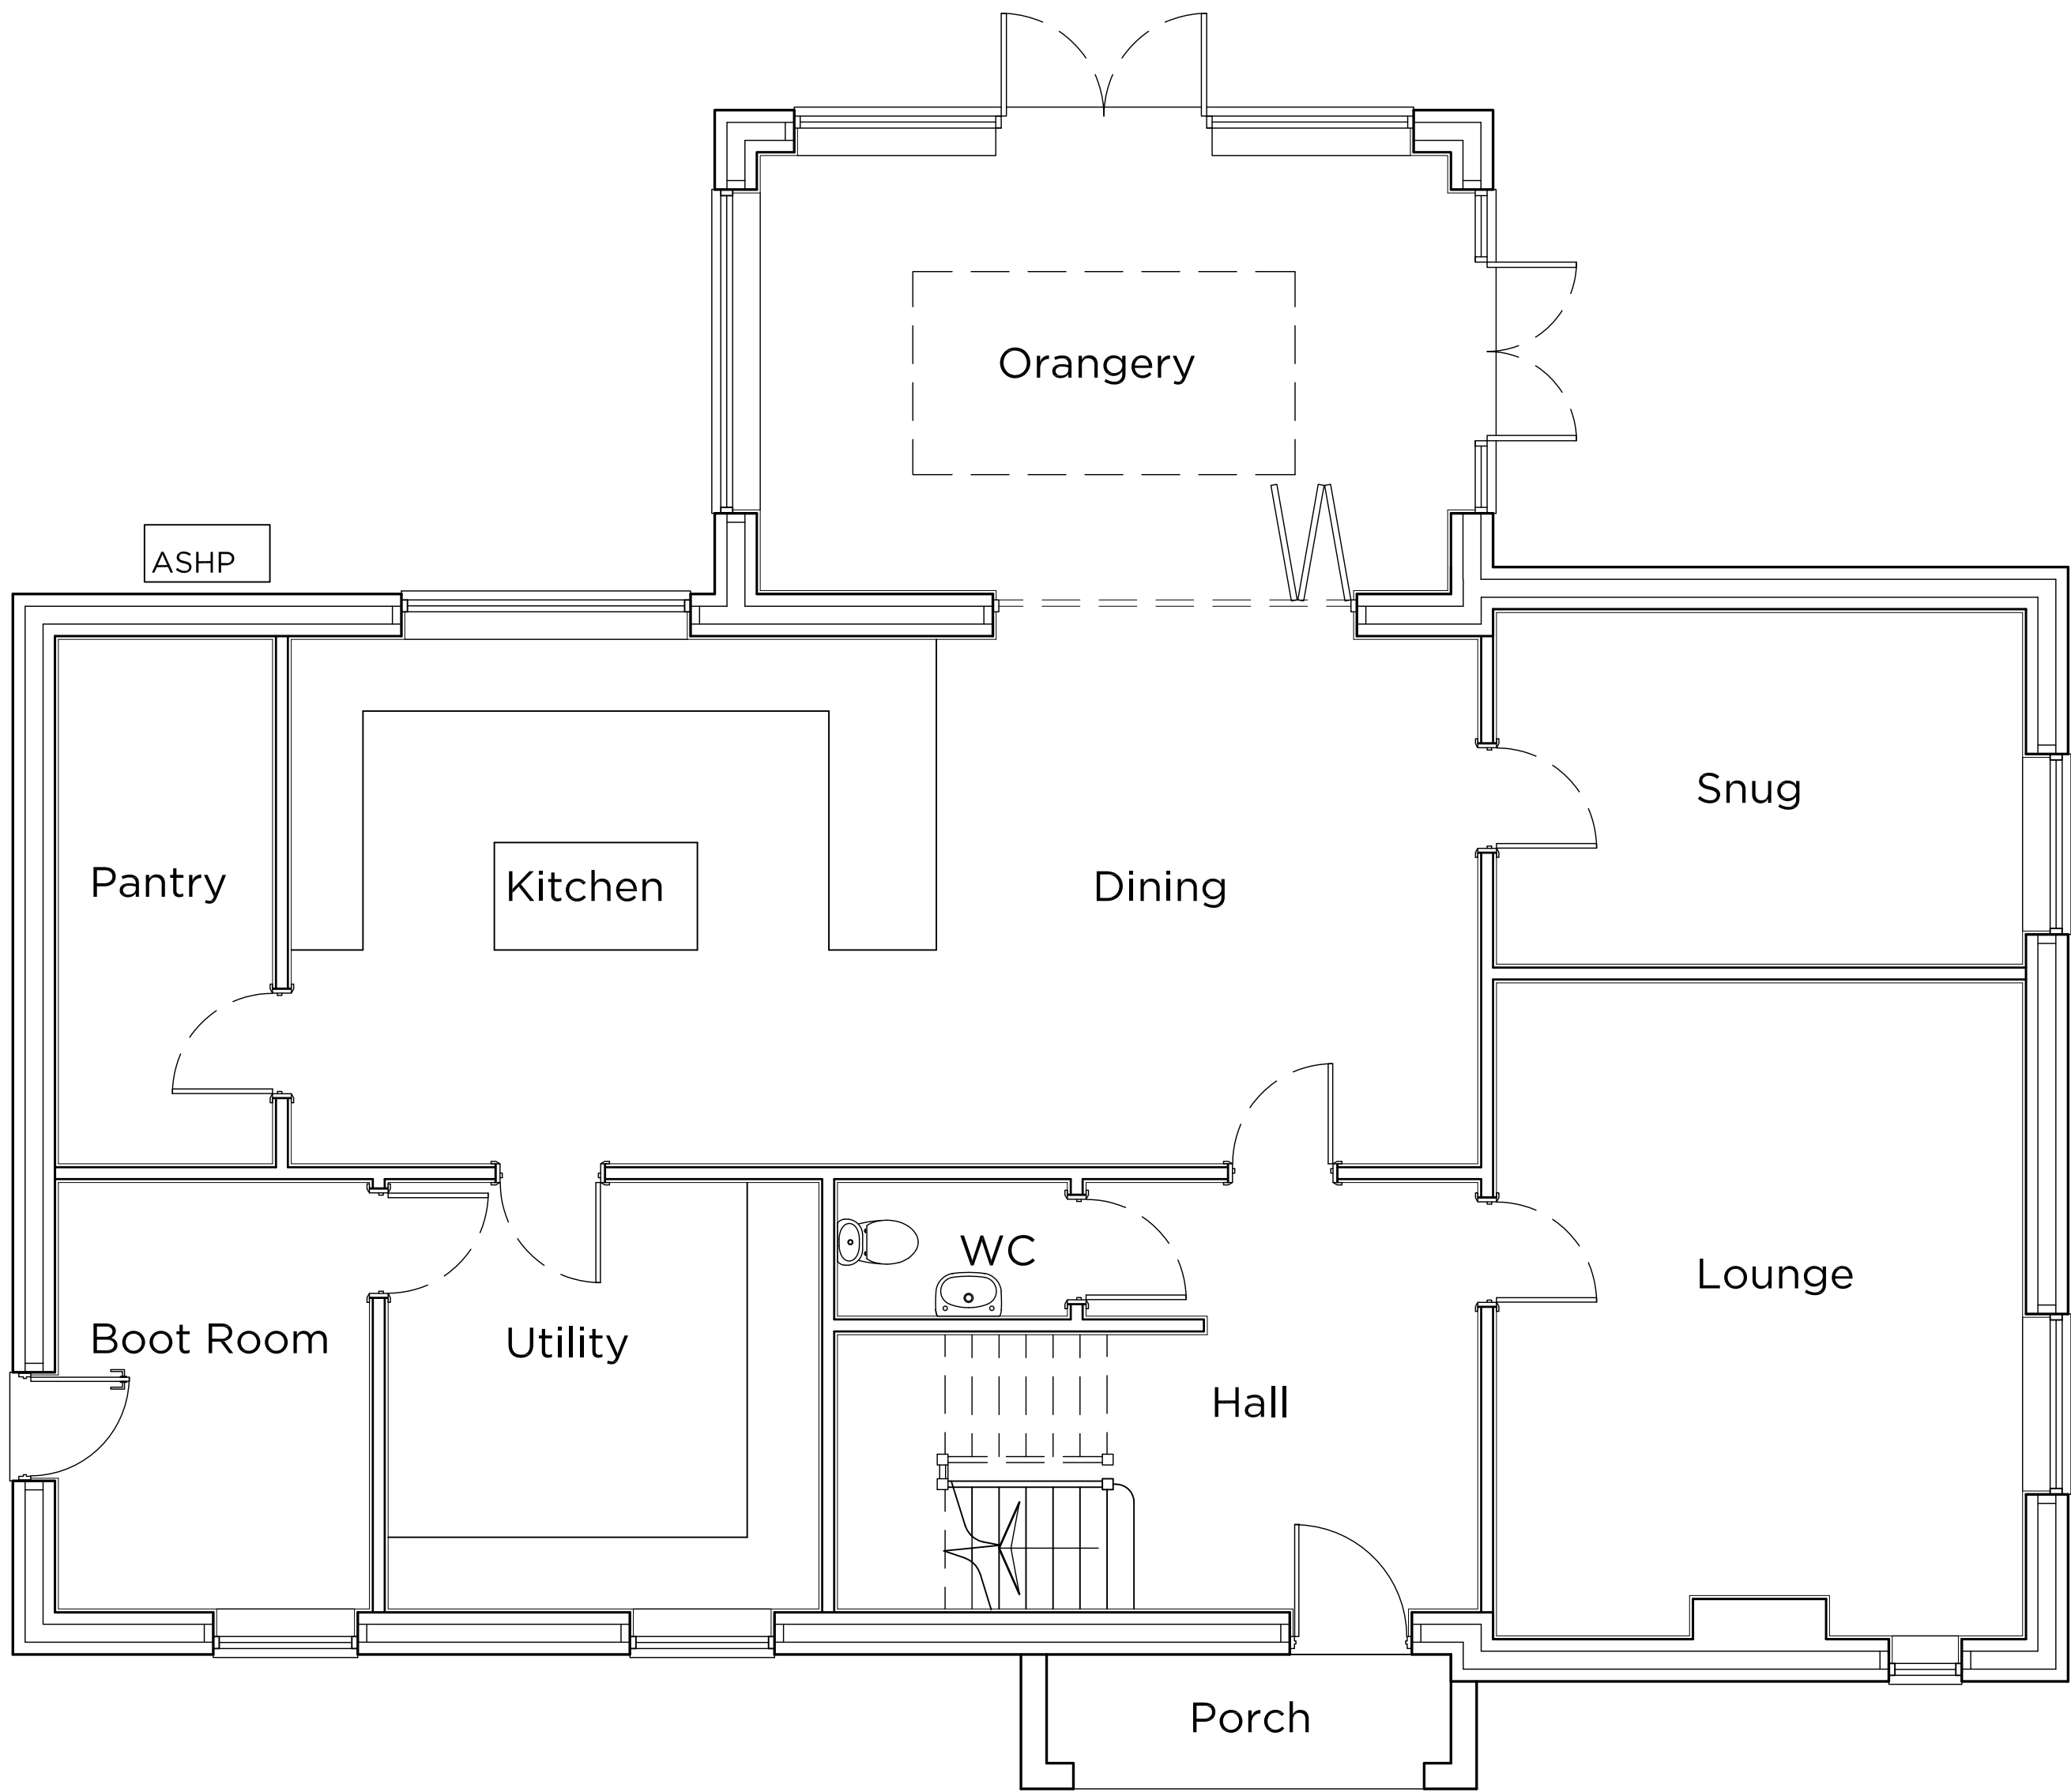

Proposed Ground Floor

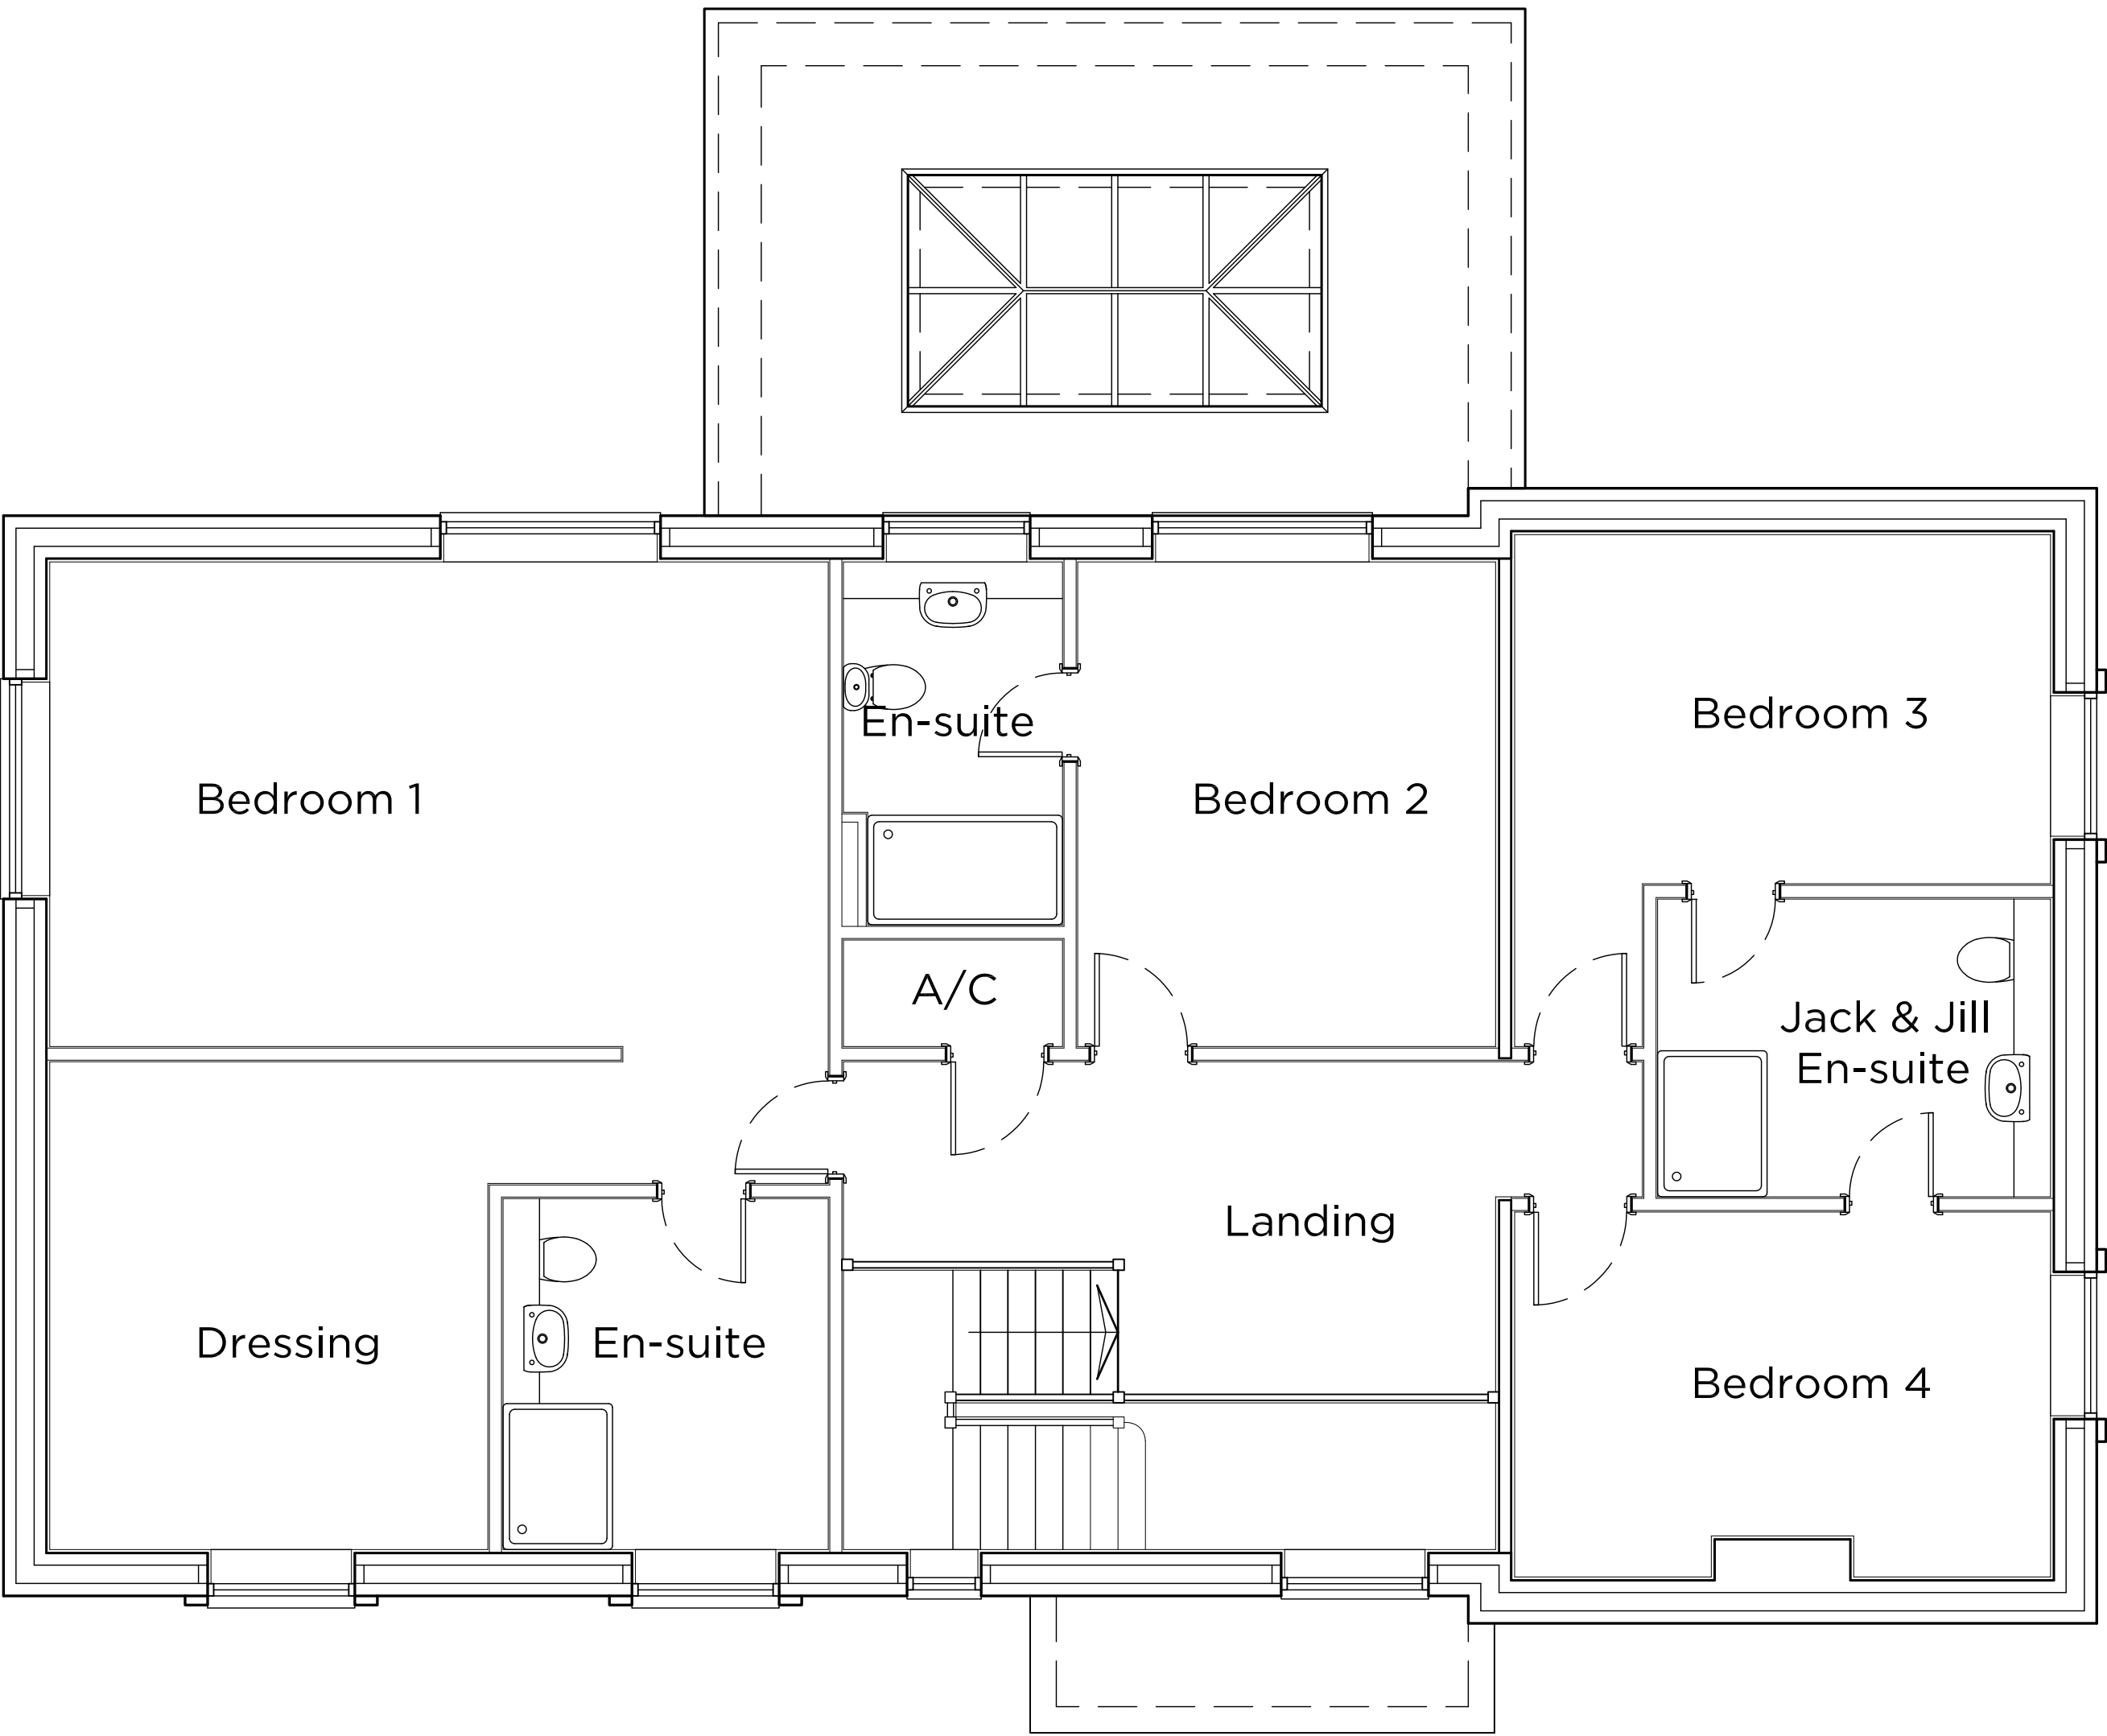

Proposed First Floor

 

seven22

ARCHITECTURE LTD

22 SHORE VIEW, PETERBOROUGH
CAMBRIDGESHIRE, PE7 8FS
E:info@seven22.co.uk T:07799 585277

PROJECT
REPLACEMENT DWELLING
HOLLY TREE HOUSE
FENGATE
MOULTON CHAPEL
LINCOLNSHIRE
PE12 0XR

CLIENT

TITLE
PROPOSED FLOOR PLANS

DRAWING No.
132 P01

SCALE 1:50 @ A1	DATE JUNE 2026	REV
--------------------	-------------------	-----