

EXISTING 1.8M HIGH CLOSE BOARDED FENCE

EXISTING 1M HIGH MIXED HEDGE TO BE REMOVED

Site boundary

W.C.

STORE

KITCHEN

DINING

LOUNGE

HALL

Stairs

Site boundary


EXISTING GROUND FLOOR PLAN 1:50

EXISTING IM HIGH MIXED HEDGE TO BE REMOVED

TREES TO BE REMOVED AS DISCUSSED
WITH DIANE FAIRCHILD

This site plan shows a rectangular area bounded by a double line. Inside, several circular shapes represent trees. Five of these circles have a small dot in the center and are labeled 'TREES TO BE REMOVED AS DISCUSSED WITH DIANE FAIRCHILD'. Two other circles have a small dot in the center and are labeled 'EXISTING TREES AND SHRUBS'. A line points from the text 'See layout' to a specific area on the right side of the plan. The plan also shows irregular shapes representing shrubs and a large triangular area on the left side.

EXISTING GROUND FLOOR PLAN 1:50

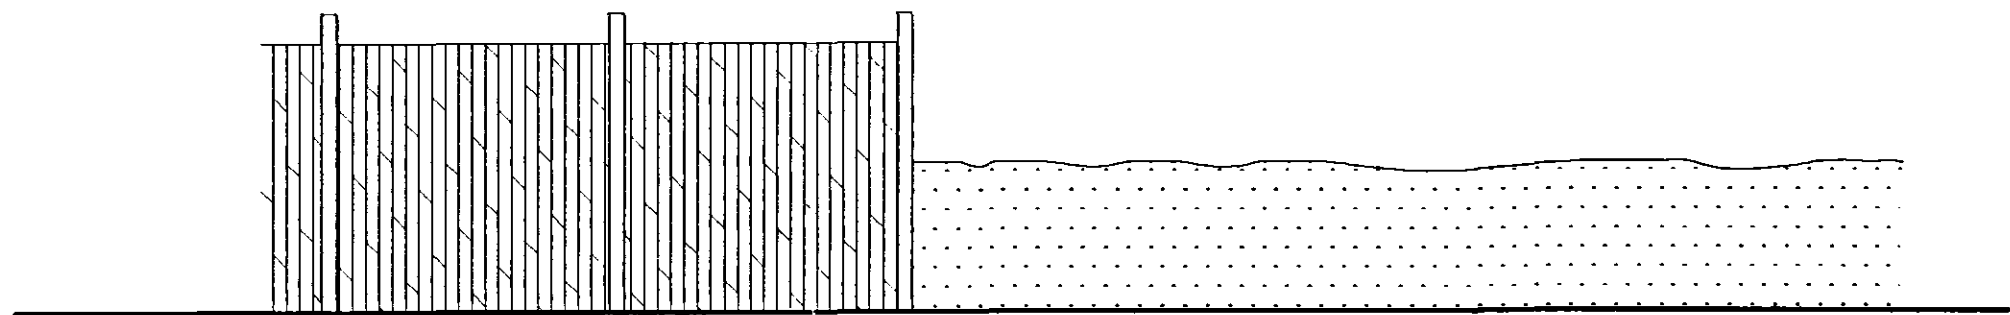

EXISTING FENCE AND HEDGE DETAIL 1:50

ref.	revision	date

G. R. MERCHANT LTD. 
I.ENG AMICE FIWO
**ARCHITECTURAL, STRUCTURAL
AND LAND DRAINAGE
CONSULTANTS**
4 Wrights Mews
12A Park Road, Holbeach,
Spalding, Lincs. PE12 7EE
Tel: 01408 490800
Fax: 01408 428744
E-Mail: gr.merchant@btconnect.com

Project
CONDITION COMPLIANCE APPLICATION
38 BROAD LANE
MOULTON
LINES

Client
H COOKE & S FORSYTH

Drawing

EXISTING PLANS
AND ELEVATIONS

Job Ref. 1659/07	Drawing No. 04
---------------------	-------------------

Date	Drawn
MAY '08	SLH

Scales

AS NOTED

[illegible]