




EXISTING ELEVATIONS

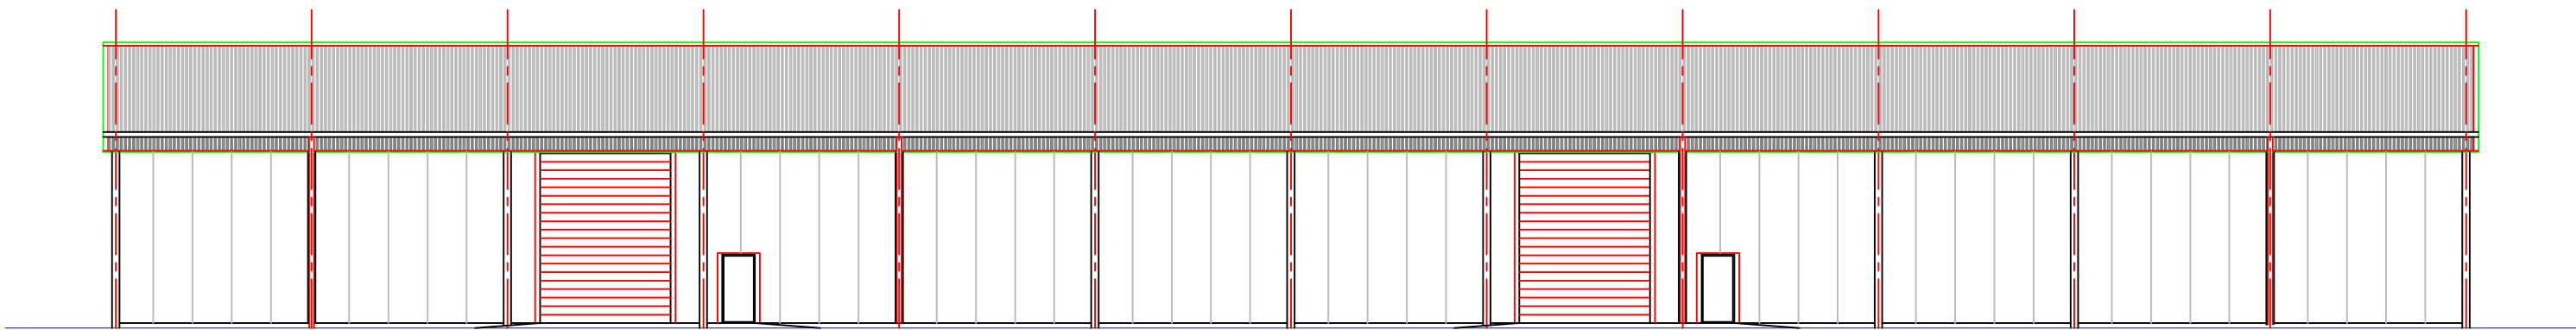


FRONT ELEVATION

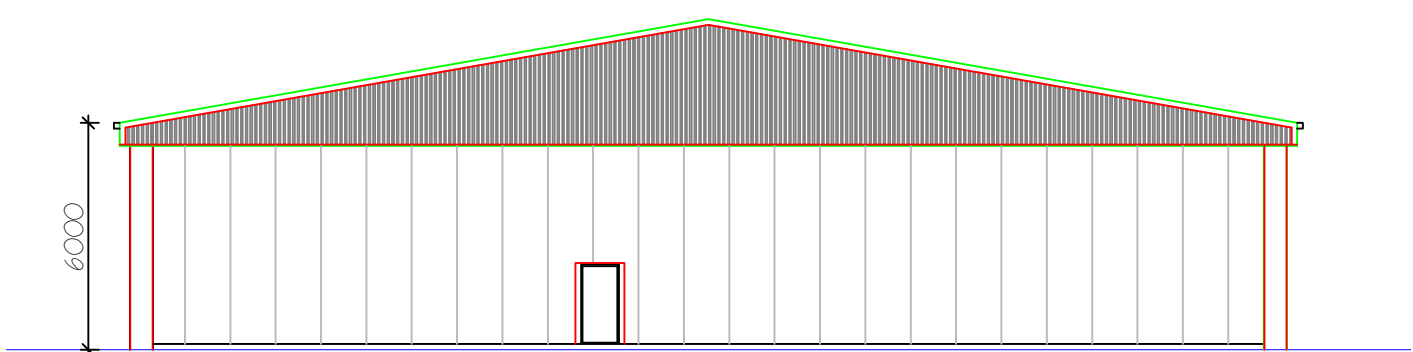

SIDE ELEVATION

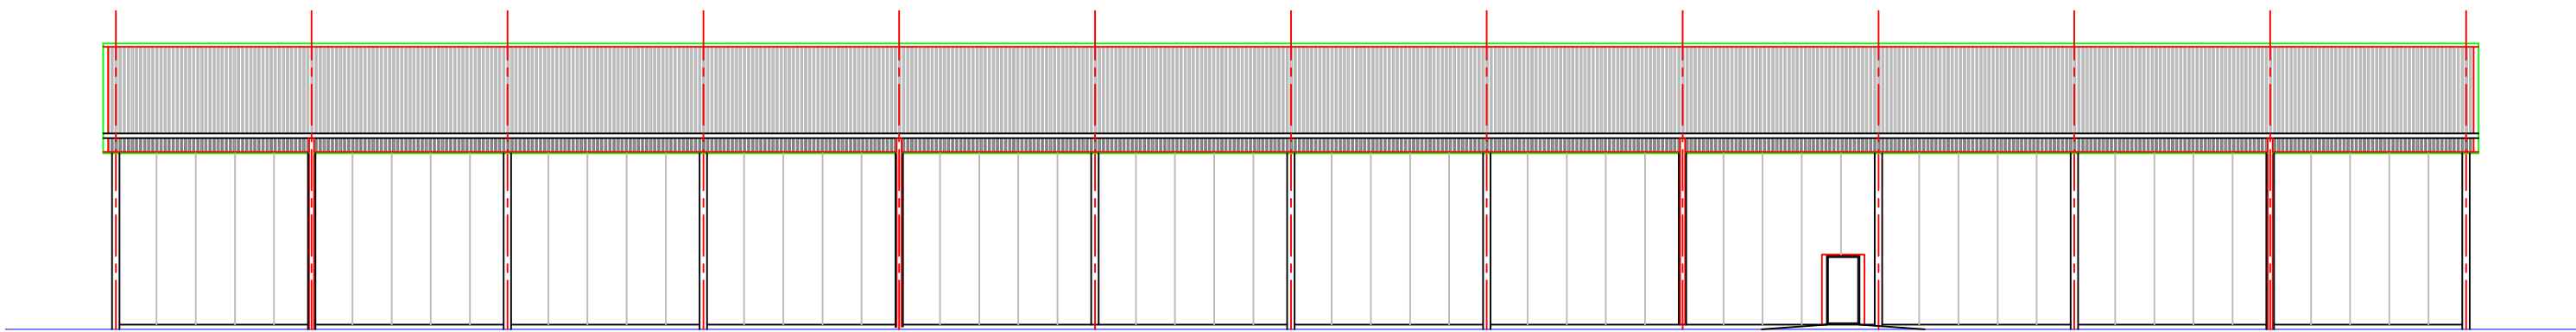


REAR ELEVATION

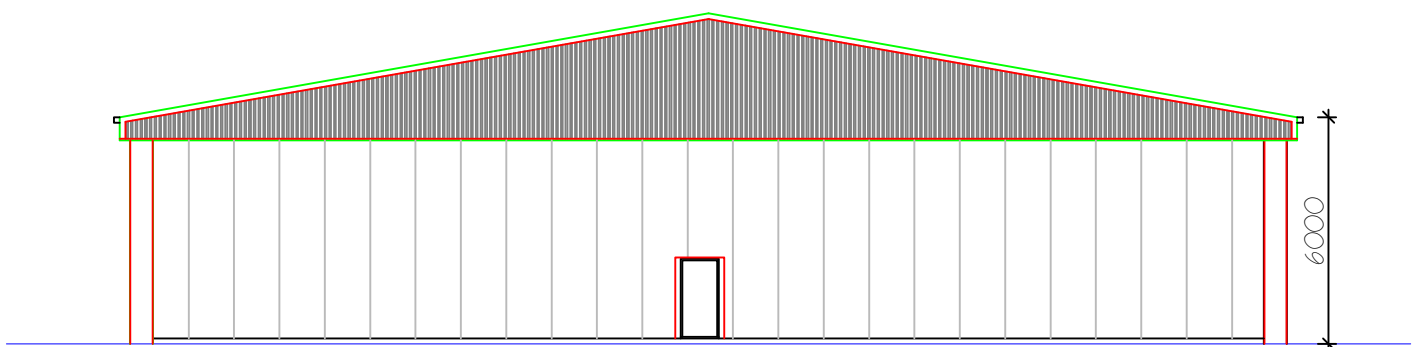


SIDE ELEVATION


PROPOSED ELEVATIONS

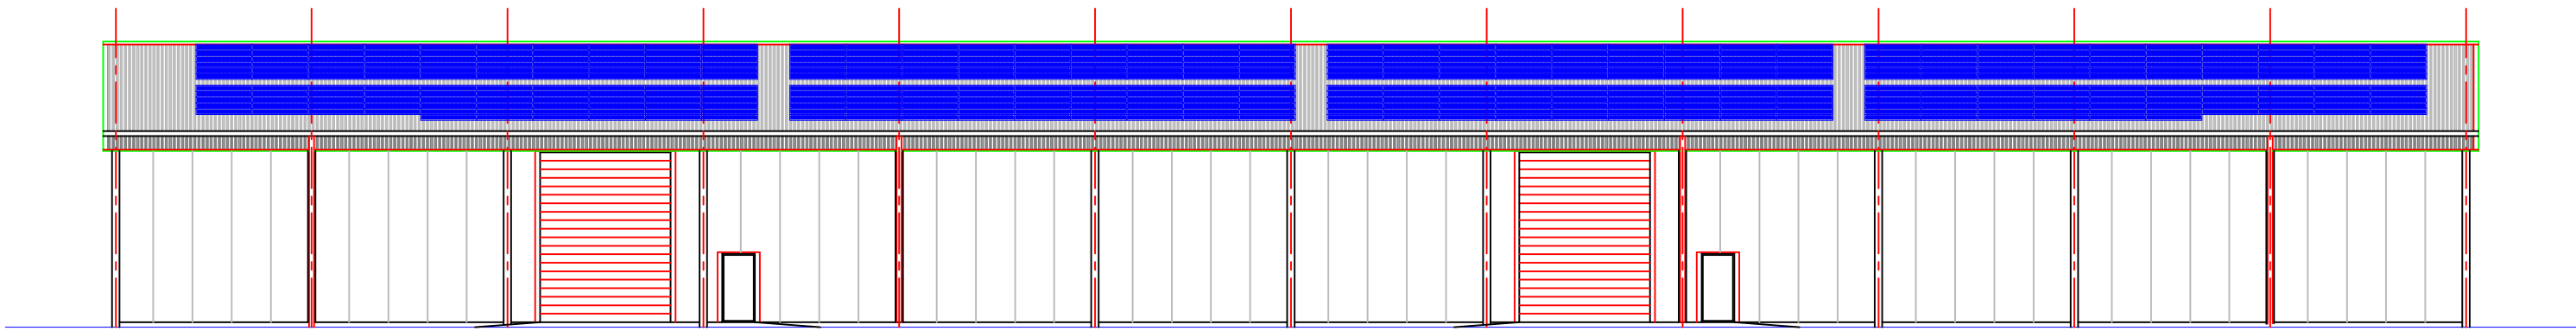


FRONT ELEVATION

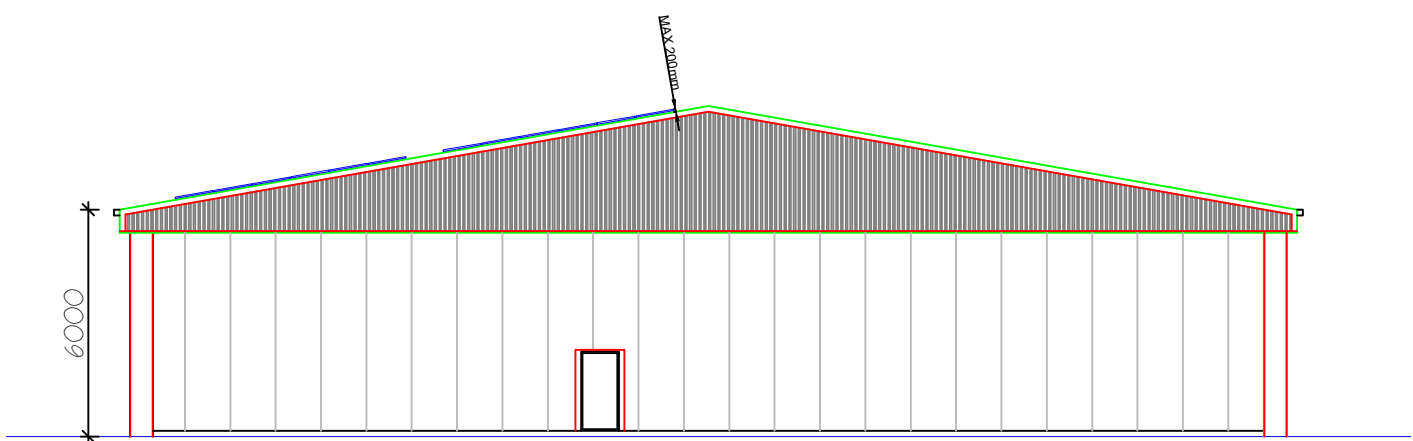

SIDE ELEVATION

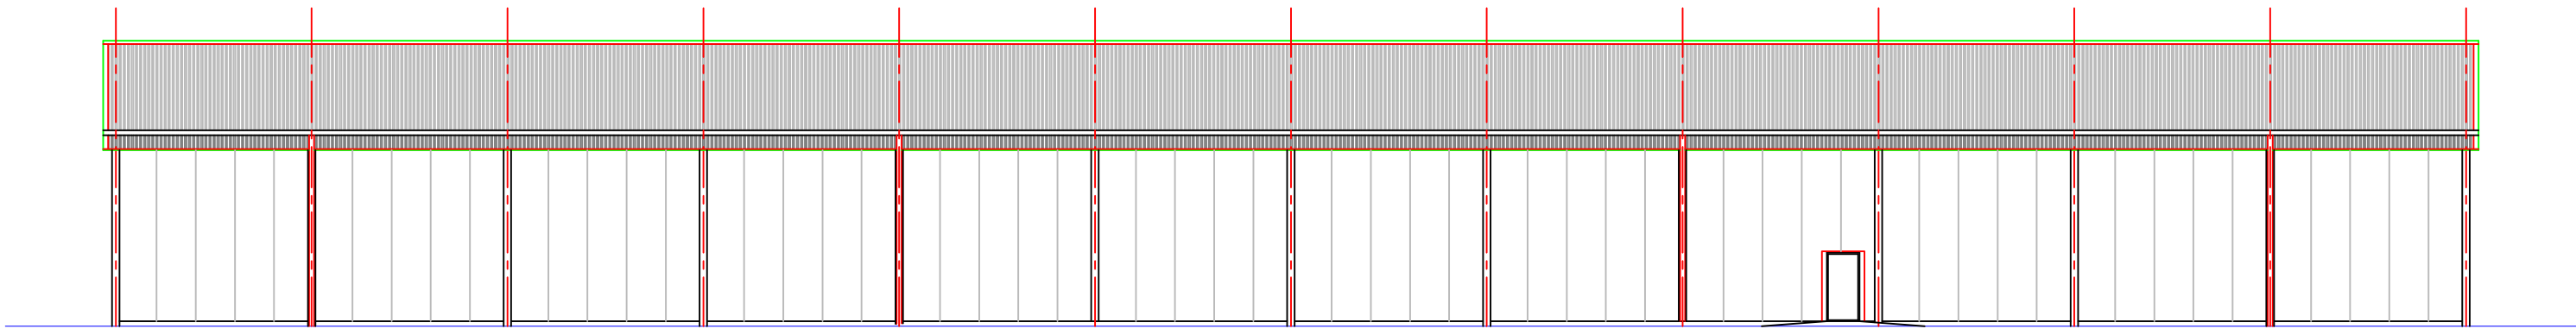

REAR ELEVATION

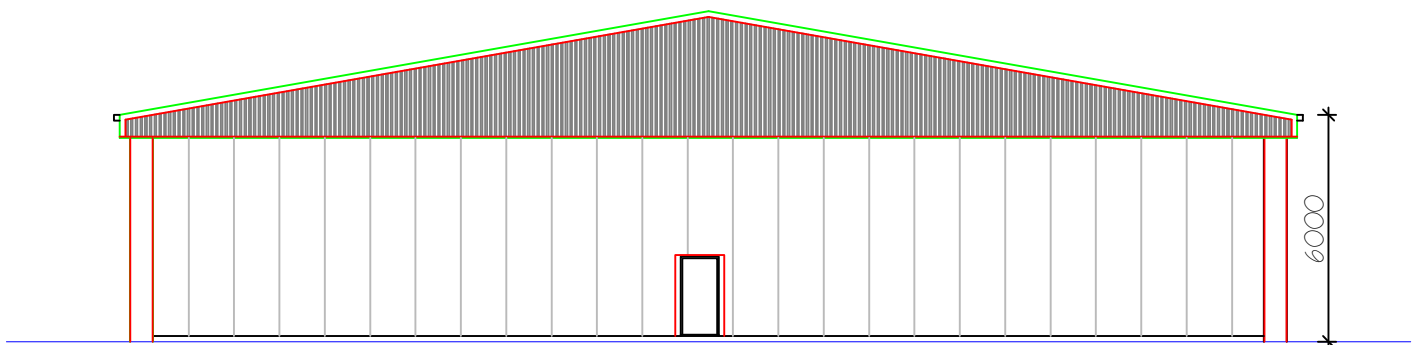

SIDE ELEVATION

- Notes:
1. DO NOT SCALE FROM THIS DRAWING. USE FIGURE DIMENSIONS ONLY.
 2. ALL DIMENSIONS ARE IN MM.
 3. IMAGES ARE FOR GENERAL INFORMATION.
 4. EVOENERGY RESERVE THE RIGHT TO REVISE THIS DRAWING IN THE INTEREST OF SYSTEM DEVELOPMENT.
 5. THIS DRAWING REMAINS THE INTELLECTUAL PROPERTY OF EVOENERGY AND MAY BE DISTRIBUTED ONLY WITH PERMISSION EXPRESSED IN WRITING.

NOT FOR CONSTRUCTION

RE01	PROVISIONAL	20/07/2020	G.LIU	X.XXXXX
REV	DESCRIPTION	DATE	BY	APPROVED

System Details				
System Information				
System Size:	146.575 kWp			
Number of Panels:	533 x 275Wp			
Orientation:	15 Degrees			
Tilt:	10 Degrees			
Area of Active PV:	872.41 m²			
Roof Type:	ASSUMED TRAPEZOIDAL			

North Indicator	EvoEnergy Ltd Eldon Business Park, Eldon Road, Nottingham, NG9 6DZ
	T: 08448 150200 F: 01512 111917 www.evoenergy.co.uk info@evoenergy.co.uk



Project JACKBUCK FARM - GRADING SHED		
Drawing Title ELEVATIONS		
Drawn By G.LIU	Approved By X.XXXXX	Scale (A1) 1:200
Drawing Status PROVISIONAL		
Drawing Number 69-00093 - P04-RE01		Date 20/07/2020

