




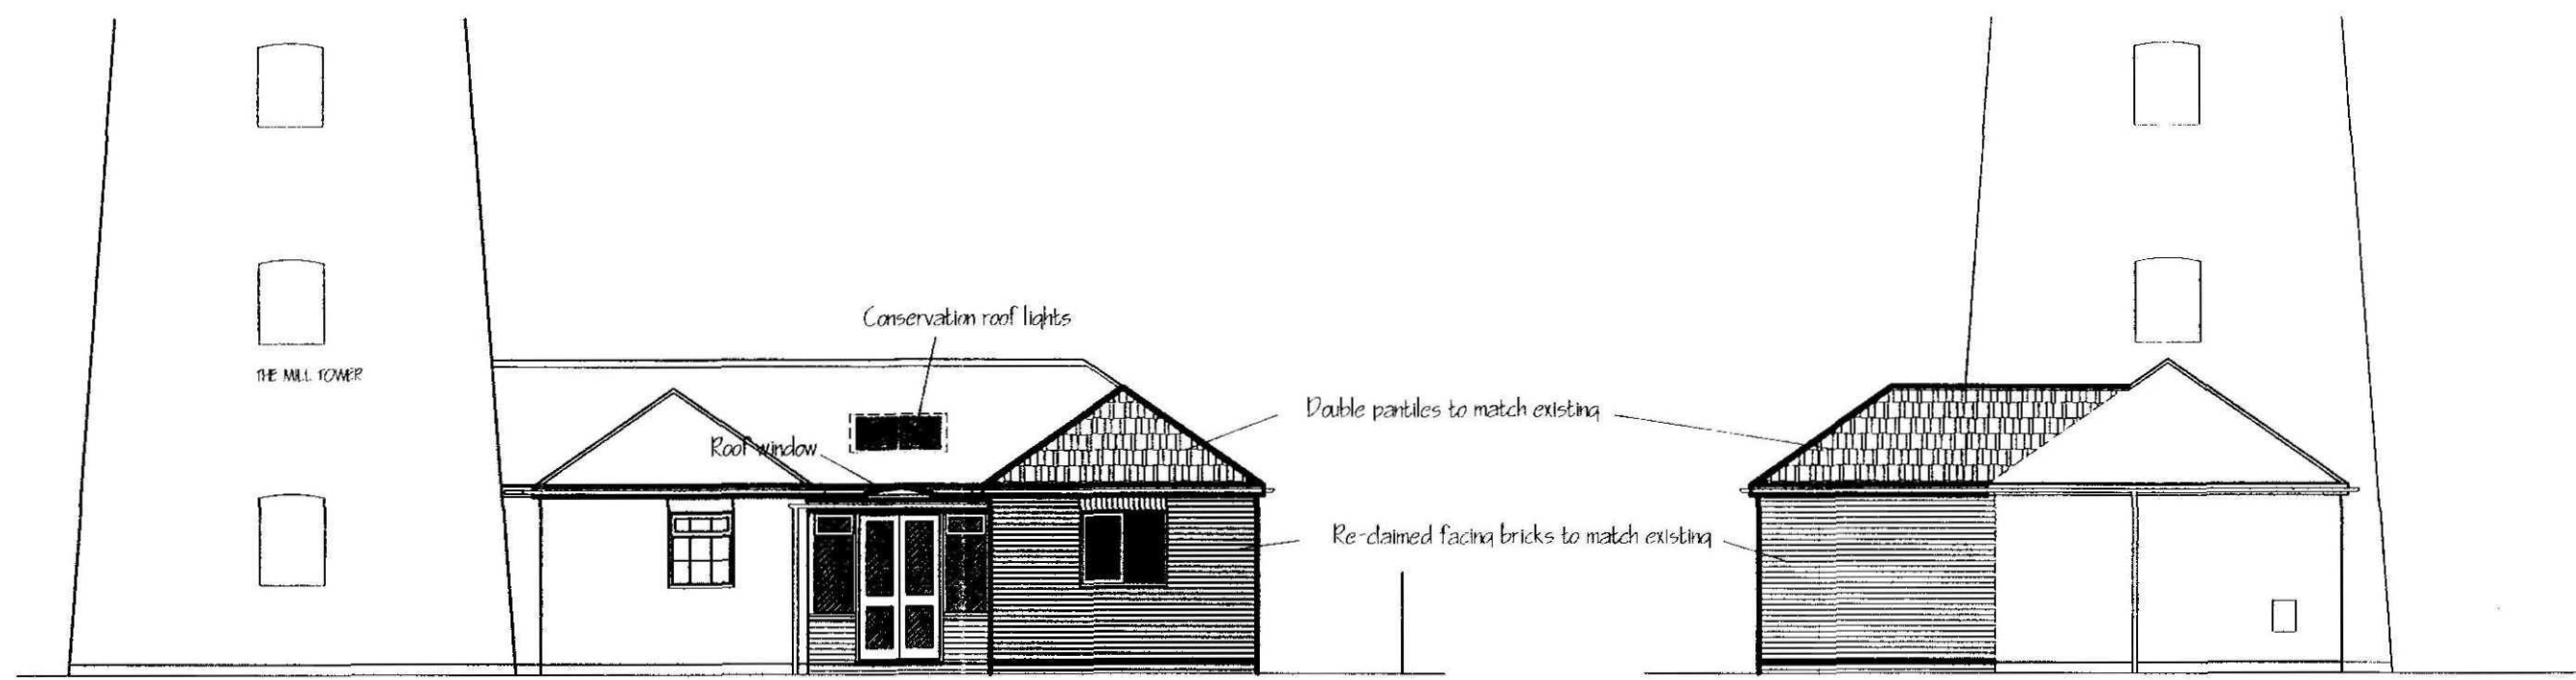

REAR ELEVATION - PROPOSED.

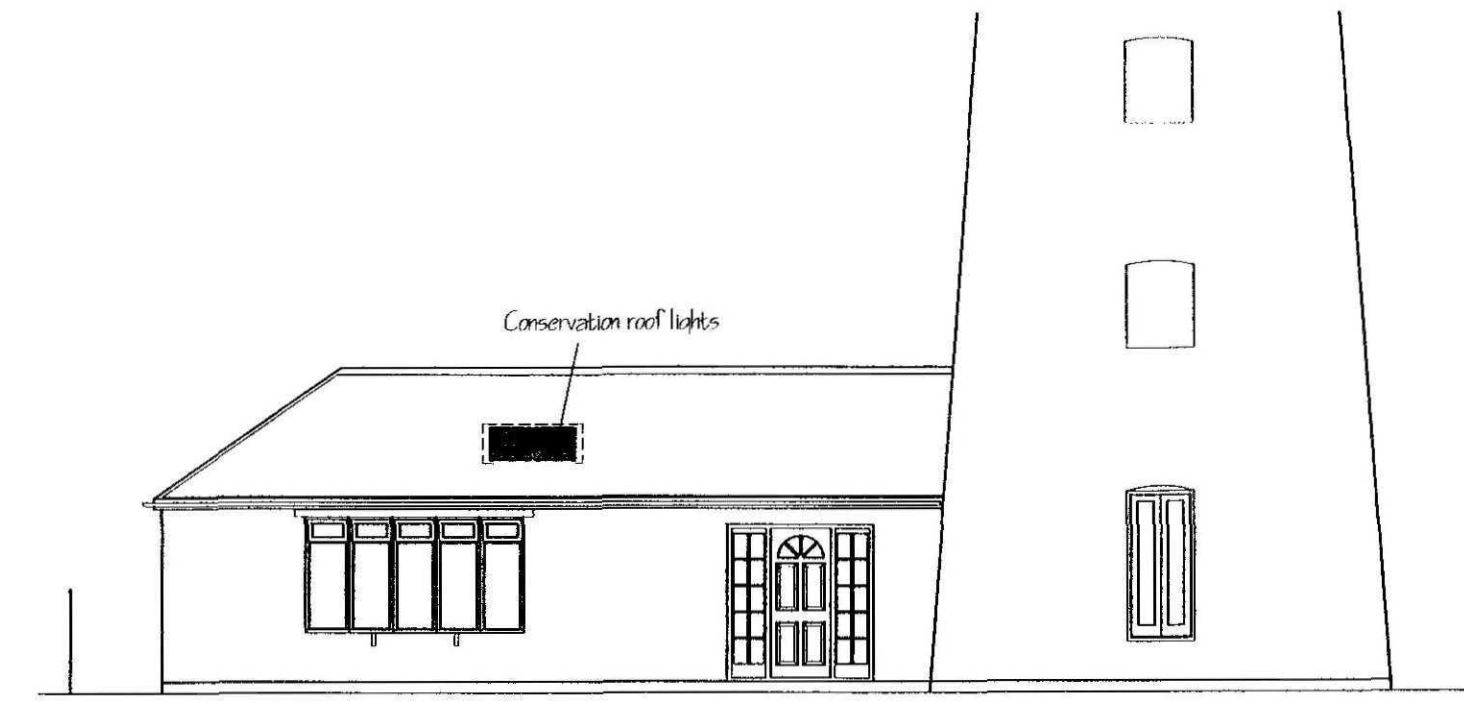

END ELEVATION - PROPOSED.

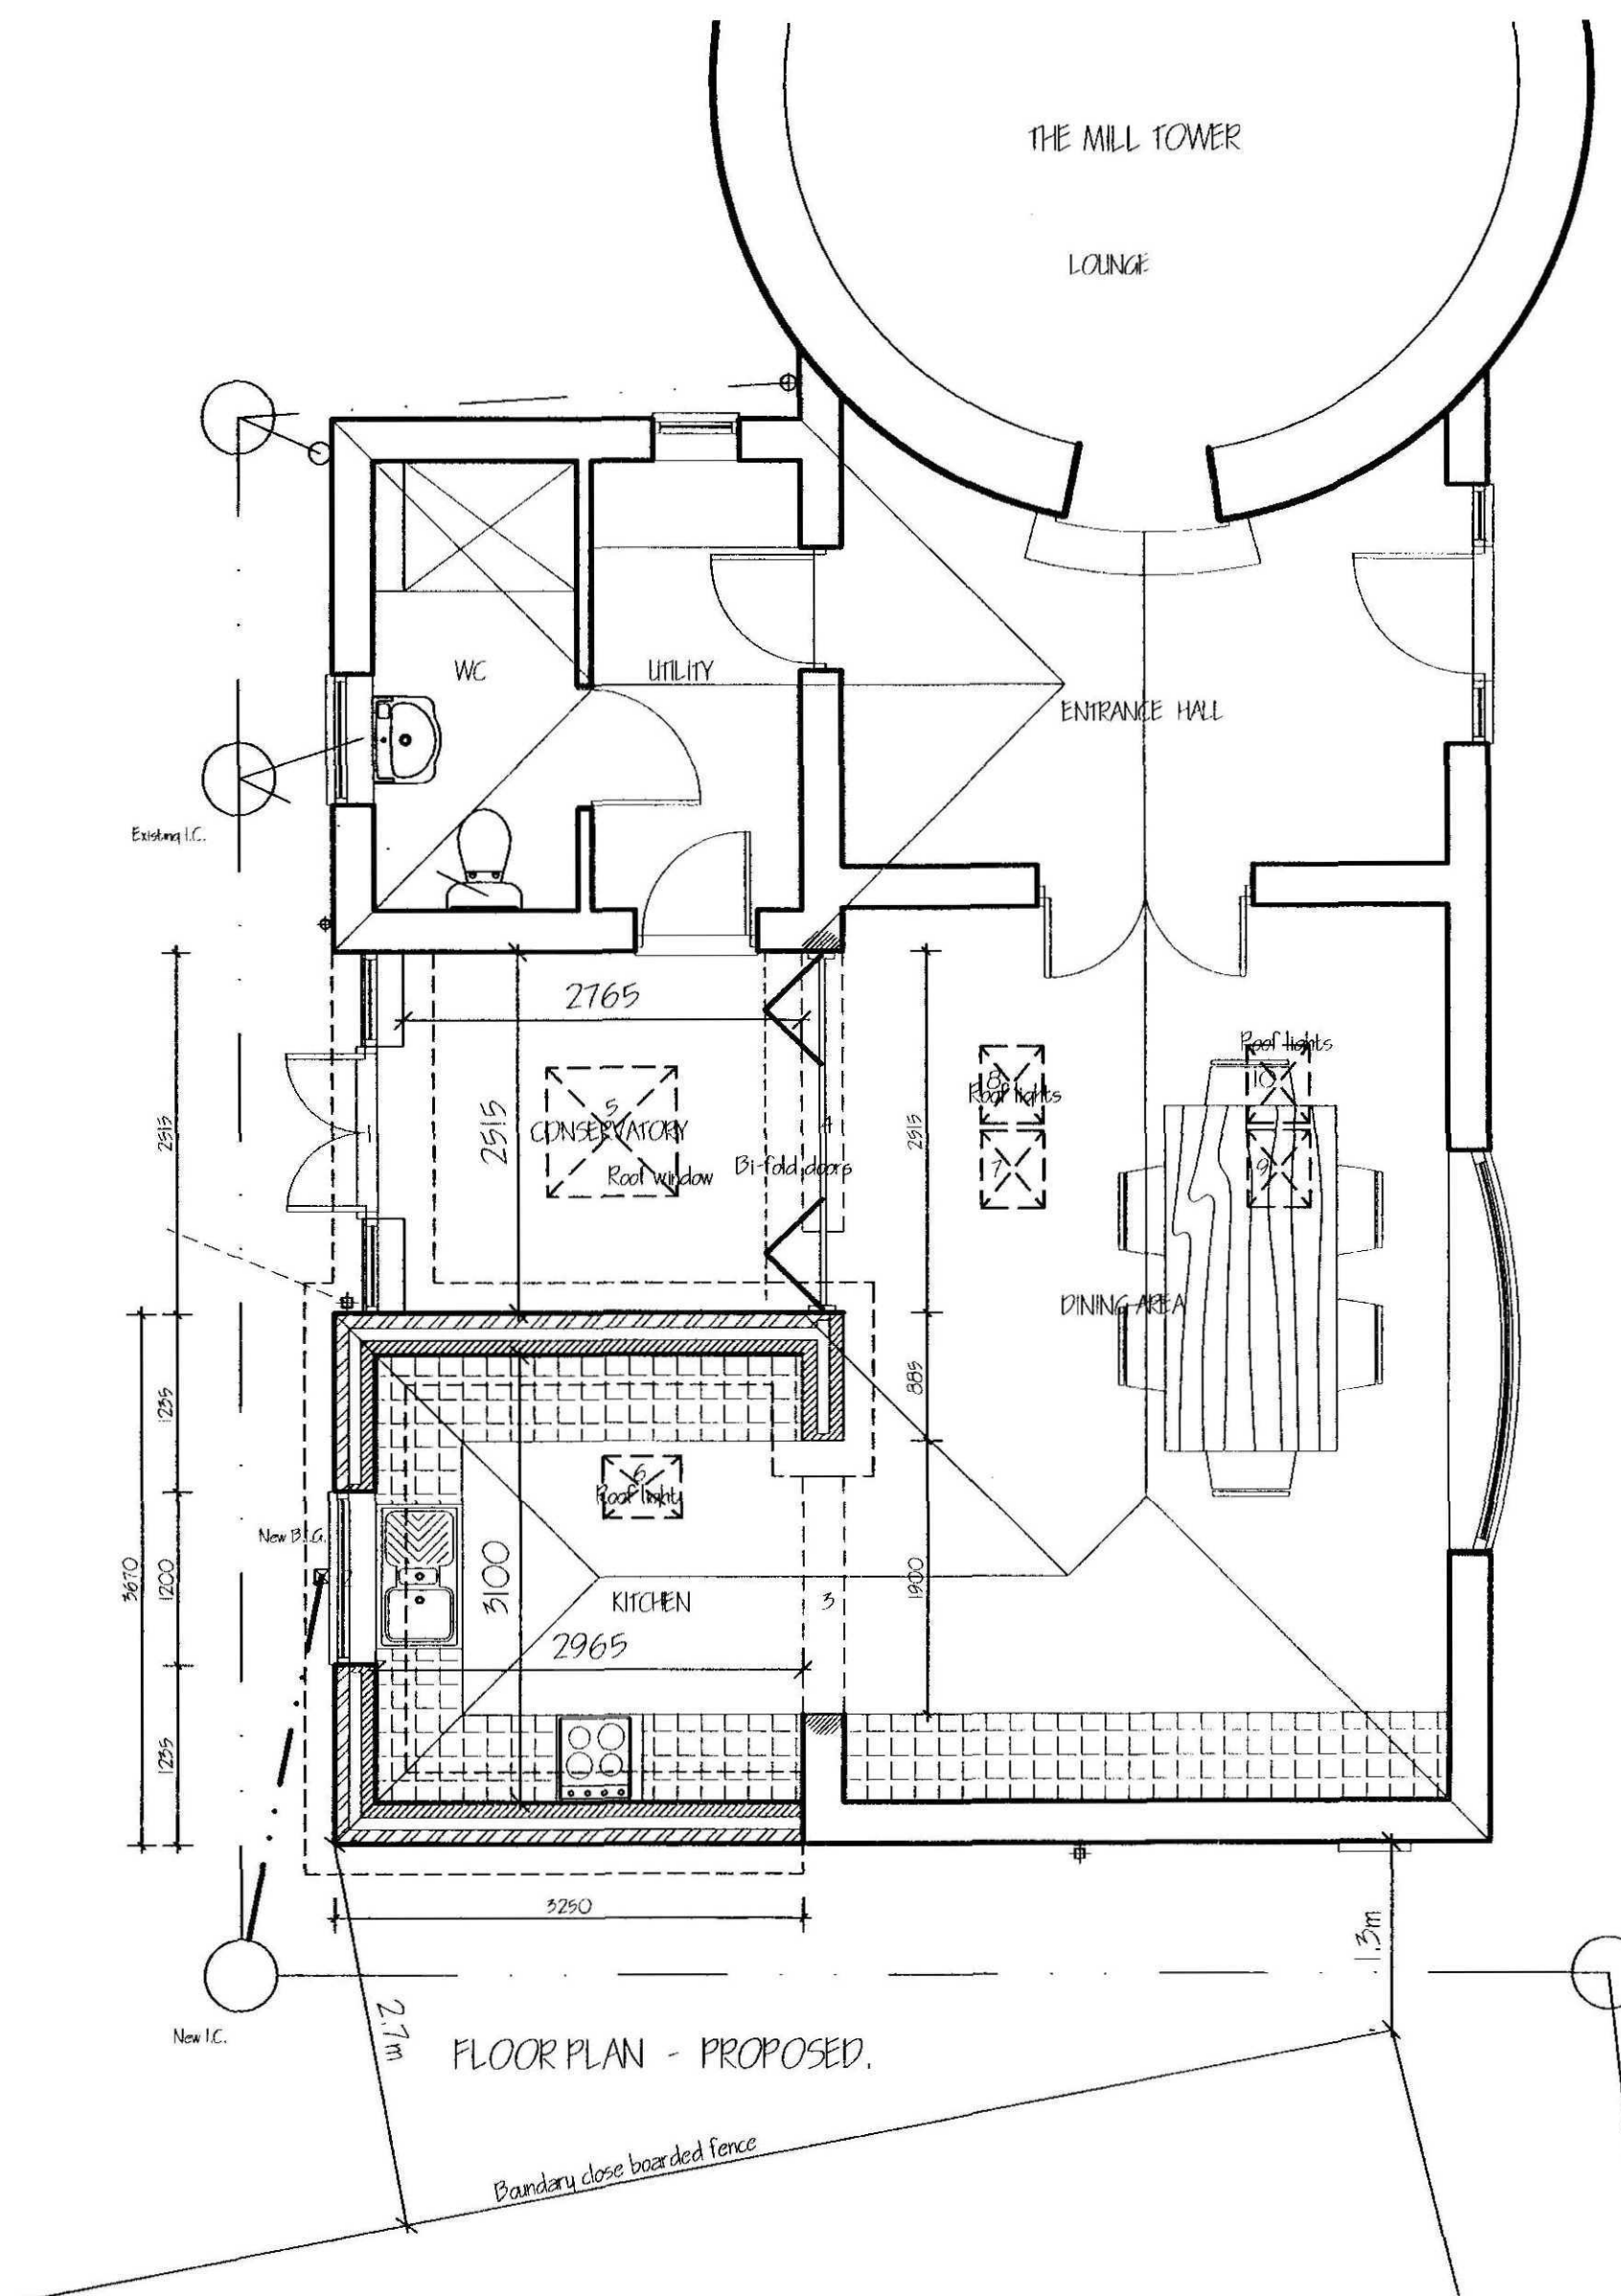


FLOOR PLAN - PROPOSED.

Opening schedule:-


Ref	Opening Description	Opening Size	Unit Type	Unit Length
1	New UPVC French Doors	1200m x 2000m	N/A	Groundside Roof Structure
2	New UPVC Window	600m x 1500m	N/A	
3	New UPVC Window	600m x 1500m	N/A	
4	New UPVC Window	1200m x 1050m	11/12/13	1500mm
5	New Internal Opening	1800m x 2000m	11/12/13	2200mm
6	New Internal Opening	2500m x 2000m	11/12/13	2200mm
7	New Rooflight	950m x 750m	N/A	Part Of Roof Structure
8	New Rooflight	950m x 750m	N/A	Part Of Roof Structure
9	New Rooflight	950m x 750m	N/A	Part Of Roof Structure
10	New Rooflight	950m x 750m	N/A	Part Of Roof Structure
11	New Rooflight	950m x 750m	N/A	Part Of Roof Structure

Accredited Thermal Details Schedule

Detail Reference	Description
W1 - G1/G2	Windows - Glazing - Single
W2 - W1/G1	Windows - Glazing - Double
W3 - W1/G2	Windows - Glazing - Triple
W4 - W1/G3	Windows - Glazing - Quad
W5 - W1/G4	Windows - Glazing - Pent
W6 - W1/G5	Windows - Glazing - Hex
W7 - W1/G6	Windows - Glazing - Hept
W8 - W1/G7	Windows - Glazing - Oct
W9 - W1/G8	Windows - Glazing - Nonet
W10 - W1/G9	Windows - Glazing - Dec
W11 - W1/G10	Windows - Glazing - Undec
W12 - W1/G11	Windows - Glazing - Duodec
W13 - W1/G12	Windows - Glazing - Tredec
W14 - W1/G13	Windows - Glazing - Quodec
W15 - W1/G14	Windows - Glazing - Quindec
W16 - W1/G15	Windows - Glazing - Sexdec
W17 - W1/G16	Windows - Glazing - Septdec
W18 - W1/G17	Windows - Glazing - Octodec
W19 - W1/G18	Windows - Glazing - Nonodec
W20 - W1/G19	Windows - Glazing - Viginti

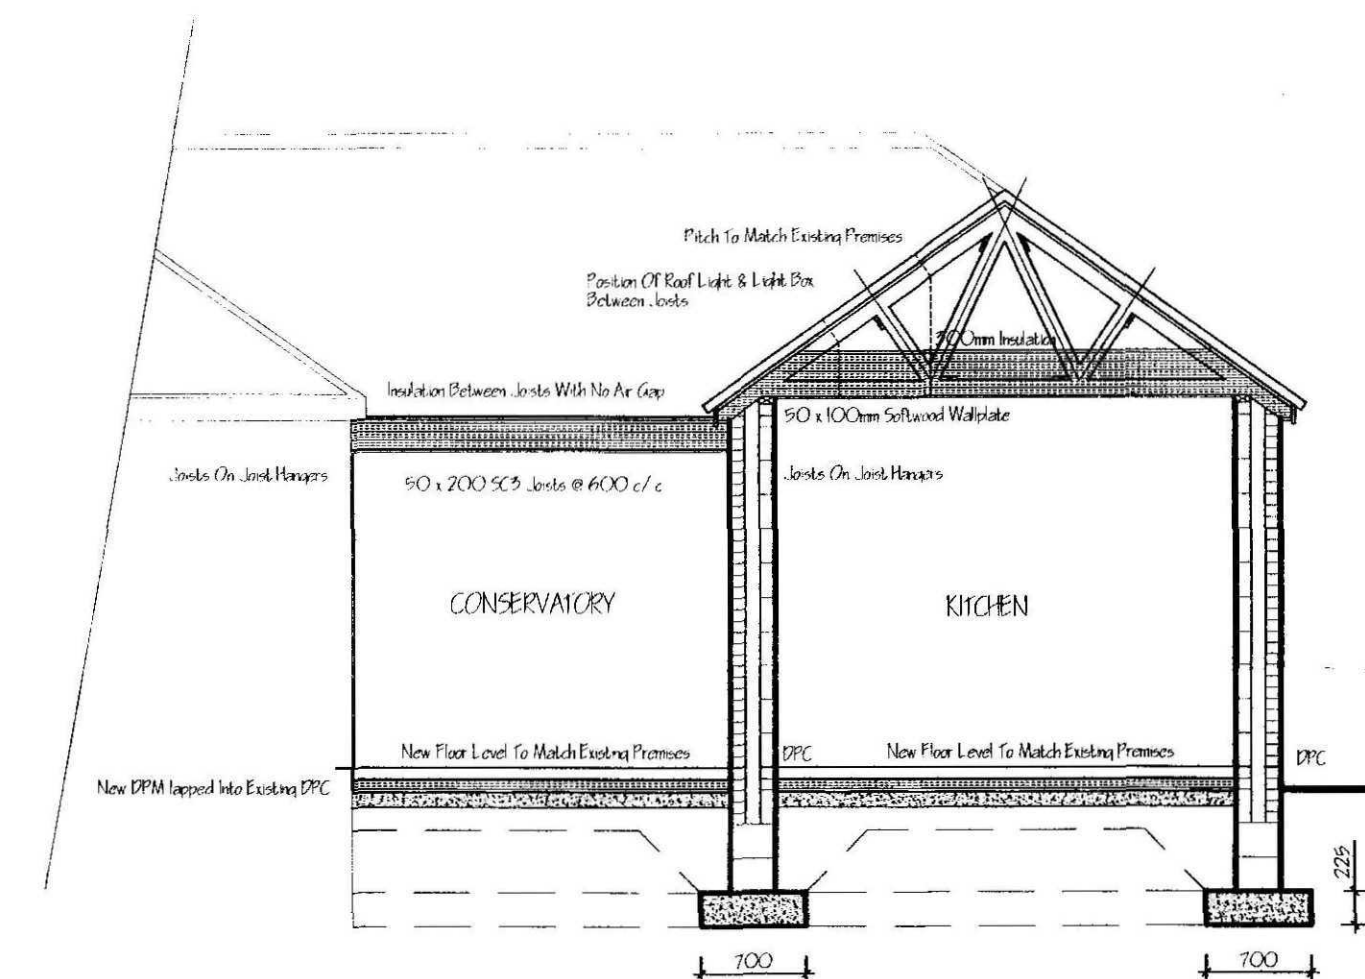

TYPICAL SECTION 1:50

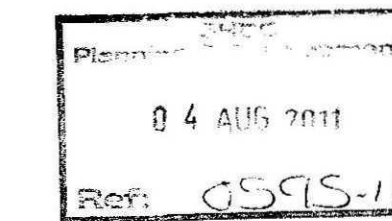

ref	revision	date
G. R. MERCHANT LTD. I. ENG AMICE FWO ARCHITECTURAL, STRUCTURAL AND LAND DRAINAGE CONSULTANTS 4 Wrights Mews 12A Park Road, Holbeach, Spalding, Lincs. PE12 7EE Tel: 01406 490800 Fax: 01406 425744 E-Mail: gr.merchant@btconnect.com		
Project EXTENSION AND ALTERATIONS THE MILL, ROMAN ROAD, MOUTON CHAPEL SPALDING, Lincs. PE12 0XG		
Client MR & MRS S ELEY		
Drawing PROPOSED FLOOR PLANS PROPOSED ELEVATIONS TYPICAL SECTION		
Job Ref. 2164-10	Drawing No. 02	
Date MAR' 2011	Drawn GRM/SLB	
Scales AS NOTED		
DO NOT SCALE FROM THIS DRAWING This drawing is copyright and may not be altered, copied, photocopied or used for any other purpose other than that for which it is issued. The General Contractor is to check all dimensions on site and report any discrepancies to the Architect. All details shown on this drawing shall be constructed and installed in accordance with the specifications and standards of the British Standards Institution (BSI) and the relevant codes of practice. The Employer/Client shall ensure that the specified materials and workmanship are of the highest quality and that the work is carried out in accordance with the specifications and standards of the British Standards Institution (BSI) and the relevant codes of practice.		

DRAWING TO BE READ IN
CONJUNCTION WITH SEPARATE
SPECIFICATION