

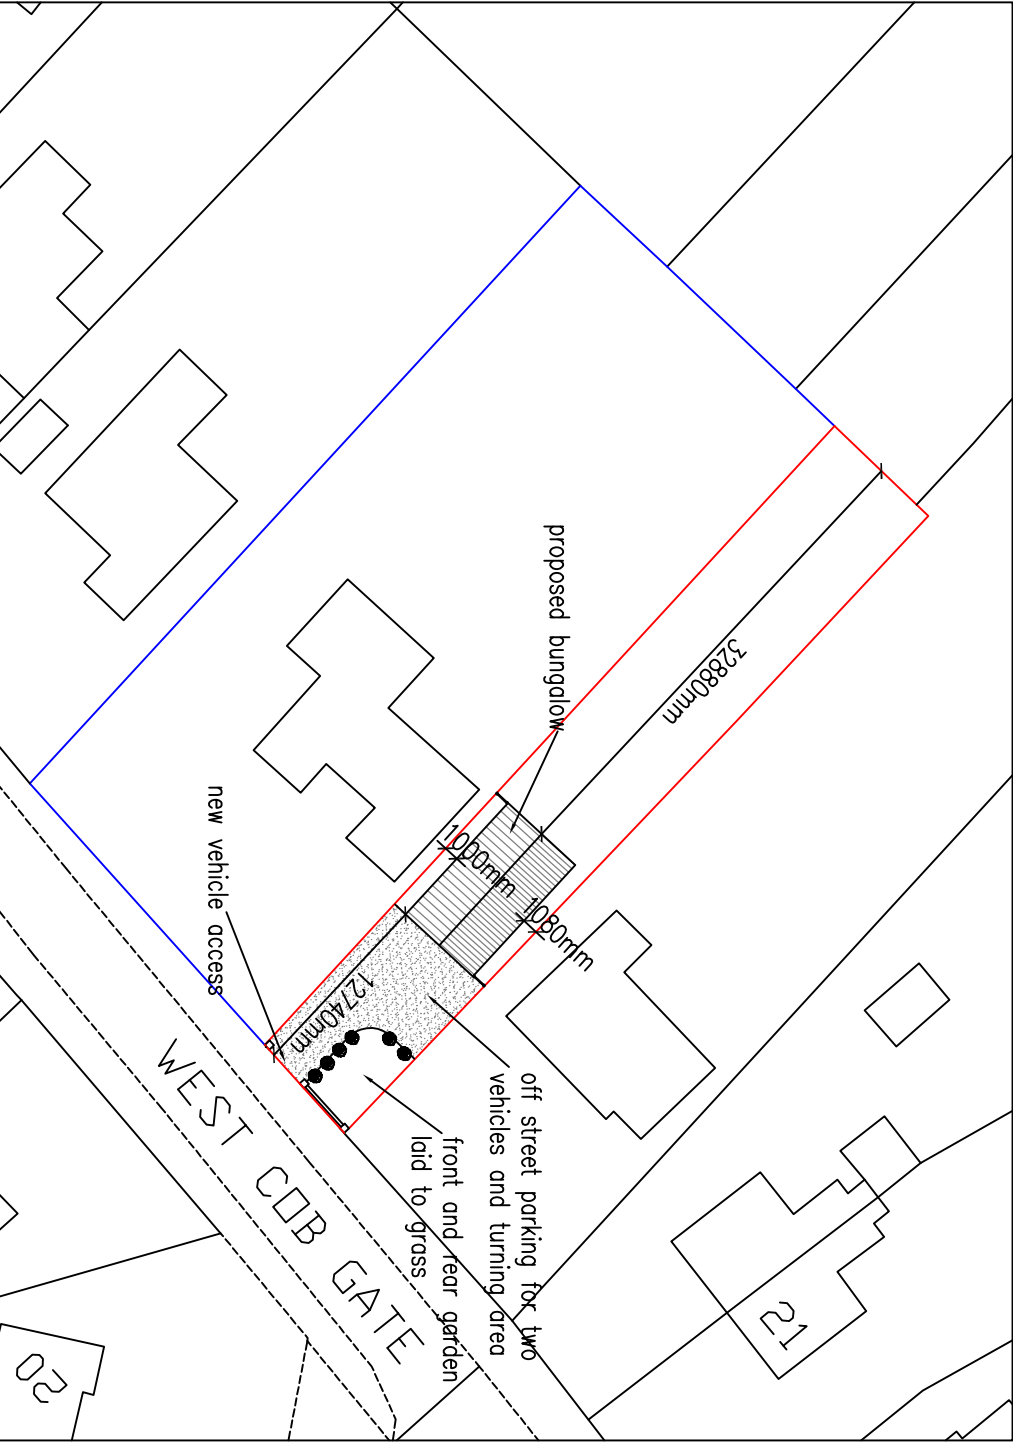
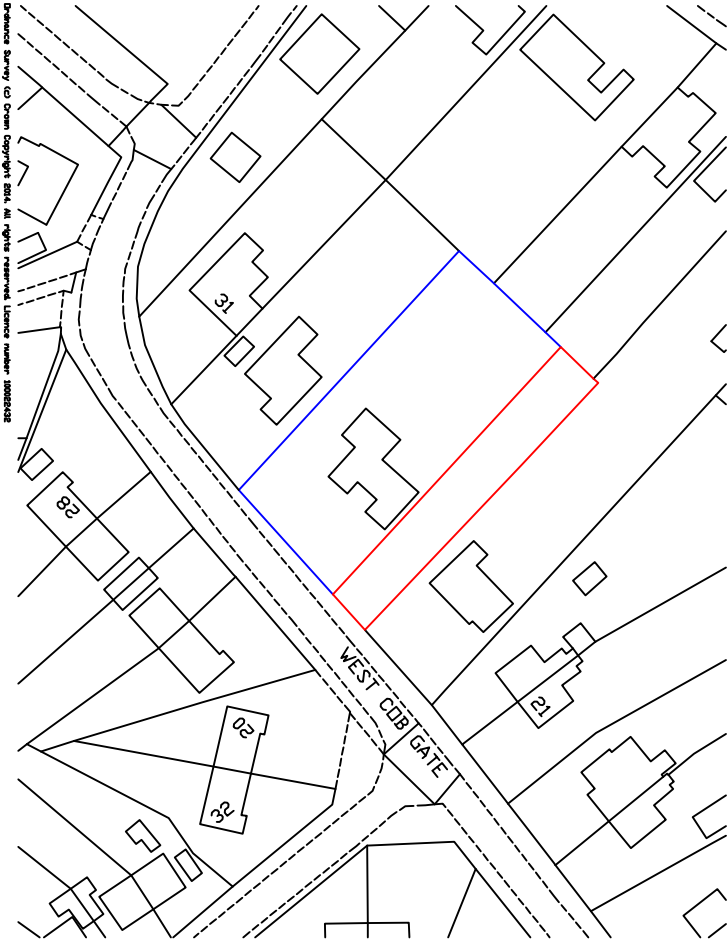


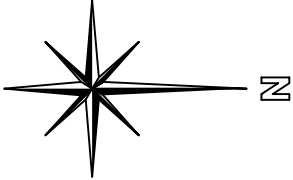

INDICATIVE SITE LAYOUT

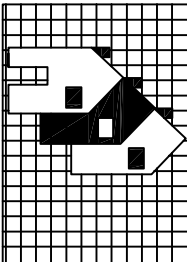

SITE PLAN

		WESTON DESIGN Ltd 2 Austendyke Road, Weston Hills, Spalding, Lincs, PE12 6BX. 01775 724171 07841718457		Client: Mrs Greenacre		DRAWING: INDICATIVE SITE LAYOUT SITE PLAN
				Project Address:		
		Outline application for proposed residential development at: 27 West Cob Gate, Moulton, Spalding		JULY 2014		SCALE 1:500 1:1250 JC
Ref:	Revision:	Date:				