




Existing Front Elevation 1:100

Existing Side Elevation 1:100

Existing Rear Elevation 1:100

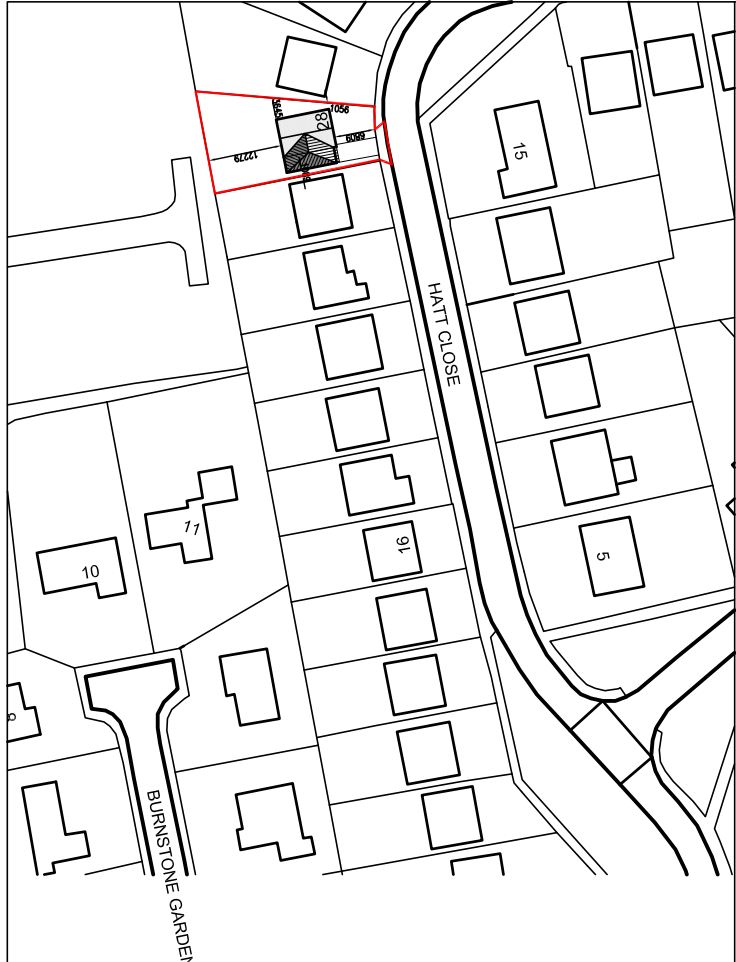

Location Plan 1:1250

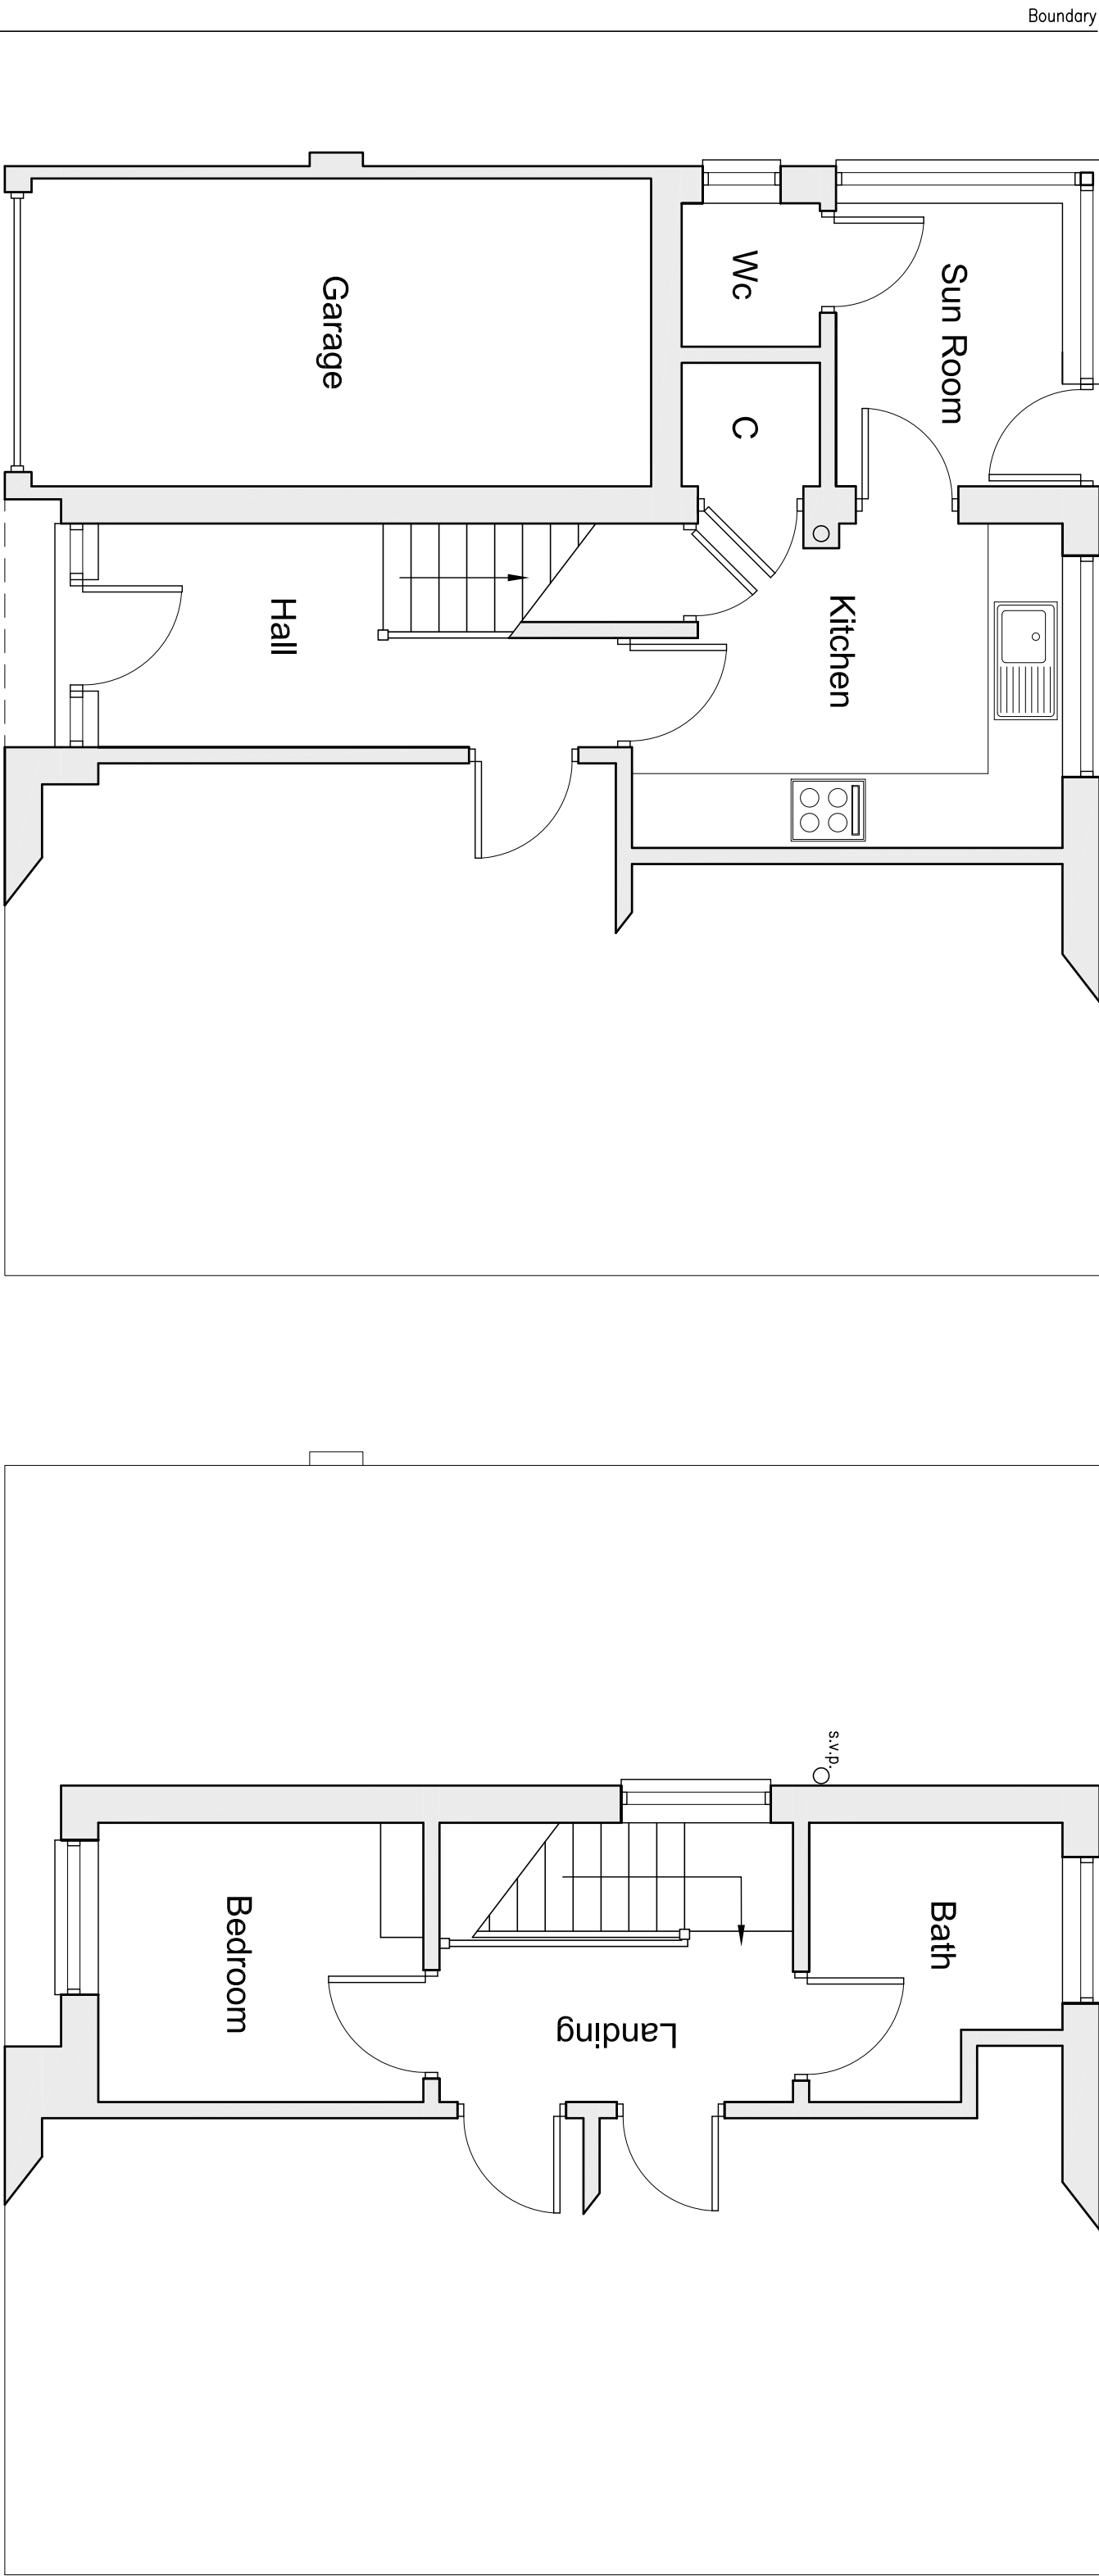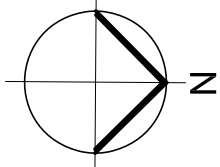

Existing Ground Floor Plan 1:50

Existing First Floor Plan 1:50

Peter Humphrey Associates Ltd.
ARCHITECTURAL DESIGN AND BUILDING

PROJECT
PROPOSED FIRST FLOOR SIDE EXTENSION
TO DWELLING


SITE
28
HATT CLOSE
MOULTON
PE12 6PY

DRAWING
EXISTING

CLIENT
Mr P Dhillon

DATE: June 2015 SCALE: As Shown JOB No. 5335/BR01A

DO NOT SCALE FROM THIS DRAWING
COPYRIGHT: THIS DRAWING MUST NOT BE ISSUED, LOANED OR COPIED
WITHOUT THE CONSENT OF PETER HUMPHREY ASSOCIATES

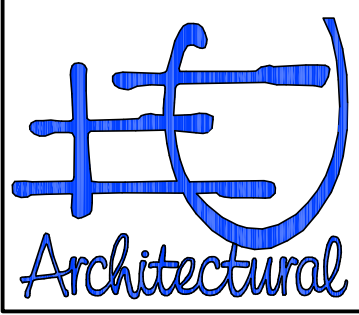

Peter Humphrey Associates
ARCHITECTURAL DESIGN AND BUILDING
TELEPHONE: 01945 466 966
FAX: 01945 466 433
E-MAIL: info@peterhumphrey.co.uk
30 OLD MARKET WISBECH CAMBS PE13 1NB
Fenland District Council
Building
Design Awards
Building Excellence in Fenland
Category Winner 08/09/10
Overall Winner 2010