

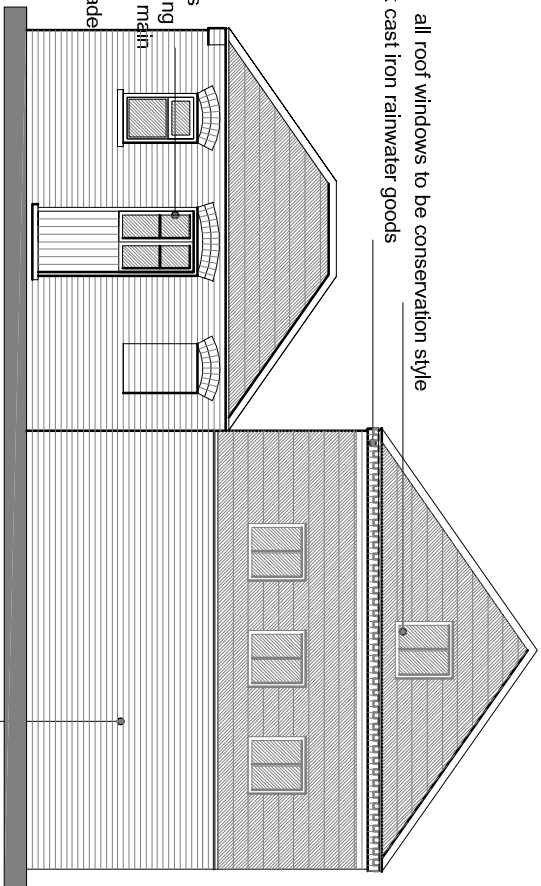
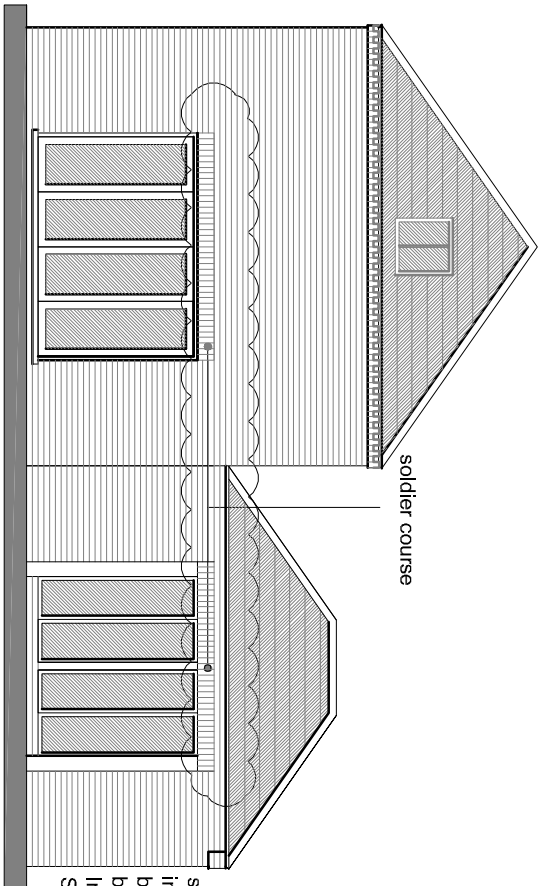
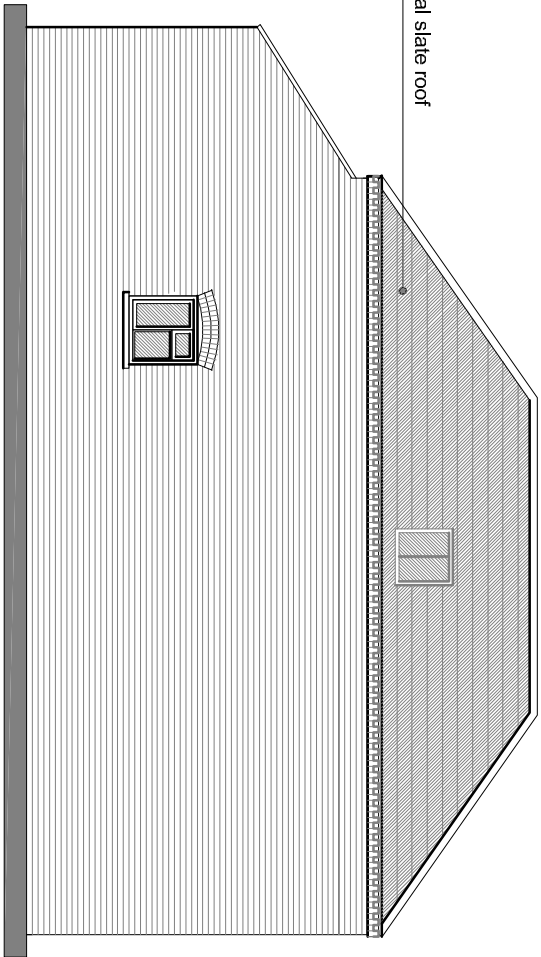


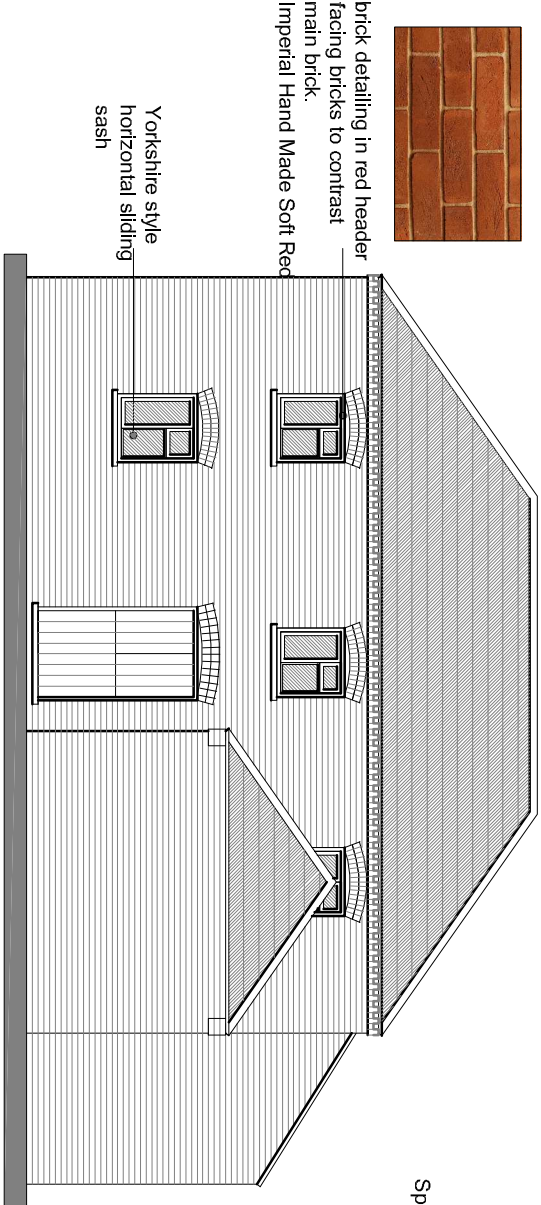

PROPOSED ELEVATIONS

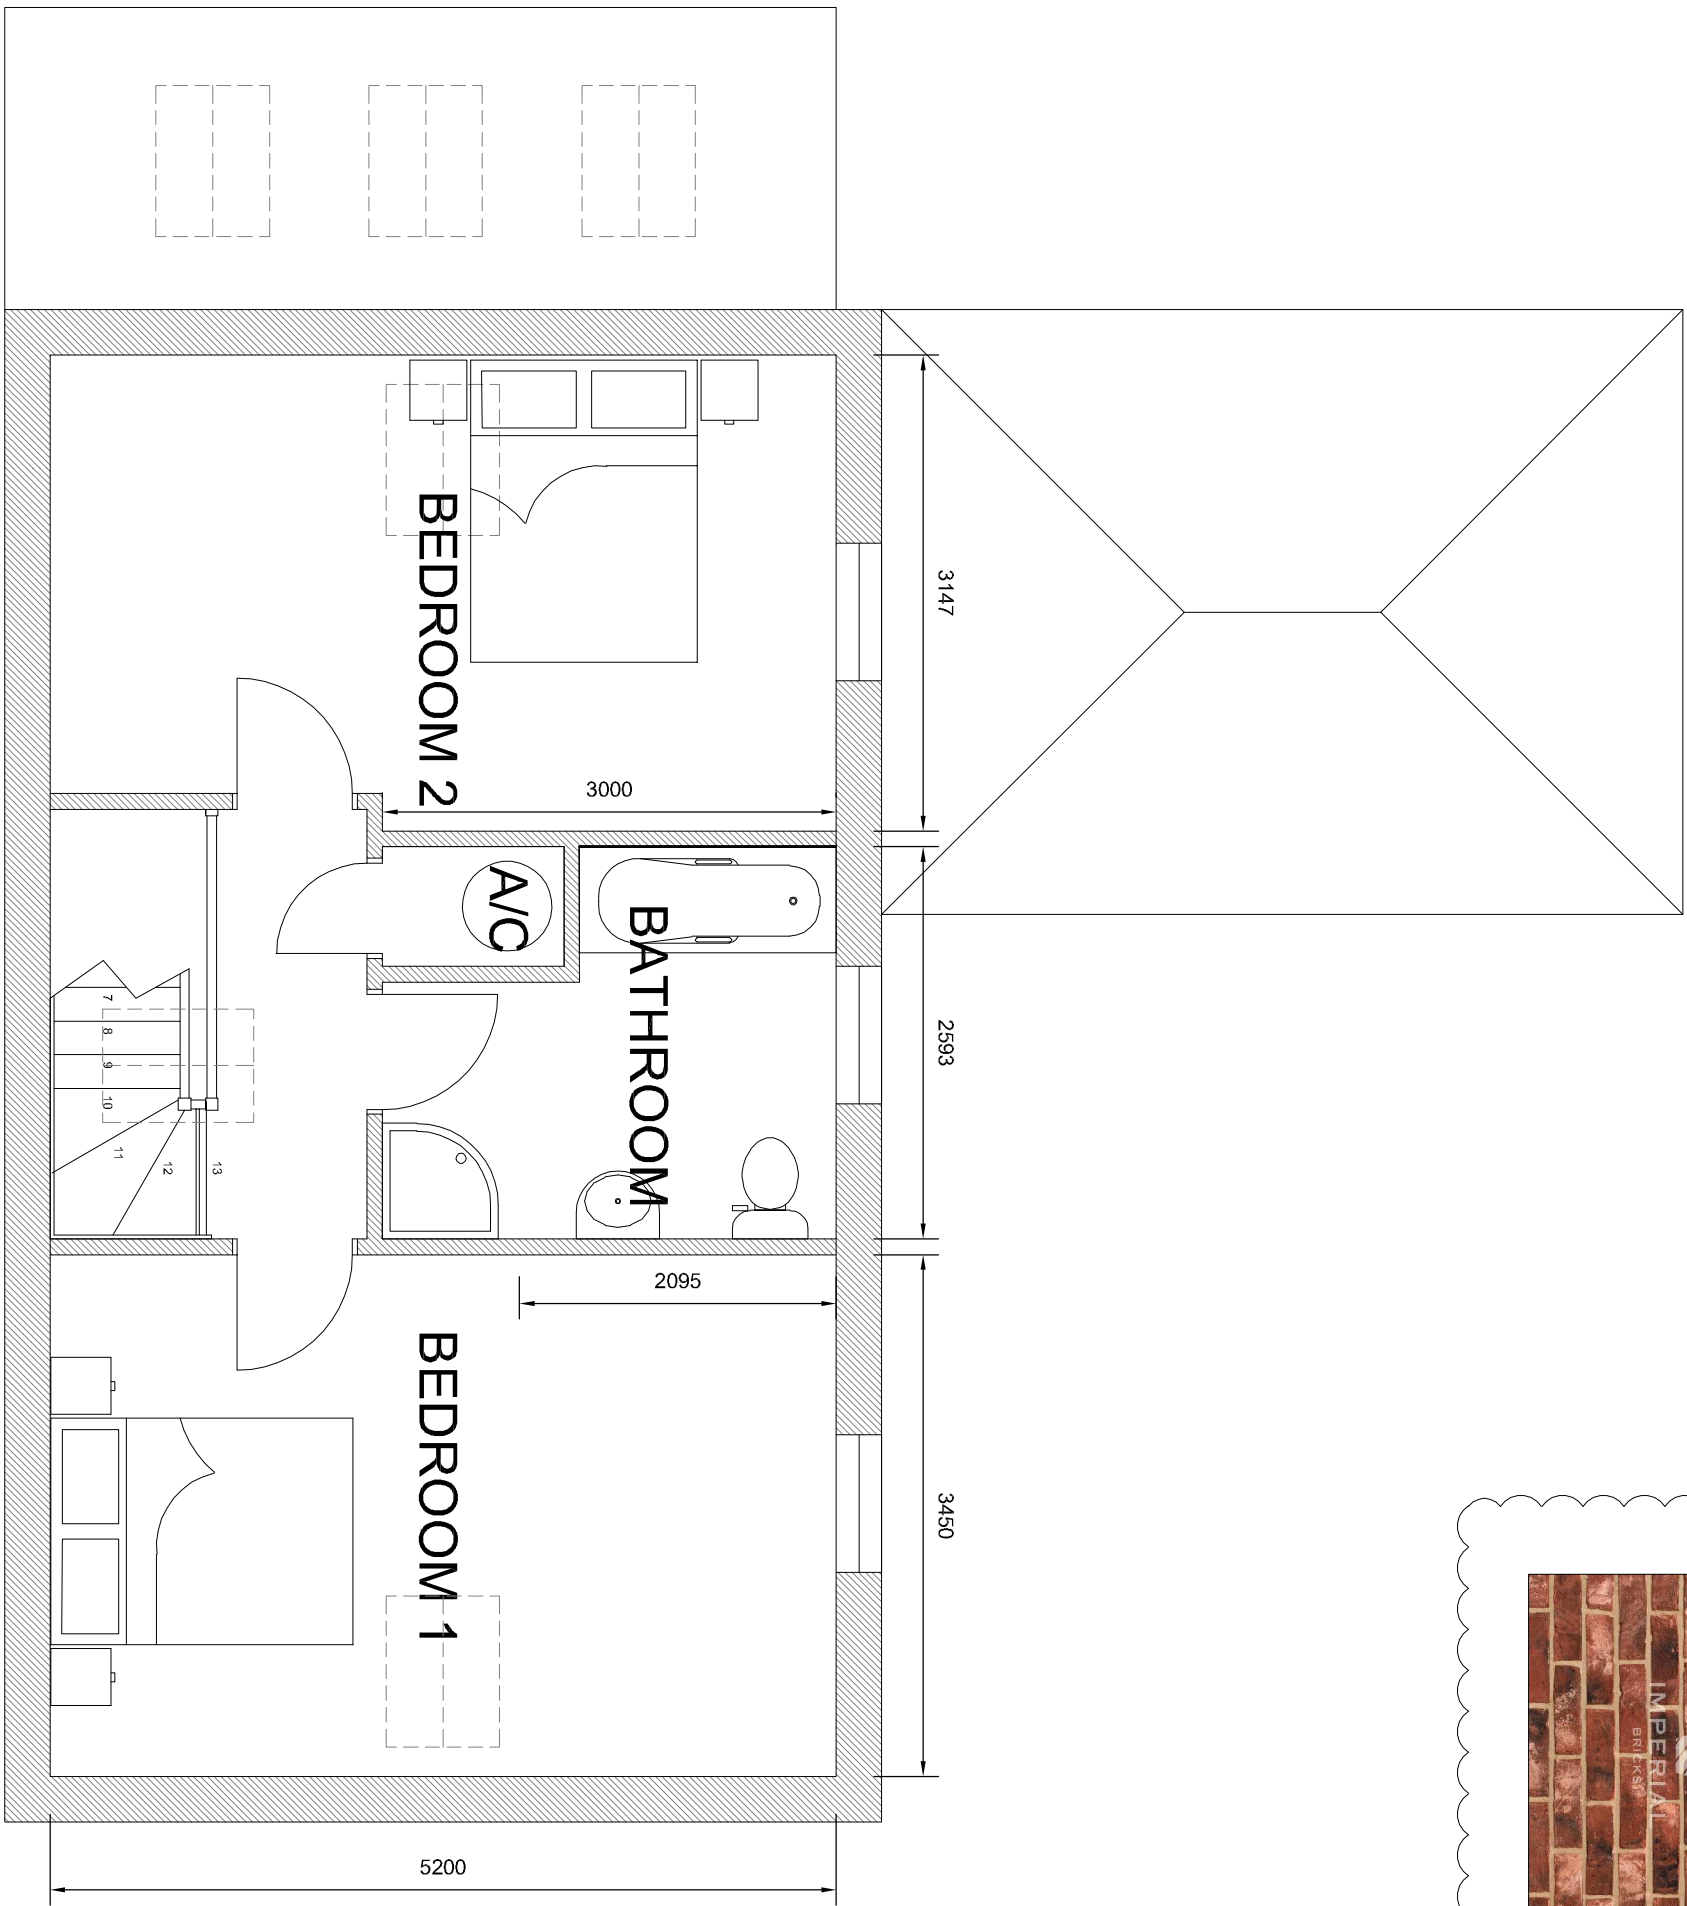

PROPOSED FLOOR PLANS

Client		Mr J Barnett	
Project		Proposed new dwelling at rear of 10 Hight St, Moulton	
Drawing		Planning (Elevations and Floor Plans)	
Scale	1:100, 1:200, 1:1250 @ A2	Drawn	ANM
Checked	TAC	Date	13/10/2017
Trevor A Clay RIBA Ltd, 14 Old Fendike Road, Weston Hills, Spalding, Lincs, PE12 6SD		Drawing No.	
07778 597975		16/472/PA/005B	
trevor@taccarchitects.co.uk		www.taccarchitects.co.uk	