




PROPOSED ELEVATIONS

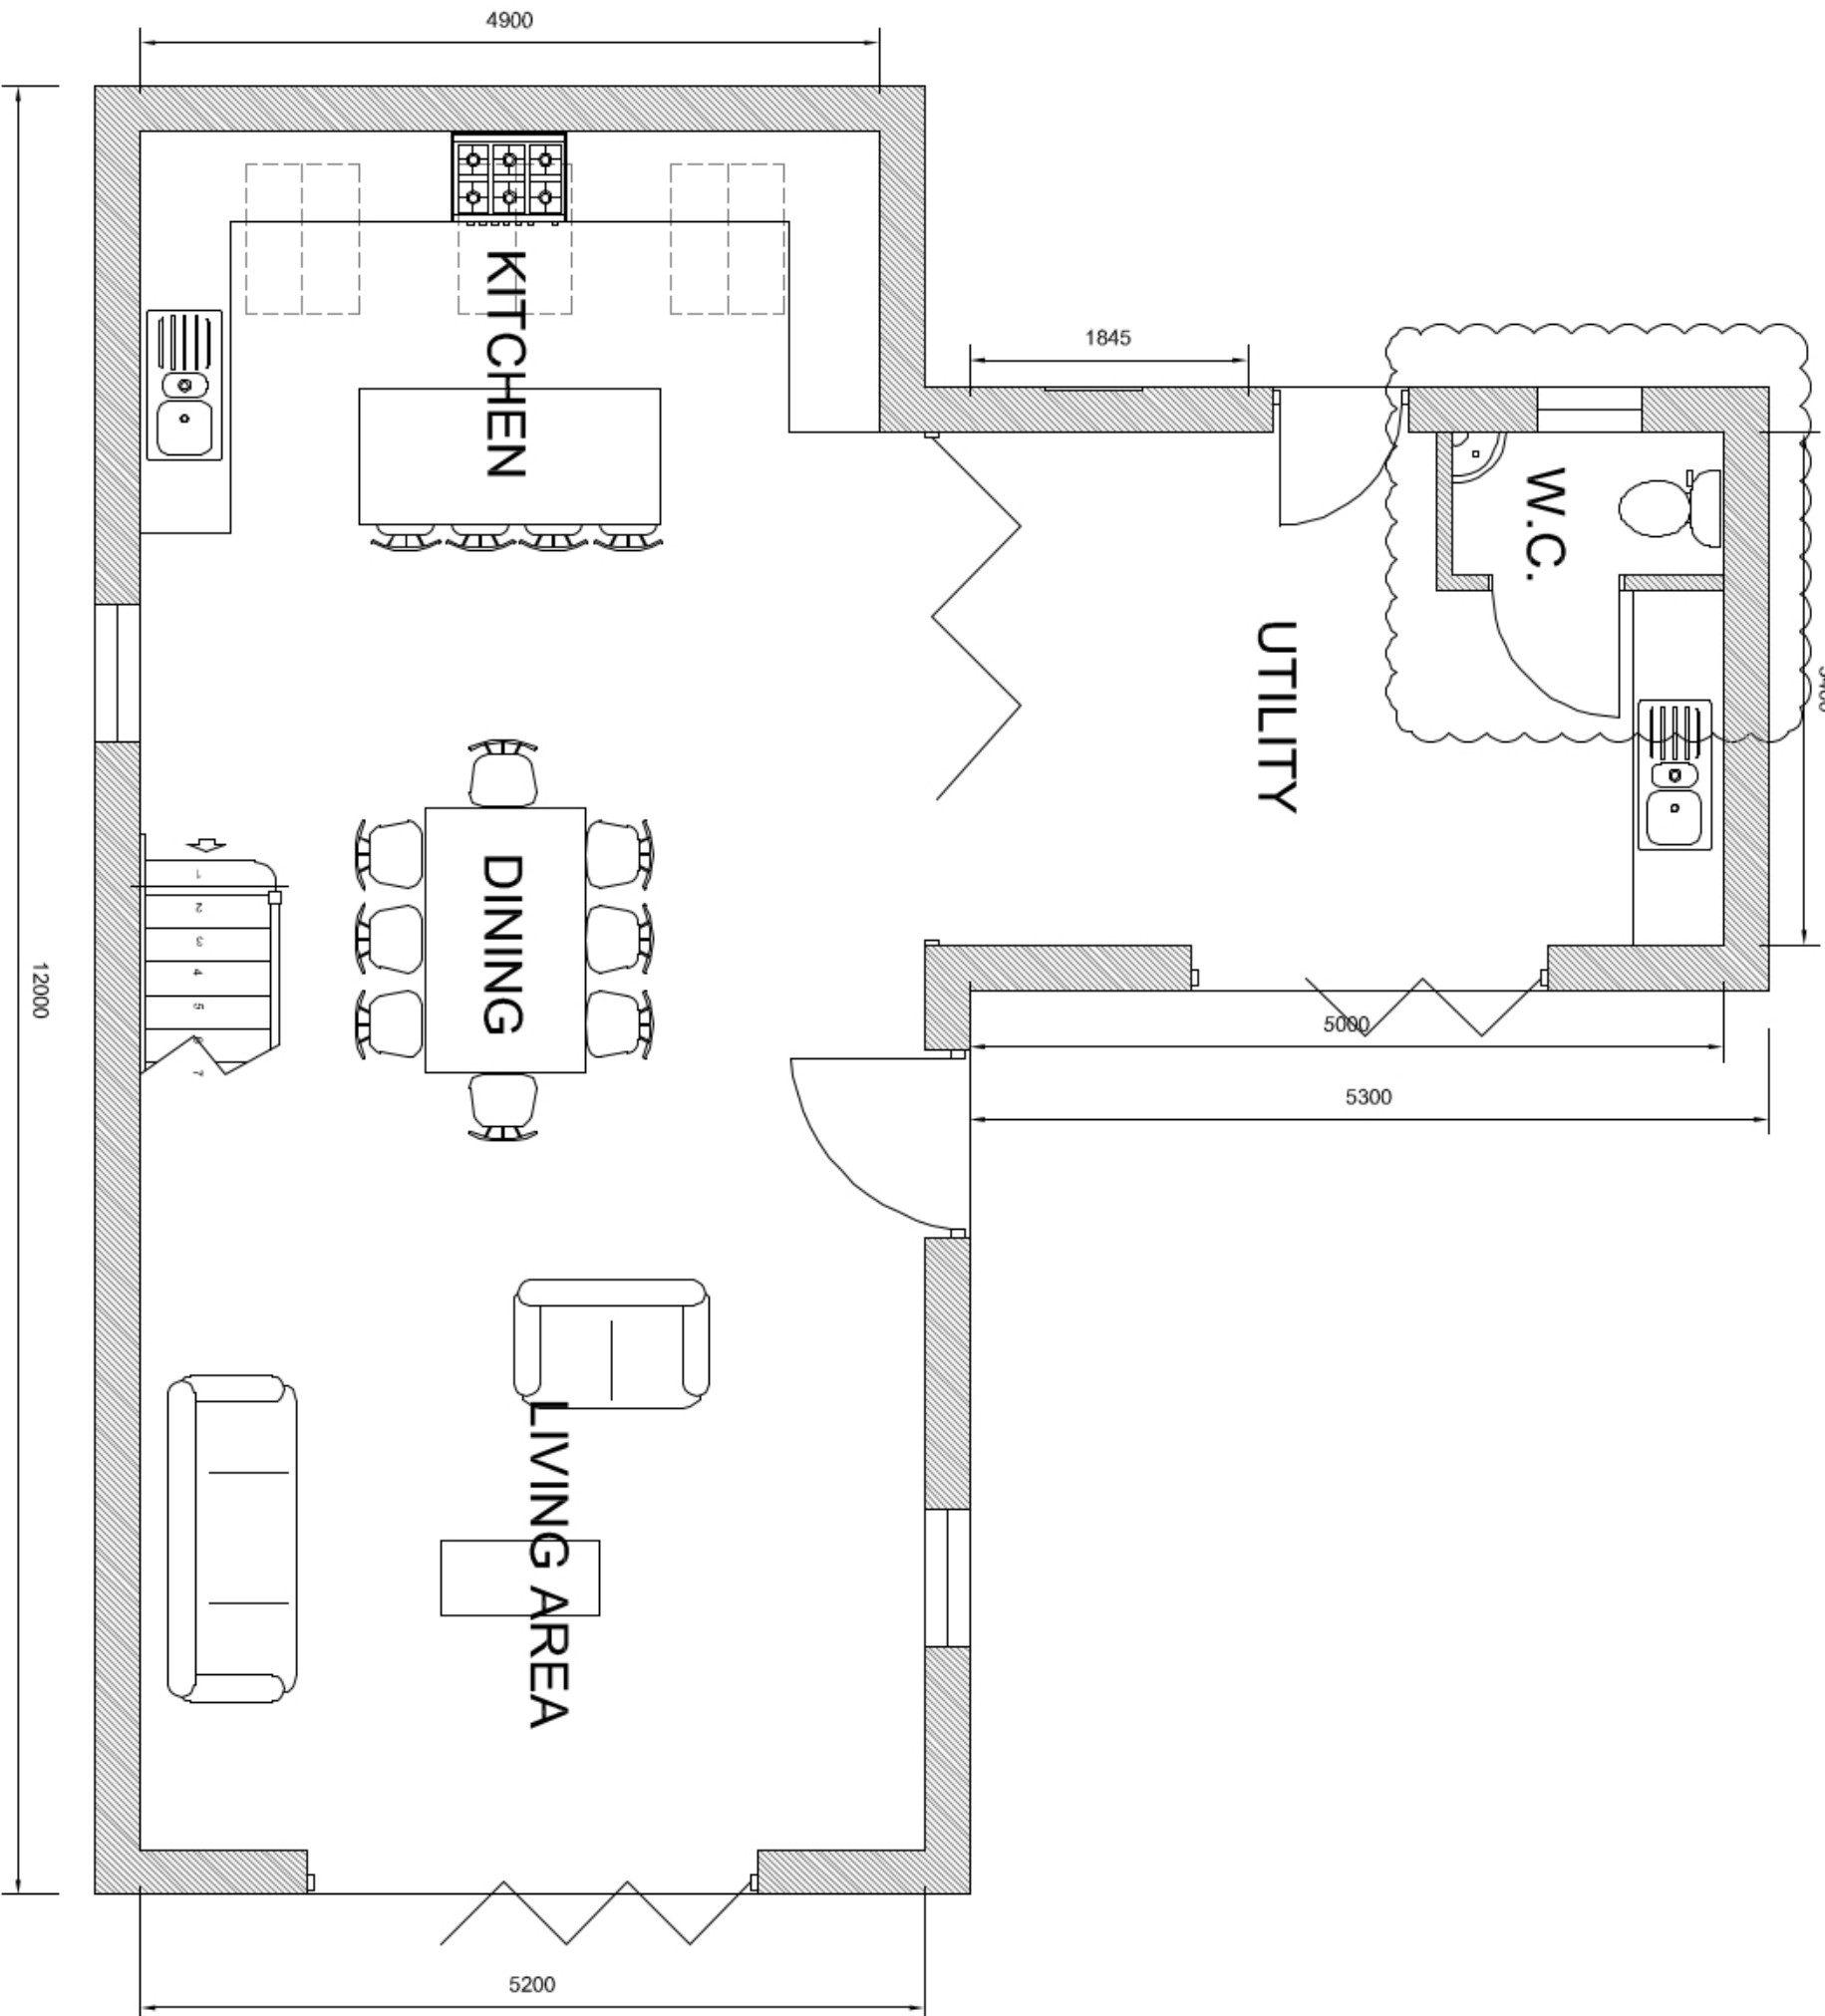

PROPOSED FLOOR PLANS

C	15/08/22	AMN	Amendment to window code
B	15/08/22	AMN	Amendment to brick type, bilfold opening heads, window types and wc.
A	13/09/19	AMN	Alteration to design
Revision		Drawn	Description

Client **Mr J Barnett**

Project Proposed new dwelling at rear of 10 Hight St, Moulton

Planning (Elevations and Floor Plans)

Scale 1:100, 1:200, Drawn AWM Checked TAC Date 13/10/2017 Drawing No. 1b/4/2/PAY/005

1:1250 @ A2

01406 380027 07778 597975 trevor@tacarchitects.co.uk www.tacarchitects.co.uk