

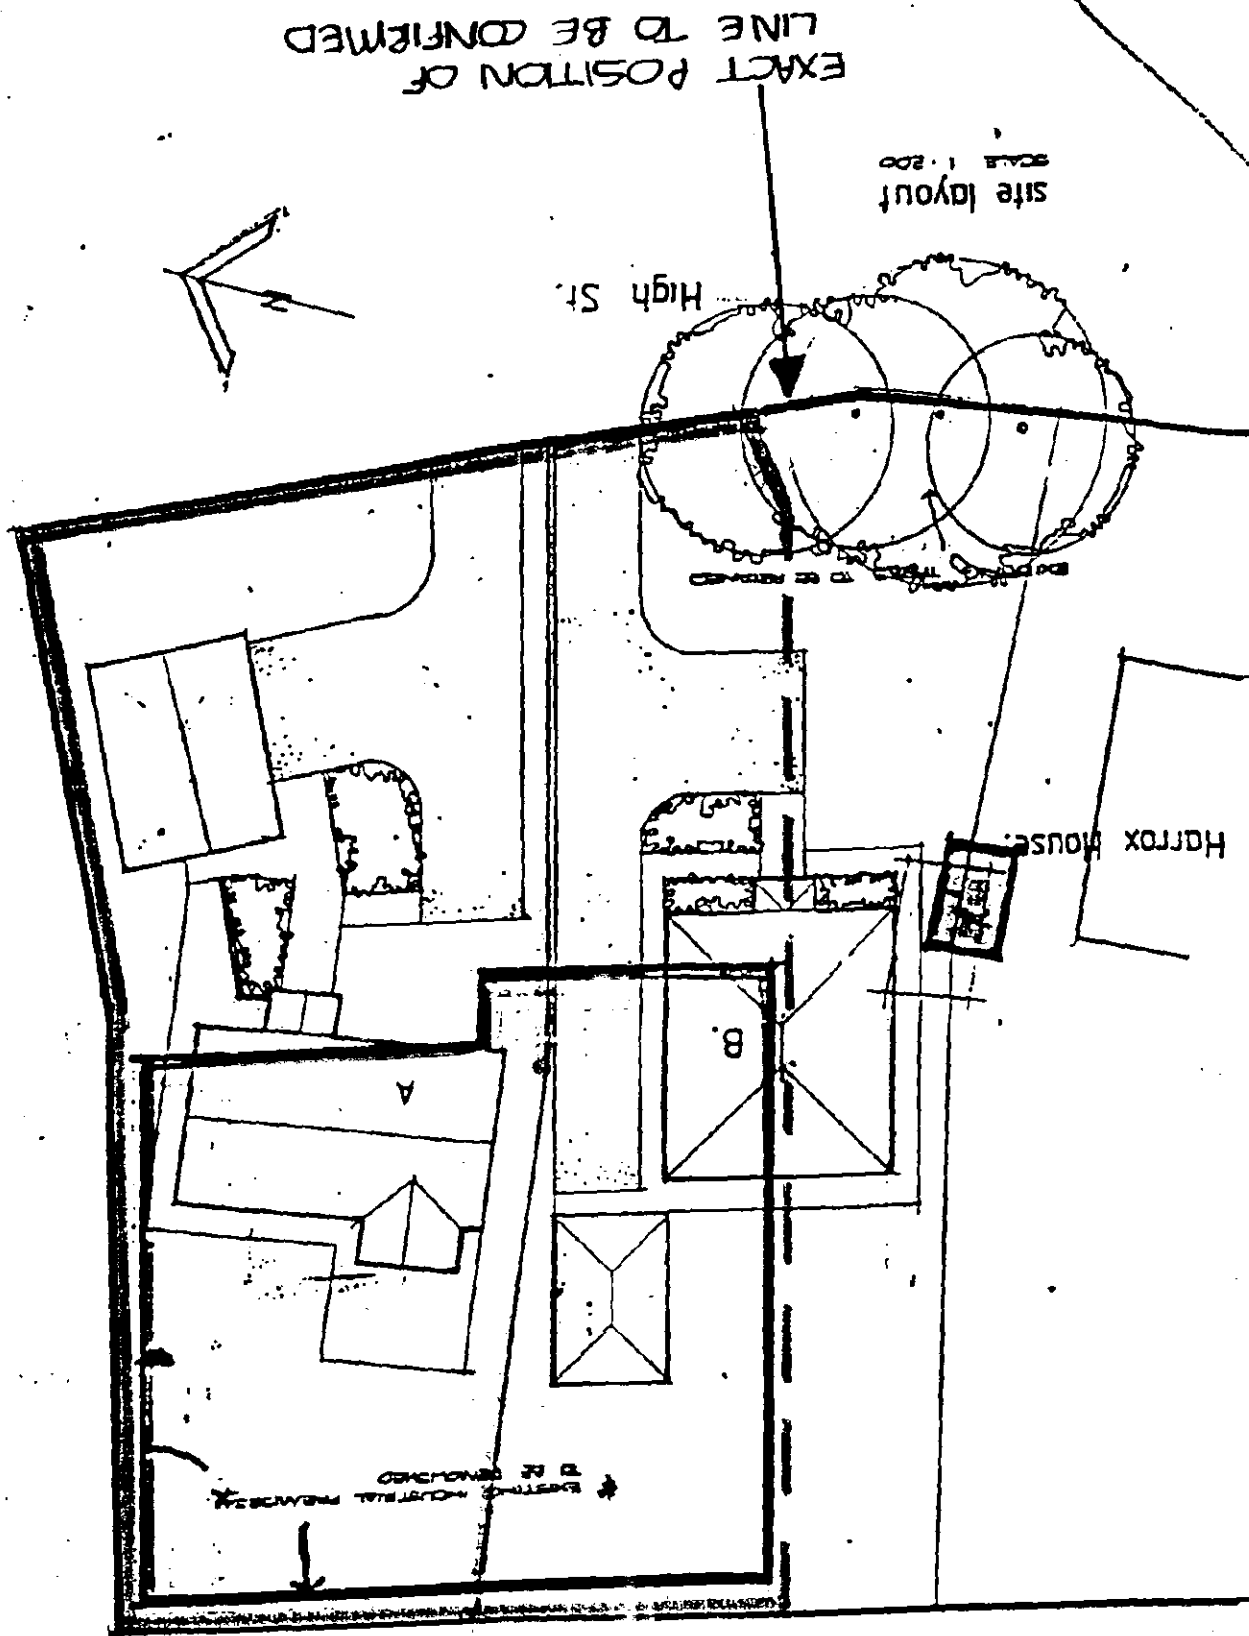
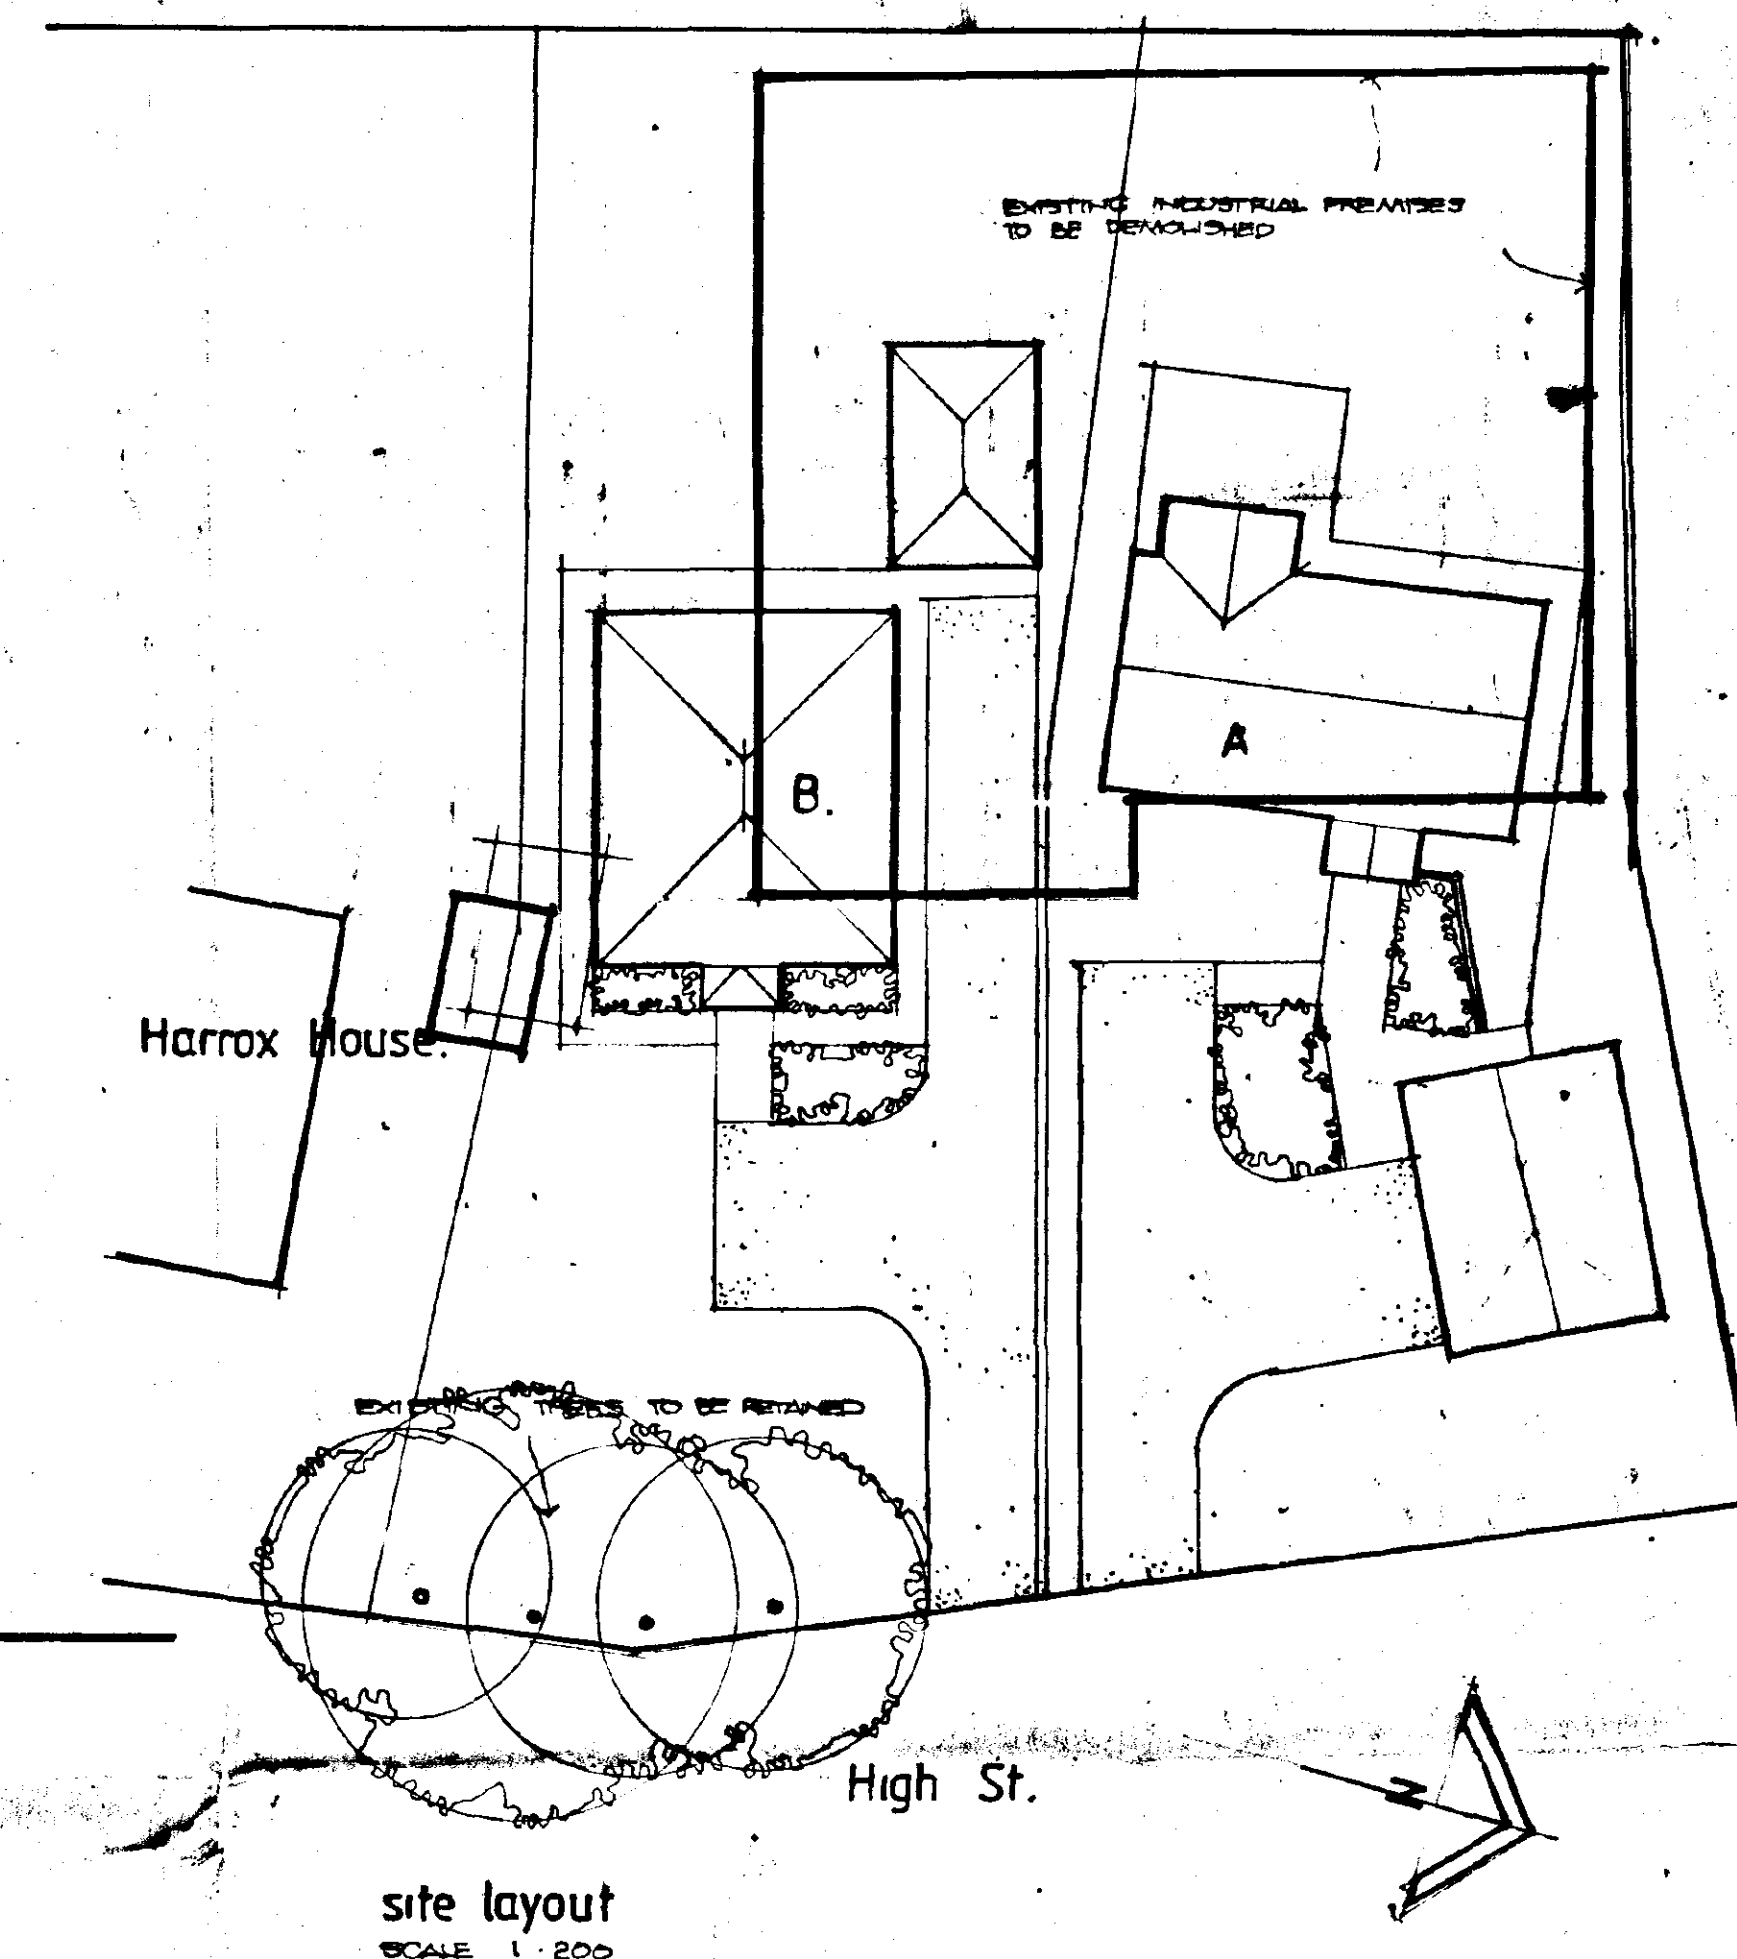
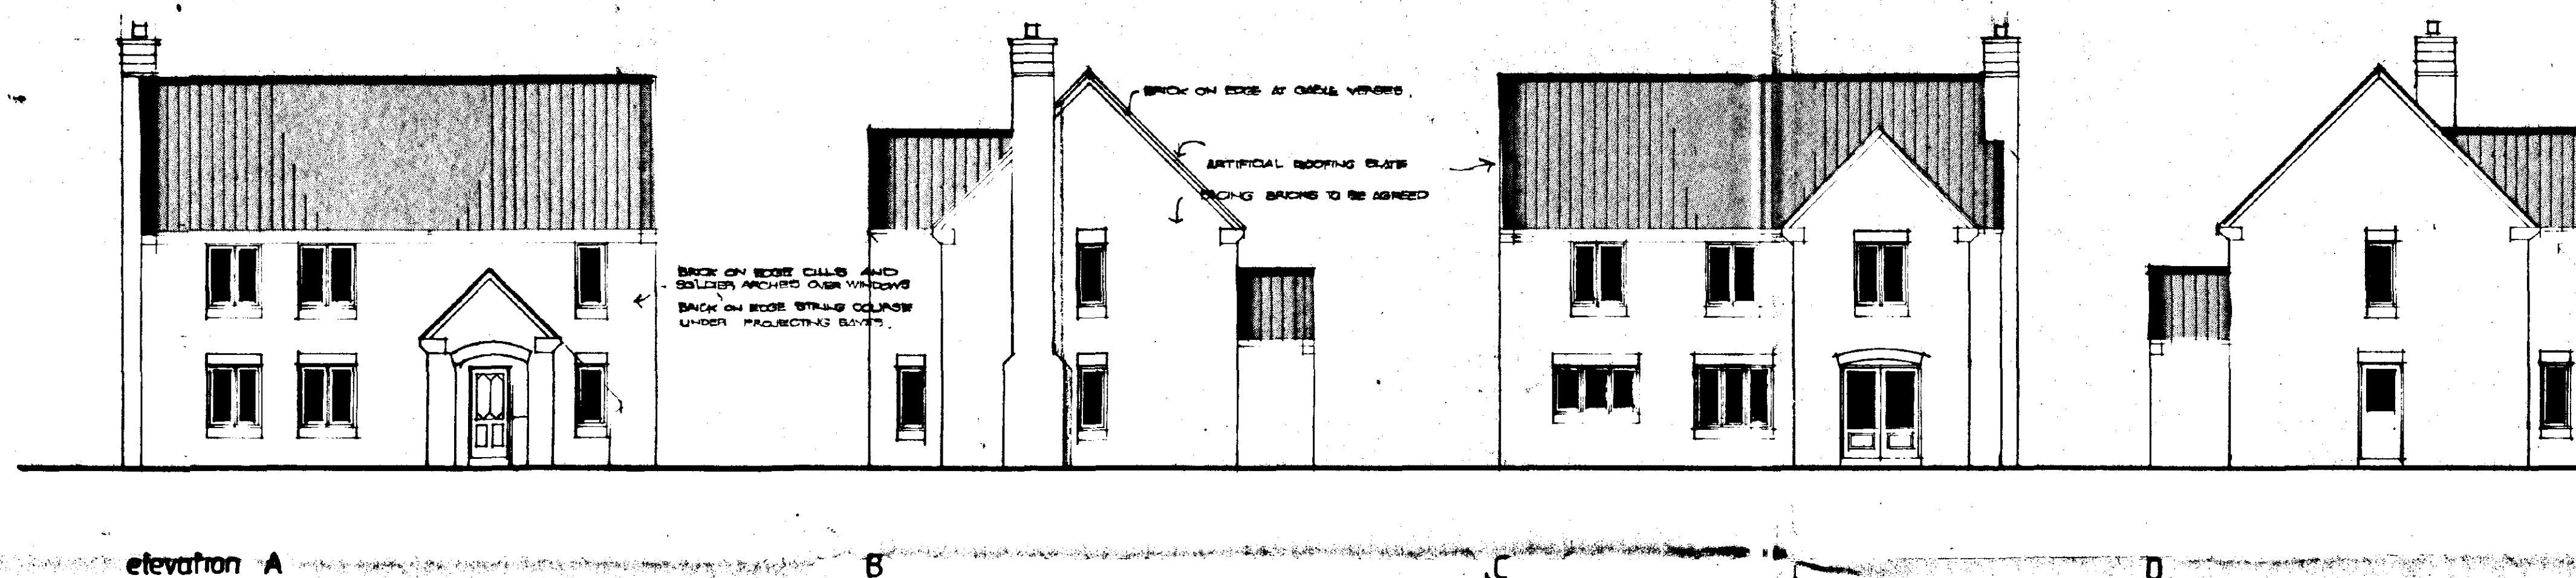


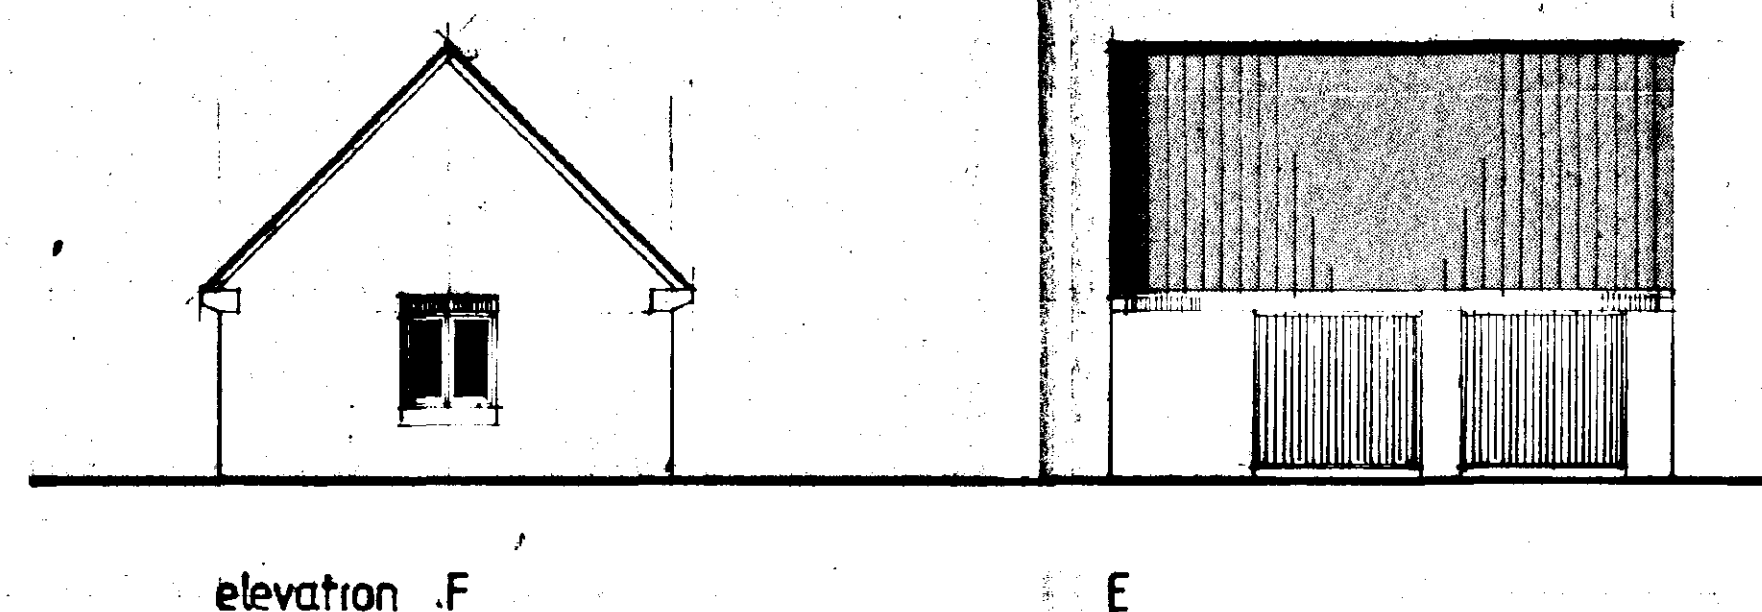

NOTES:-

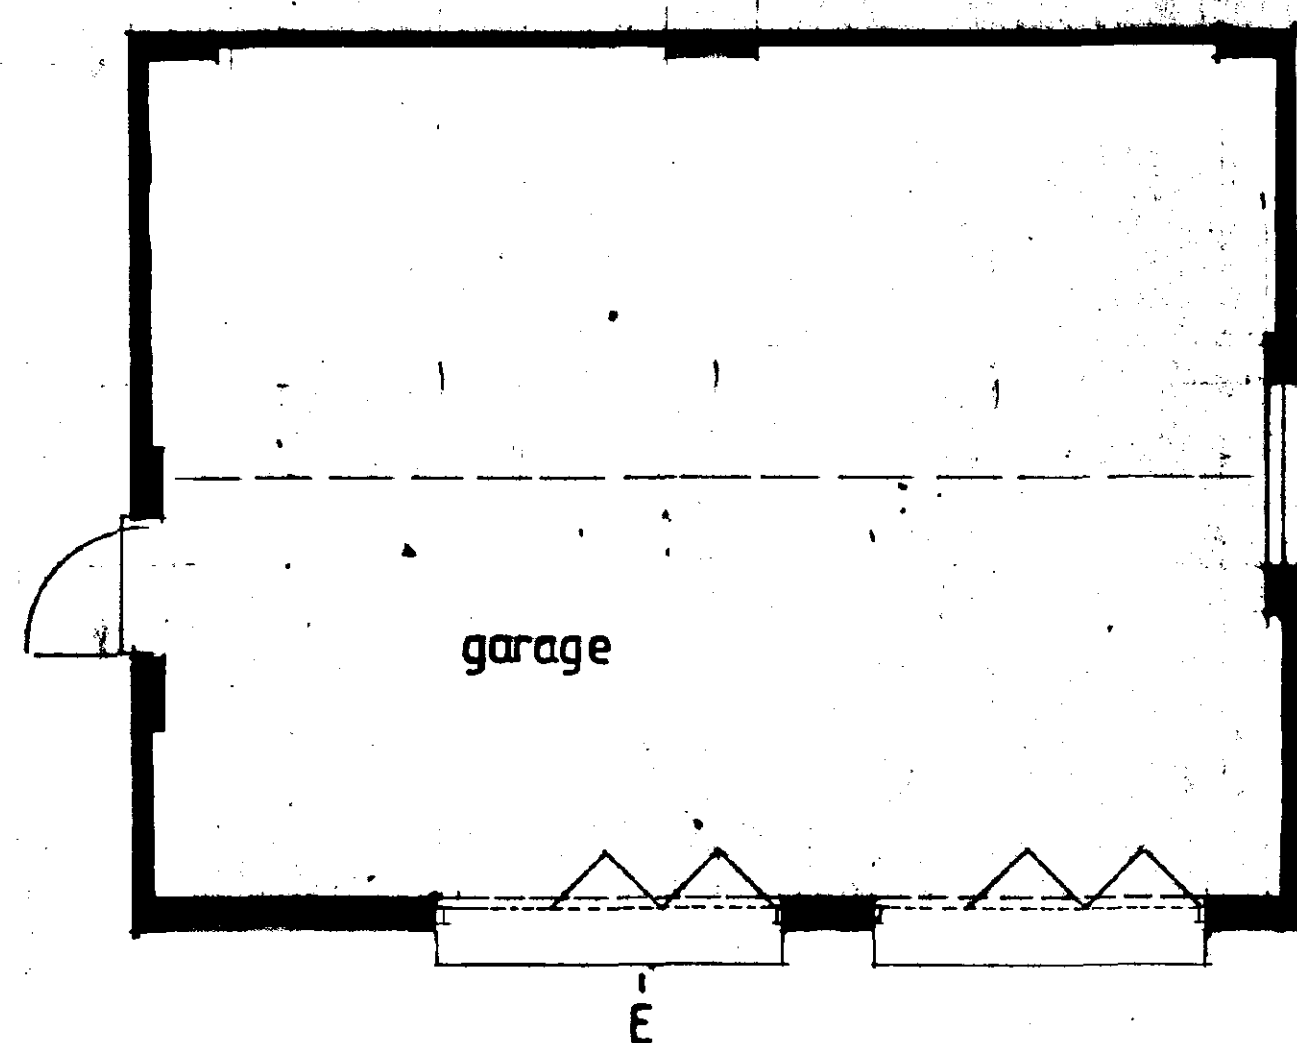

REVISIONS:-

DETERMINED
PLAN

SOUTH HOLLAND DC
HOUSING & PLANNING
20 JUL 1995
Ref: 634/95

HOUSE 'A'


E. SAUNDERS. R.I.B.A.

ARCHITECT


REPLACEMENT OF INDUSTRIAL
PREMISES WITH TWO HOUSES
AT
HARROX HOUSE, MOULTON.
FOR
D. BARNETT.

SCALES 1" = 10' 50' & 100'
DRG. NO.

DATE JUNE 95






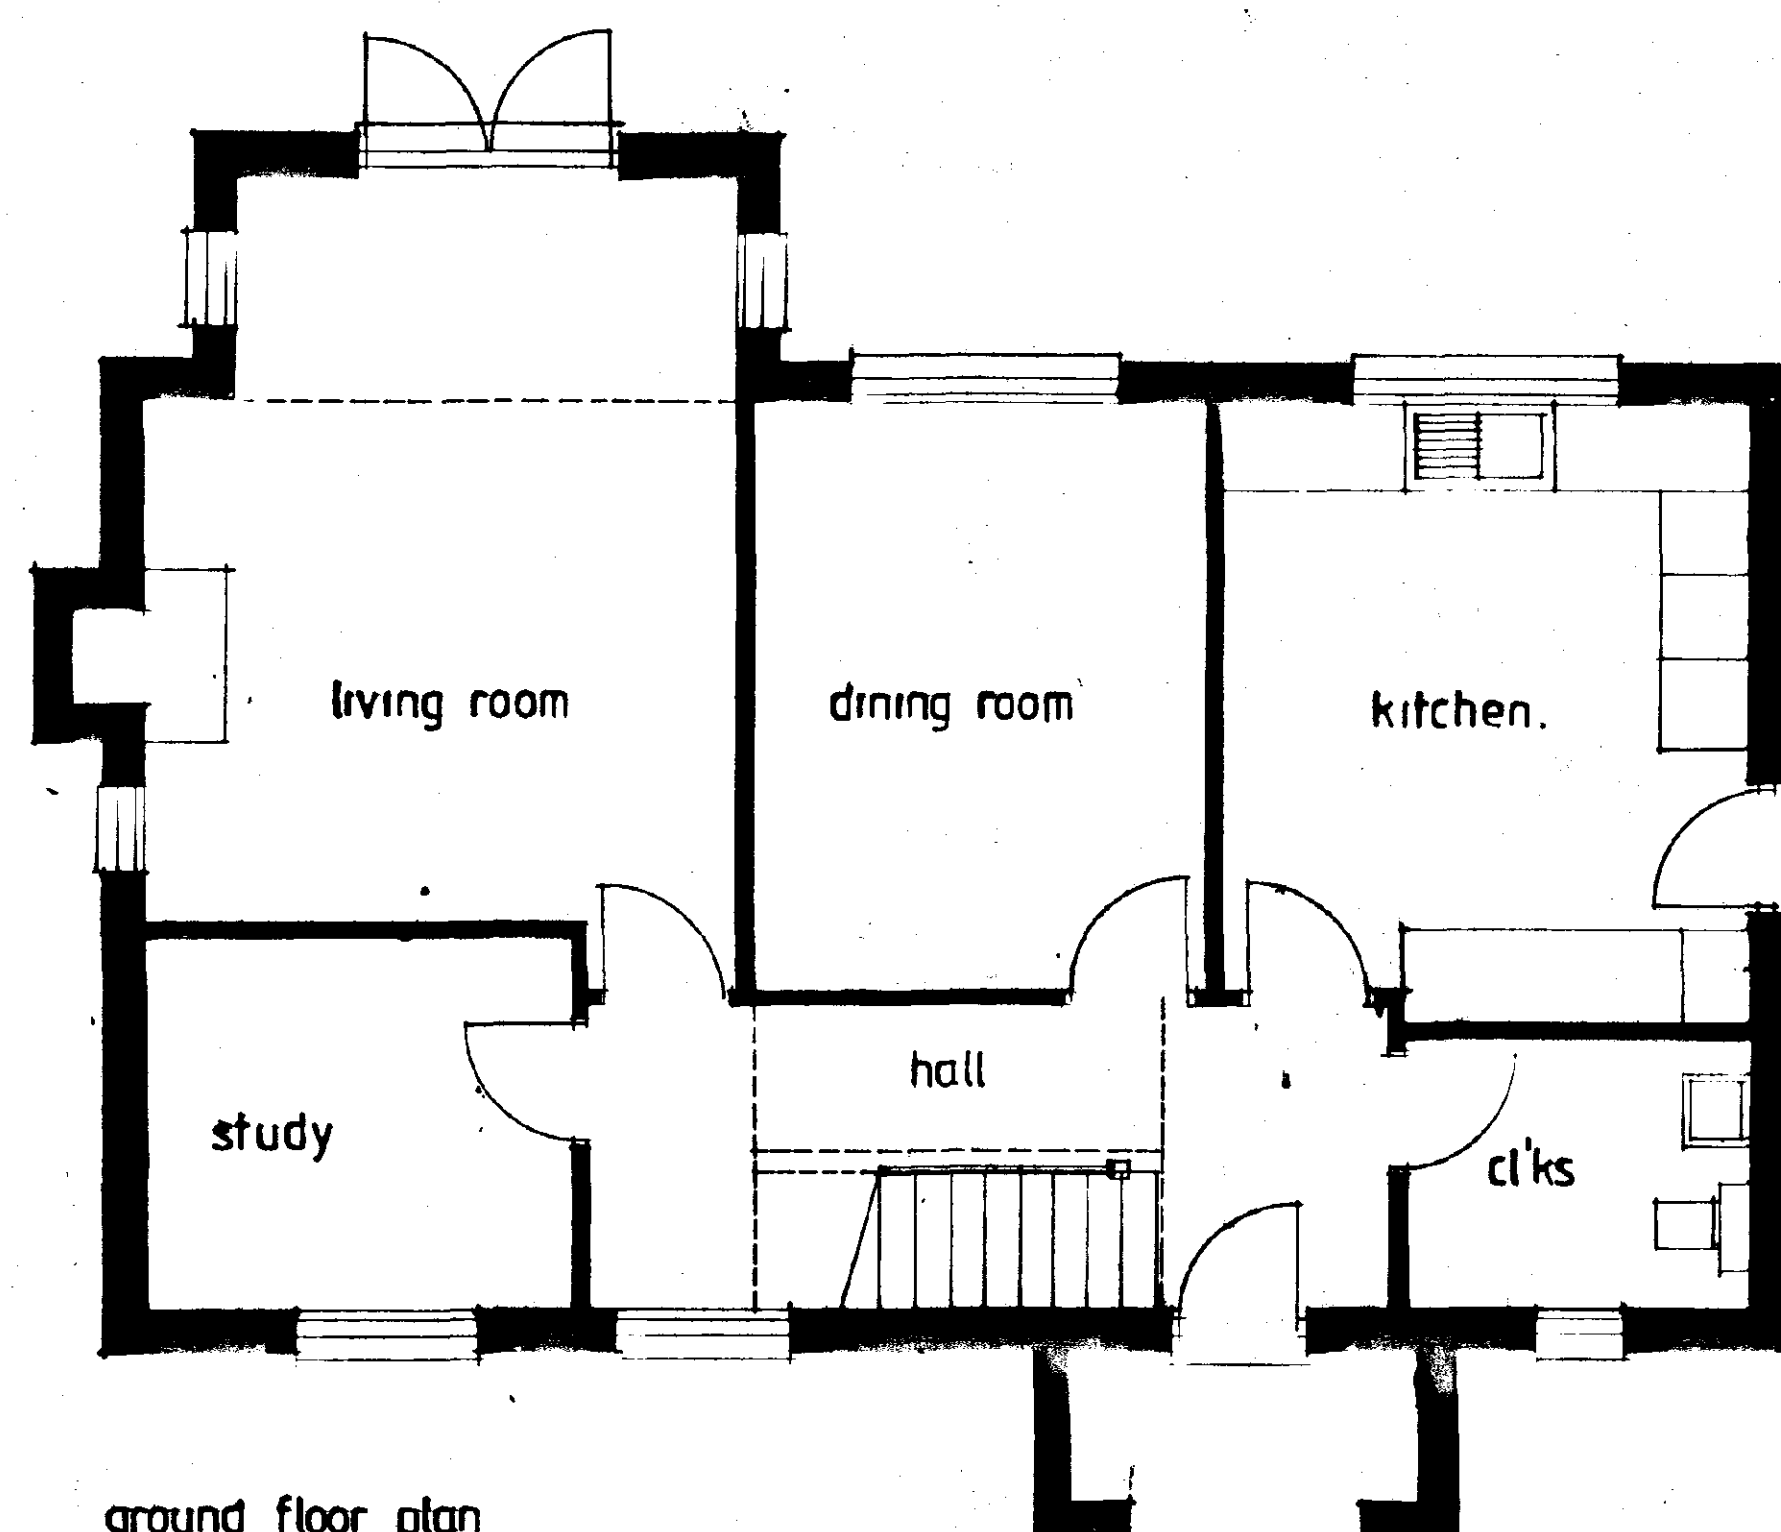


ground floor plan

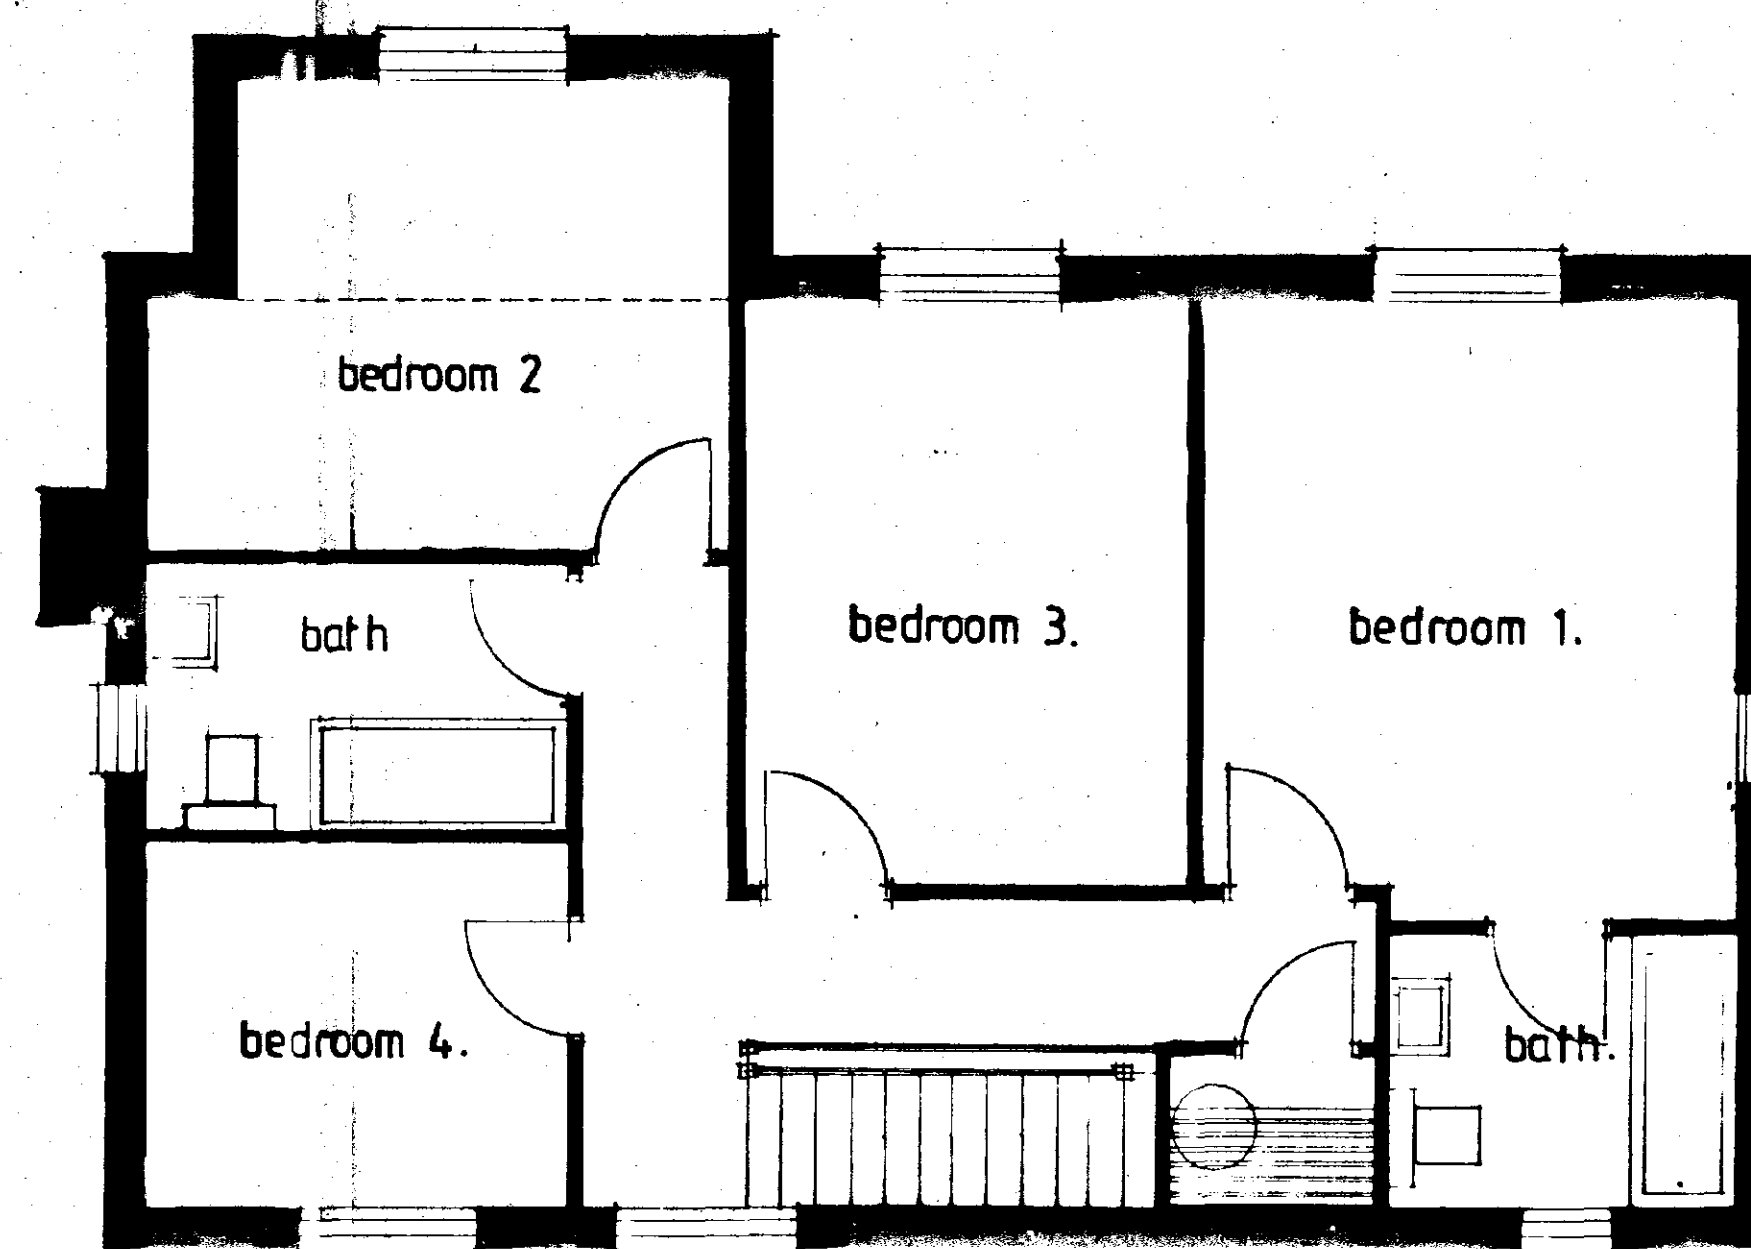

first floor plan

NOTES:-

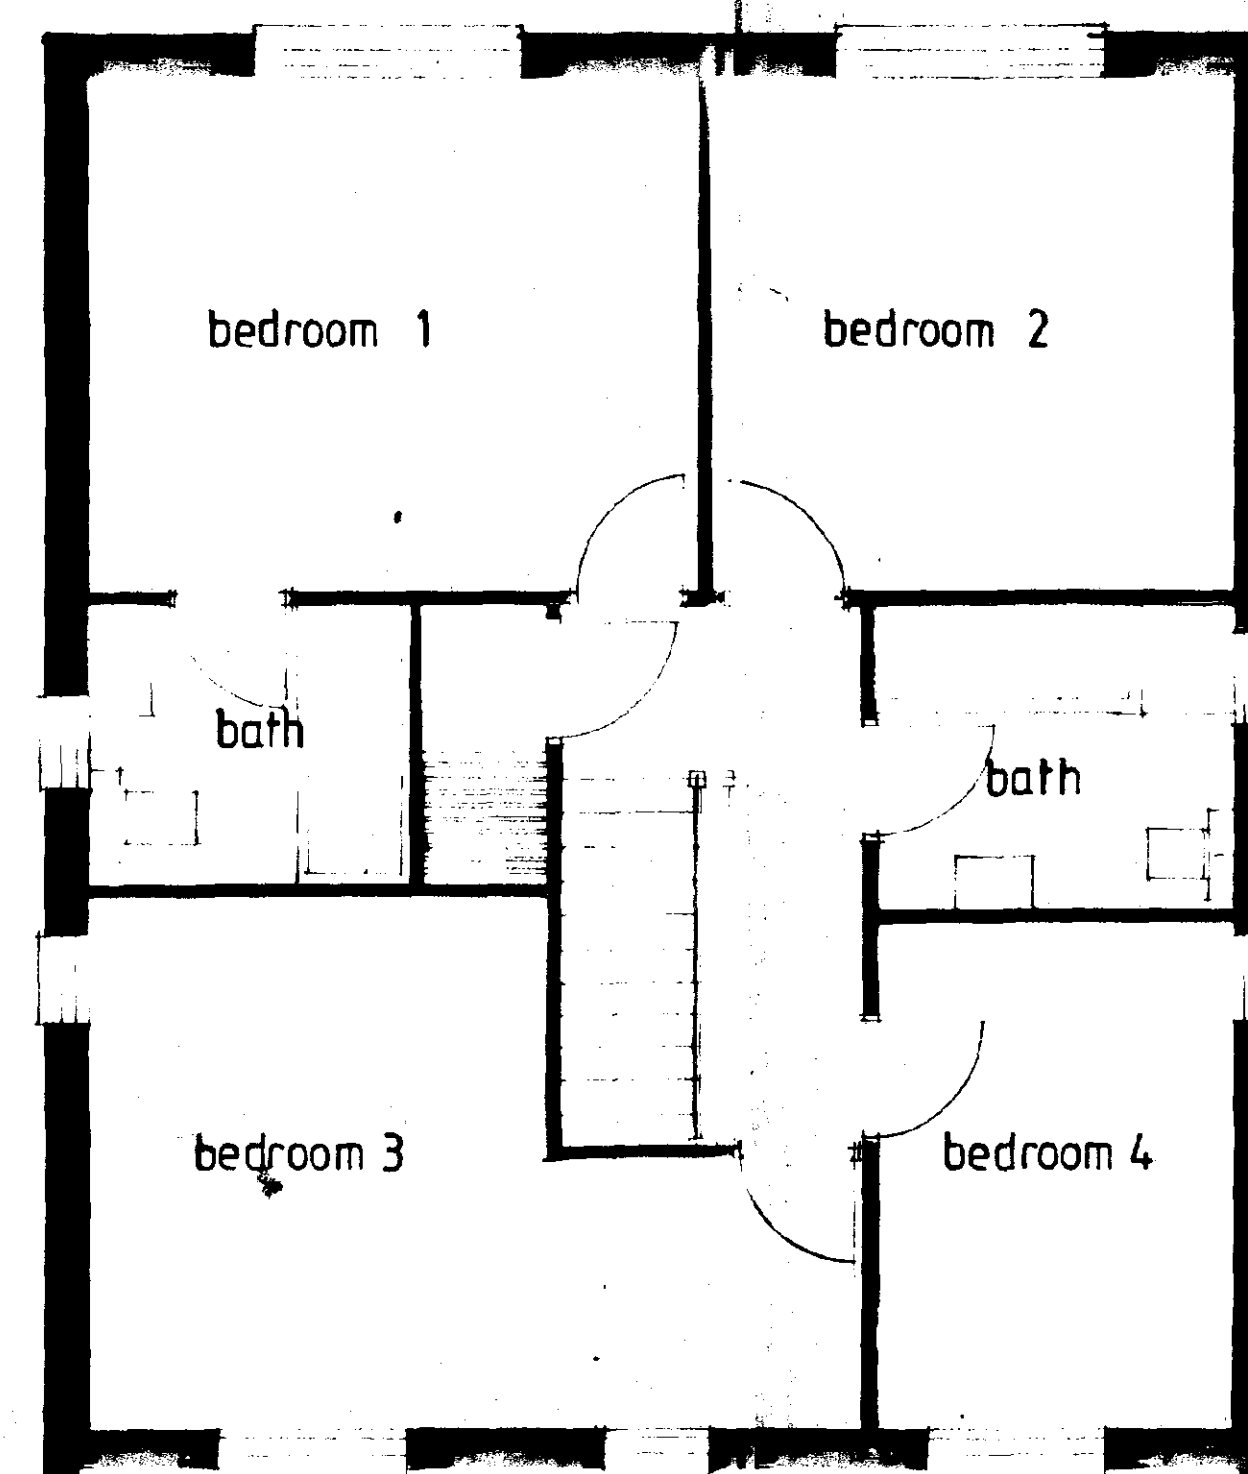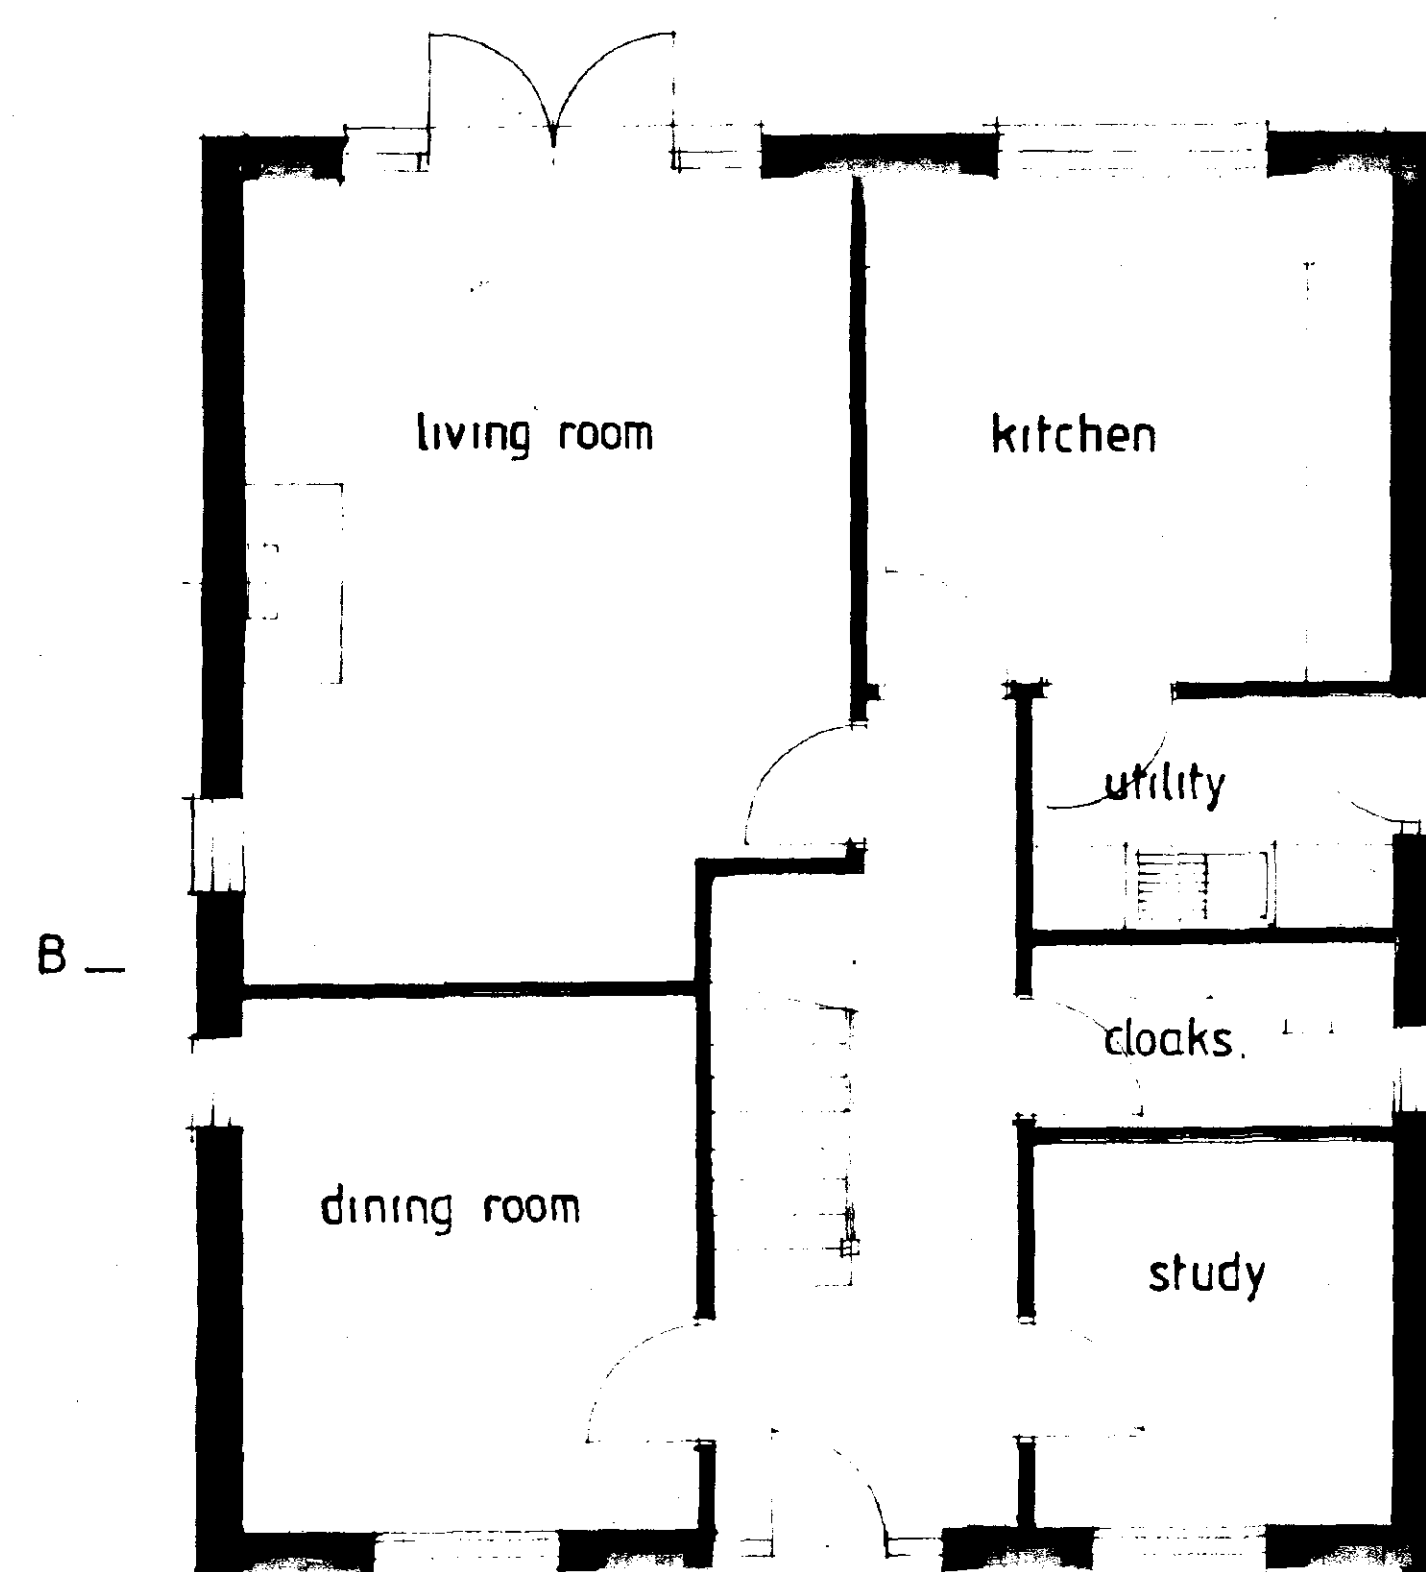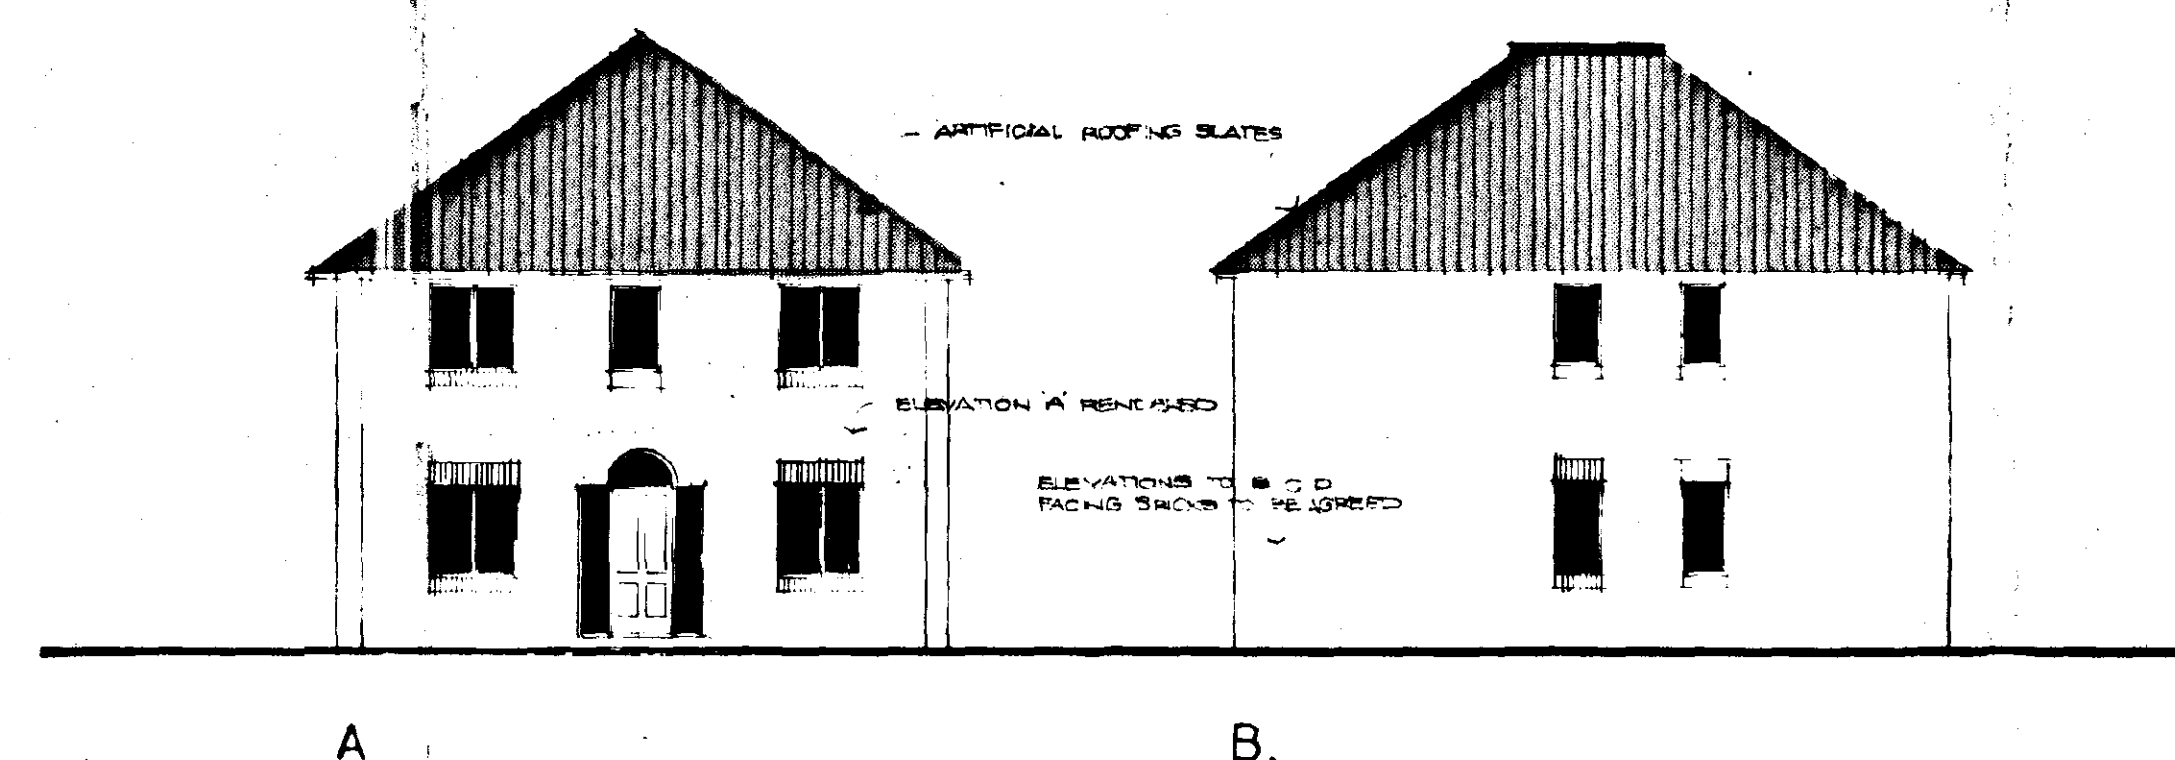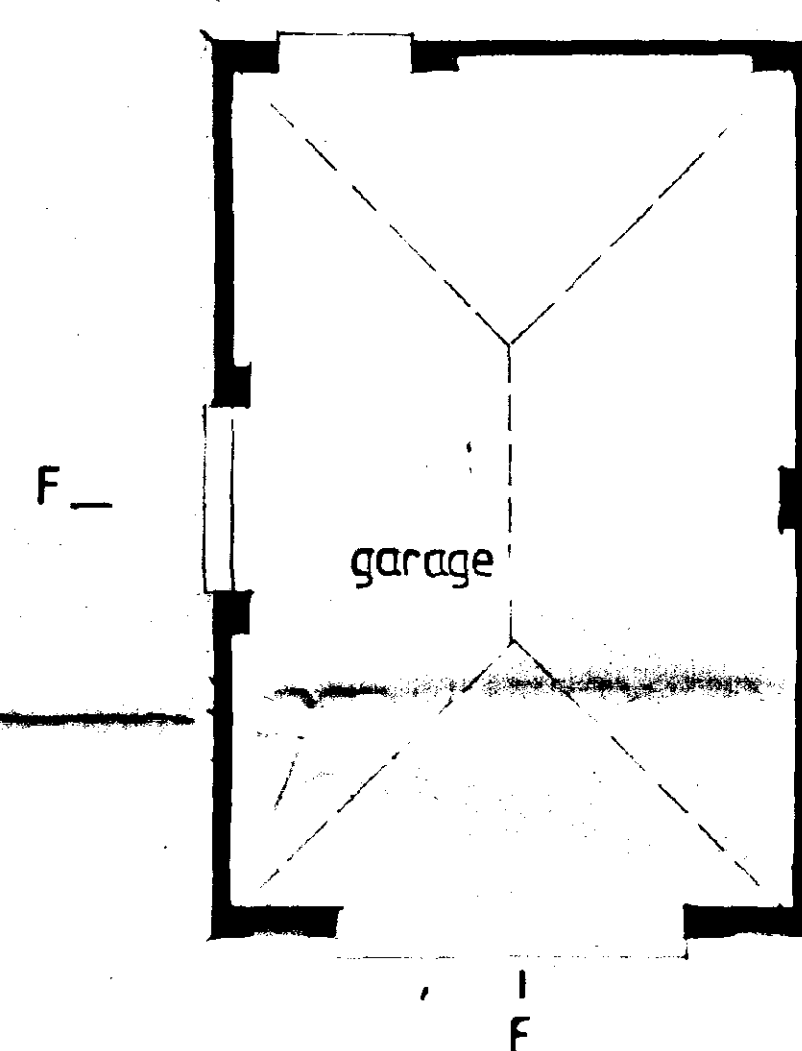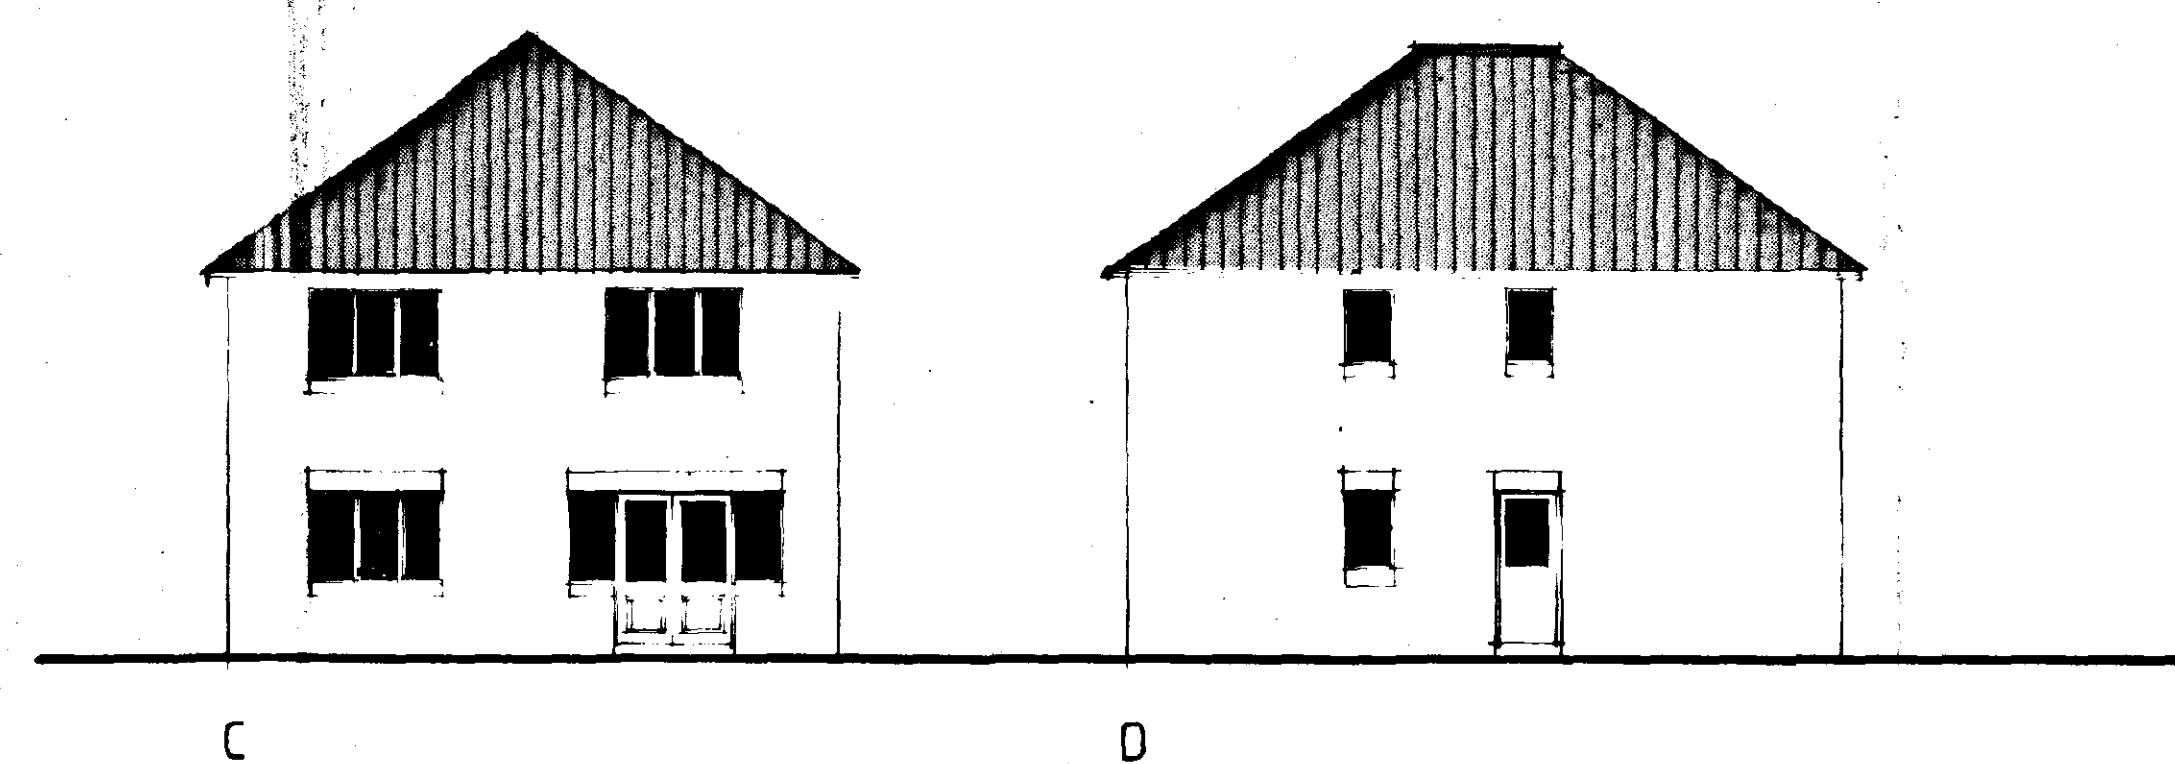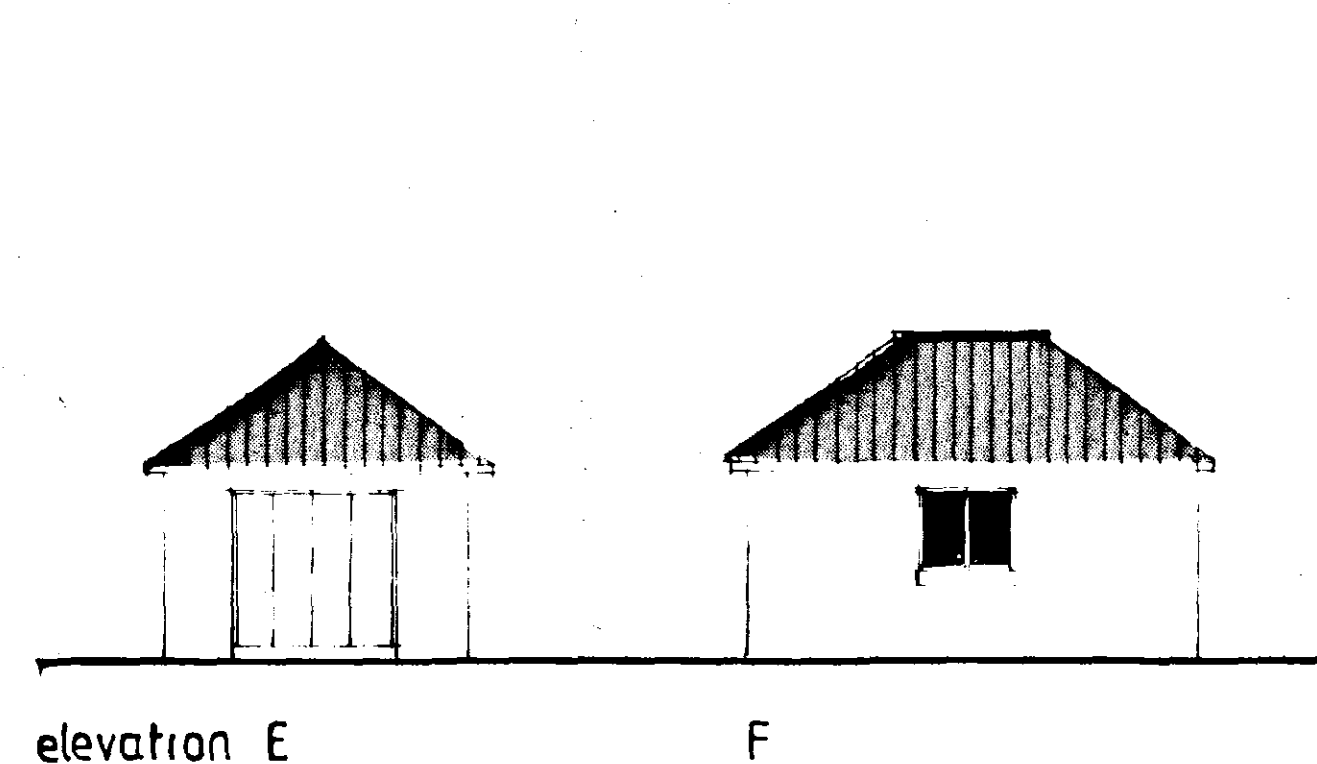

REVISIONS:-



HOUSE 'B'

E. SAUNDERS. R.I.B.A.

ARCHITECT

REPLACEMENT OF INDUSTRIAL
PREMISES WITH TWO HOUSES.
AT
HARROX HOUSE, MOULTON.
FOR
D. BARNETT.

SCALES 1 TO 50 E. 100

DRG. NO.

DATE JUN 95