




DOOR, WINDOW & LINTEL SCHEDULE			
POS	REF	LINTEL	LENGTH
1	UF7070MS	CB50	2300
2	HEIN12CC	CB50	1650
3	INQ050	CB50	900
4	FE135	CB50	1050
5	HEIN13CC	CB50	1650
6	HEIN13C	CB50	900
7	HEIN13C	CB50	900
8	HEIN13CC	CB50	1650
9	HEIN13CC	CB50	1650
10	HEIN13C	CB50	1350
11	HEIN13C	CB50	1350
12	HEIN13C	CB50	1350
13	PCP120	CB50	1500
14	HEIN16CC	CB50	1650
15	HEIN16C	CB50	1350
16	FNS	CB50	1200
17	HEIN16C	CB50	1350
18	HEIN17CC	CB50	1650
19	HEIN16C	CB50	1350
20	HEIN12CC/SEMI2NB	CB50	1350
21	HEIN12C	-	-
22	HEIN12CC	CB50	1650
23	HEIN12CC	CB50	1650
24	HEIN12CC	CB50	1650
25	HEIN12CC	CB50	1650
26	HEIN12CC	CB50	1650
27	HEIN12CC	CB50	1650
28	HEIN16C	CB50	1350
29	Internal French door	CB50	1500
30	-	CB50	1200
31	Internal door	CB50	1200
32	Rear light	-	-
33	Rear light	-	-
34	Internal openings	CB50	Various
10A	FNX	CB50	1200



0048-111

PLOT 11

 G. R. MERCHANT I. ENG AMICE, FIWO, ARCHITECTURAL, STRUCTURAL & LAND DRAINAGE CONSULTANT TEL: HOLBEACH (01406) 490800	
PROJECT: RECONSTRUCTION OF Ref. All A 3 BEDROOM HOUSE & GARAGE	
CLIENT: DGM PROPERTIES LTD	
SCALES: 1/50 1/100	DATE: JUNE 1996
	DRAWING No.: DGM-N.13.9
REVISIONS:	

LANDSCAPING & TREE PLANTING SCHEME


- A HAWTHORN (CRATAEGUS OXYACANTHOIDES) FEATHERED
- B WHITEBEAM (SORBUS ARIA LUTESCENS) FEATHERED
- C SILVER BIRCH (BETULA PENDULA) FEATHERED
- D BEECH (FAGUS SYLVATICA) FEATHERED

ALL BOUNDARIES TO BE DEFINED BY CONCRETE POST & WIRE FENCES


All planting to be in accordance with BS 4428:1989 and amendment No. 1 (1991)

All trees to be planted with minimum 0.6m plastic mulch mat and to be staked, tied and tubed.

1/3 to 1/2 bag of peat free tree and shrub planting compost to be incorporated into backfill for each tree hole.

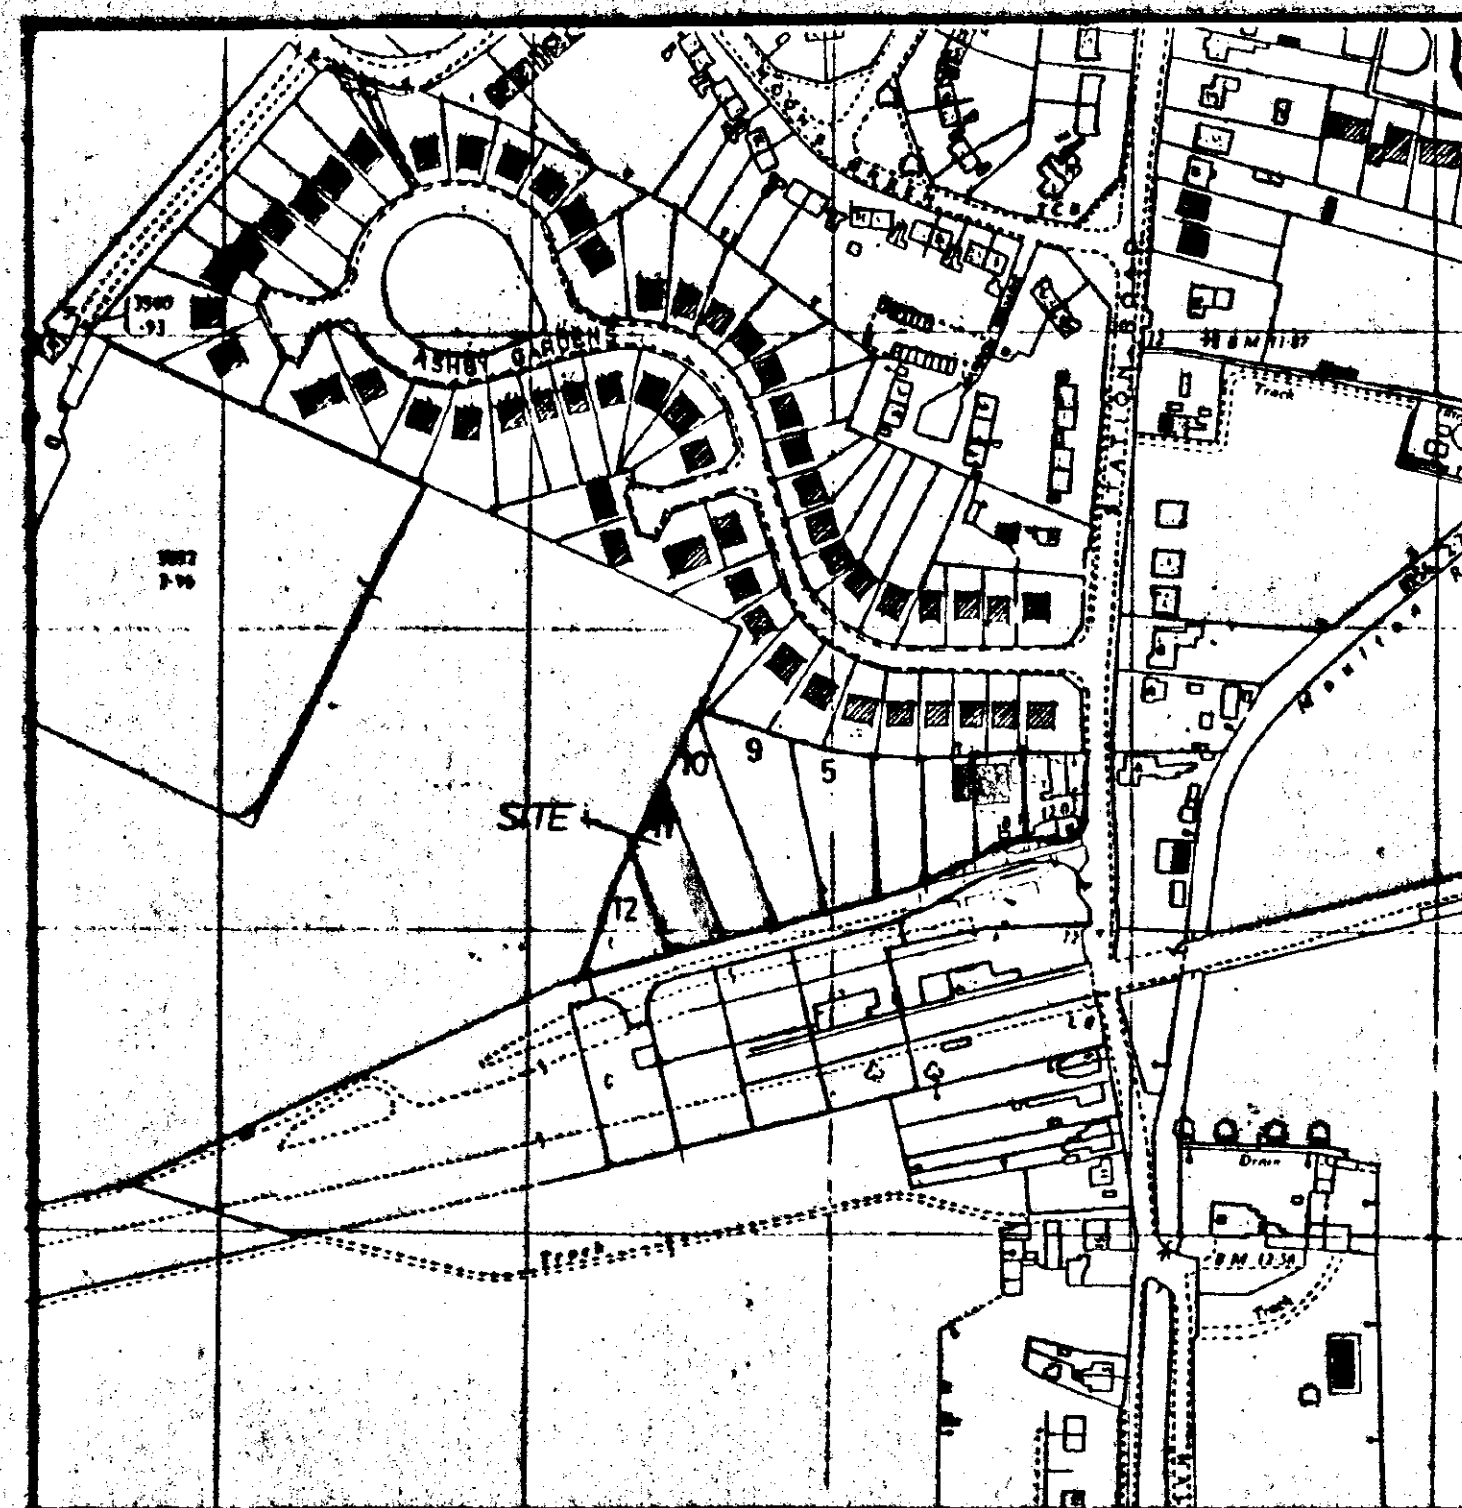

LOCATION PLAN

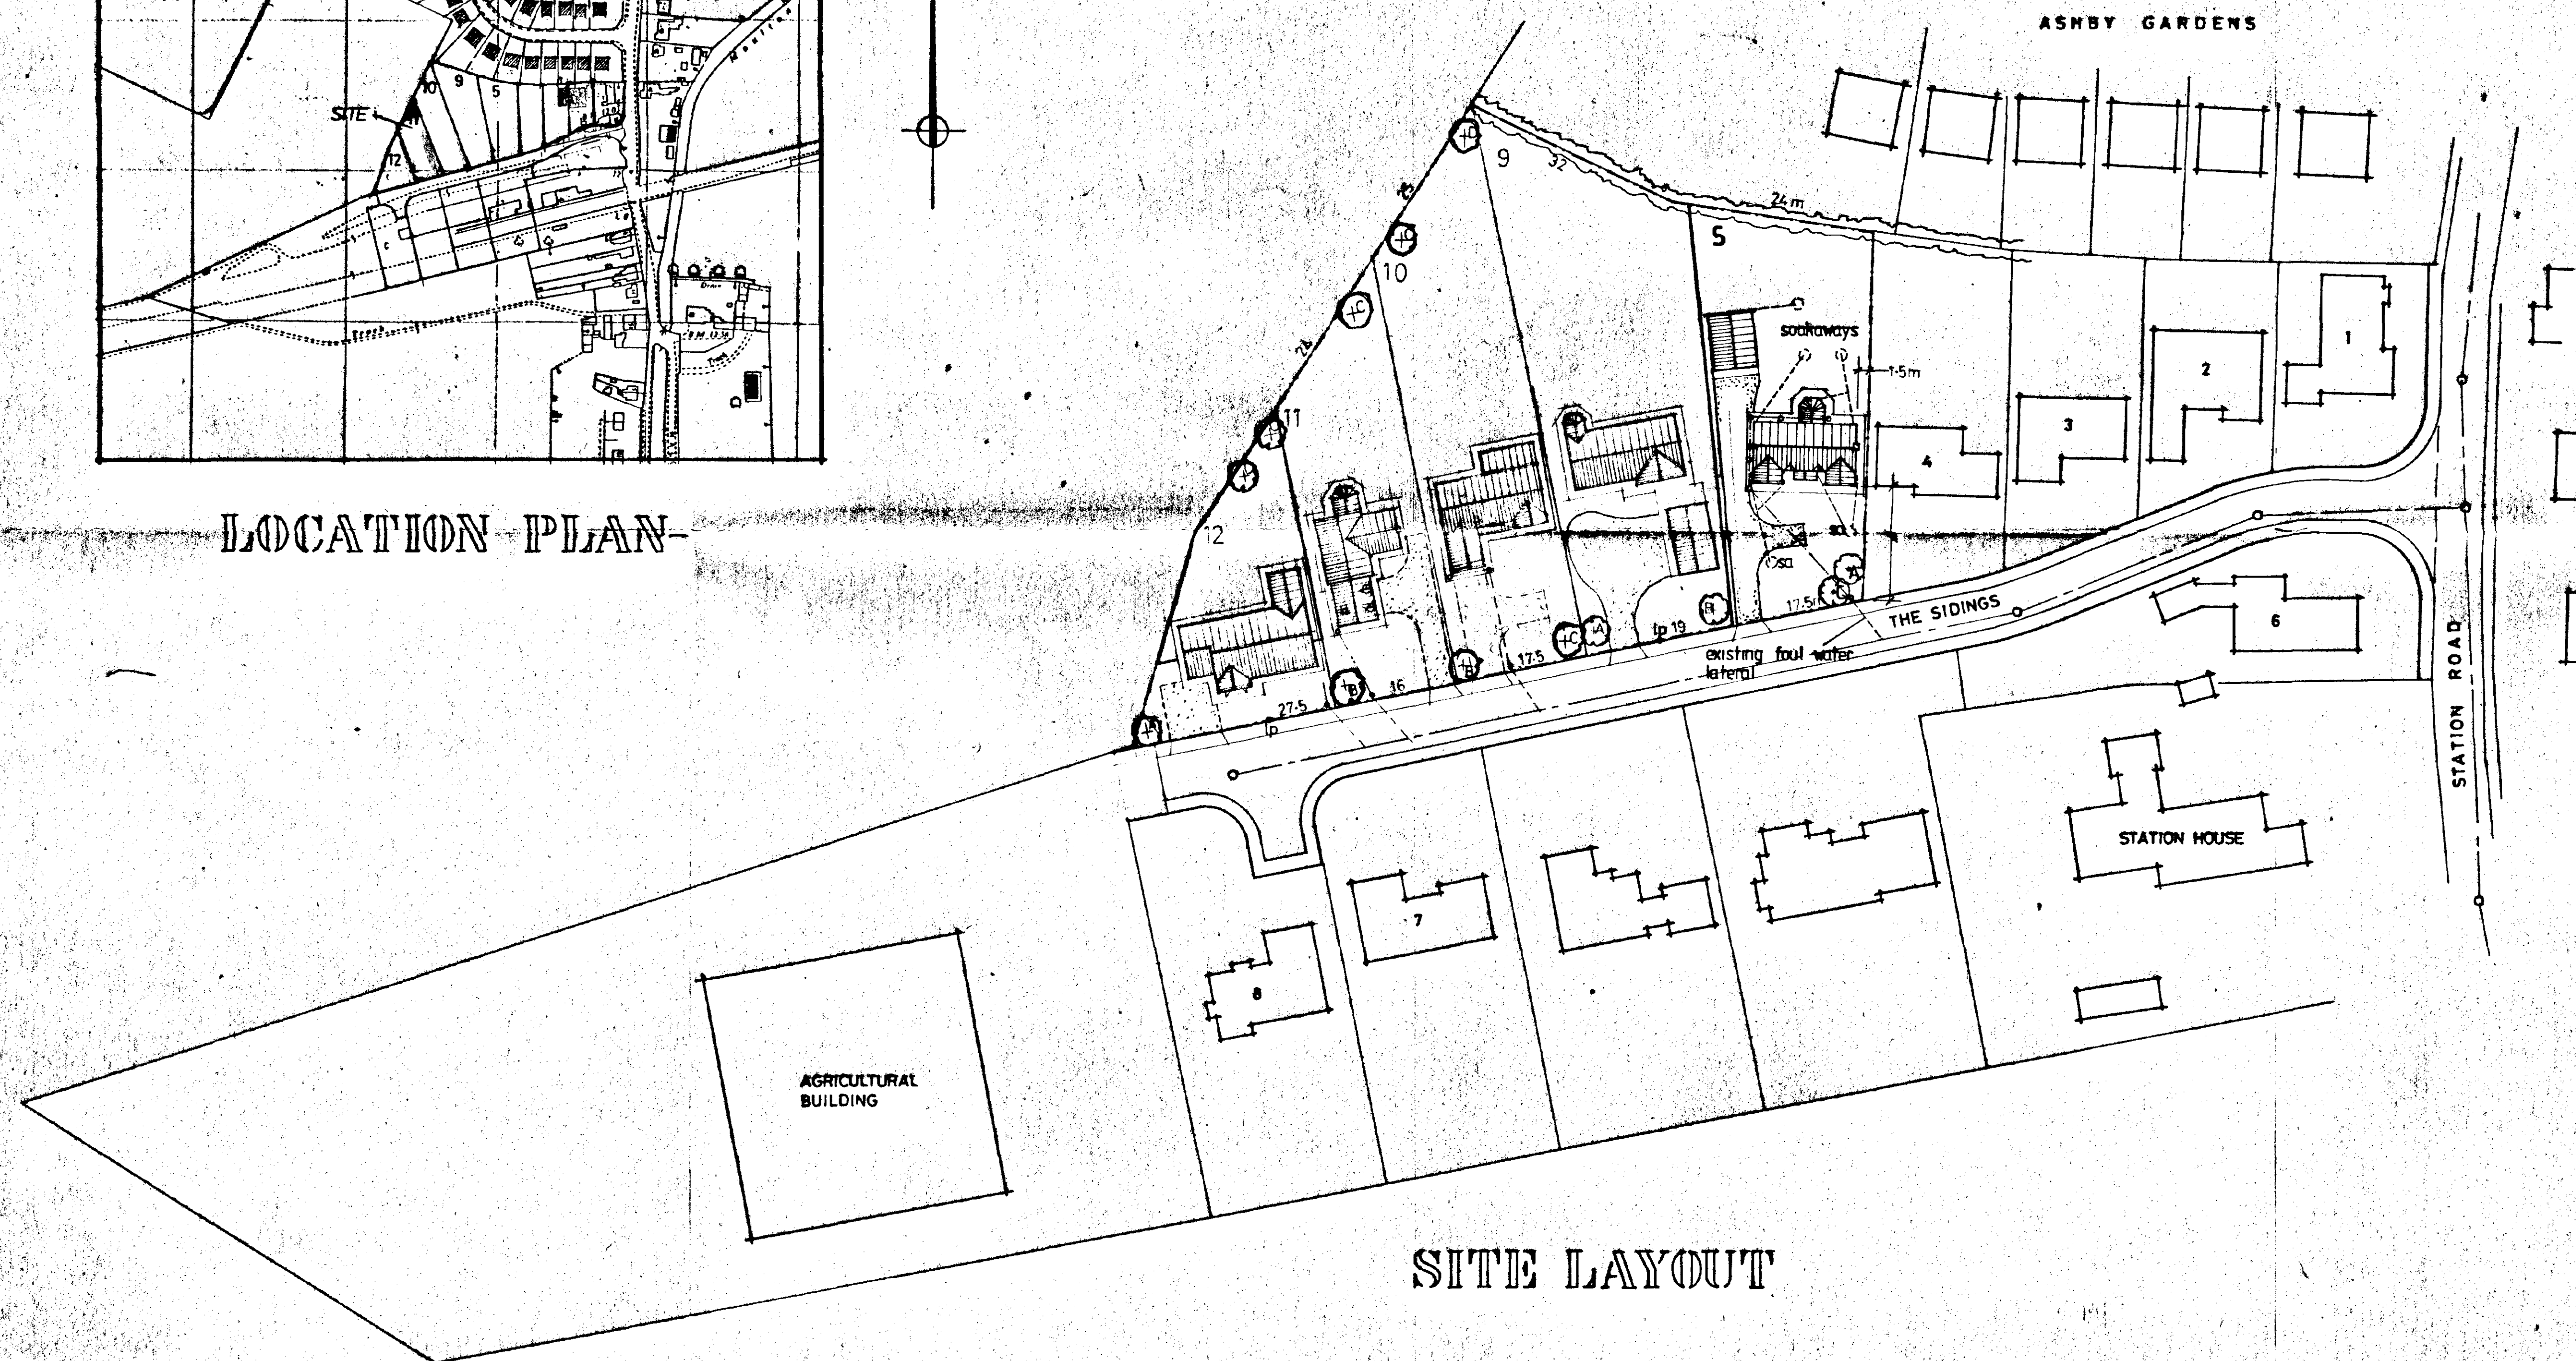

SITE LAYOUT

REVIEWED
PLAN

SOUTH HOLLAND DC
HOUSING & PLANNING
23 JUN 1998
Ref: 06/11/98

G. R. MERCHANT
I. ENG AMICE, FIWO,
ARCHITECTURAL, STRUCTURAL
& LAND DRAINAGE CONSULTANT
TEL: HOLBEACH (01406) 490800

PROJECT:
**RESIDENTIAL DEVELOPMENT
THE SIDINGS
MOULTON**


CLIENT:
DGM PROPERTIES LTD

SCALES: 1/500 1/2500 DATE: MAY 1997

G.R. MERCHANT DRAWING No.: DGM-M.01

REVISIONS:

DO NOT SCALE FROM THIS DRAWING
This drawing is copyright and may not be altered, traced, photographed or used for any purpose other than that for which it is issued.
The General Contractor is to check all dimensions on site and report discrepancies to the Architect.
All details shown on this drawing including foundations are based upon typical site conditions related to the area. No responsibility can be accepted for abnormal conditions which may be discovered during construction unless reported to the Architect so that design amendments may be considered. Site soil surveys are recommended in respect of foundations to establish specific site conditions before foundation work is undertaken.

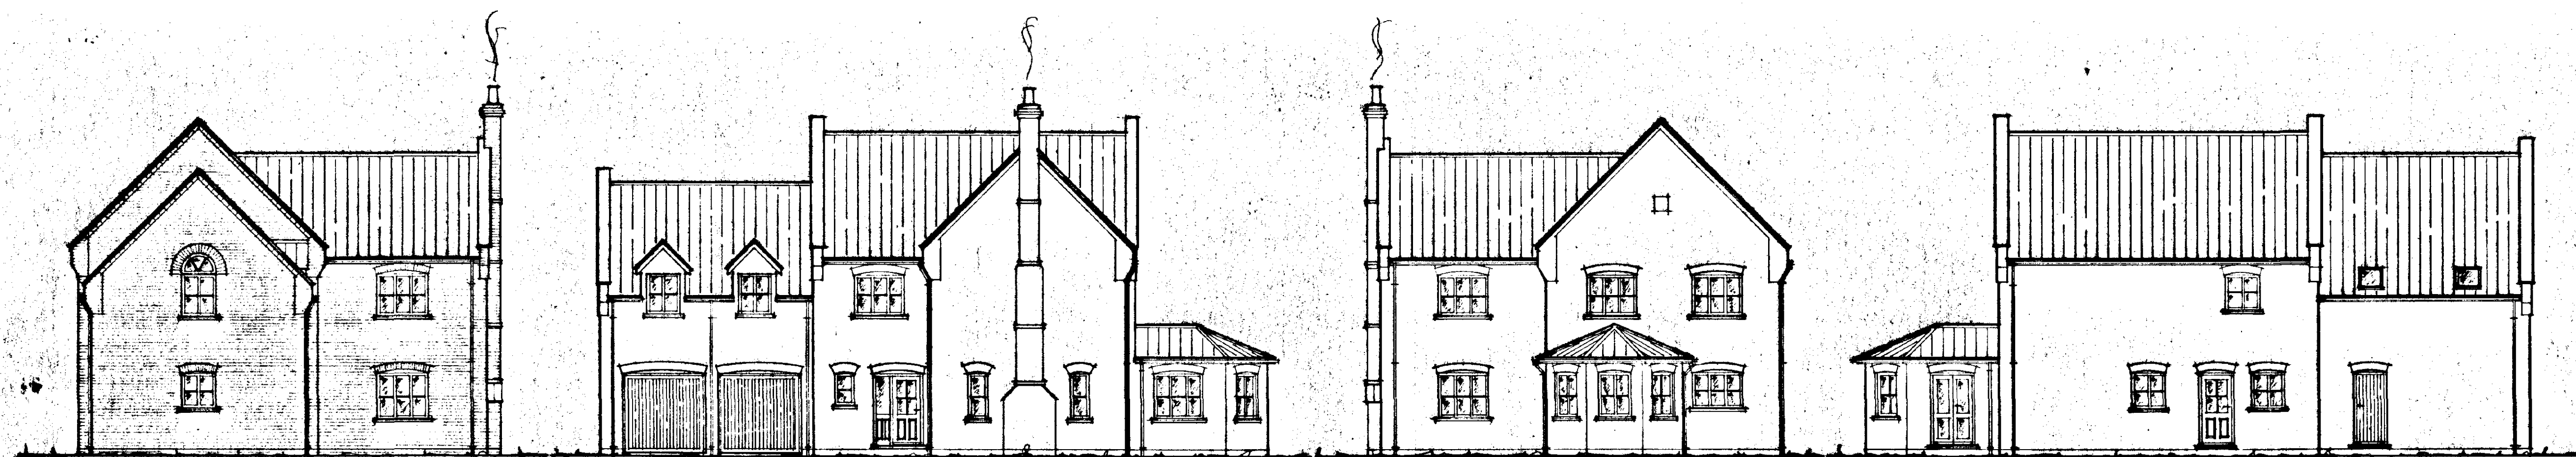


FRONT


SIDE

REAR

SIDE

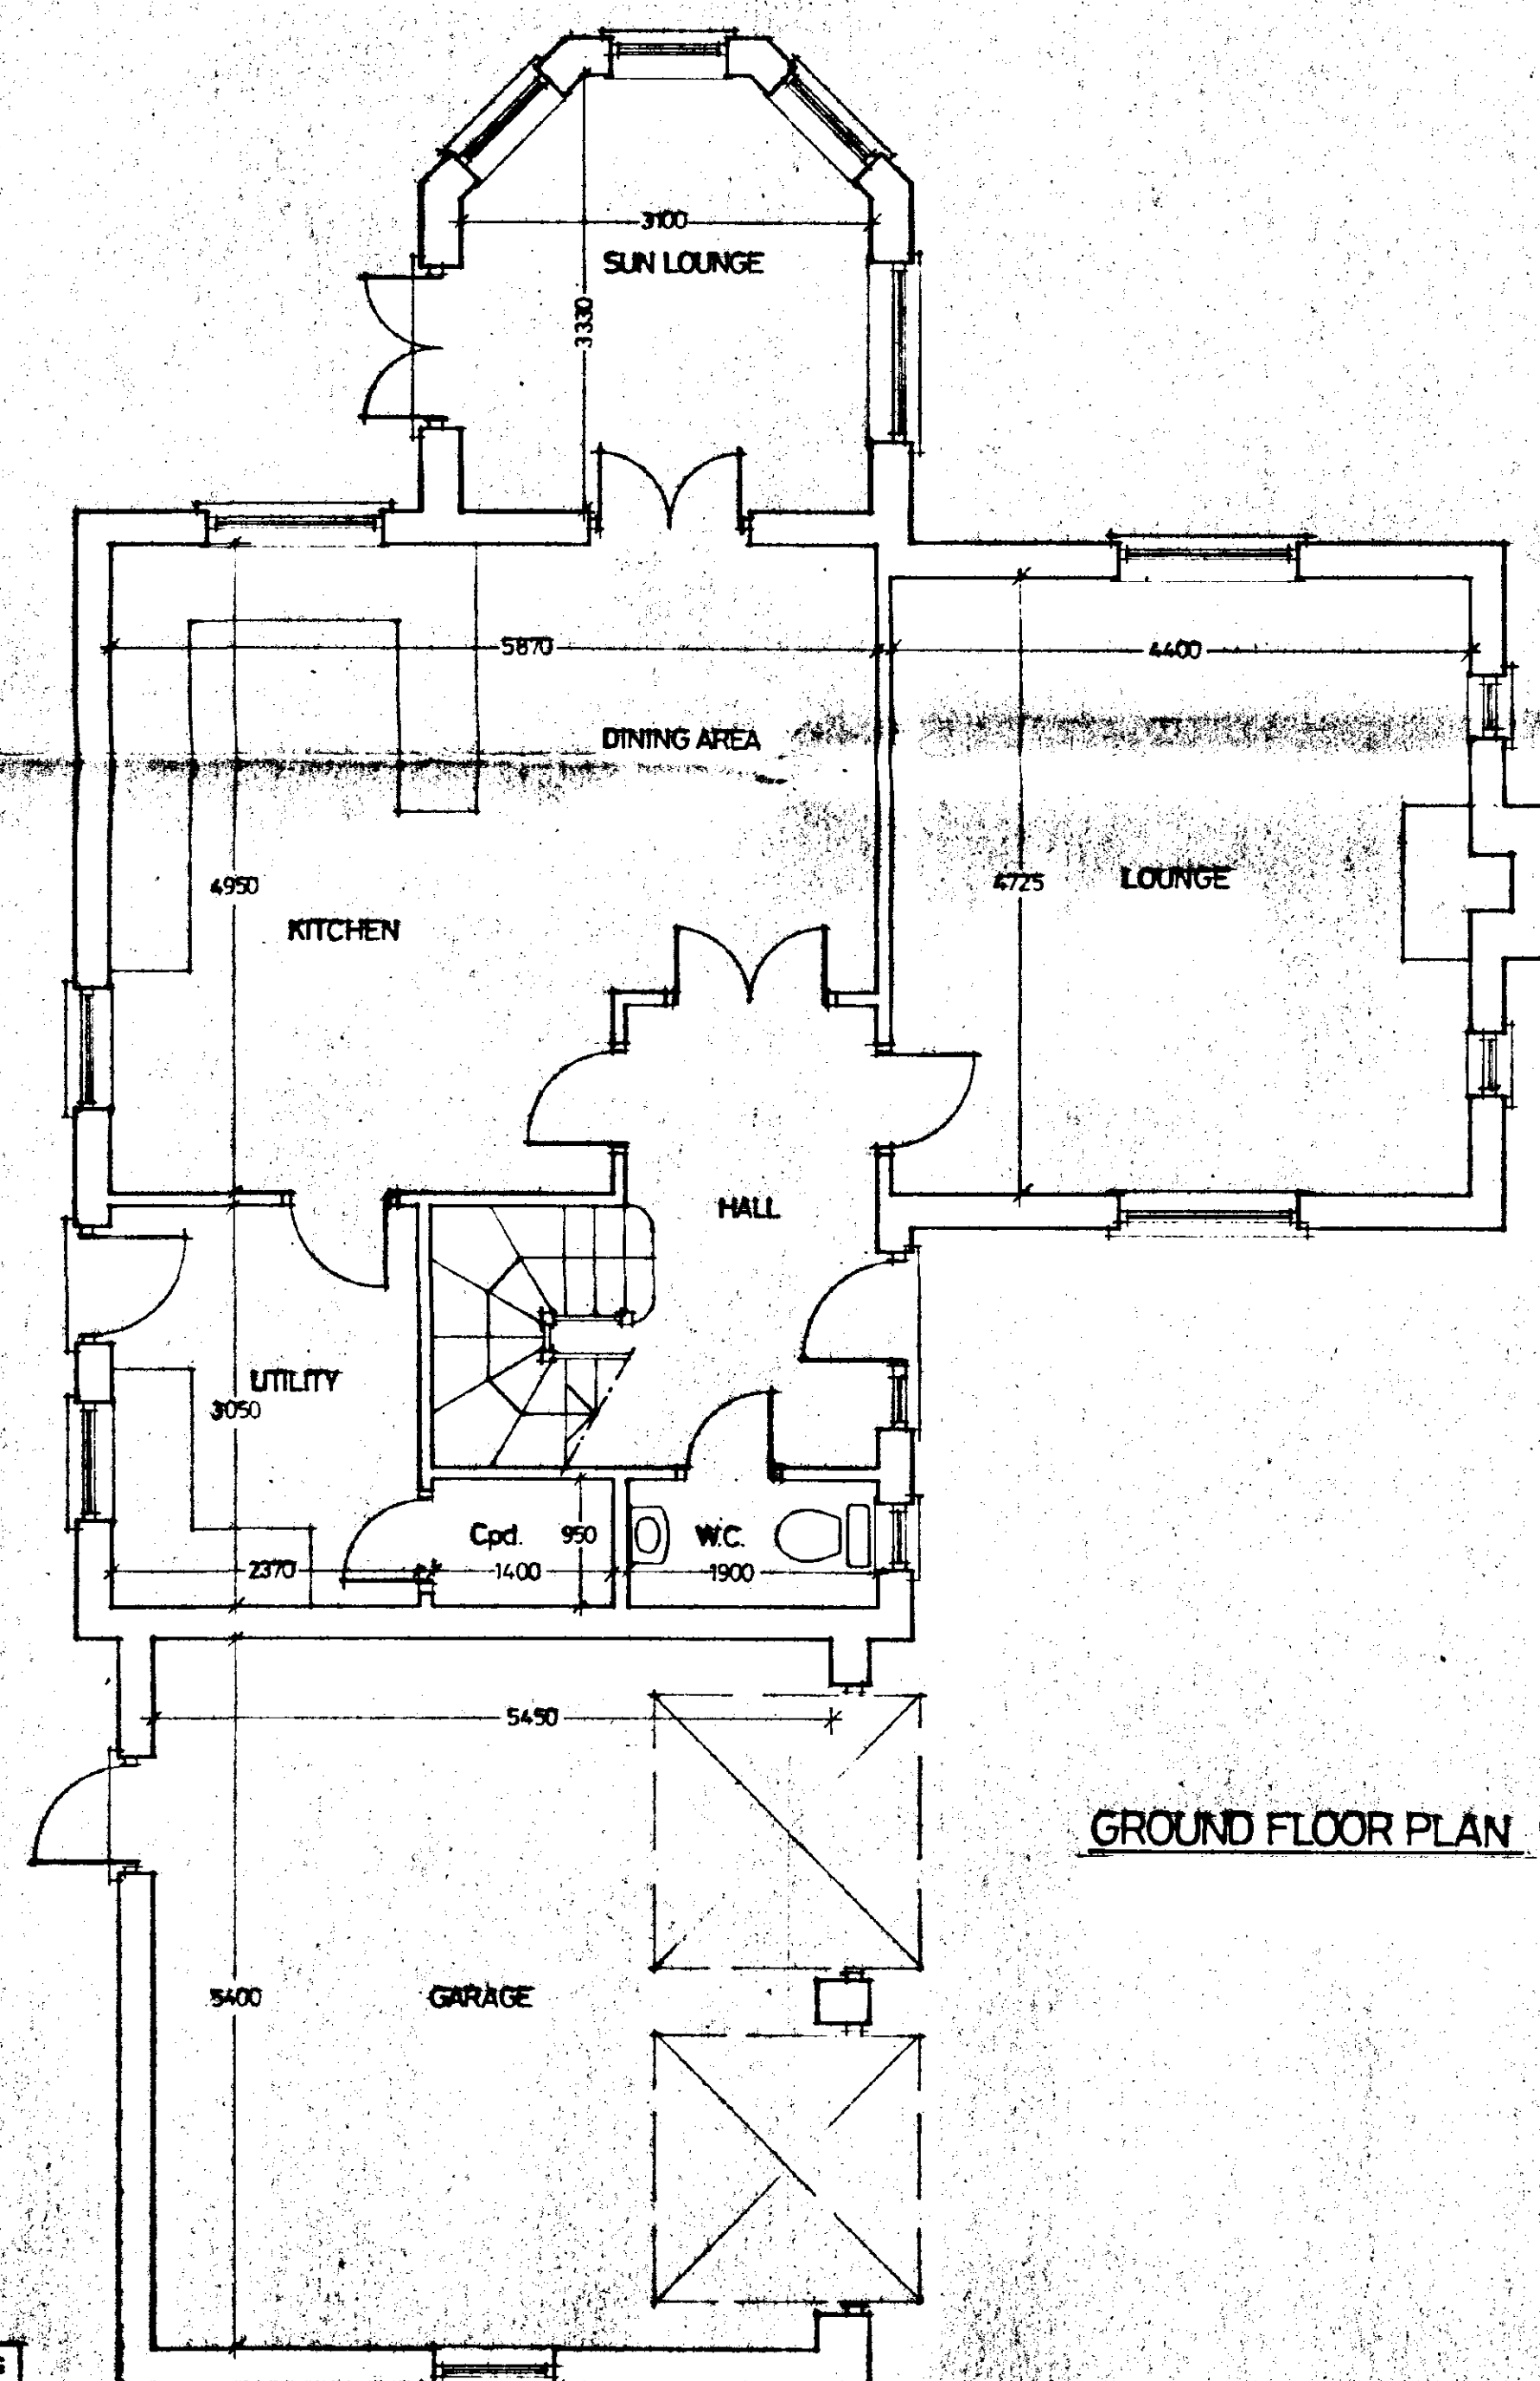

GROUND FLOOR PLAN

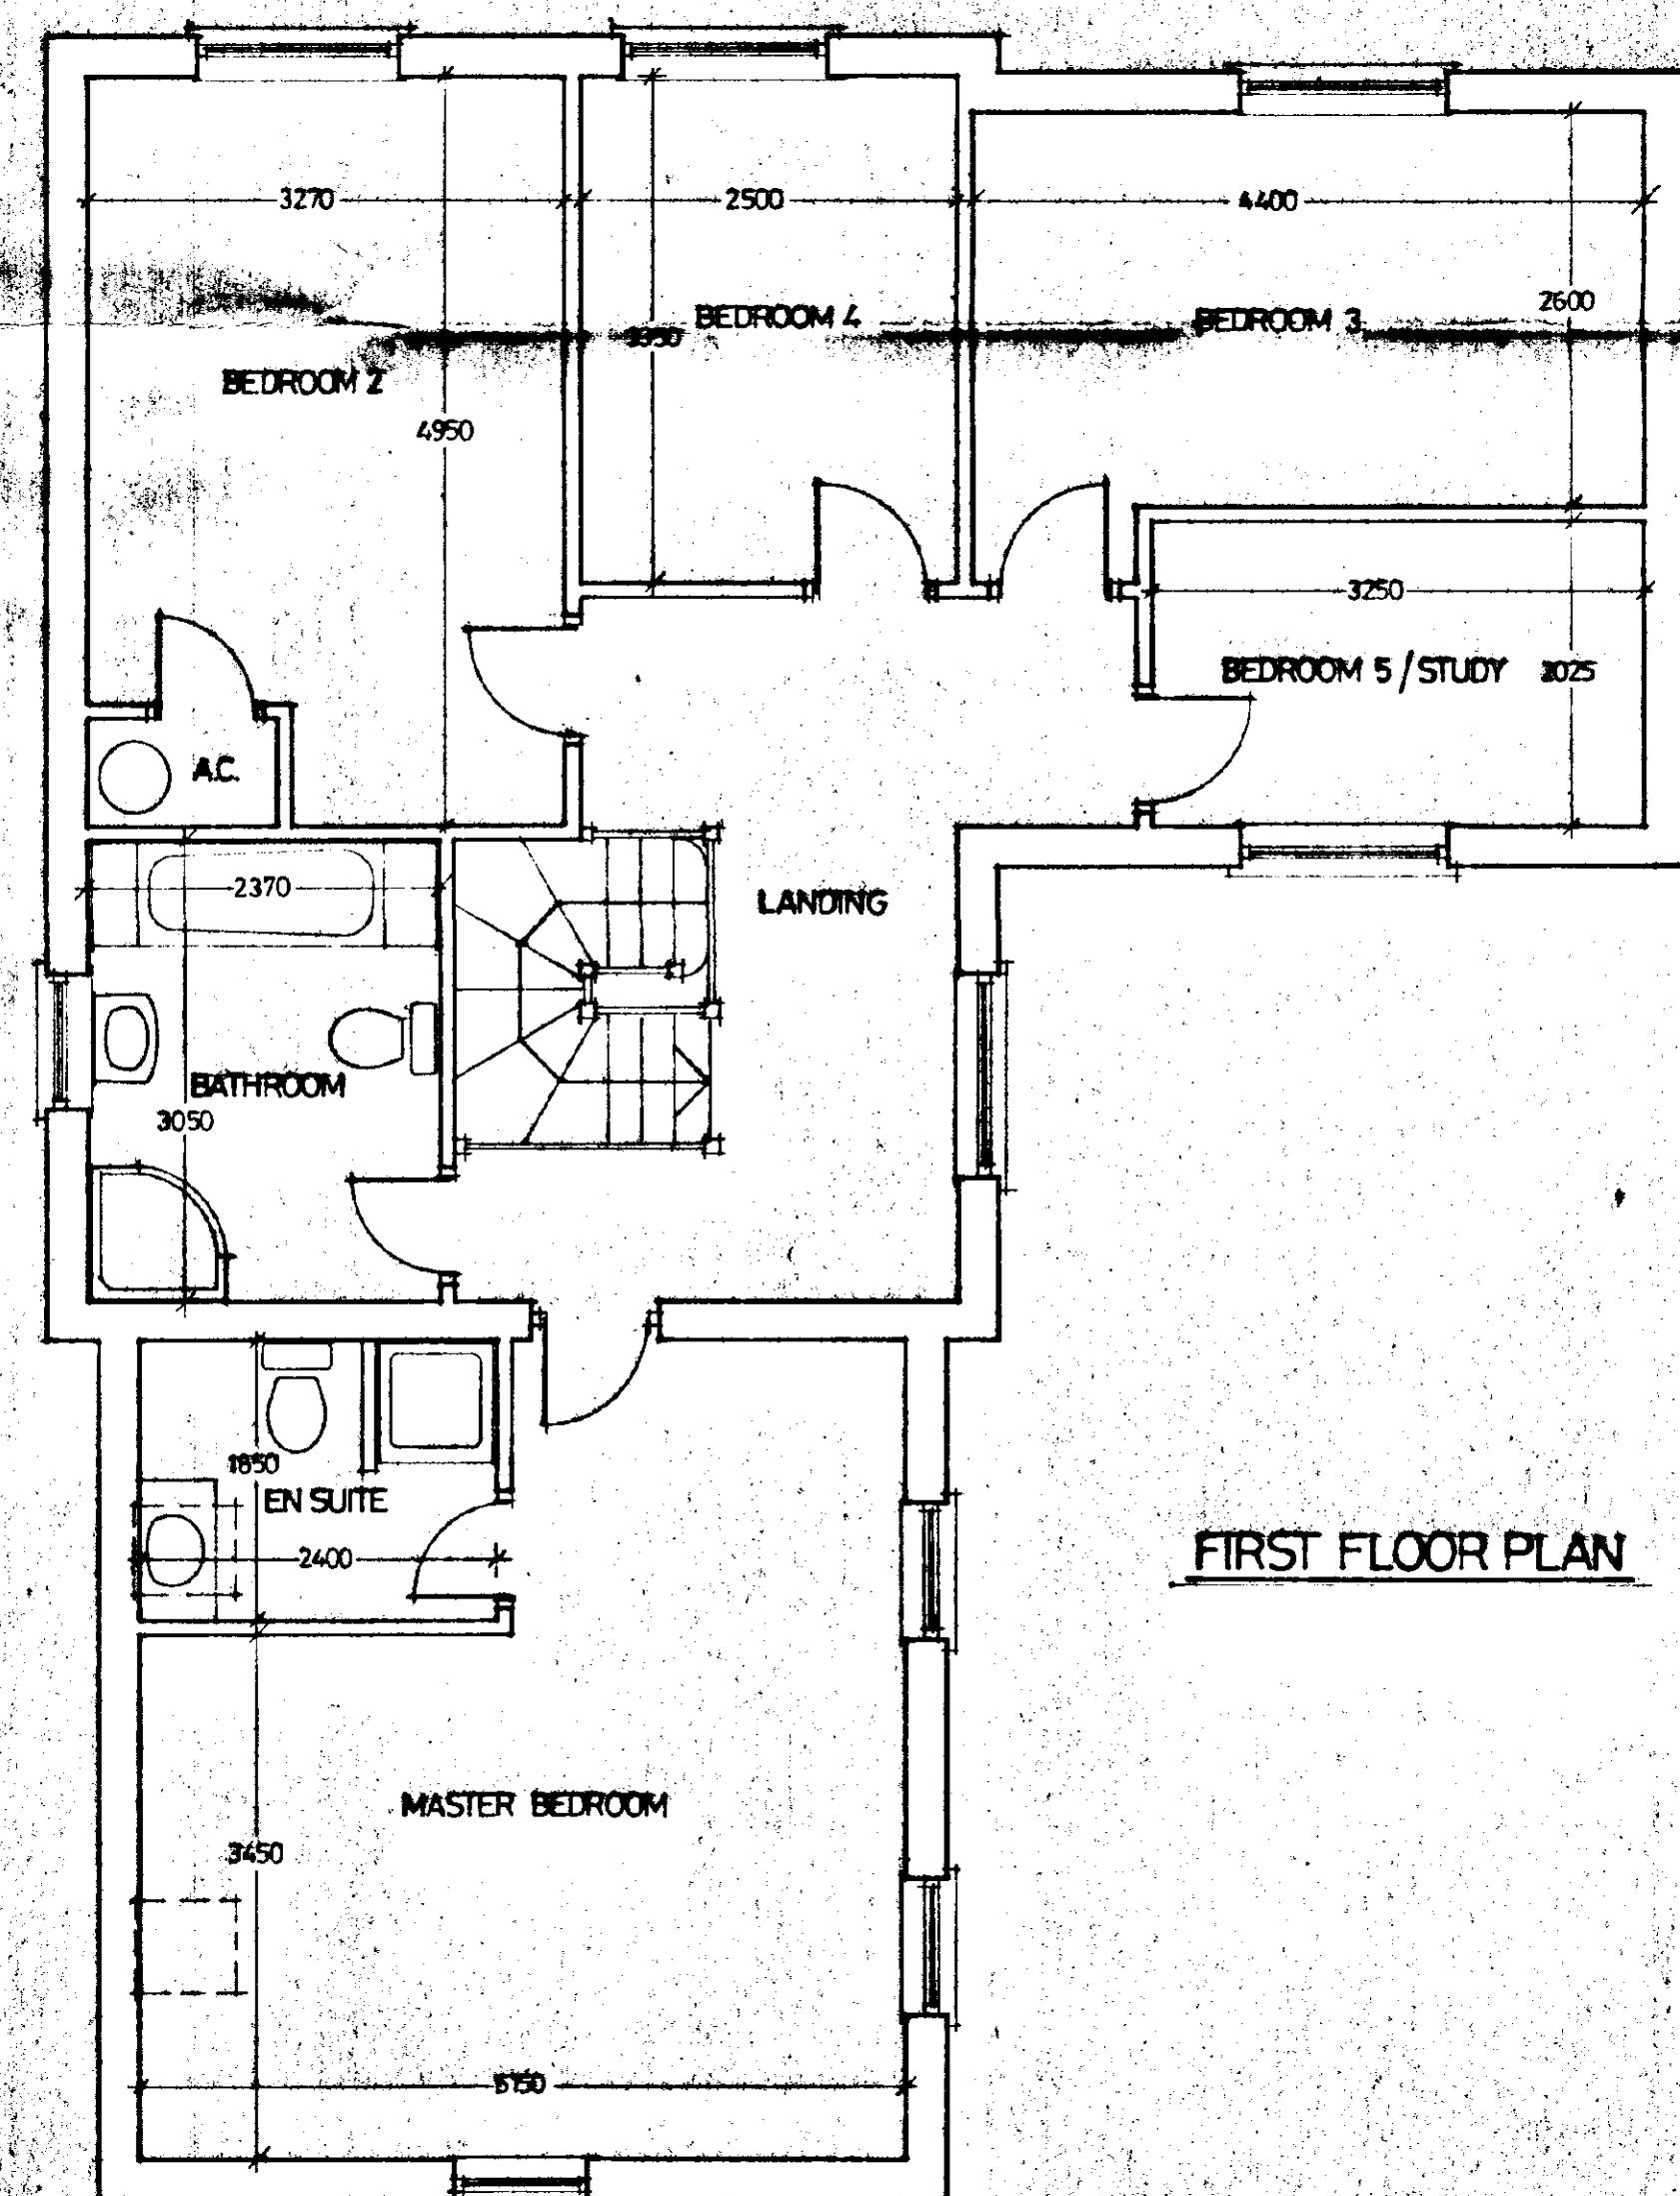

FIRST FLOOR PLAN

DO NOT SCALE FROM THIS DRAWING

This drawing is copyright and may not be altered, traced, photographed or used for any purpose other than that for which it is issued. The General Contractor is to check all dimensions on site and report discrepancies to the Architect. All details shown on this drawing including foundations are based upon registered site conditions related to the area. No responsibility can be accepted for abnormal conditions which may be discovered during construction unless reported to the Architect so that design amendments may be considered. Site soil surveys are recommended in respect of foundations to establish specific site conditions before foundation work is undertaken.

BUNNAY 2299 1987

DETERMINED
PLAN

SOUTH HOLLAND DC
HOUSING & PLANNING
23 JUN 1998
Ref: CHU/18

G. R. MERCHANT
I. ENG AMICE, FIWO.
ARCHITECTURAL, STRUCTURAL
& LAND DRAINAGE CONSULTANT
TEL: HOLBEACH (01406) 490800

PROJECT:
45 BEDROOM HOUSE & GARAGE

CLIENT:
DGM PROPERTIES LTD

SCALES:
1/50 1/100

DATE:
JUNE 1998

DRAWING No.:
DGM-M.23

REVISIONS:

6046-11947