


Contractor to check all Dimensions on site prior to ordering materials / commencing work. If in doubt then please ask

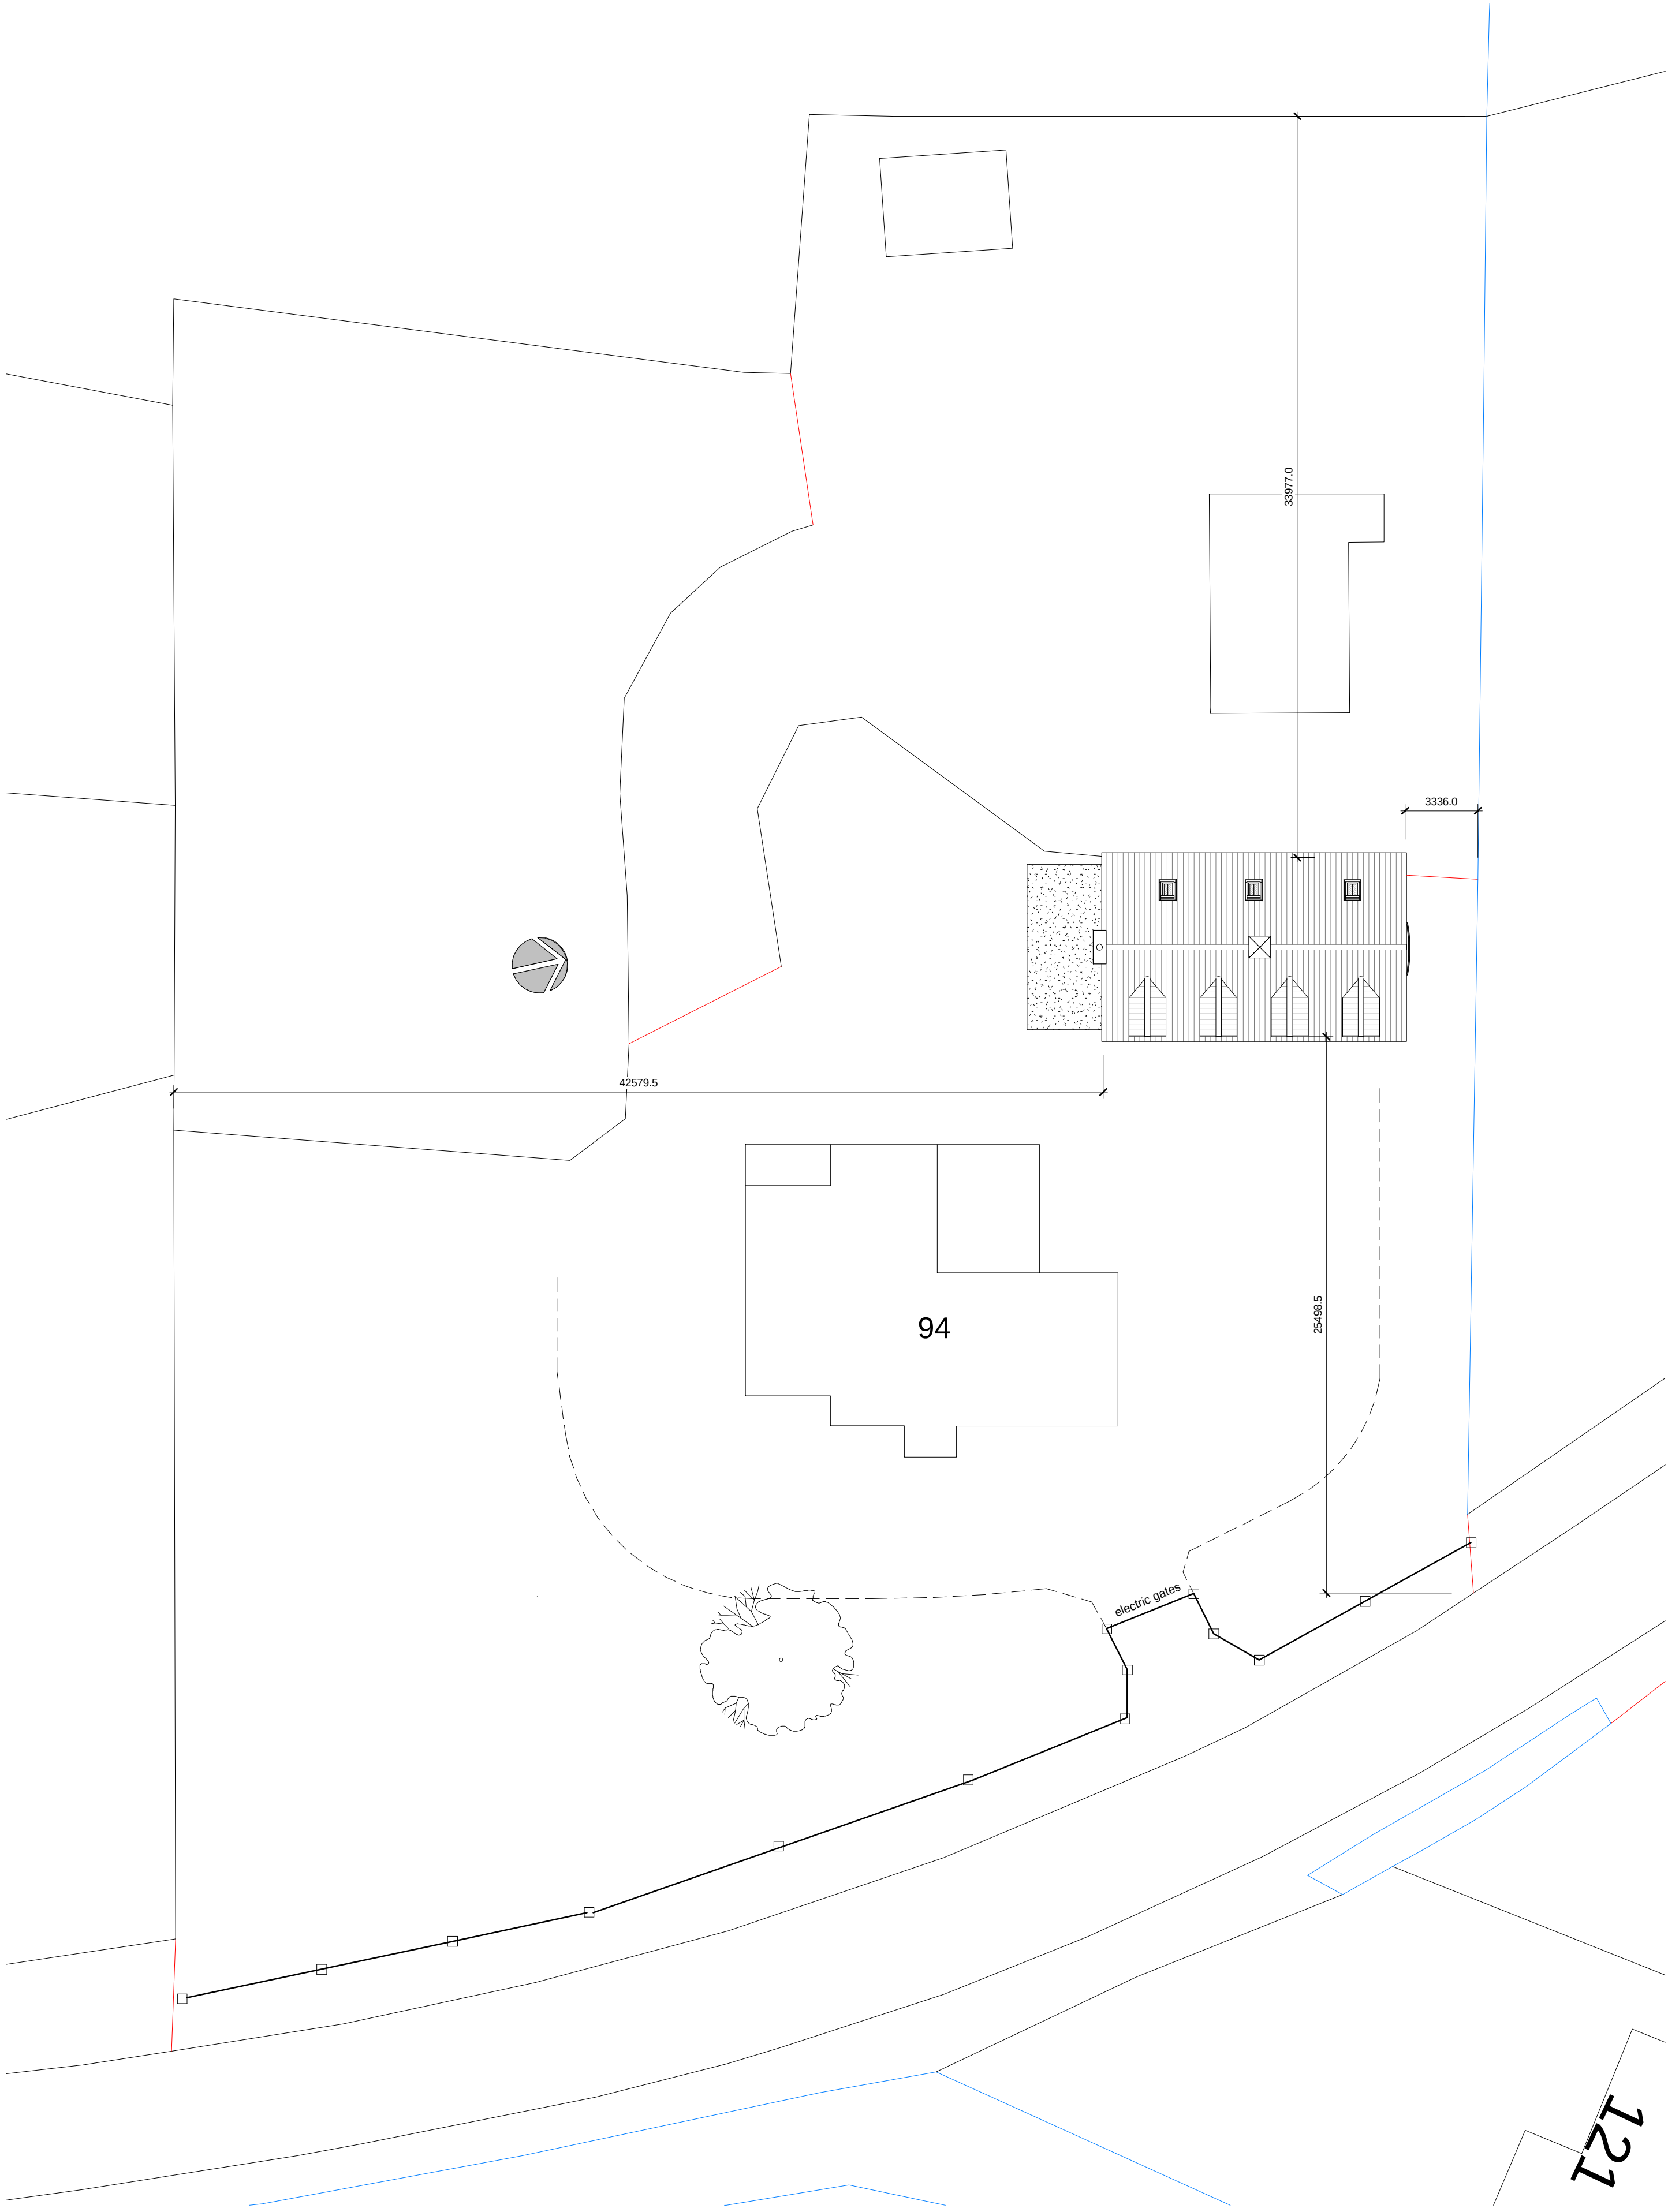


Site Block Plan
1 : 200




3D View 1




3D View 2

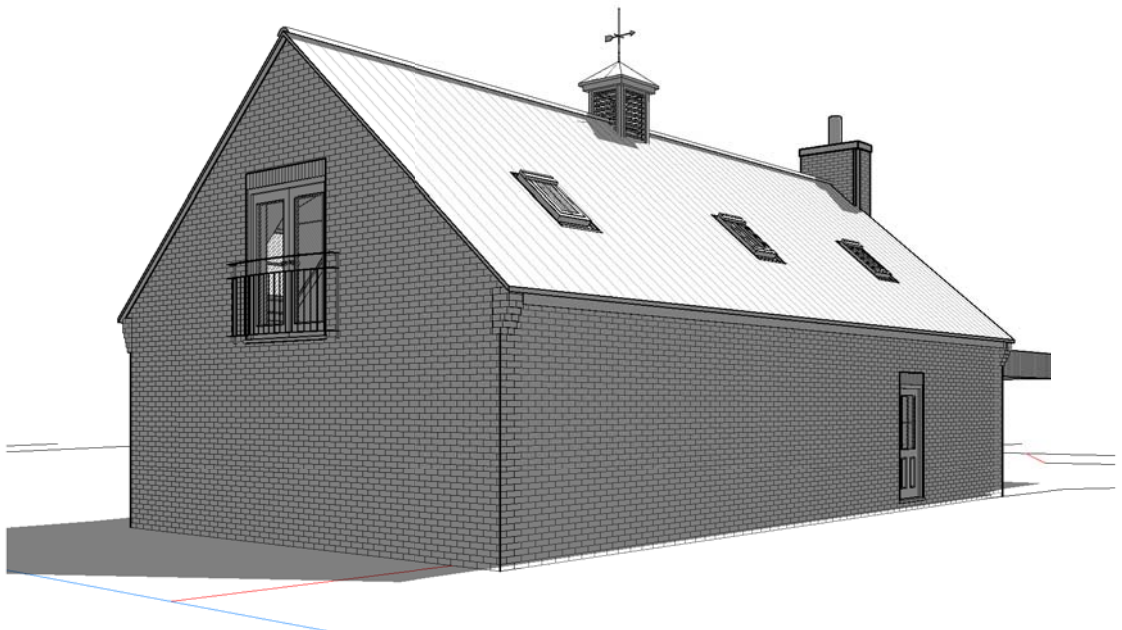

3D View 3

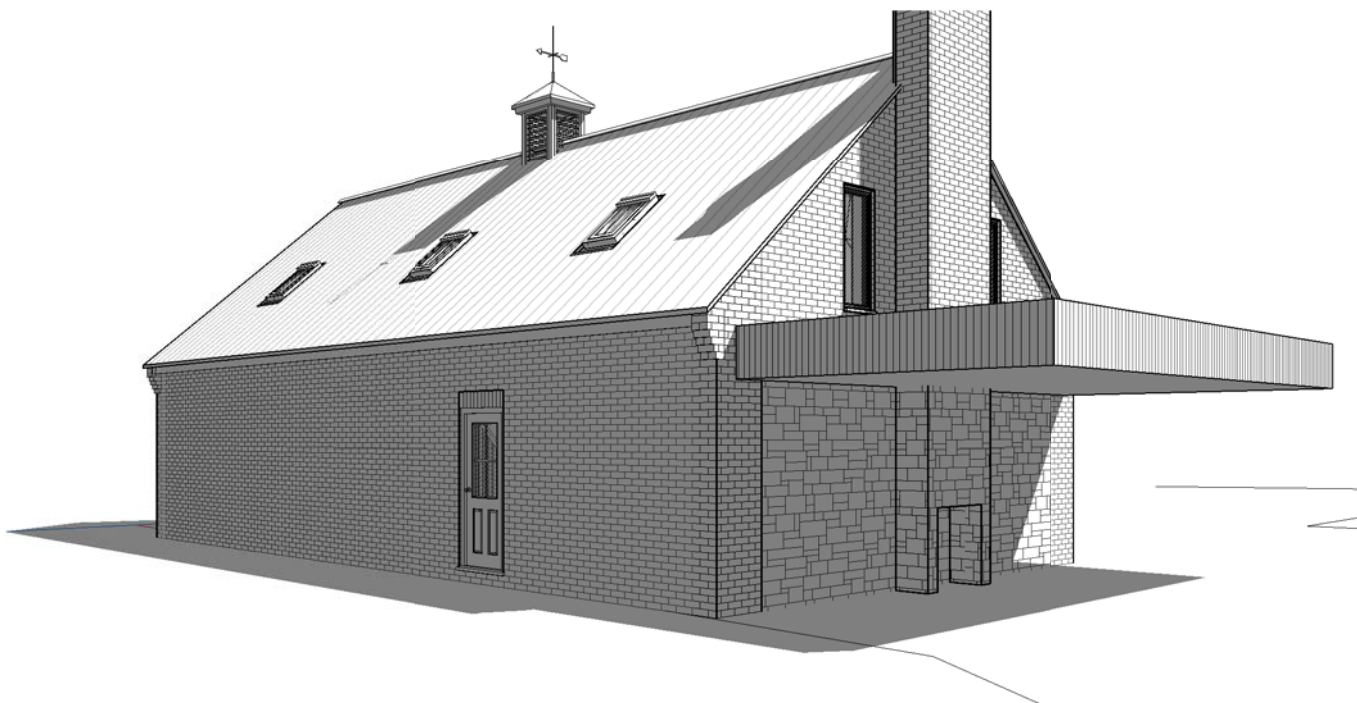

3D View 4

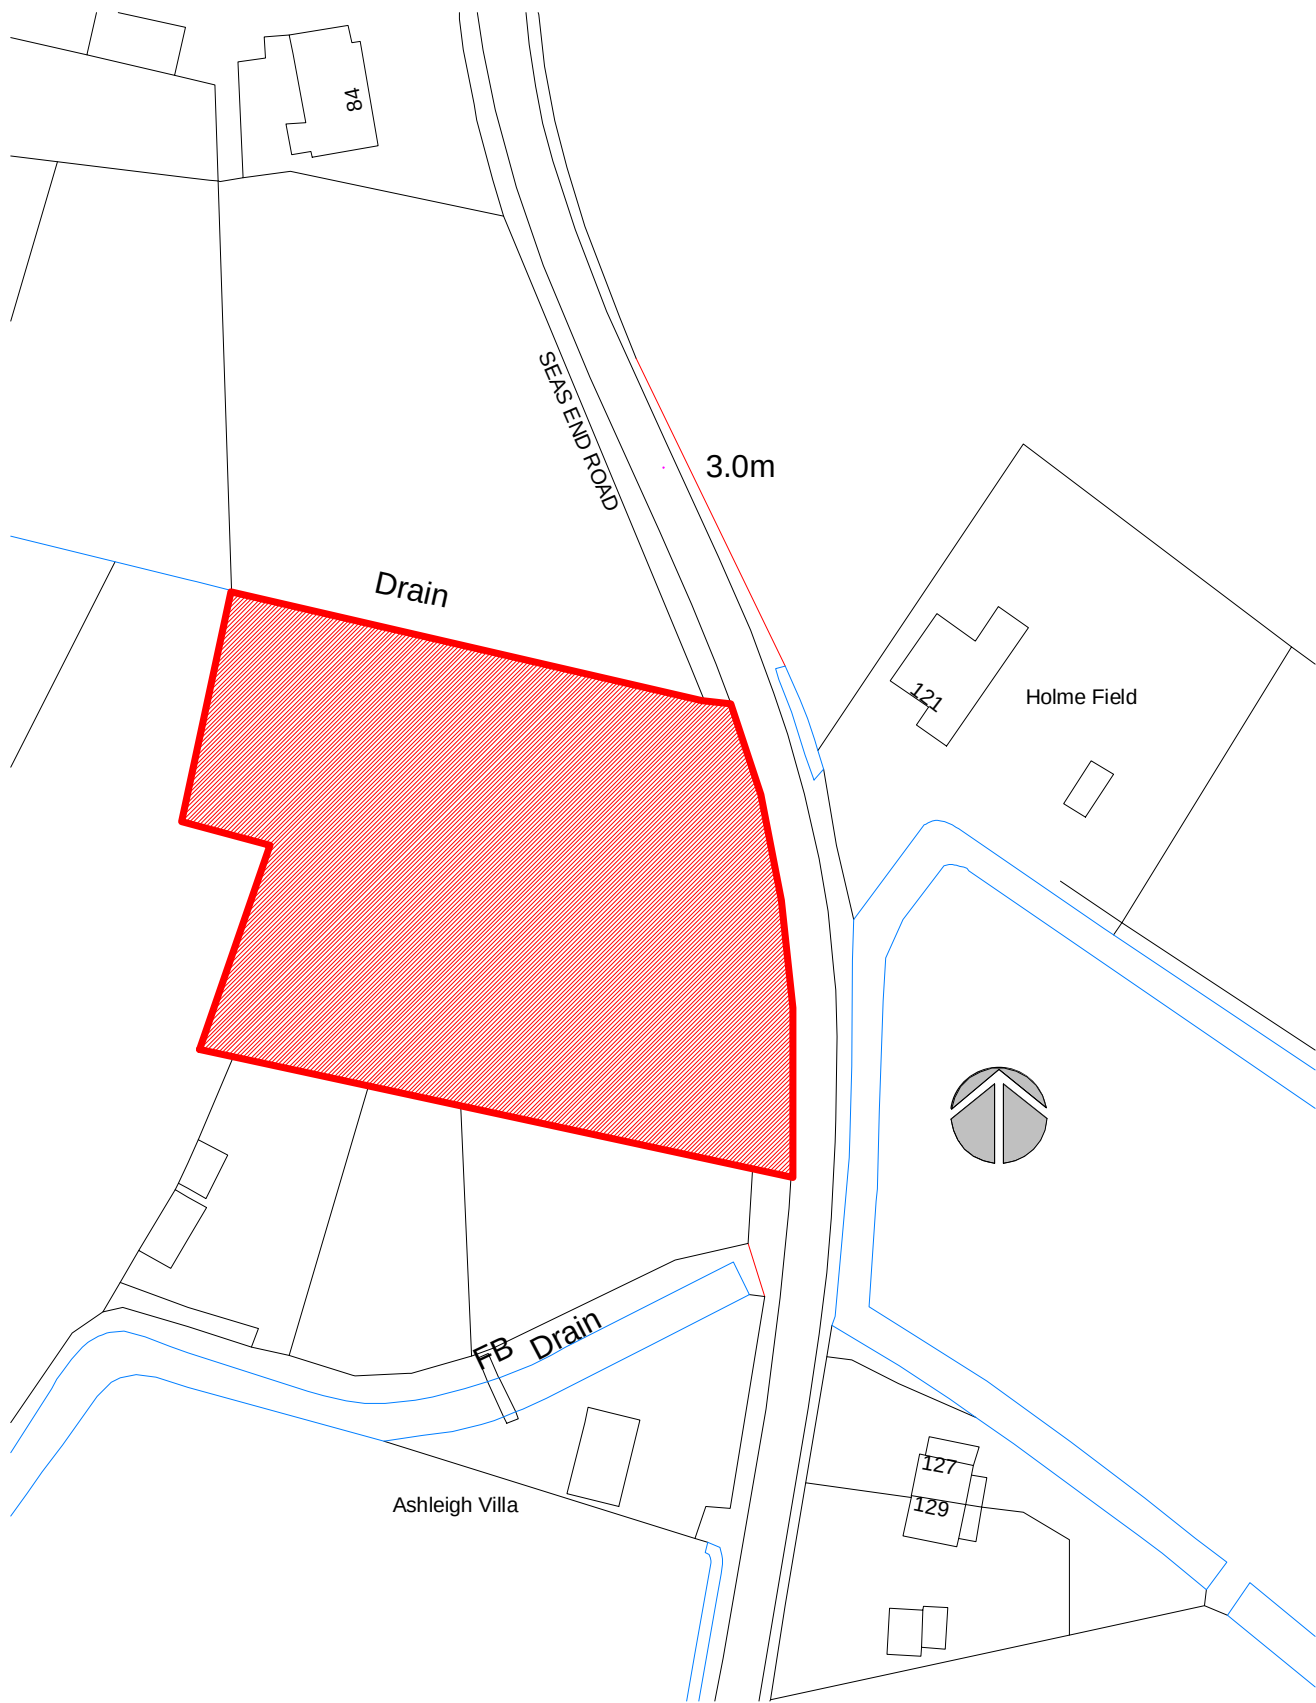

Site Location Plan
1 : 1000

GENERAL CONDITIONS
Contractors are responsible for checking all dimensions on site when work commences and before ordering any materials. Any discrepancies should be brought to the attention of the Client for remedial action before commencing further.
All materials not specified to be of a standard suitable for the work proposed and be fit for purpose. All work to be in accordance with good building practise and all necessary BS codes for Workmanship on Building Sites.

Client:
Mr S Wright

Site:
**Walnut Lodge
94 Seas End Road
Moulton Seas End**






Dwg Title:
Site Plans



Contract No	Dwg No	Revision:
a1	2435	001 A


Due to areas of the structure being covered, unexposed or otherwise inaccessible the notes / specifications of existing materials are subject to confirmation of site when it is feasible to expose the relevant areas of construction.

Contractor to check all Dimensions on site prior to ordering materials / commencing work. If in doubt then please ask

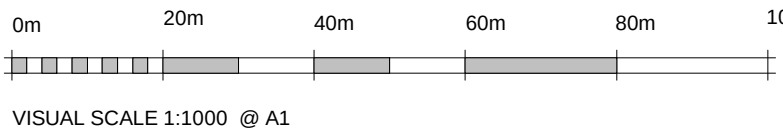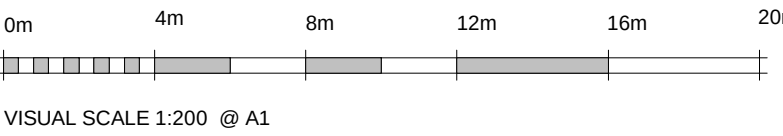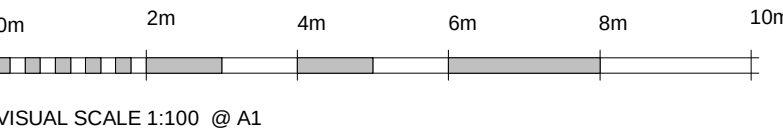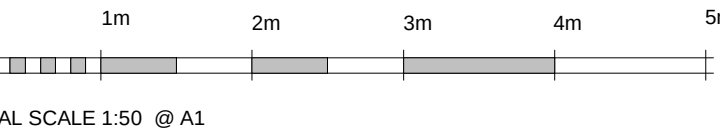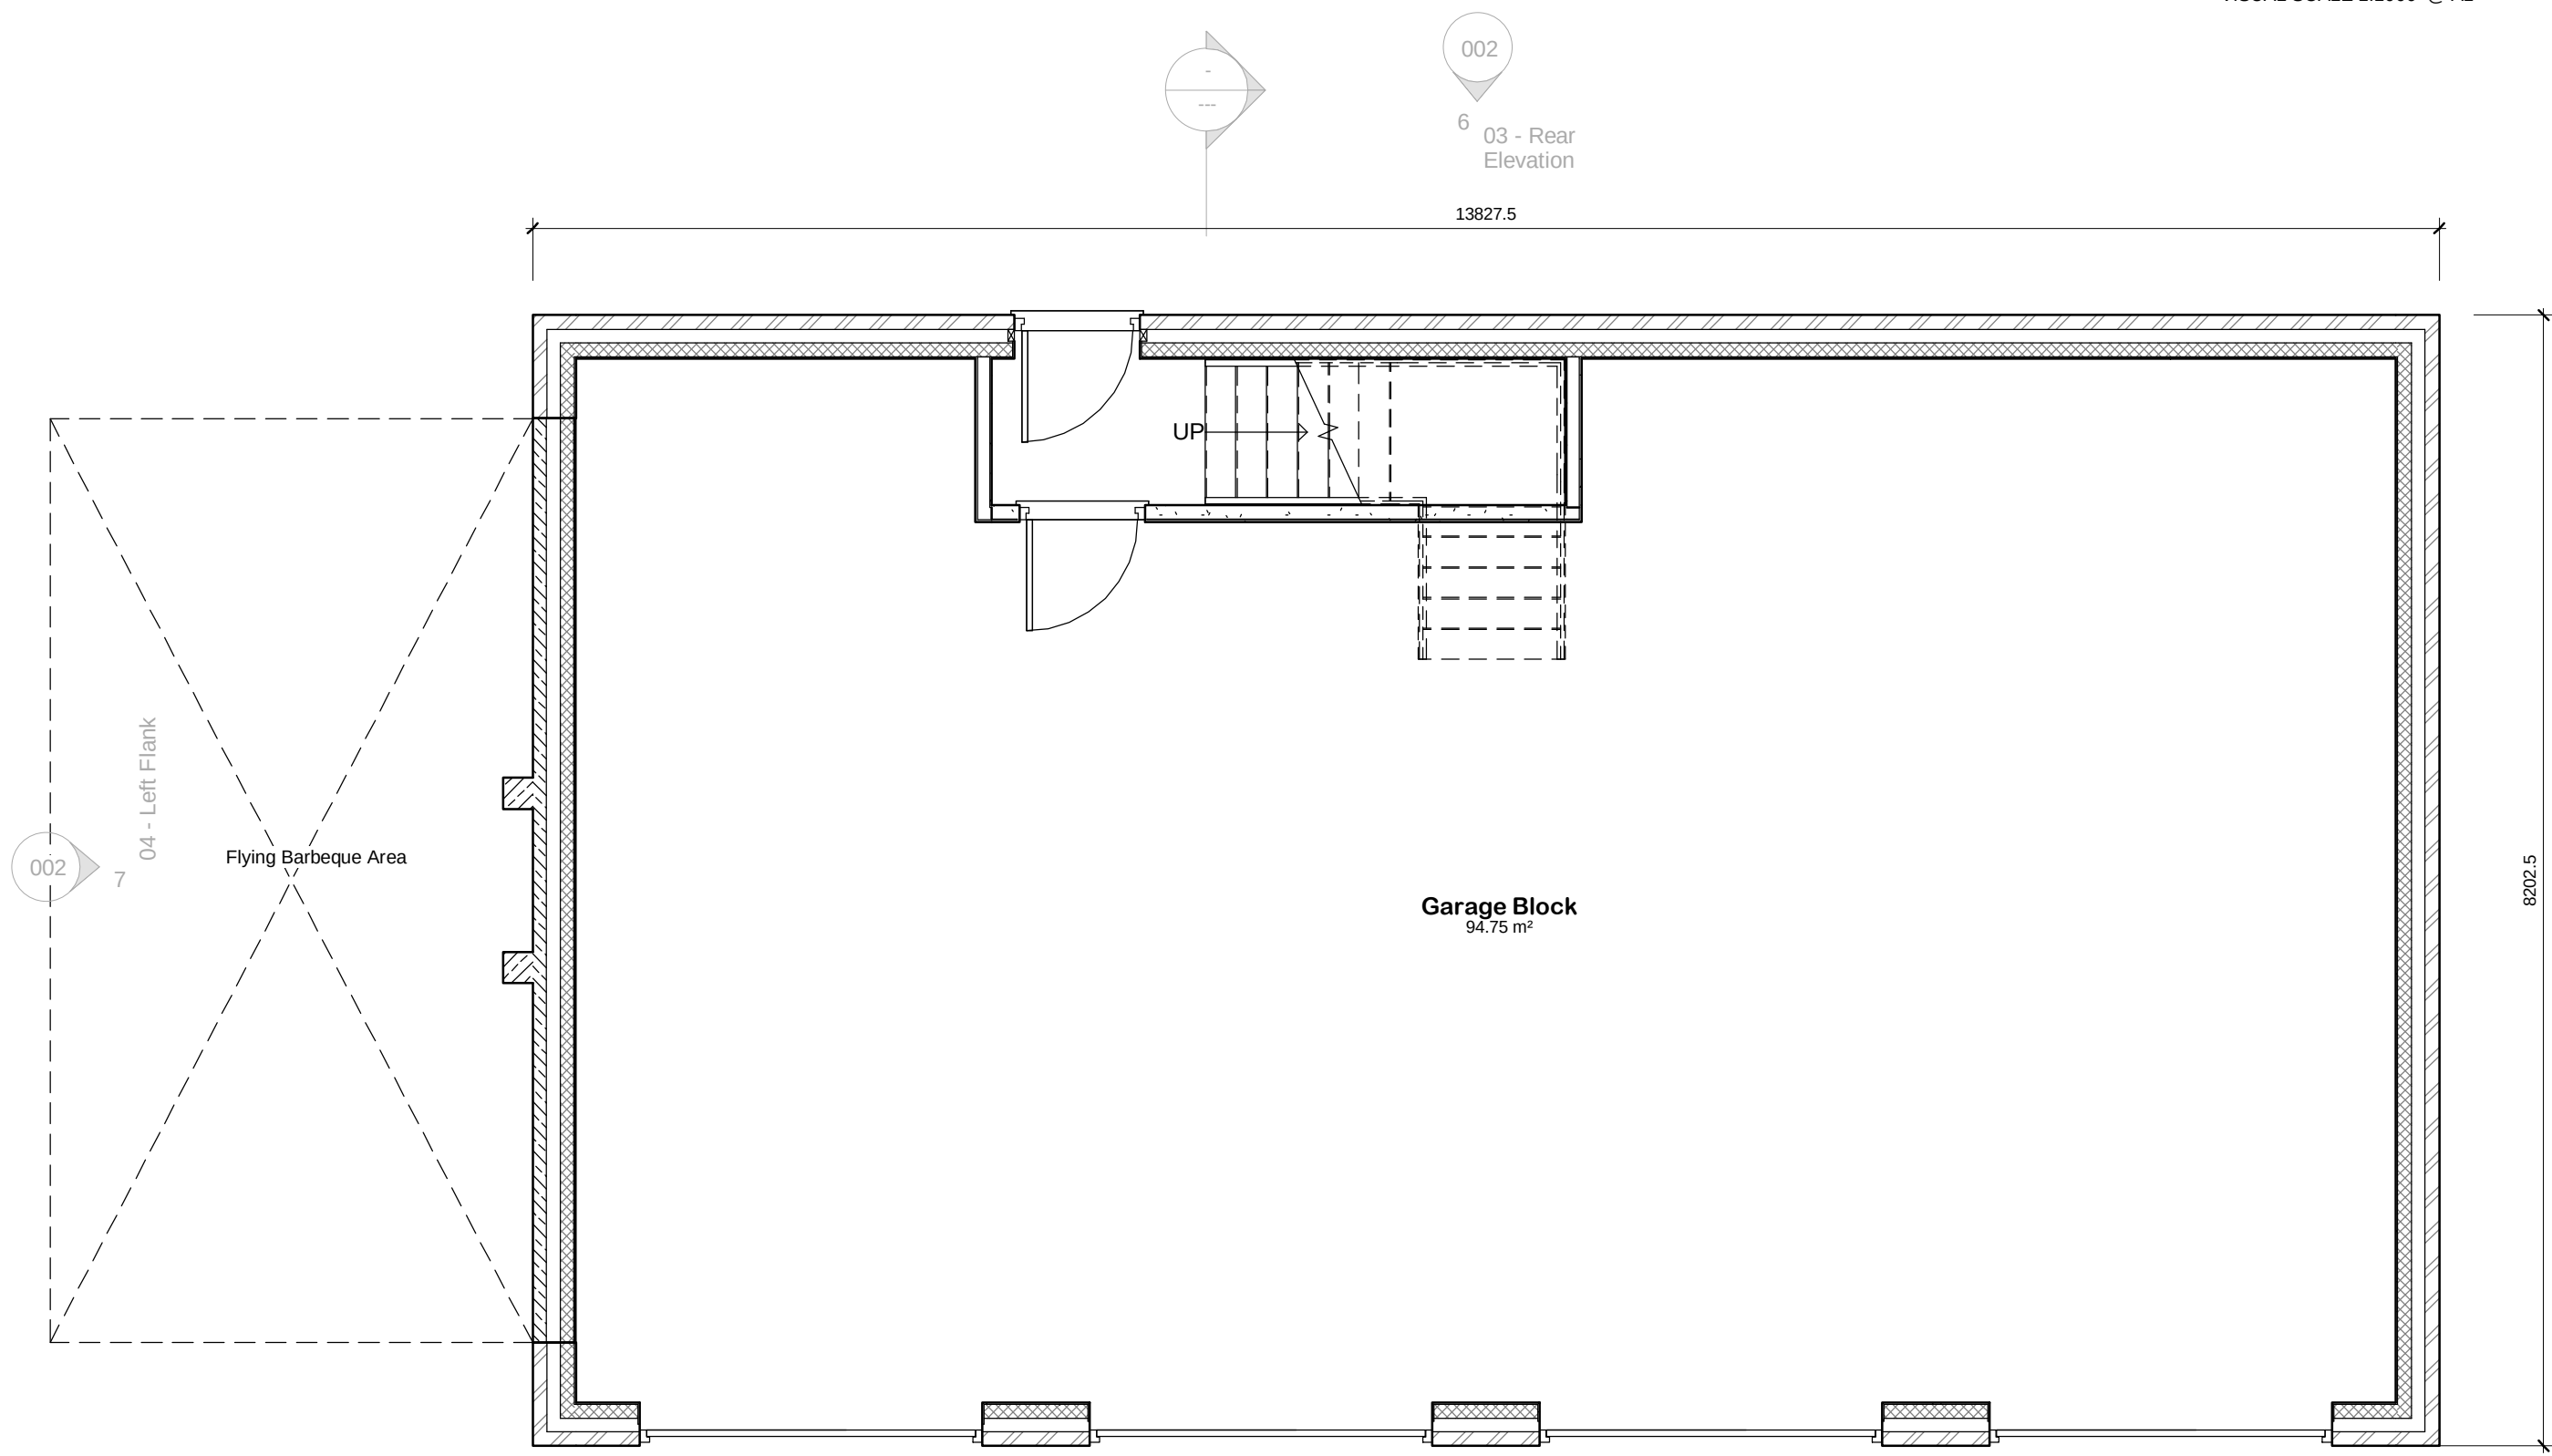

01 - Ground Floor Plan
1 : 50

Room Schedule		
Name	Area	Perimeter
Ground Floor		
Garage Block	94.75 m²	43.9 m
1st Floor		
Bathroom	11.85 m²	17.6 m
Bed 1	40.00 m²	37.2 m
Bed 2	37.20 m²	34.0 m
	183.75 m²	132.7 m

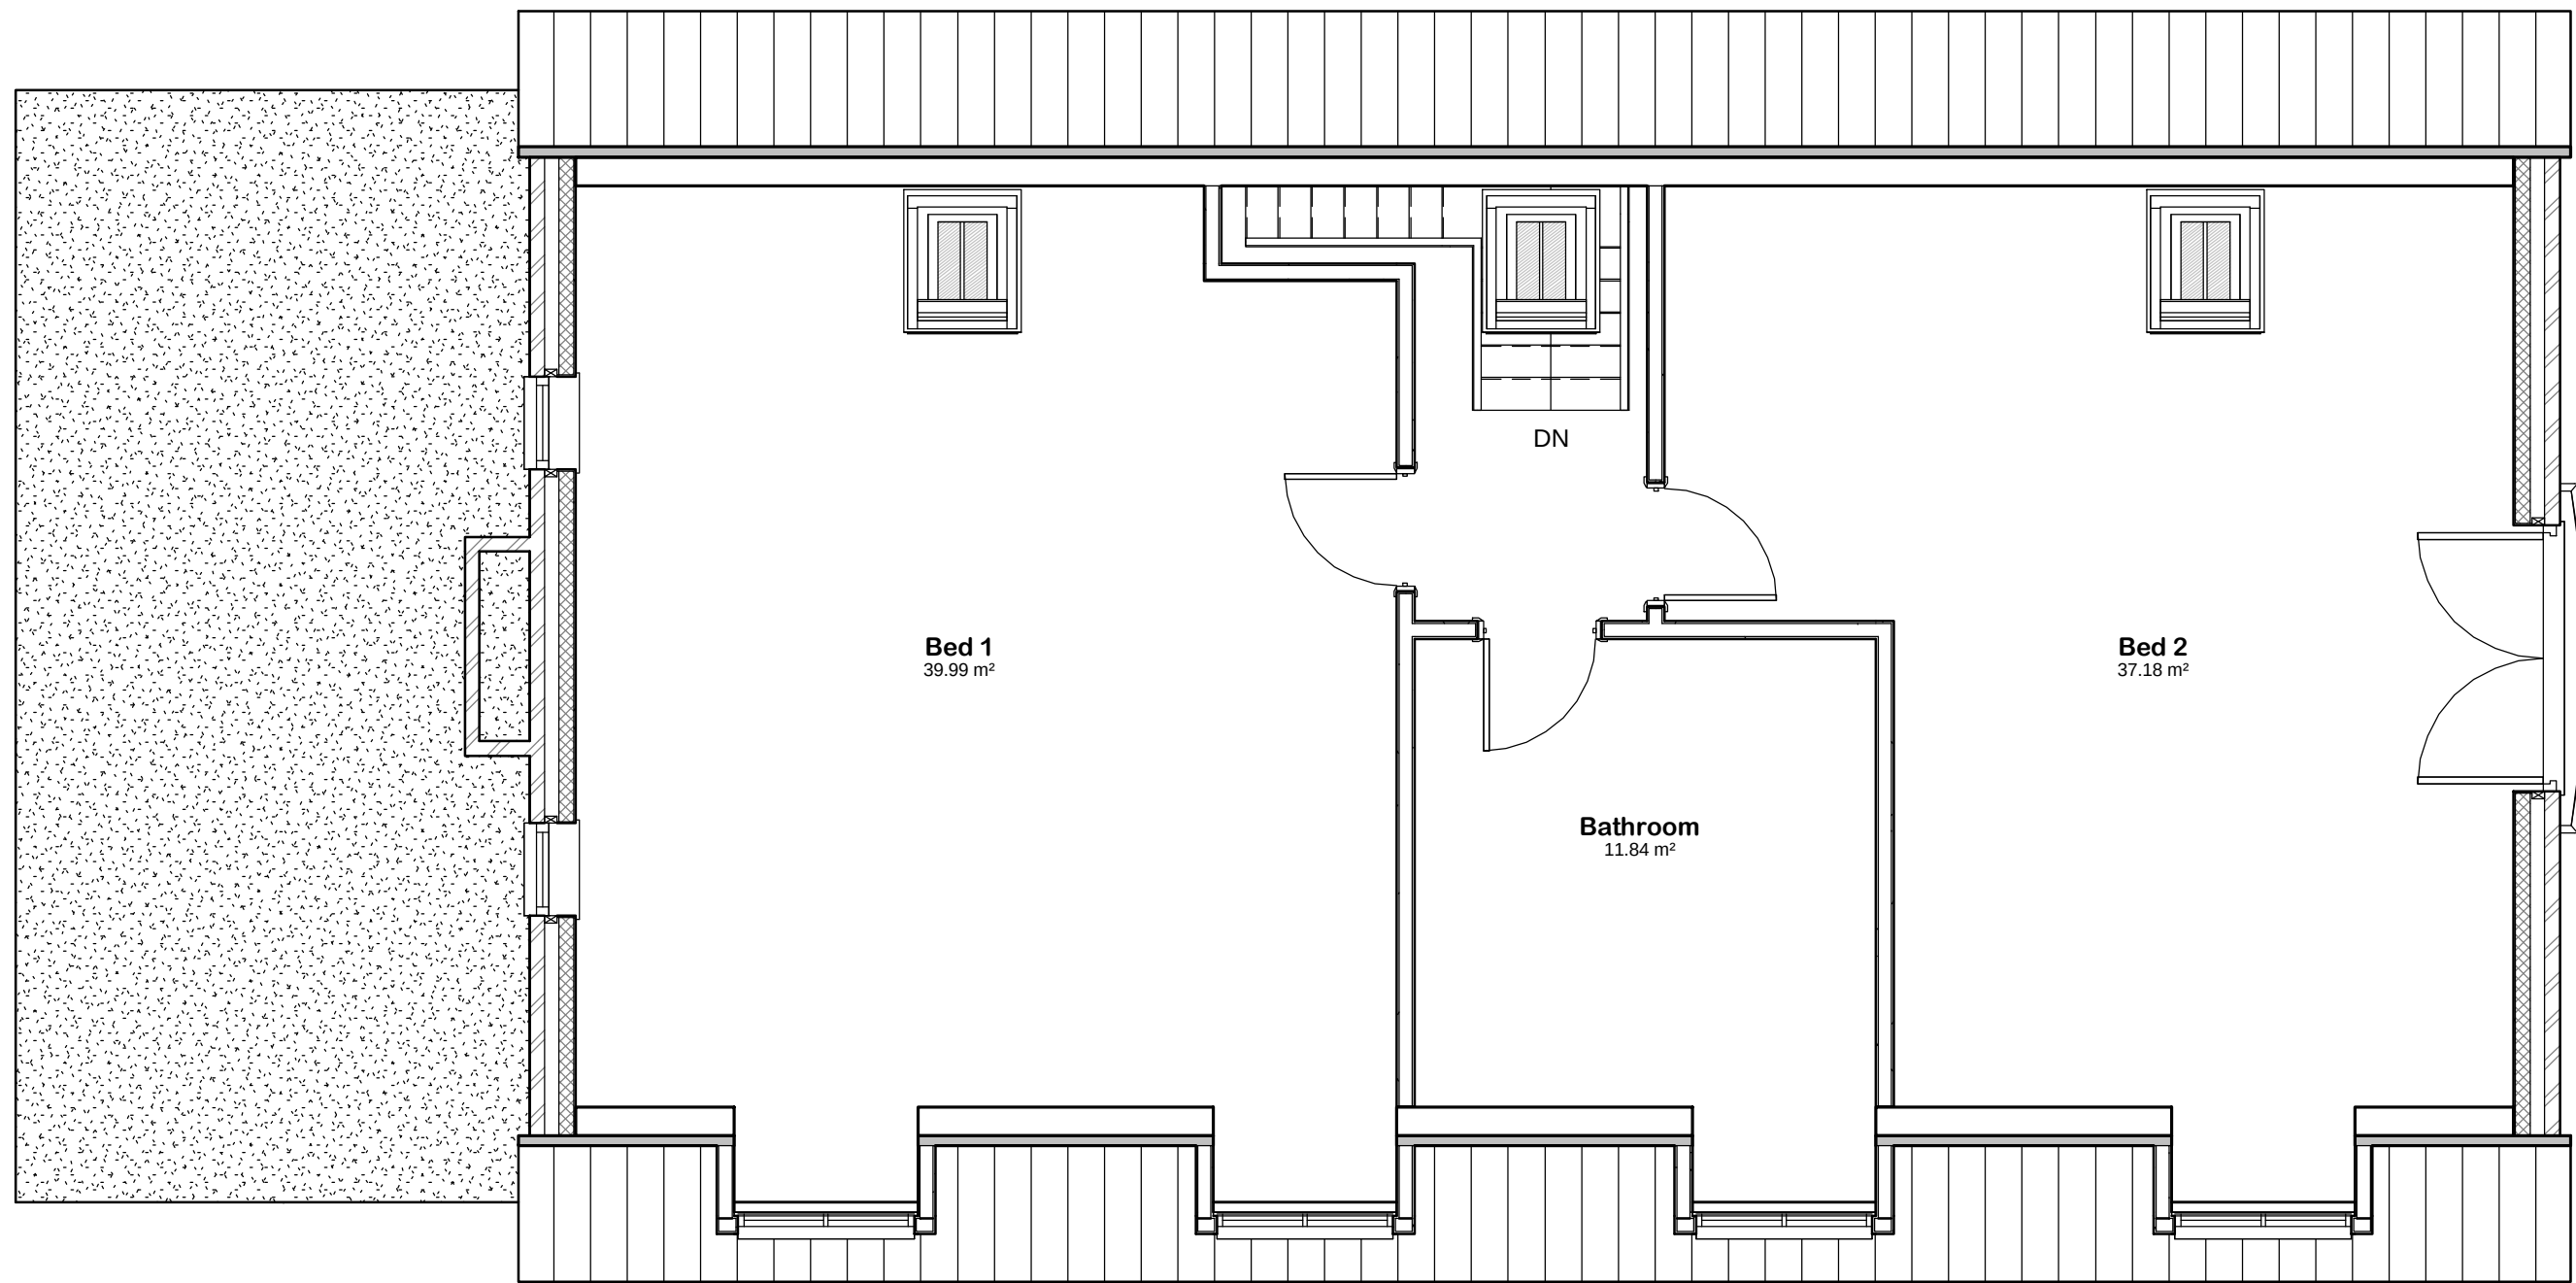


02 - 1st Floor Plan
1 : 50



01 - Front Elevation
1 : 100

02 - Right Flank
1 : 100

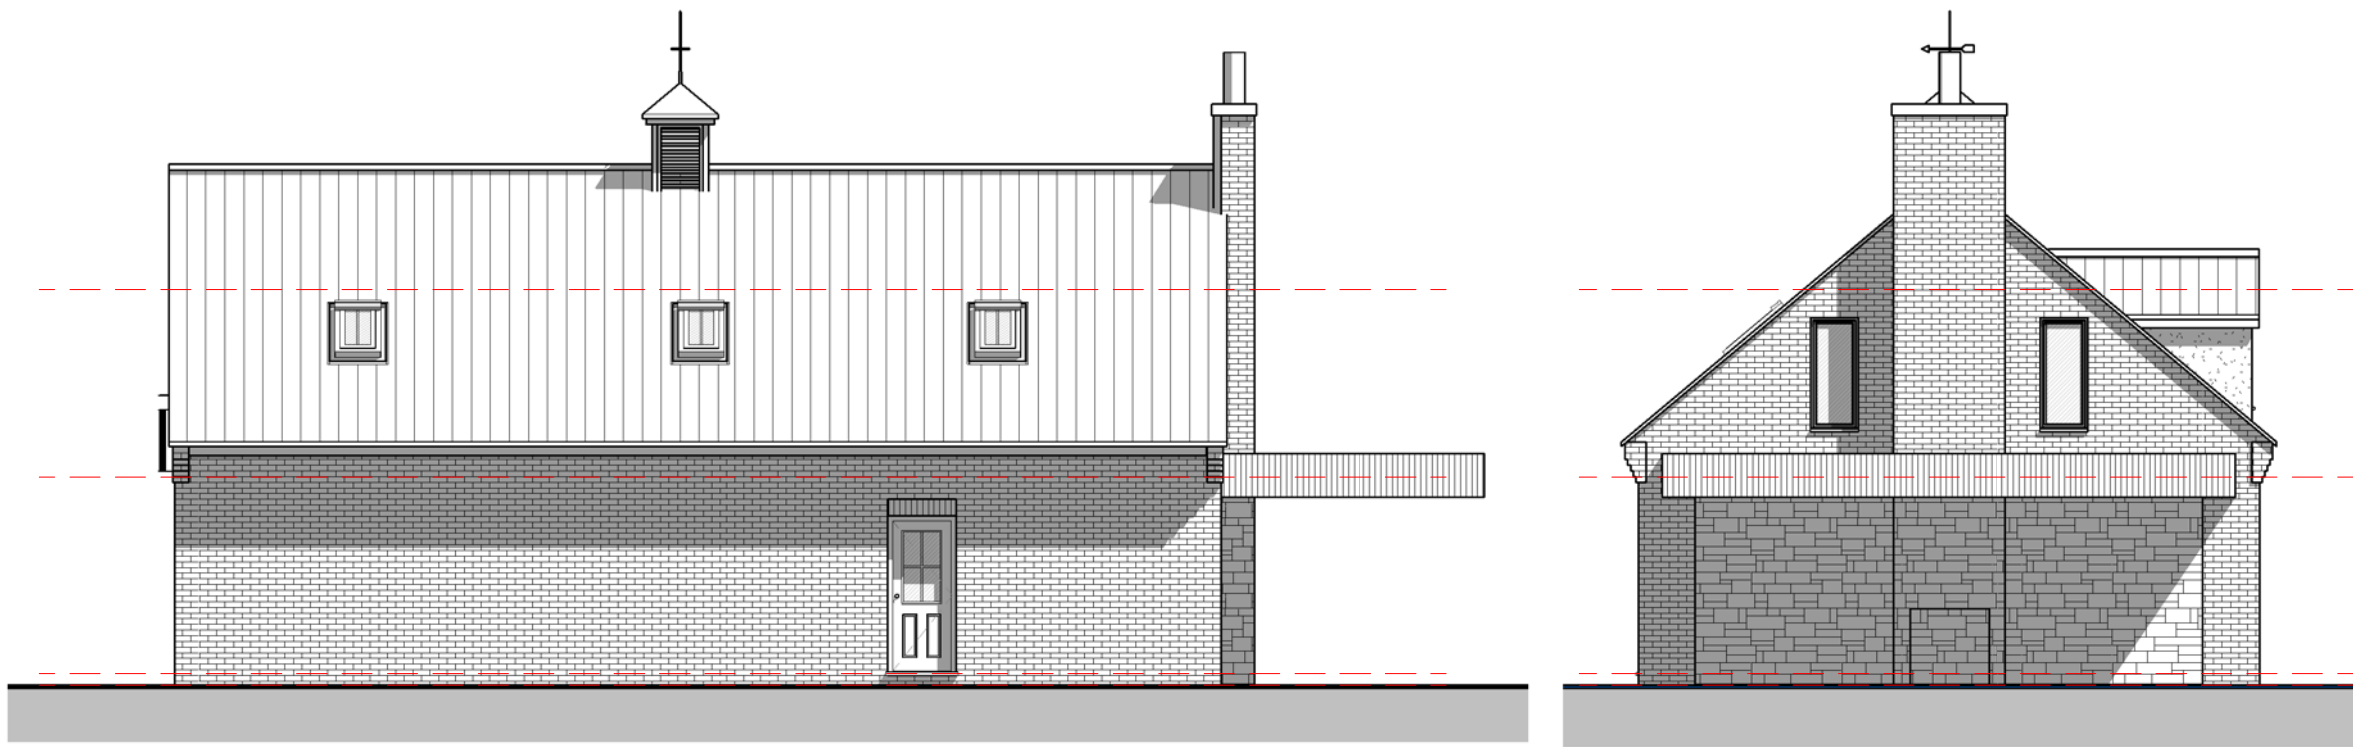

03 - Rear Elevation
1 : 100

04 - Left Flank
1 : 100

PLANNING ISSUE

GENERAL CONDITIONS
Contractors are responsible for checking all dimensions on site when work commences and before ordering any materials. Any discrepancies should be brought to the attention of the Client for remedial action before commencing further.
All materials not specified to be of a standard suitable for the work proposed and be fit for purpose. All work to be in accordance with good building practise and all necessary BS codes for Workmanship on Building Sites.

Client:
Mr S Wright

Site:
**Walnut Lodge
94 Seas End Road
Moulton Seas End**

Drg Title:
Proposed Plans



Contract No	Drg No	Revision:
2435	002	A