





EXISTING FRONT ELEVATION

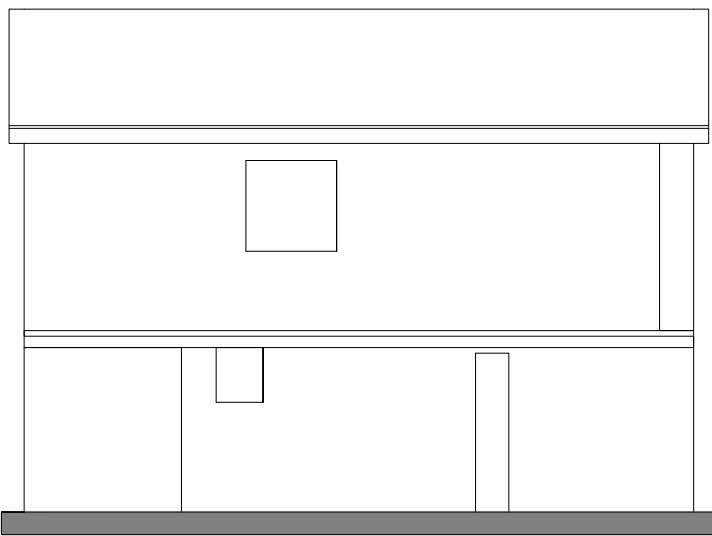

EXISTING SIDE ELEVATION



EXISTING SIDE ELEVATION

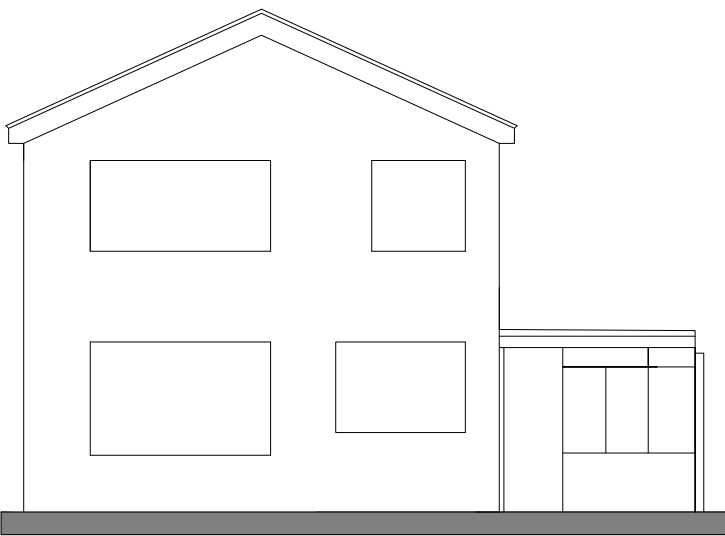

EXISTING REAR ELEVATION




PROPOSED FRONT ELEVATION




PROPOSED SIDE ELEVATION




PROPOSED SIDE ELEVATION

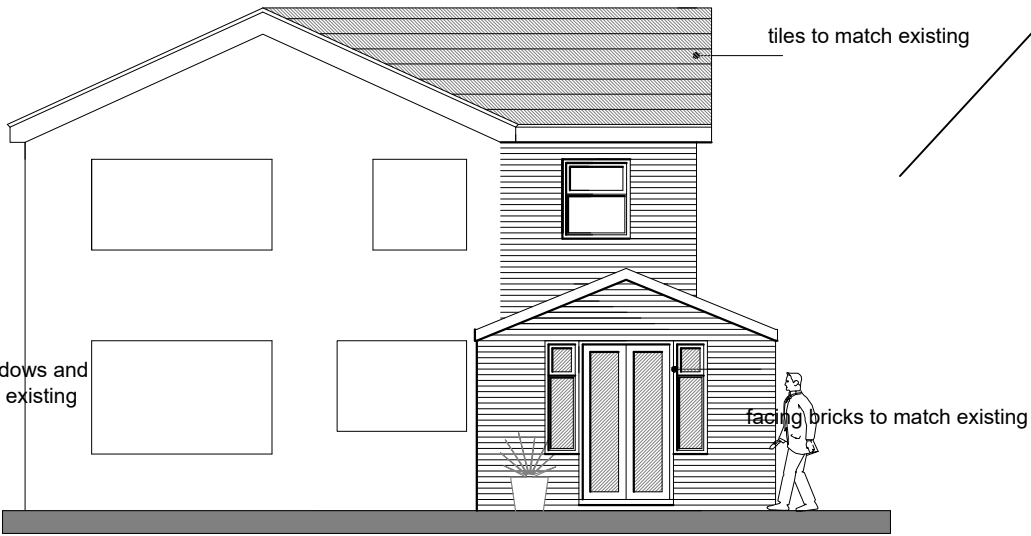


PROPOSED REAR ELEVATION

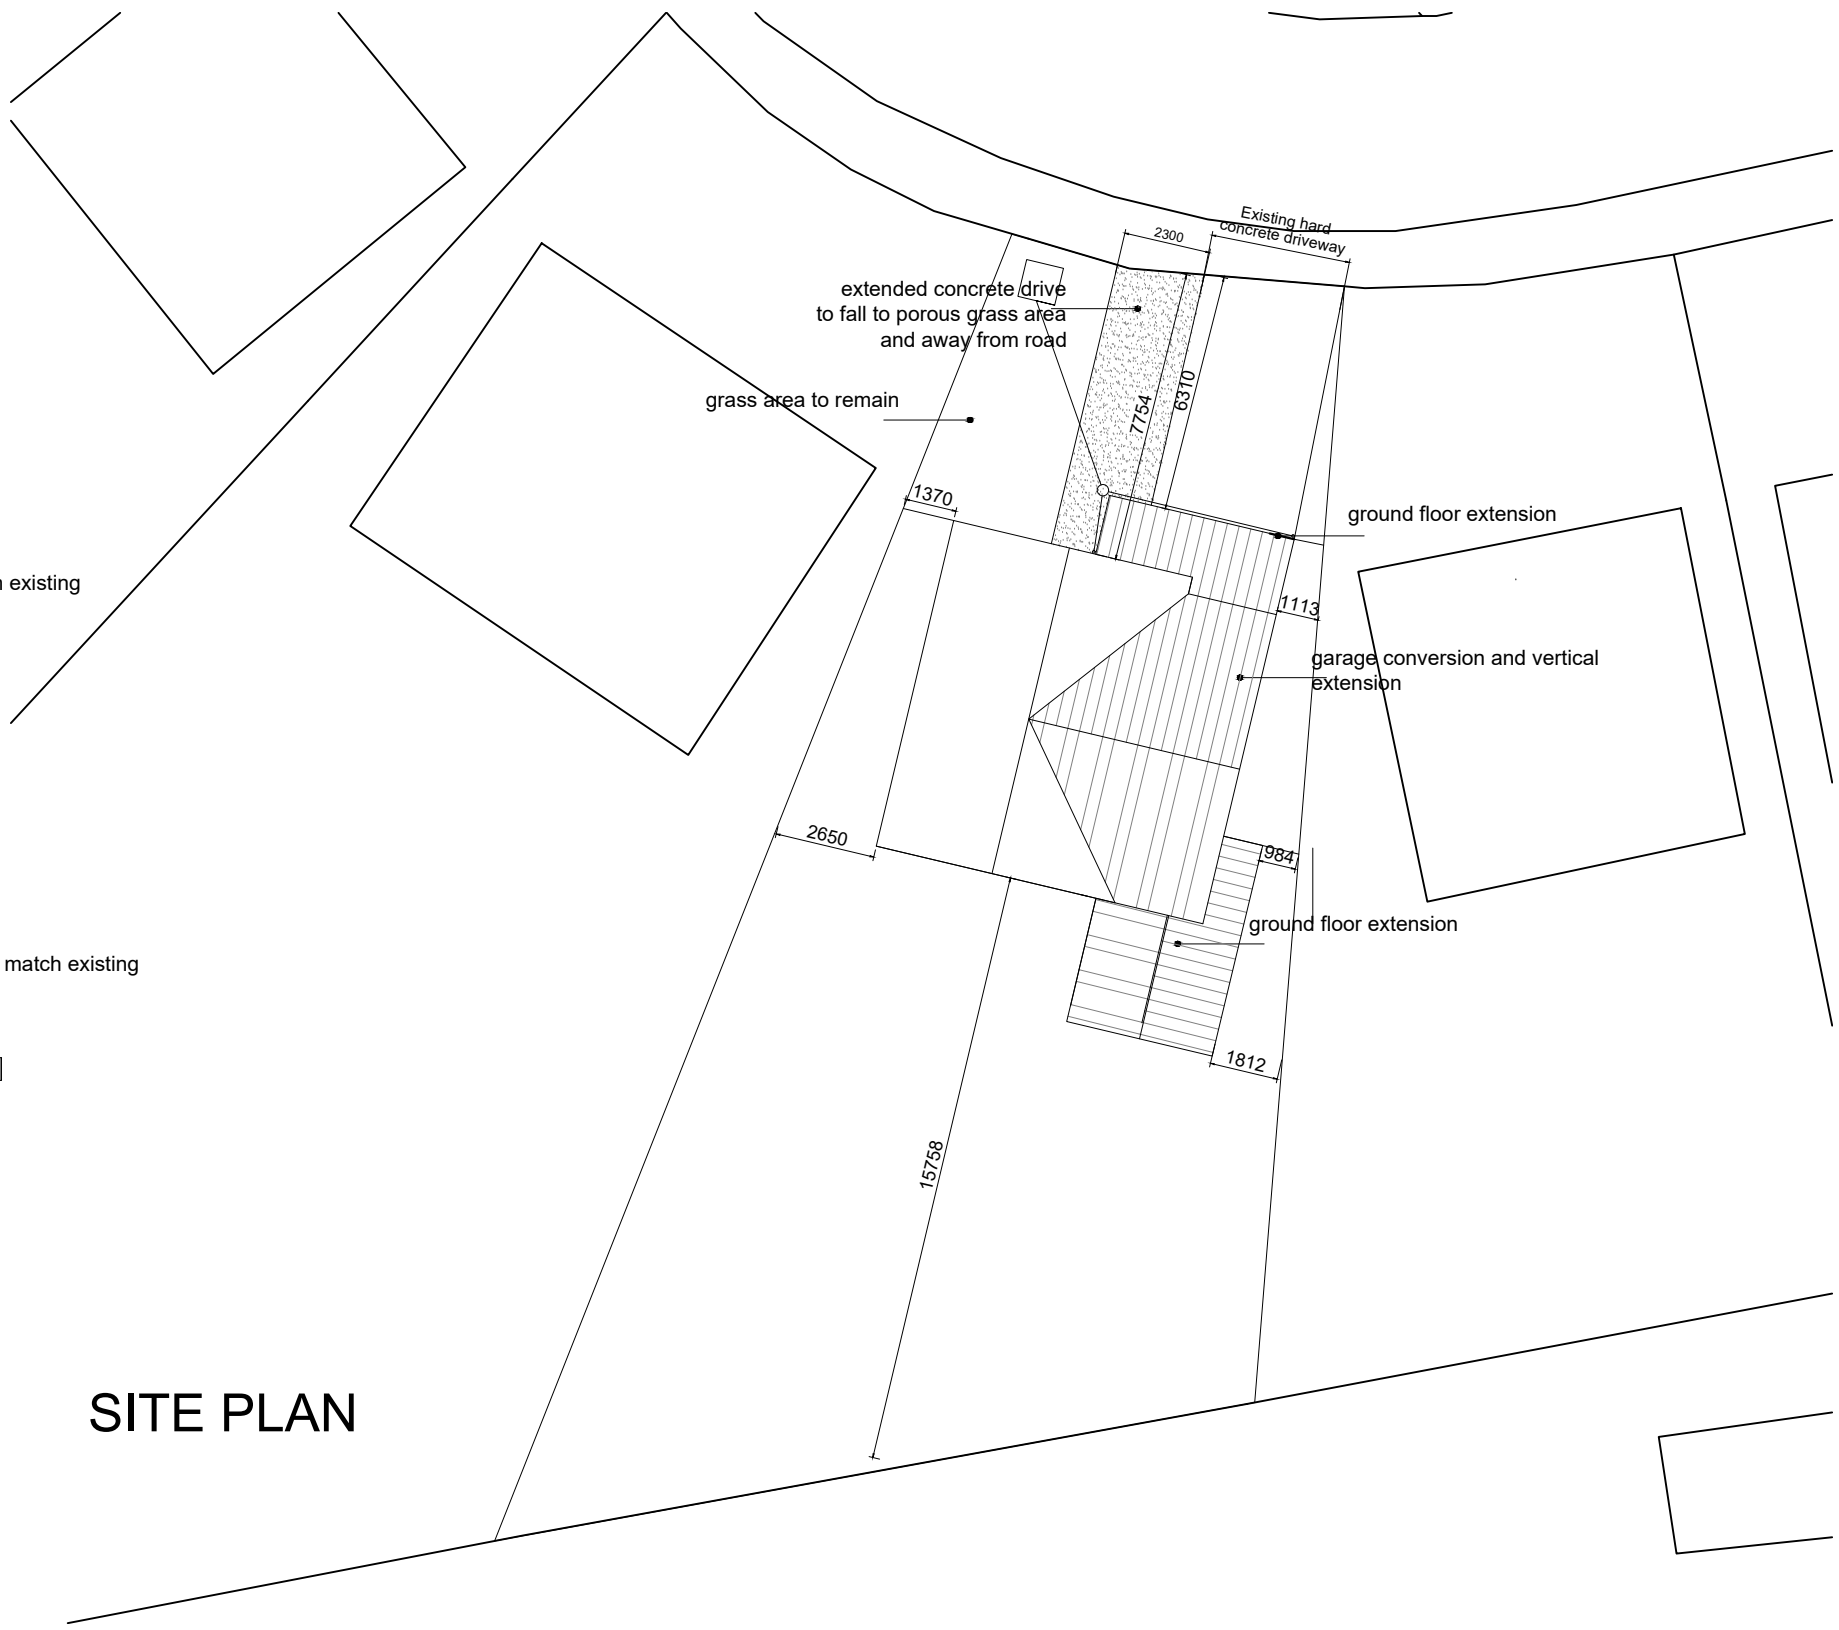


SITE PLAN

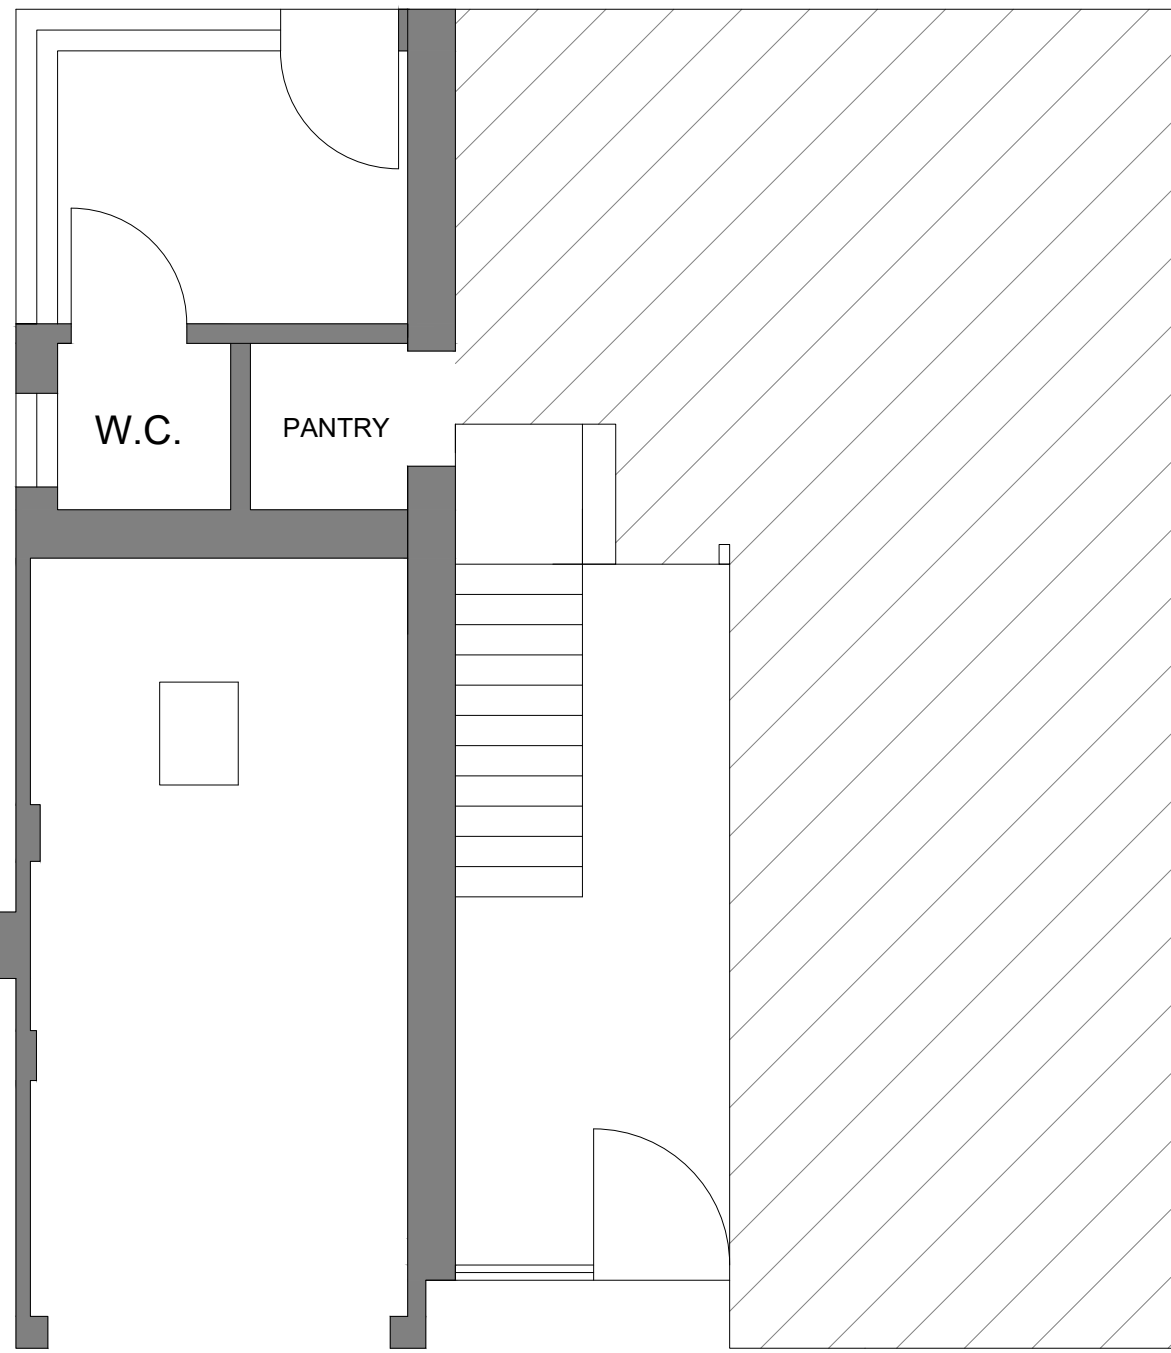


EXISTING GROUND FLOOR PLAN

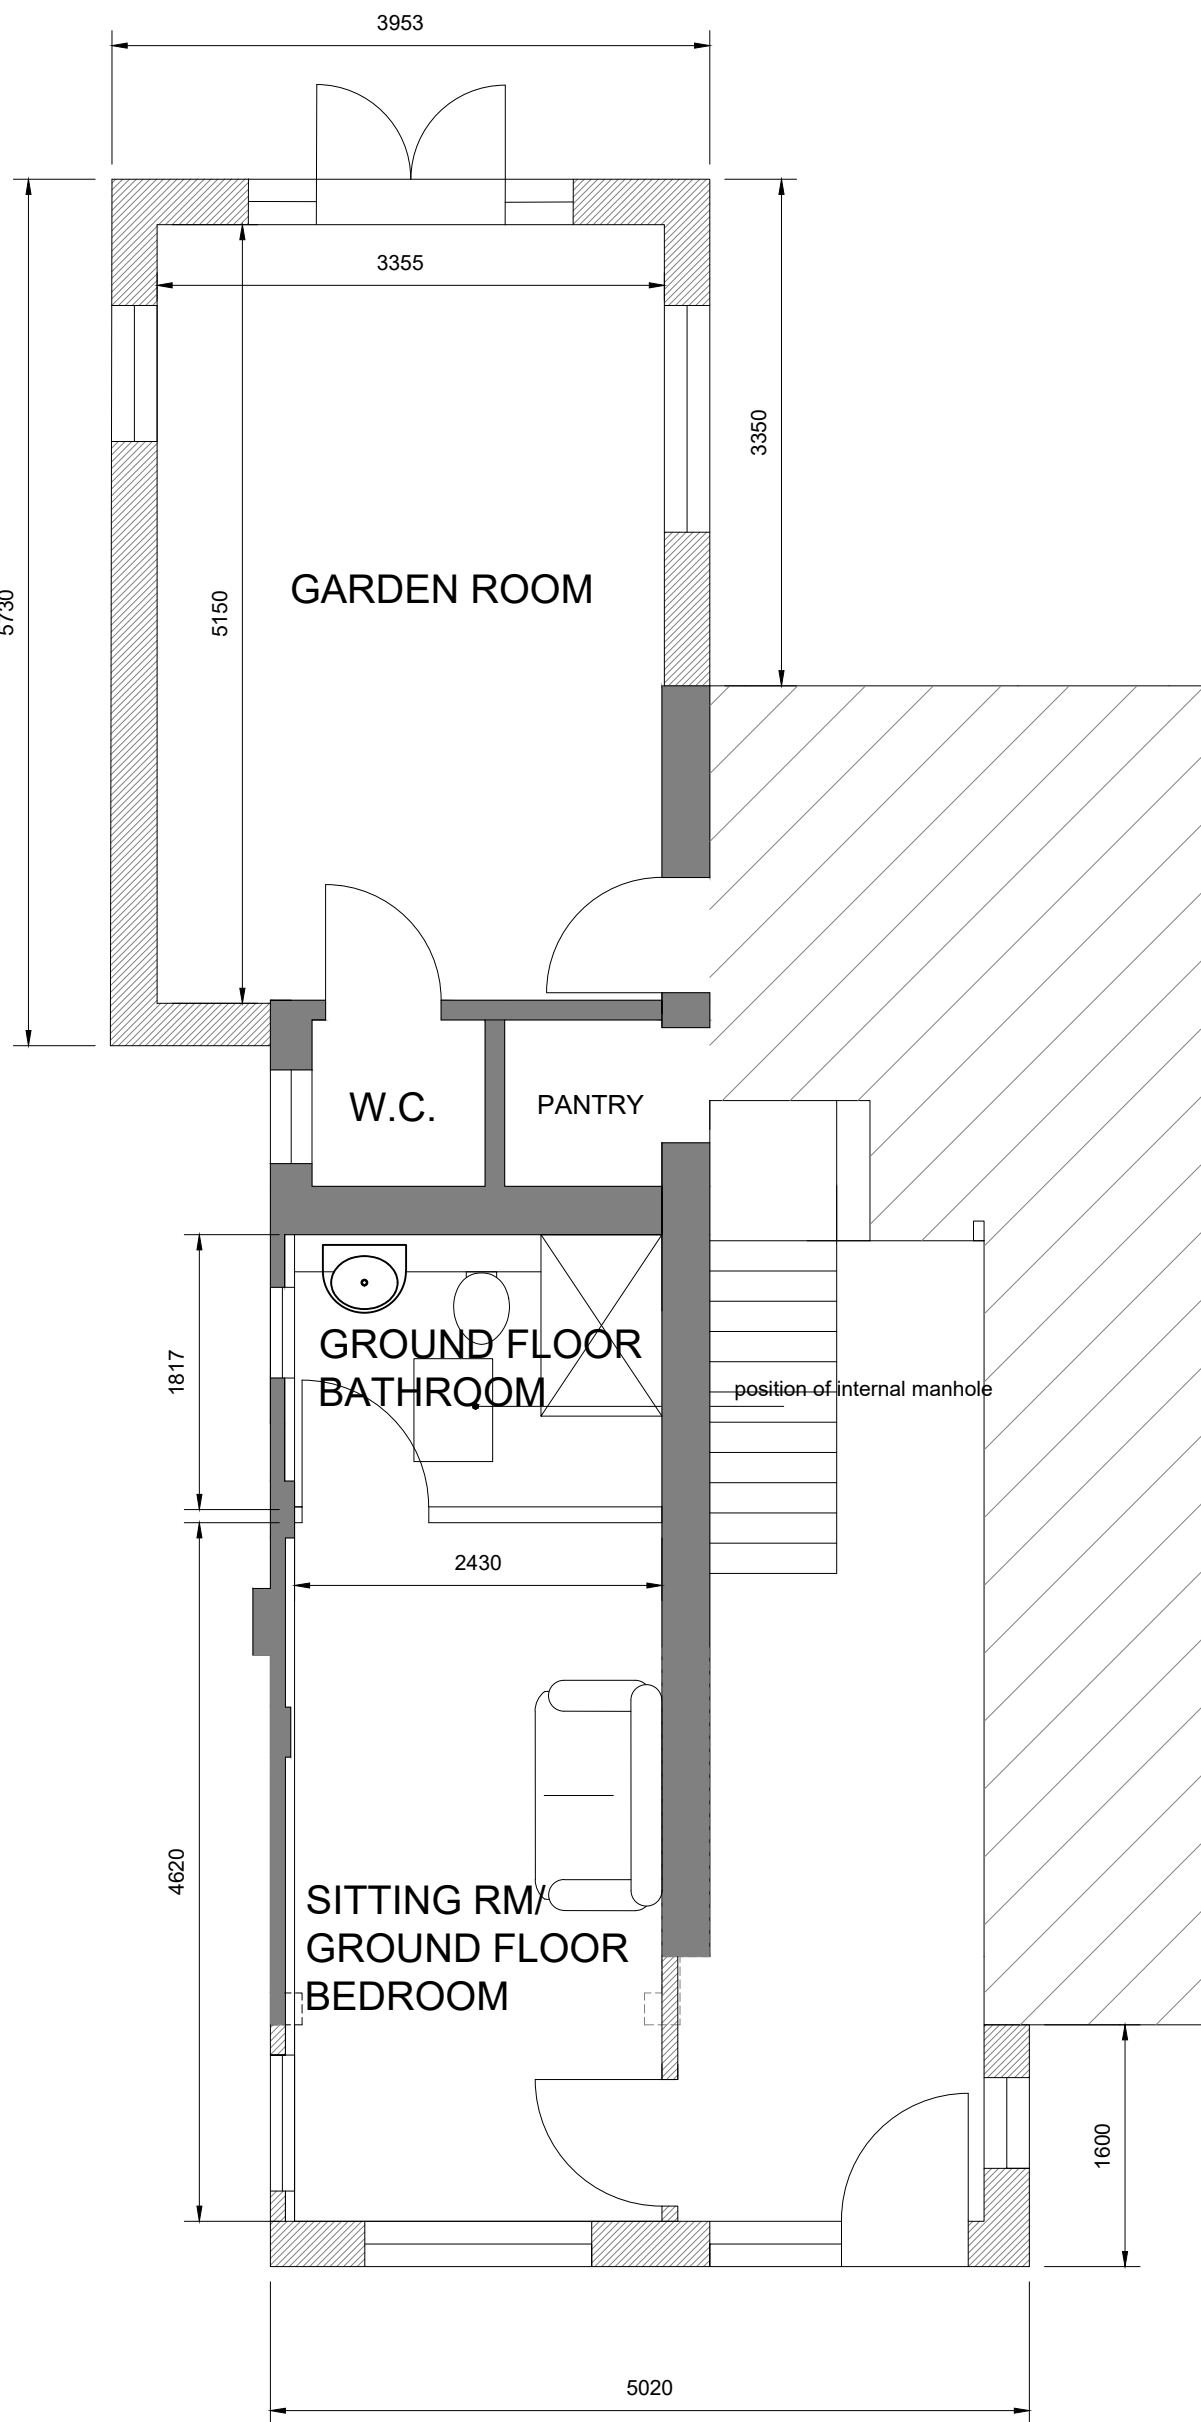

PROPOSED GROUND FLOOR PLAN

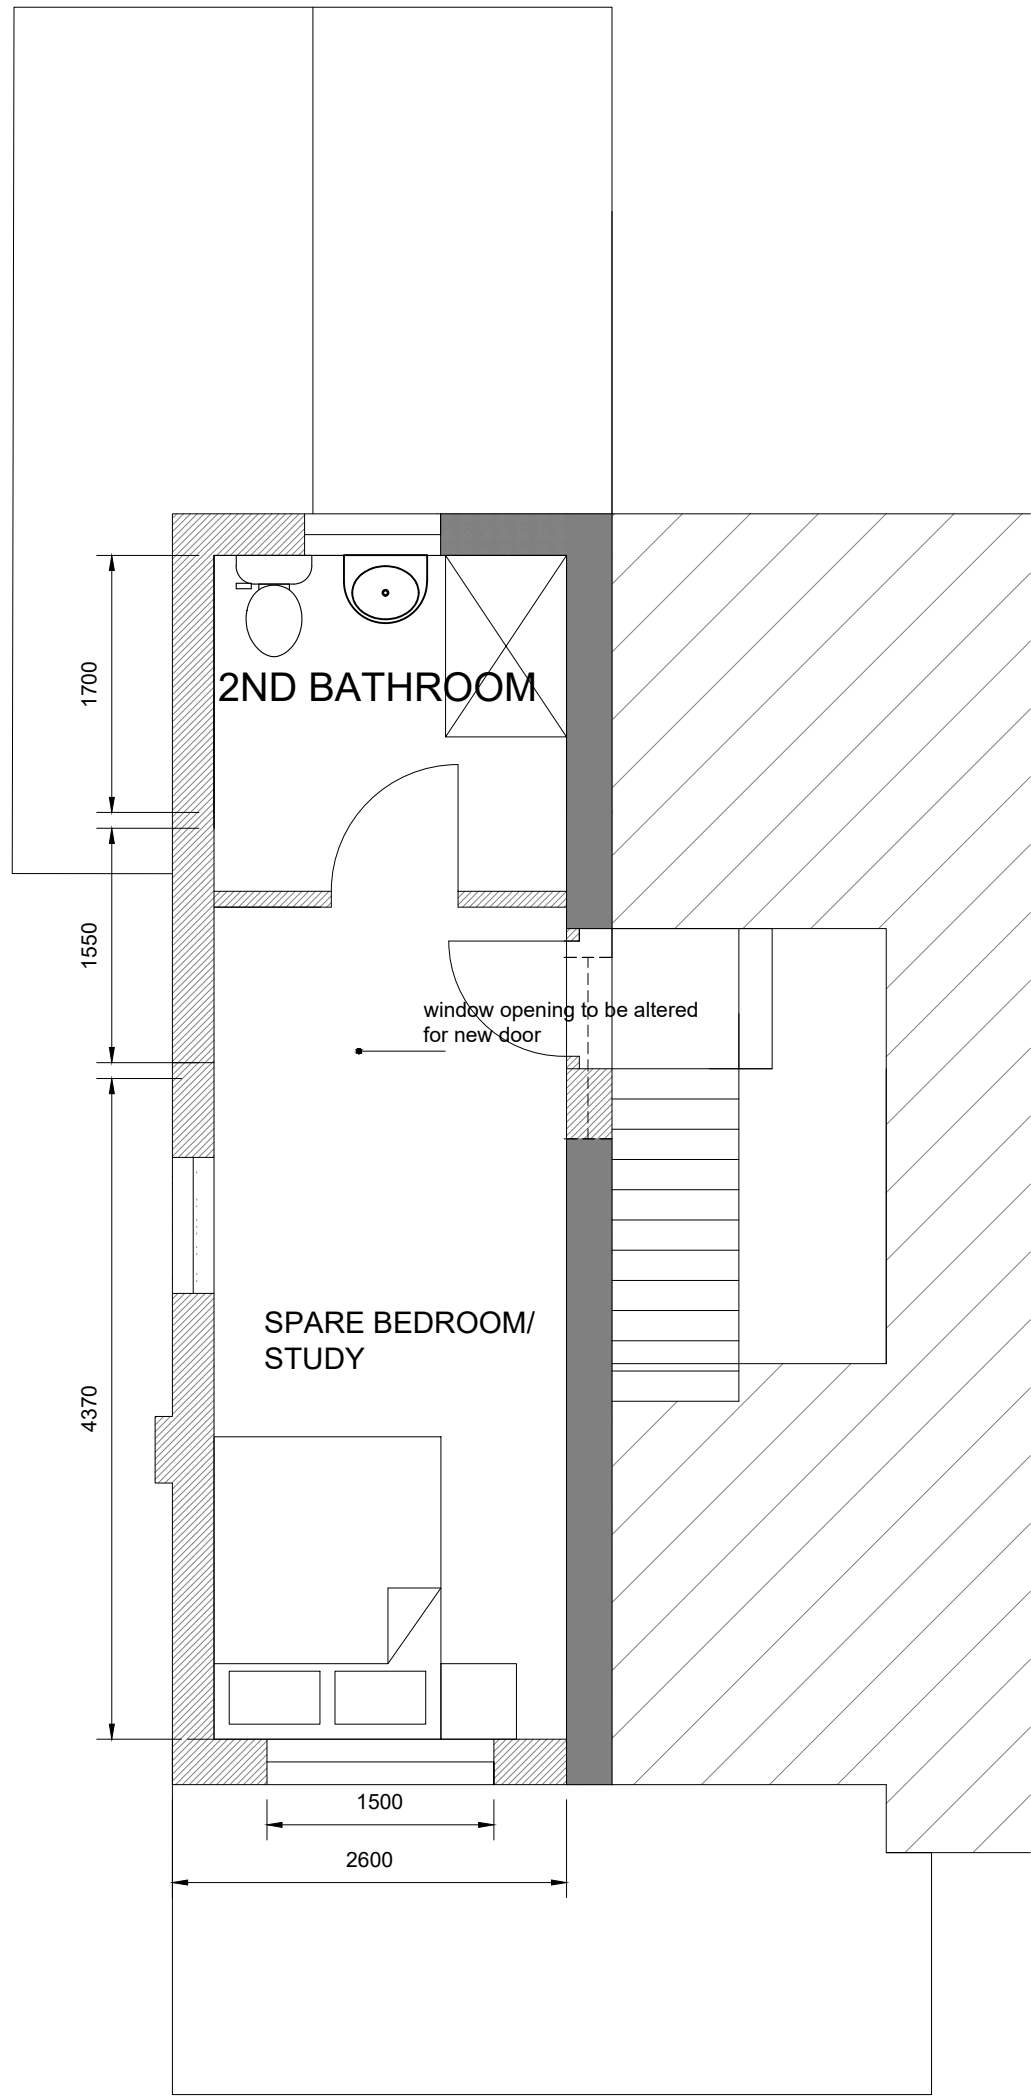

PROPOSED FIRST FLOOR PLAN

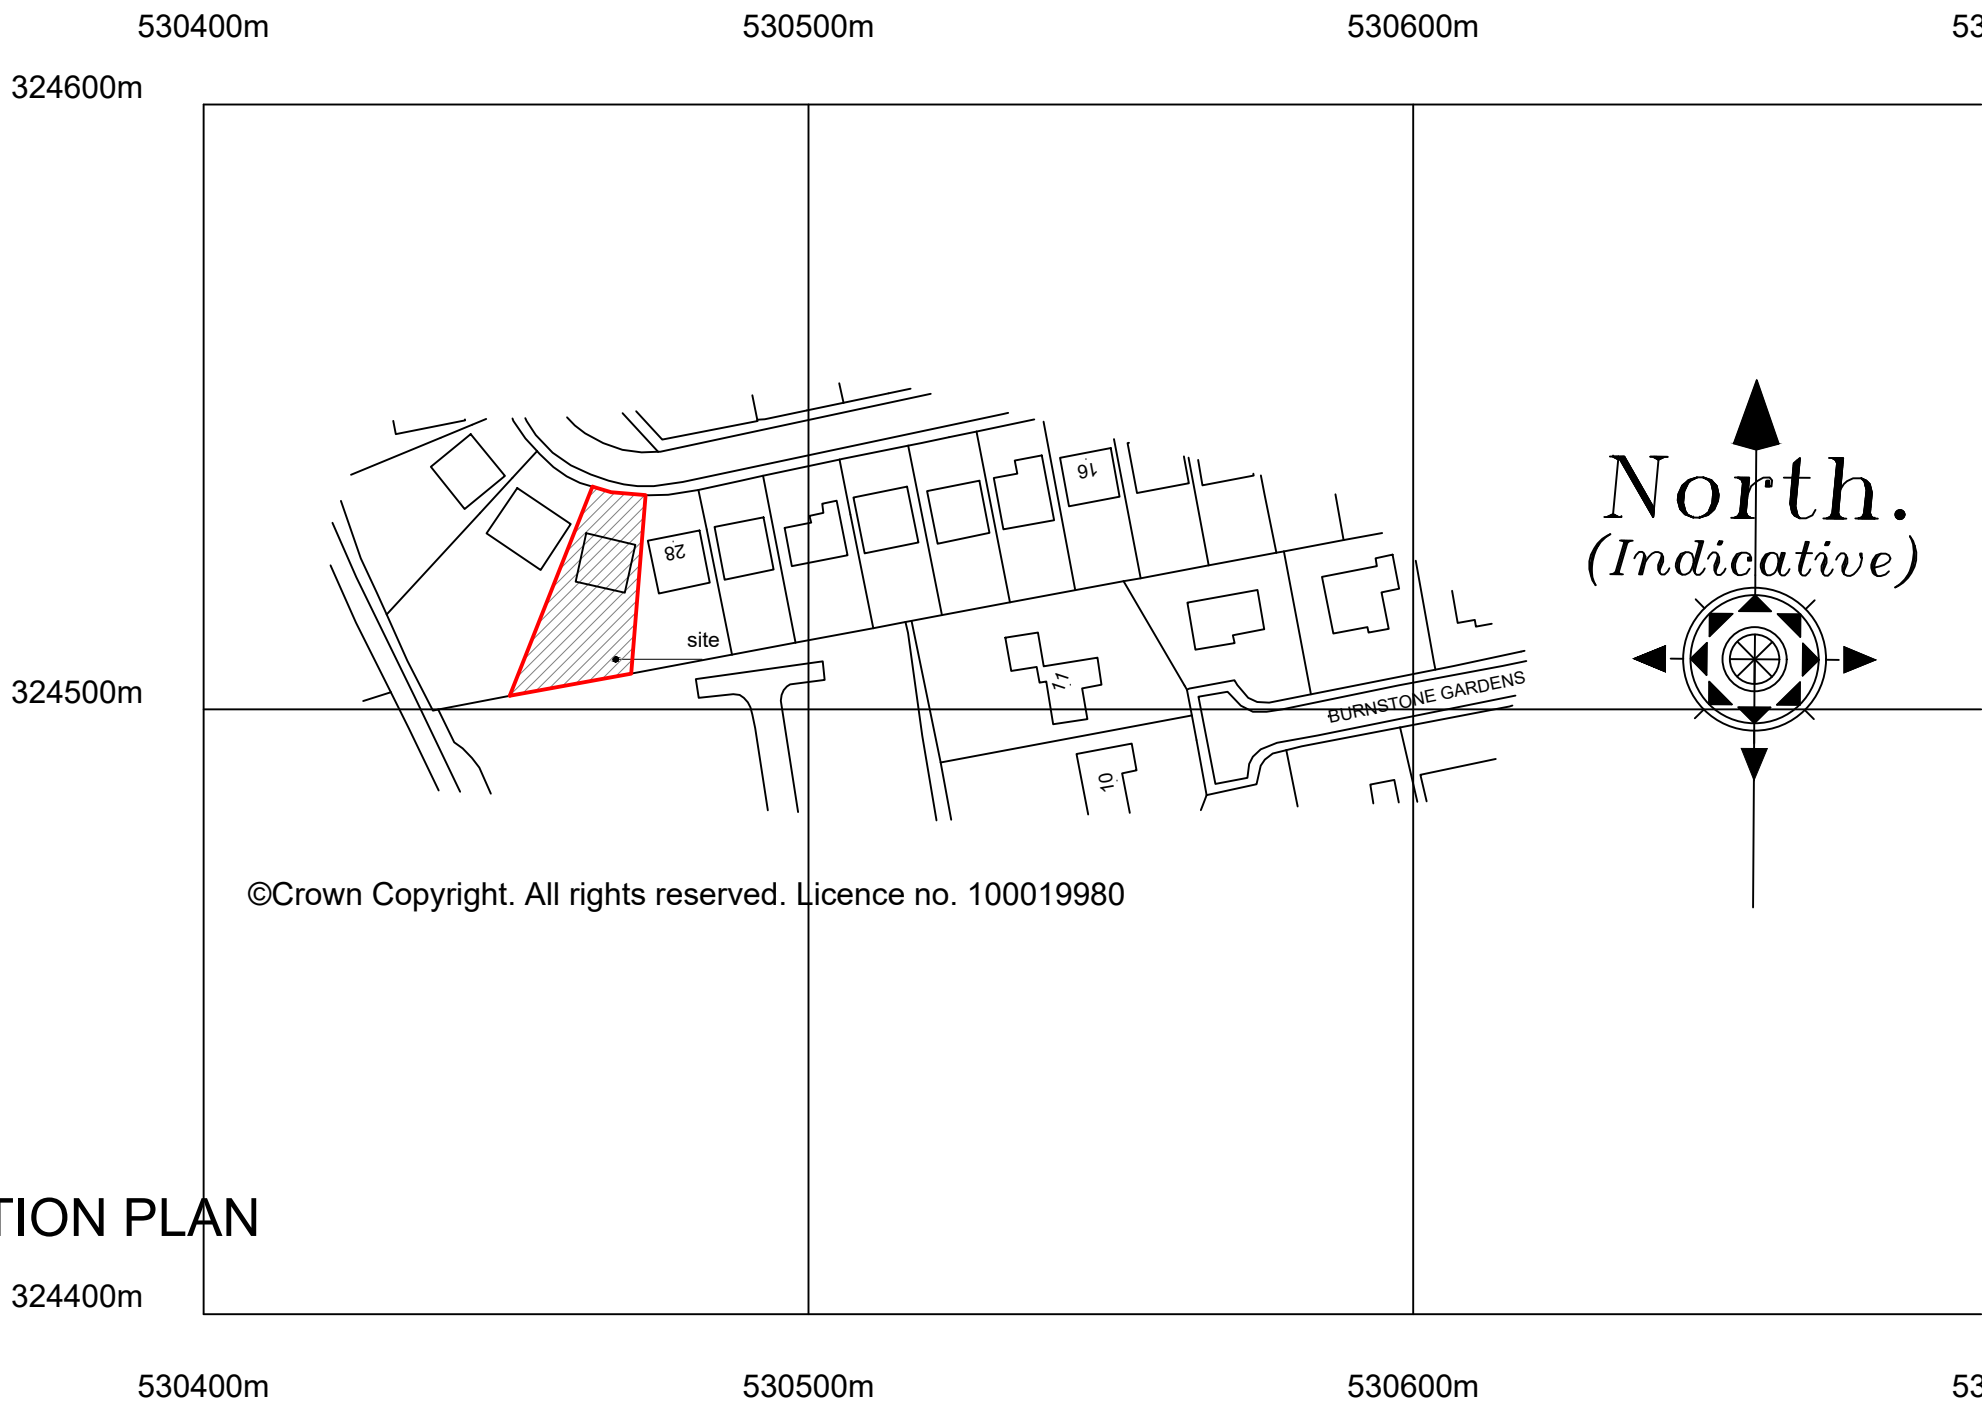

LOCATION PLAN

Revision	Date	Drawn	Description
Client	Mr J Bowler		
Project	new single storey extension, garage conversion and first floor extension above garage @ 30 Hatt Close, Moulton		
Drawing	Planning Drawing		
Scale	1:50, 1:100, 1:200, 1:1250 @ A1	Drawn TAC	Date 09/05/2013
Trevor A Clay RIBA Ltd, 14 Old Fendike Road, Weston Hills, Spalding, Lincs. PE126DD 01406 380027 07778 597975 trevor@tacarchitects.co.uk			
Drawing No.	13/329/PA/006		

