



Contractor to check all Dimensions on site prior to ordering materials / commencing work.Do Not Scale from this Drawing - If in doubt then please ask

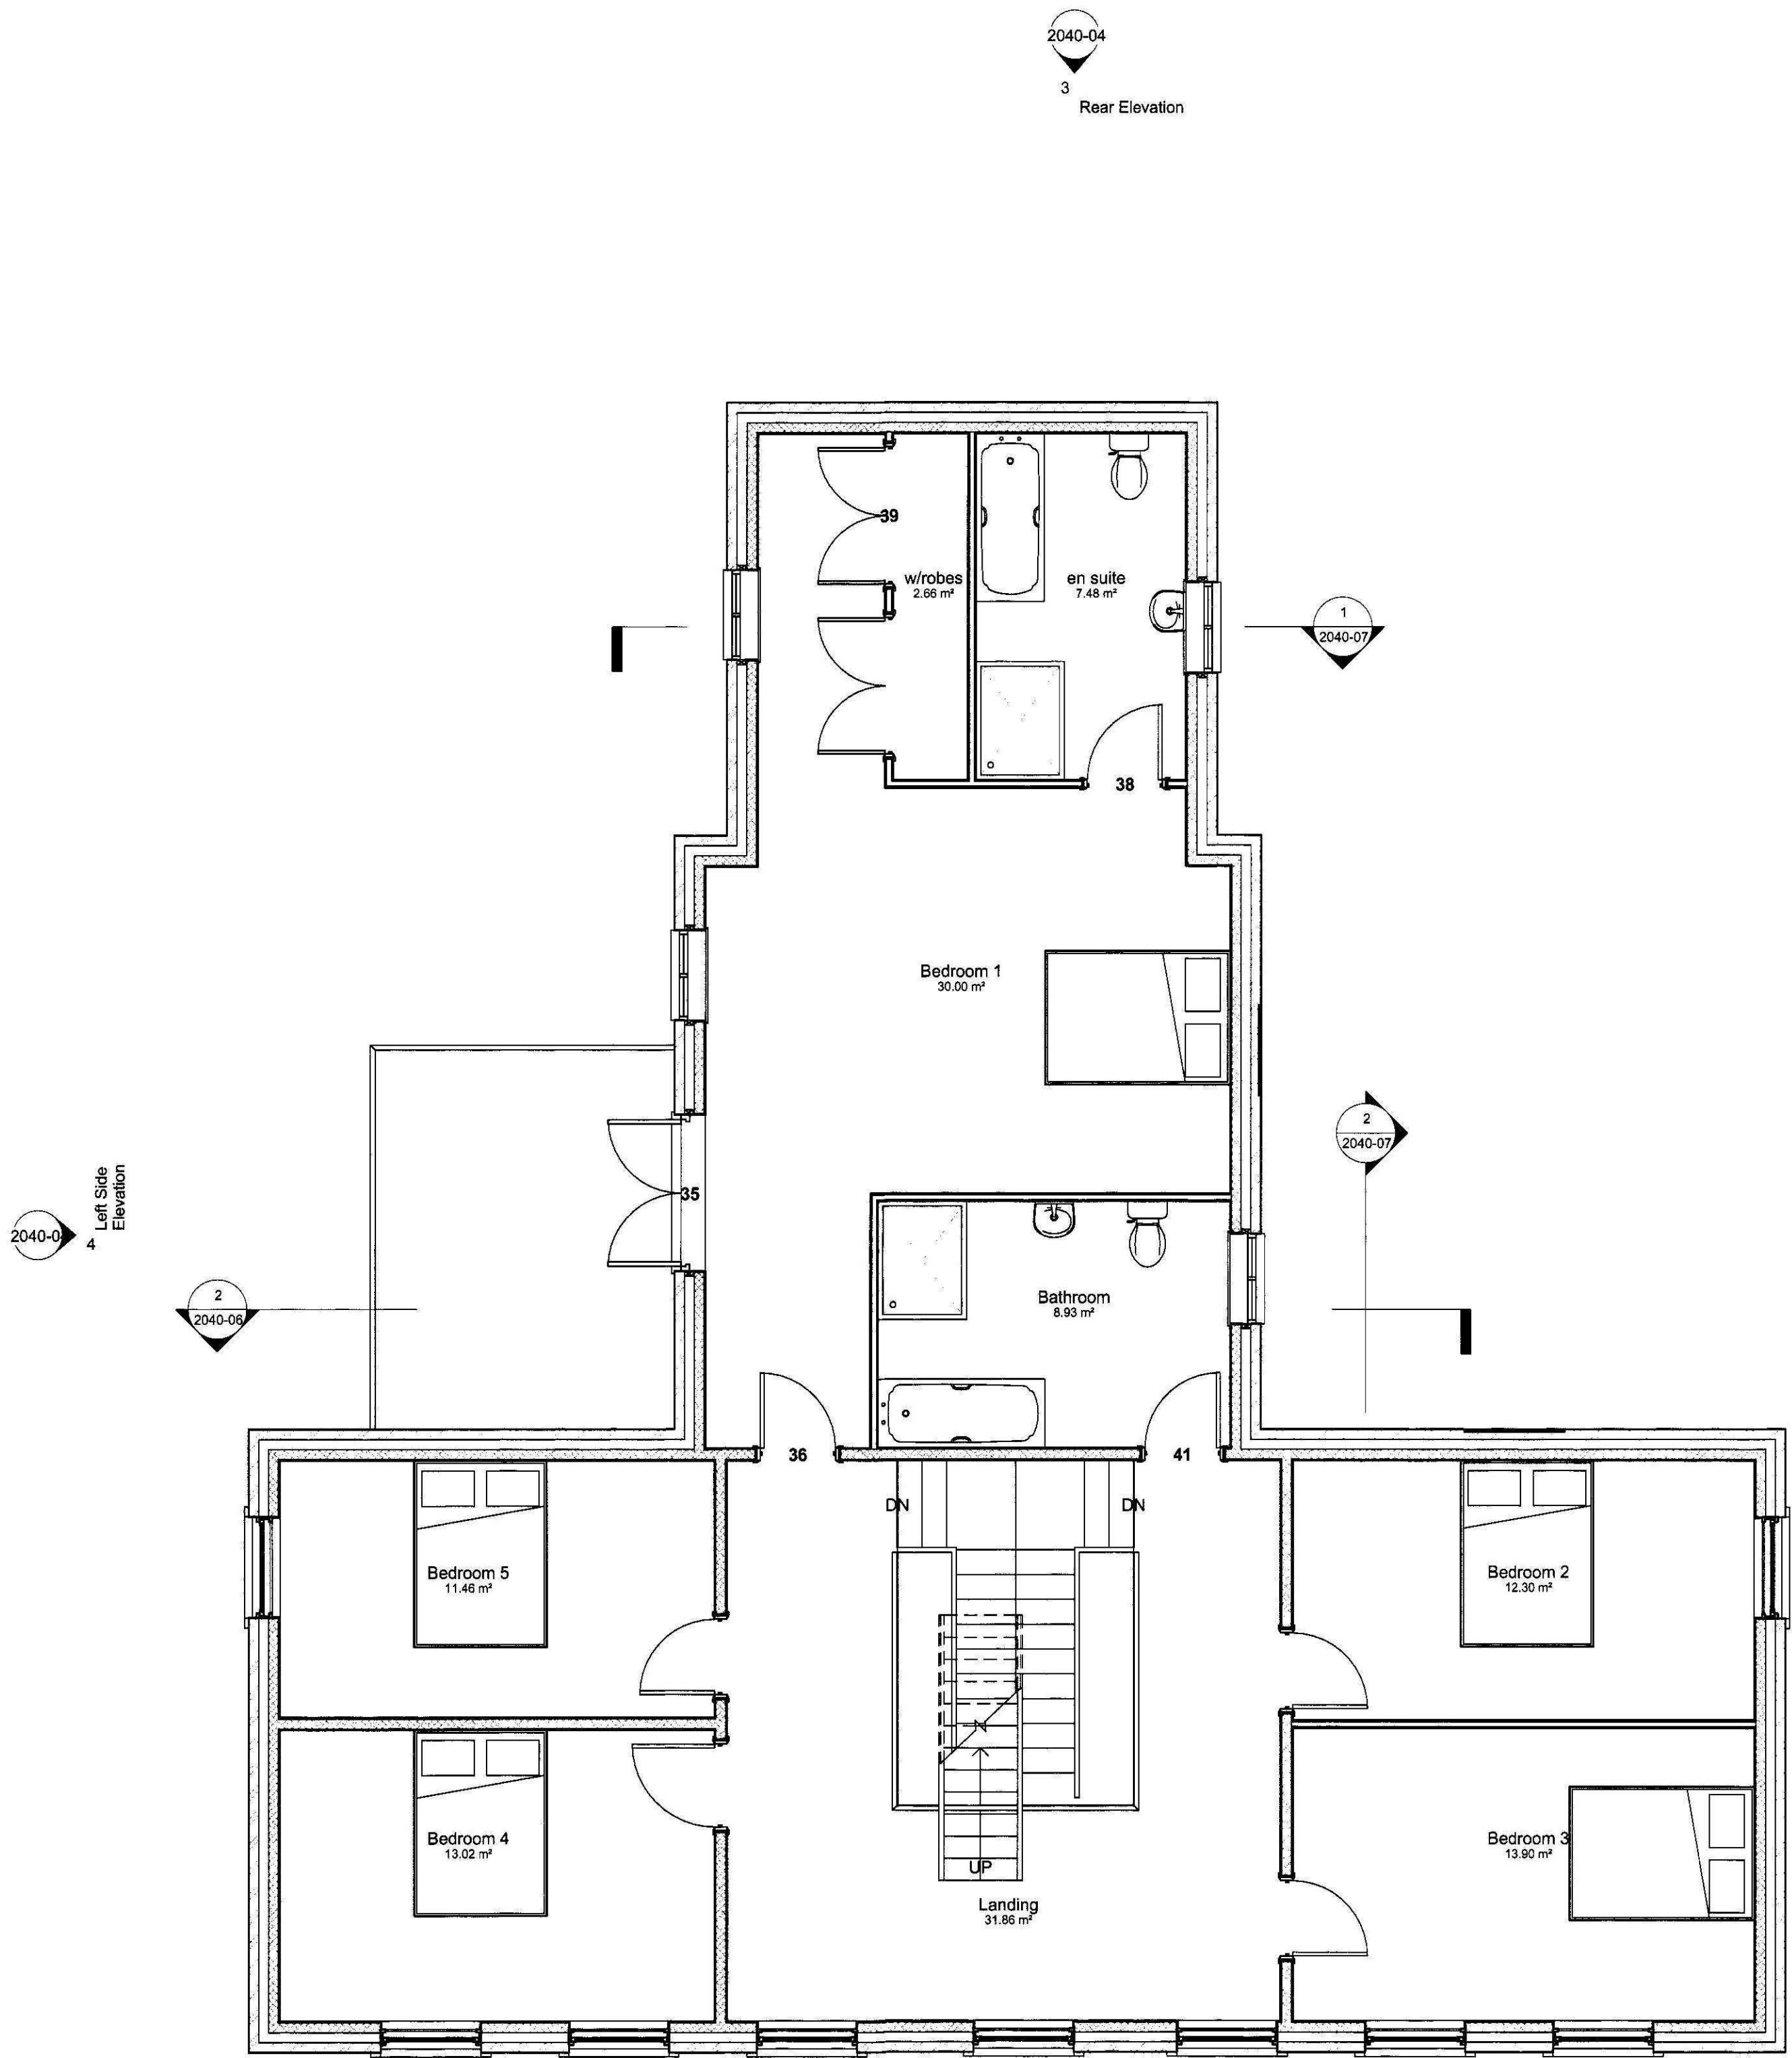

1 1st Floor  
1 : 50

2 Attic Floor Plan  
1 : 50

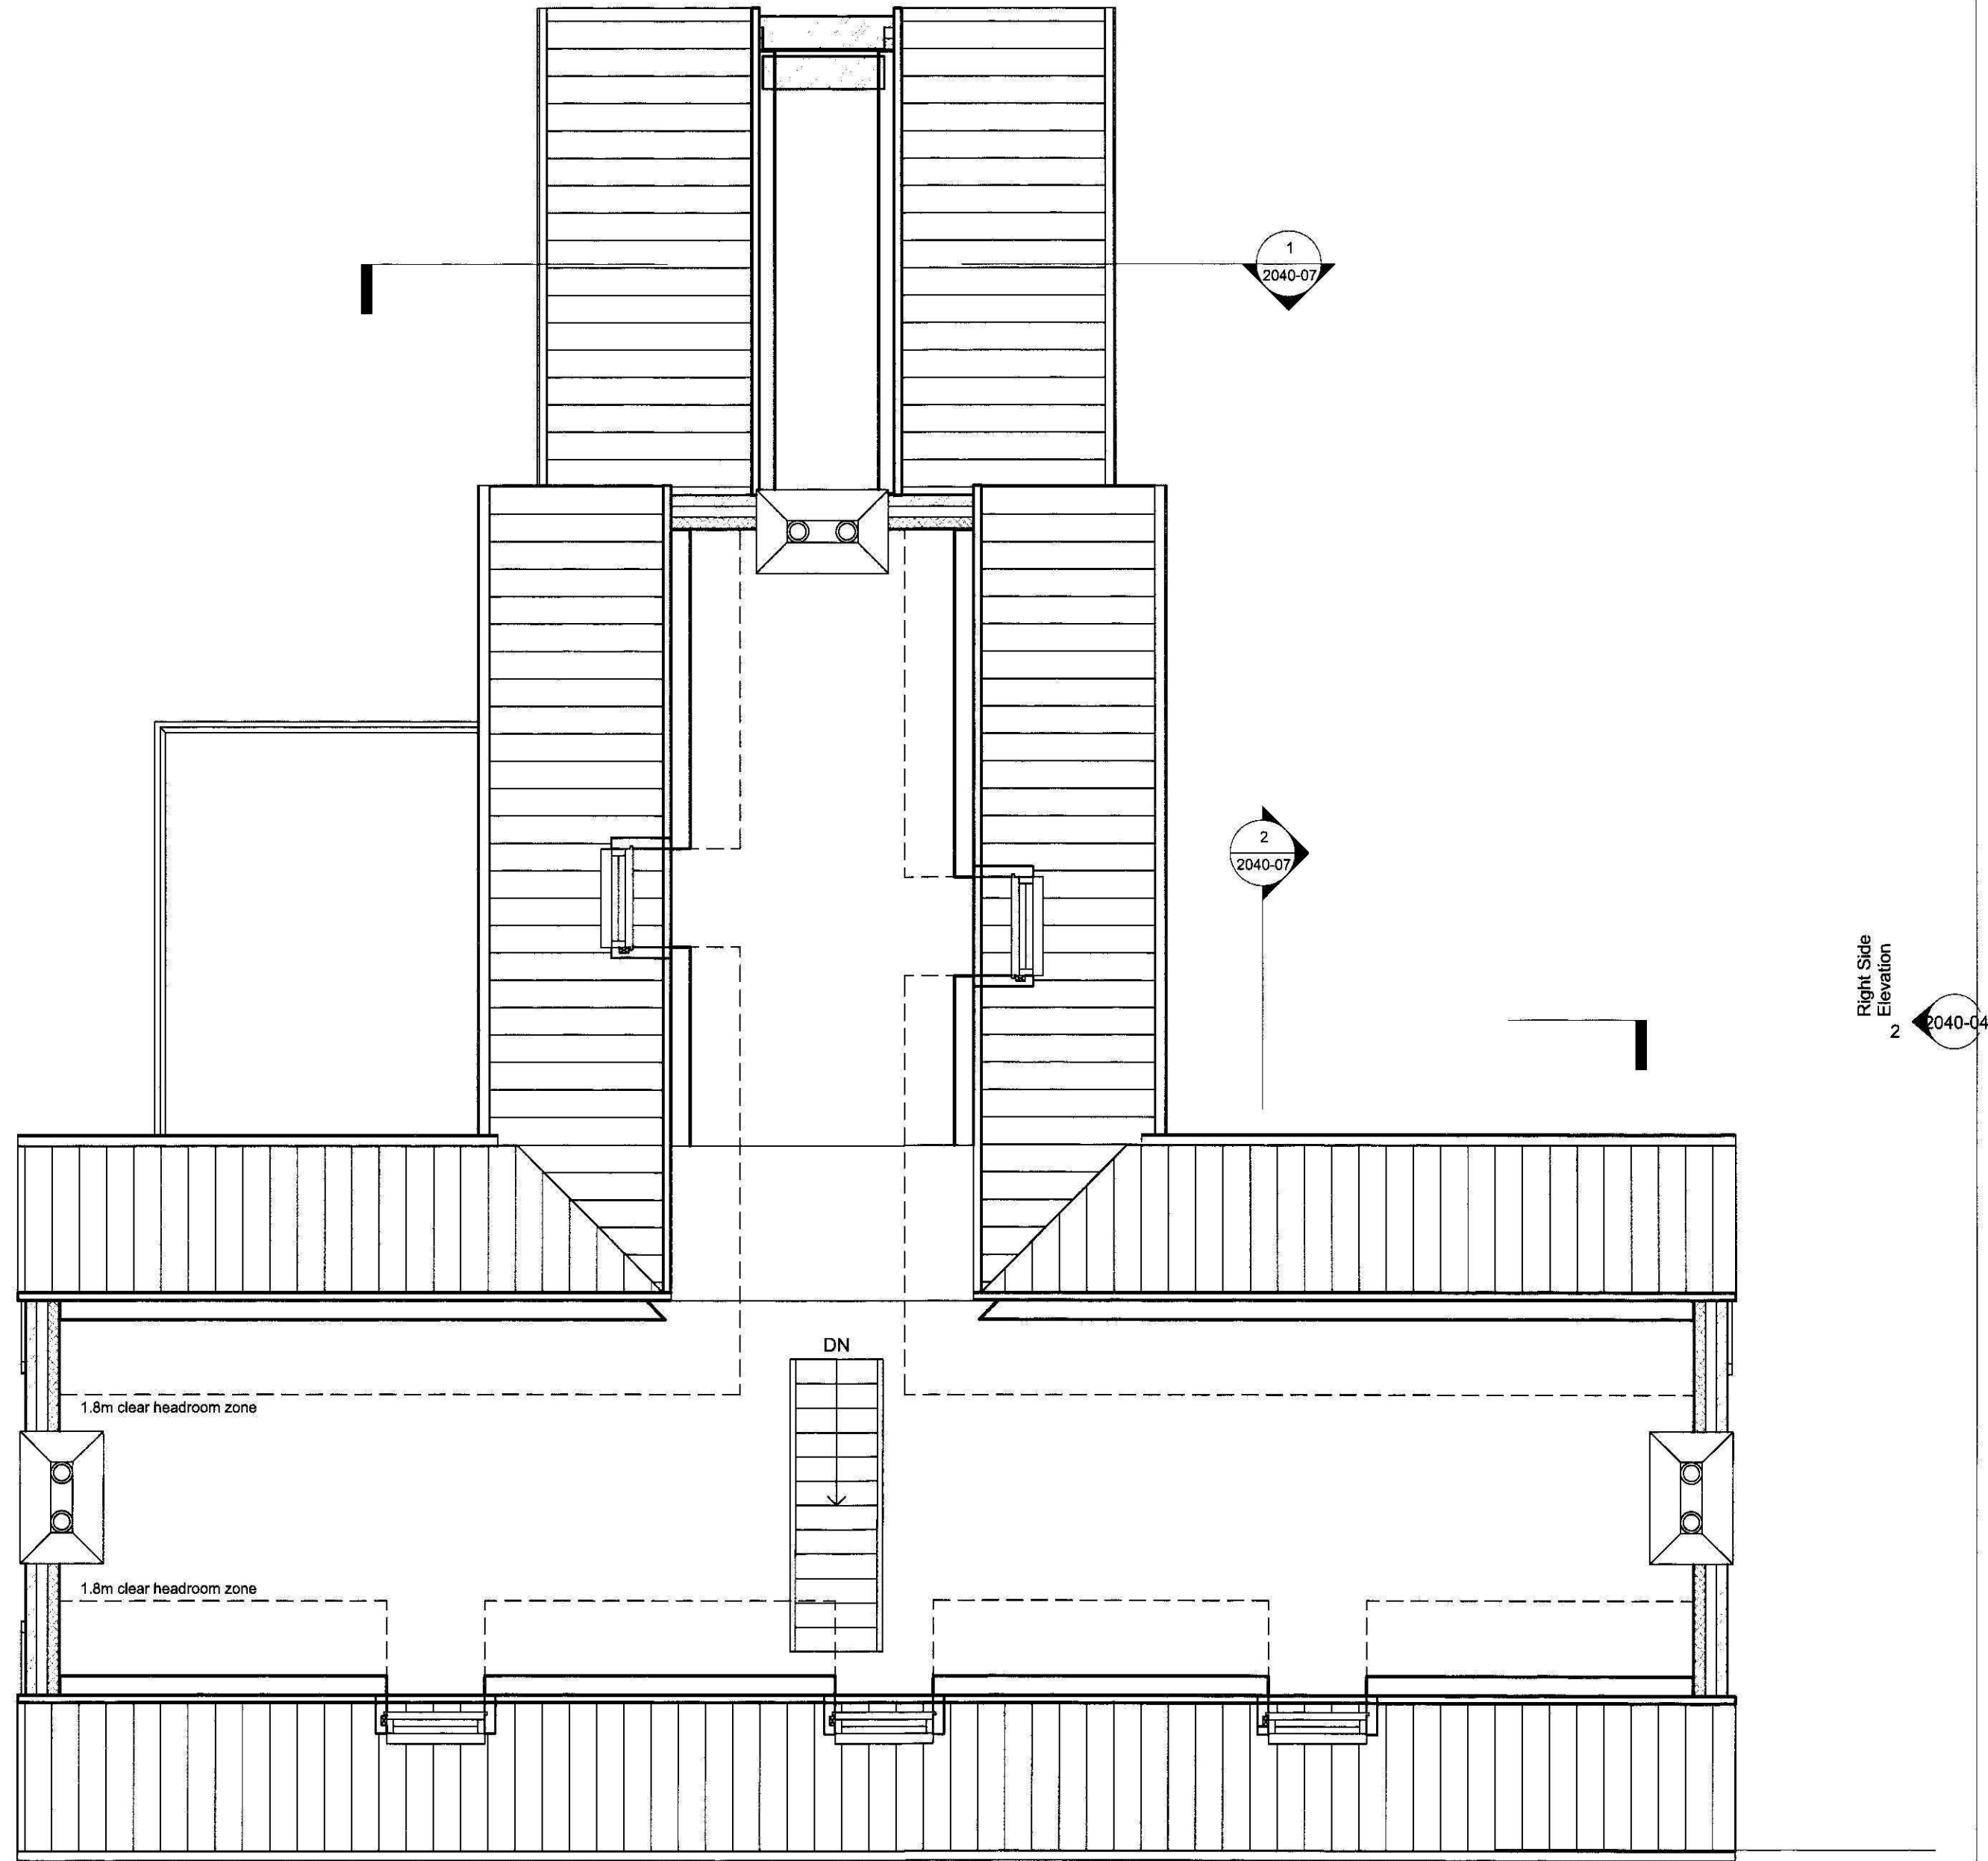

GENERAL CONDITIONS  
Contractors are responsible for checking all dimensions on site when work commences and before ordering any materials. Any discrepancies should be brought to the attention of the Client for remedial action before commencing further.  
All materials not specified to be of a standard suitable for the work proposed and be fit for purpose. All work to be in accordance with good building practice and all necessary BS codes for Workmanship on Building Sites.

A - 26.10.11 - Amended to suit SHDC comments  
Revisions

Client:  
**Mr N Allen**

Site:  
**Olde Crown Farm, Moulton Seas End**

Dwg Title:  
**First Floor Plan**

AMENDED PLAN  
Ref. A1

SHDC  
Planning & Development  
26 OCT 2011  
Ref: 0668-11

remway  
Design Ltd

2nd Floor - 5B Sheepmarket  
Spalding  
PE11 1BH  
Tel: 01775 768 921  
e-mail: enquiries@remwaydesign.co.uk

Drawing Number: **2040-03**  
Revision: **A**