


Contractor to check all Dimensions on site prior to ordering materials / commencing work.Do Not Scale from this Drawing - If in doubt then please ask

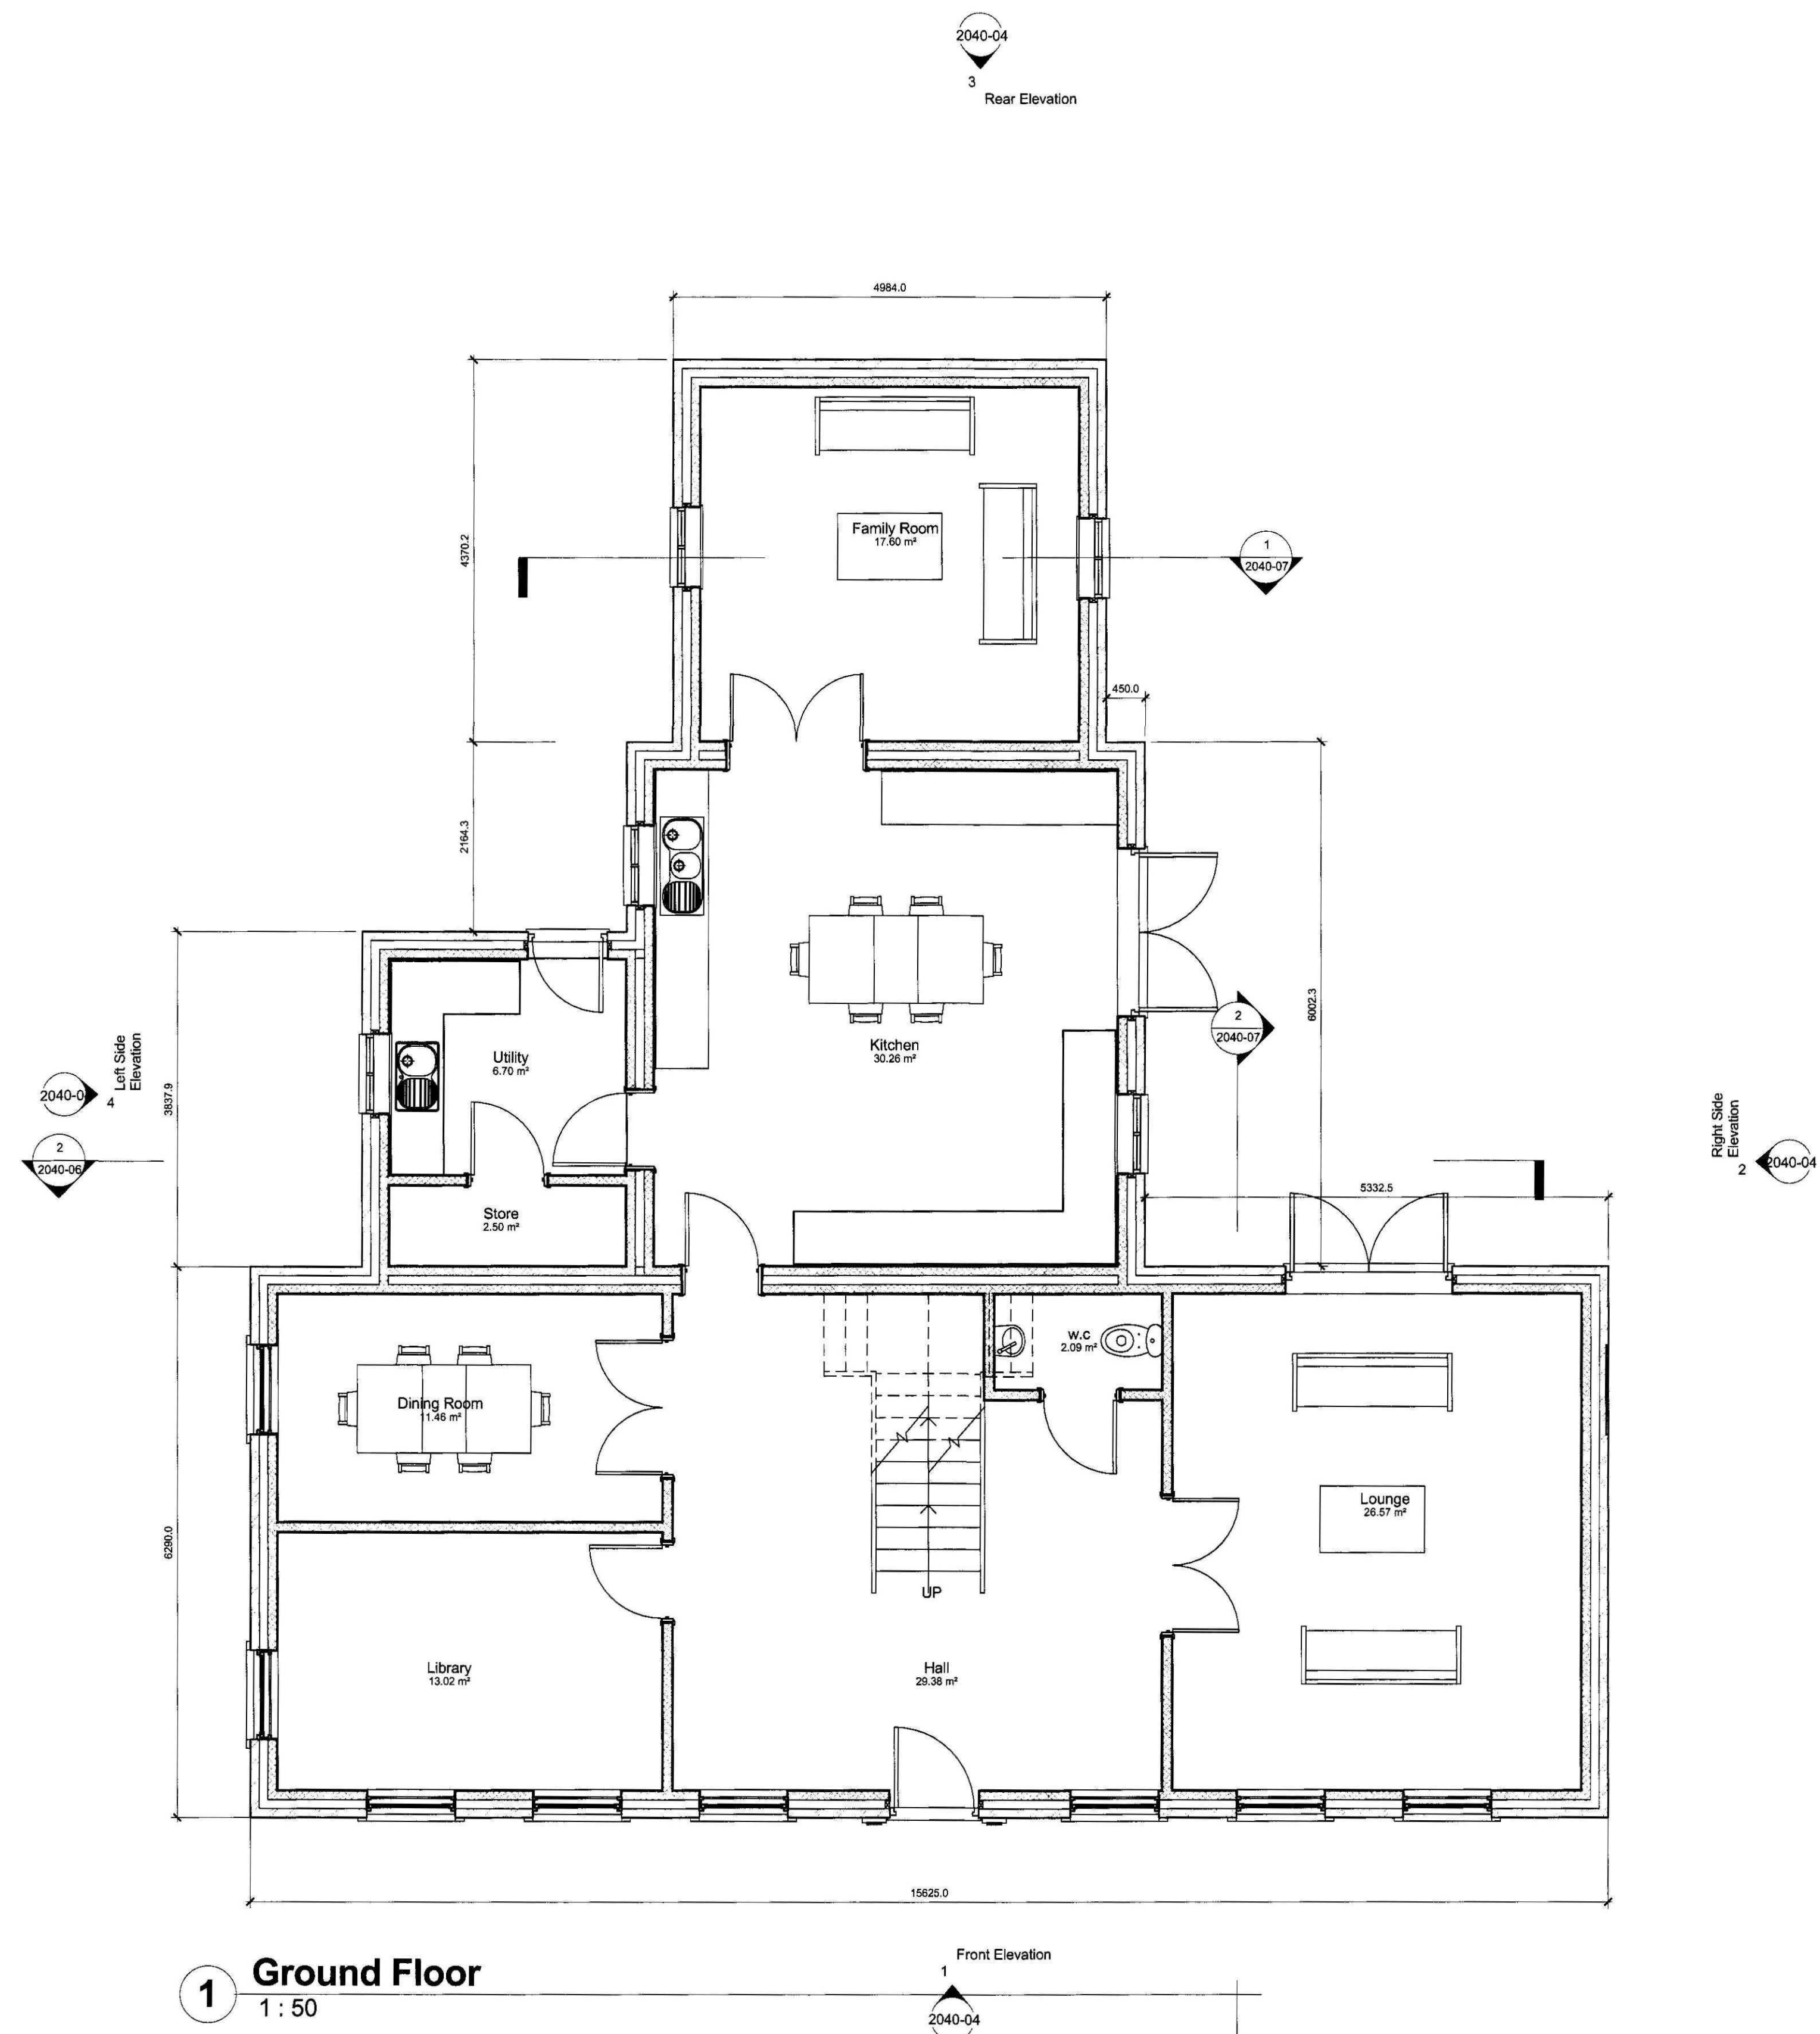

1 Ground Floor
1 : 50

SHDC
Planning & Development
26 OCT 2011
Ref: 0668-11

GENERAL CONDITIONS
Contractors are responsible for checking all dimensions on site when work commences and before ordering any materials. Any discrepancies should be brought to the attention of the Client for remedial action before commencing further.
All materials not specified to be of a standard suitable for the work proposed and be fit for purpose. All work to be in accordance with good building practice and all necessary BS codes for Workmanship on Building Sites.

A - 26.10.11 - Amended to suit SHDC comments
Revisions

Client: Mr N Allen

Site: Olde Crown Farm, Moulton Seas End

Orig Title: Ground Floor Plan



2nd Floor - 5B Sheepmarket
Spalding
P E 11, 1 B H
Tel : 01775 788 921
e-mail: enquiries@remwaydesign.co.uk

AMENDED PLAN
Ref: A J

Drawing Number: 2040-02
Revision: A