



Contractor to check all Dimensions on site prior to ordering materials / commencing work.Do Not Scale from this Drawing - If in doubt then please ask

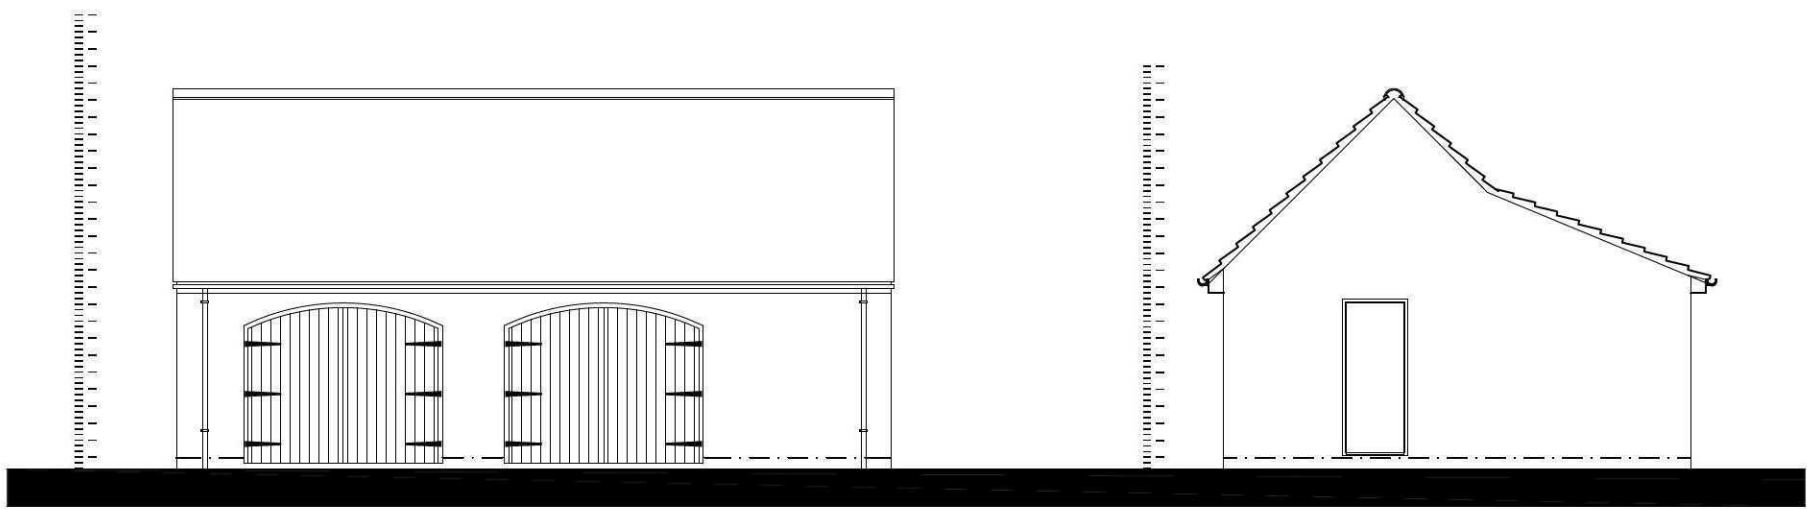


Front Elevation
Scale 1:100

Side Elevation
Scale 1:100

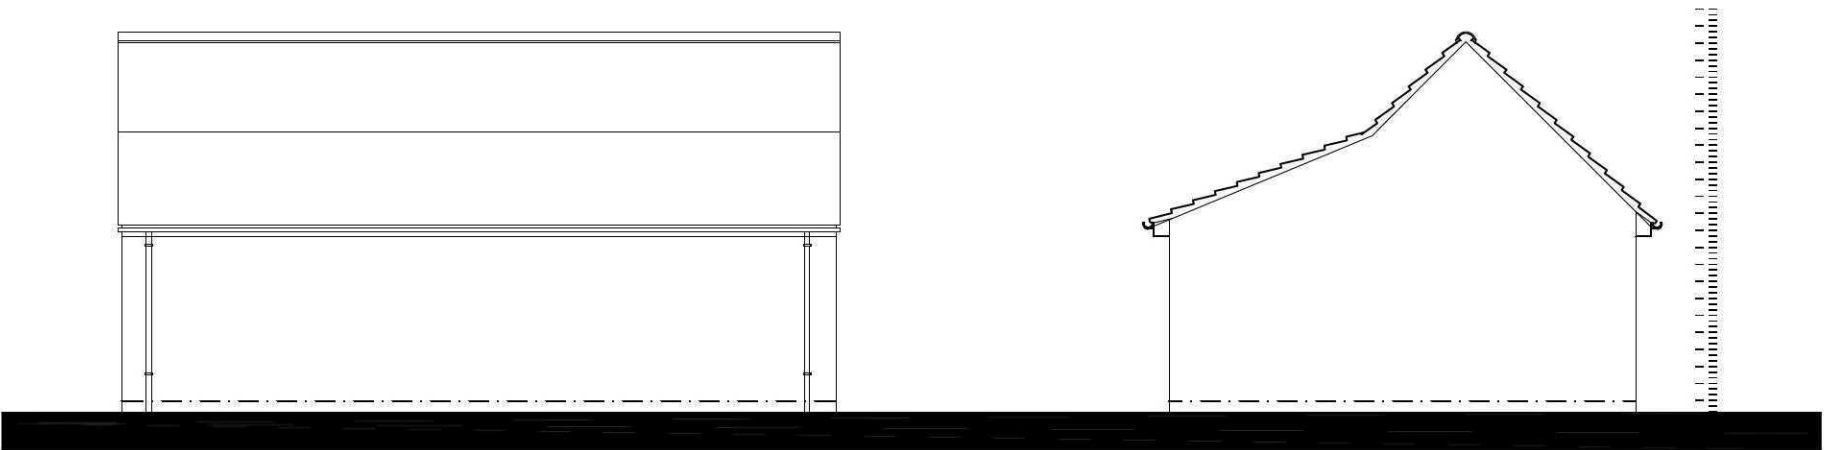


Rear Elevation
Scale 1:100

Side Elevation
Scale 1:100

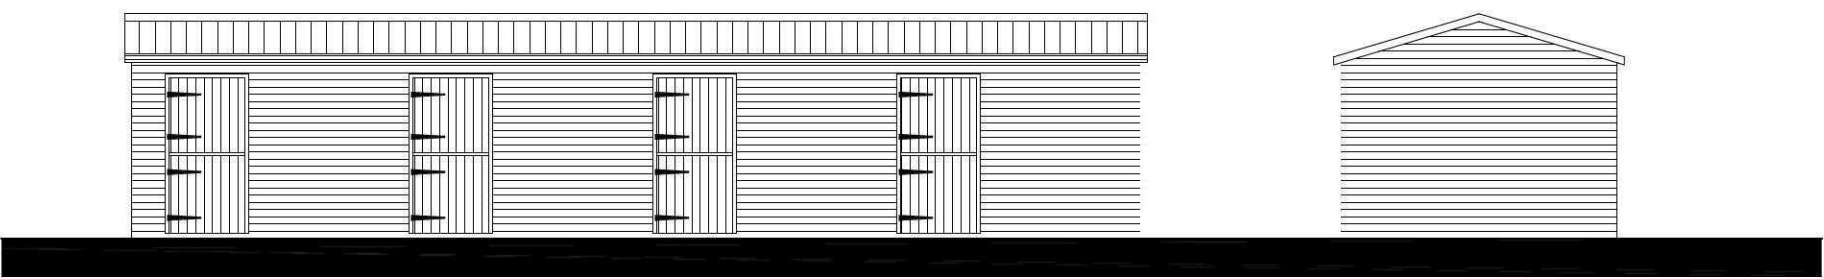


Front Elevation
Scale 1:100

Side Elevation
Scale 1:100

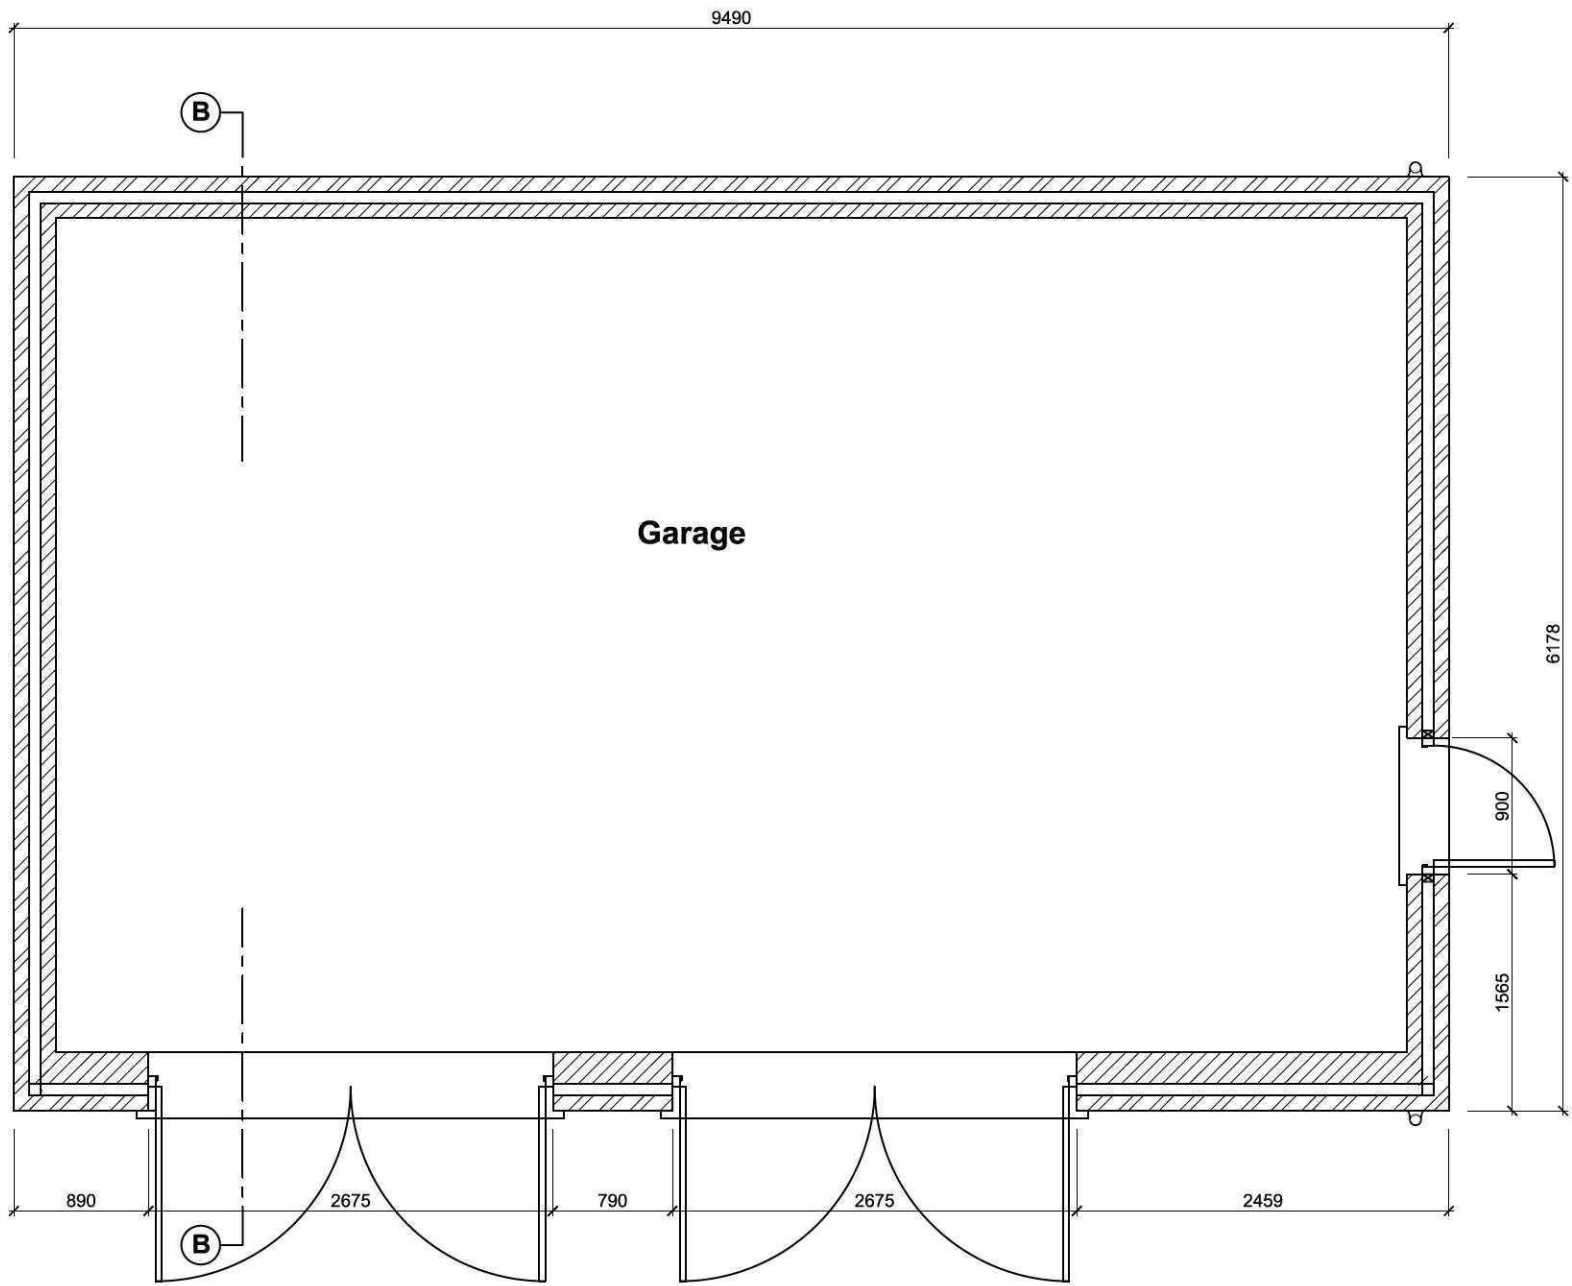

Garage Floor Plan
Scale 1:50

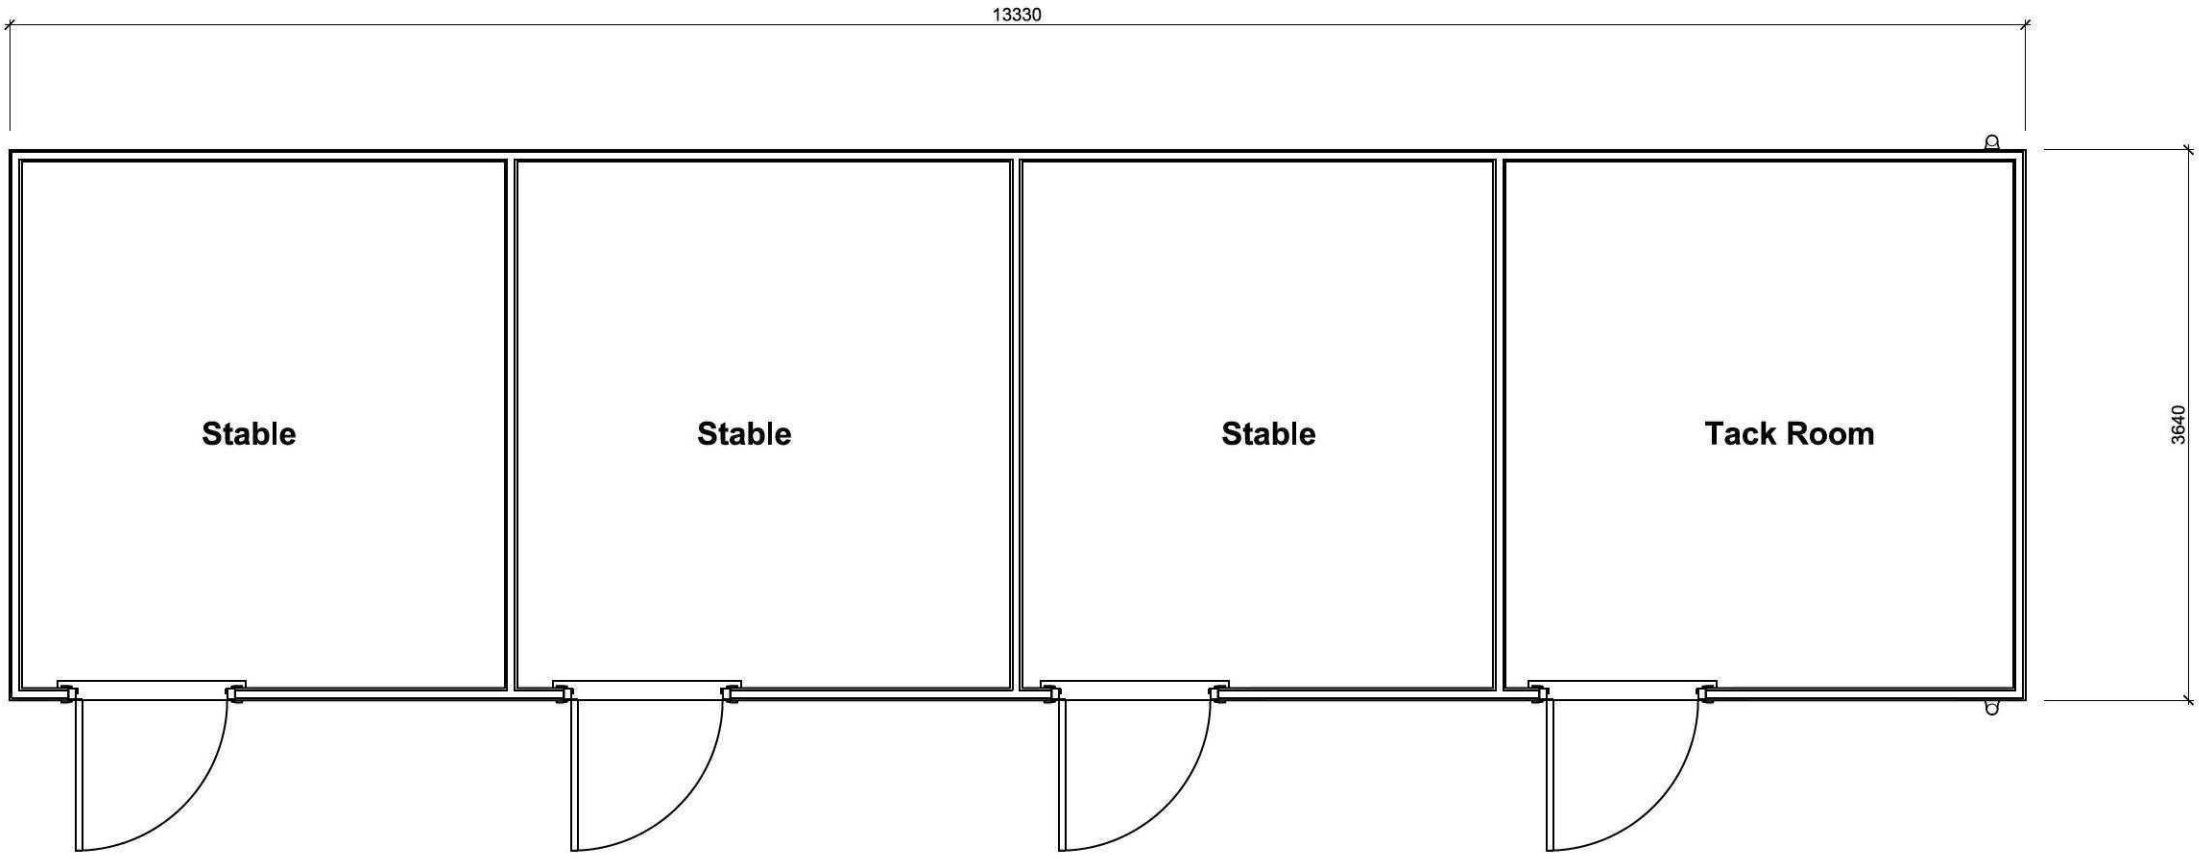

Stables Floor Plan
Scale 1:50

Client :
Mr & Mrs N Allen
Kinder Lodge
Church Lane
Newton
PE13 5HF

Site :
Replacement Dwelling:
Old Crown Farm
Carrington Road
Moulton Seas End

Drawing:
**Elevations, Garage
& Stable Details**


2nd Floor
5B Sheepmarket
Spalding
PE11 1BH
Tel: 01775 768 921
e-mail: jason@remwaydesign.co.uk

Date : **oct07** Scale : **As Noted**

Drawing No:
2040-08