




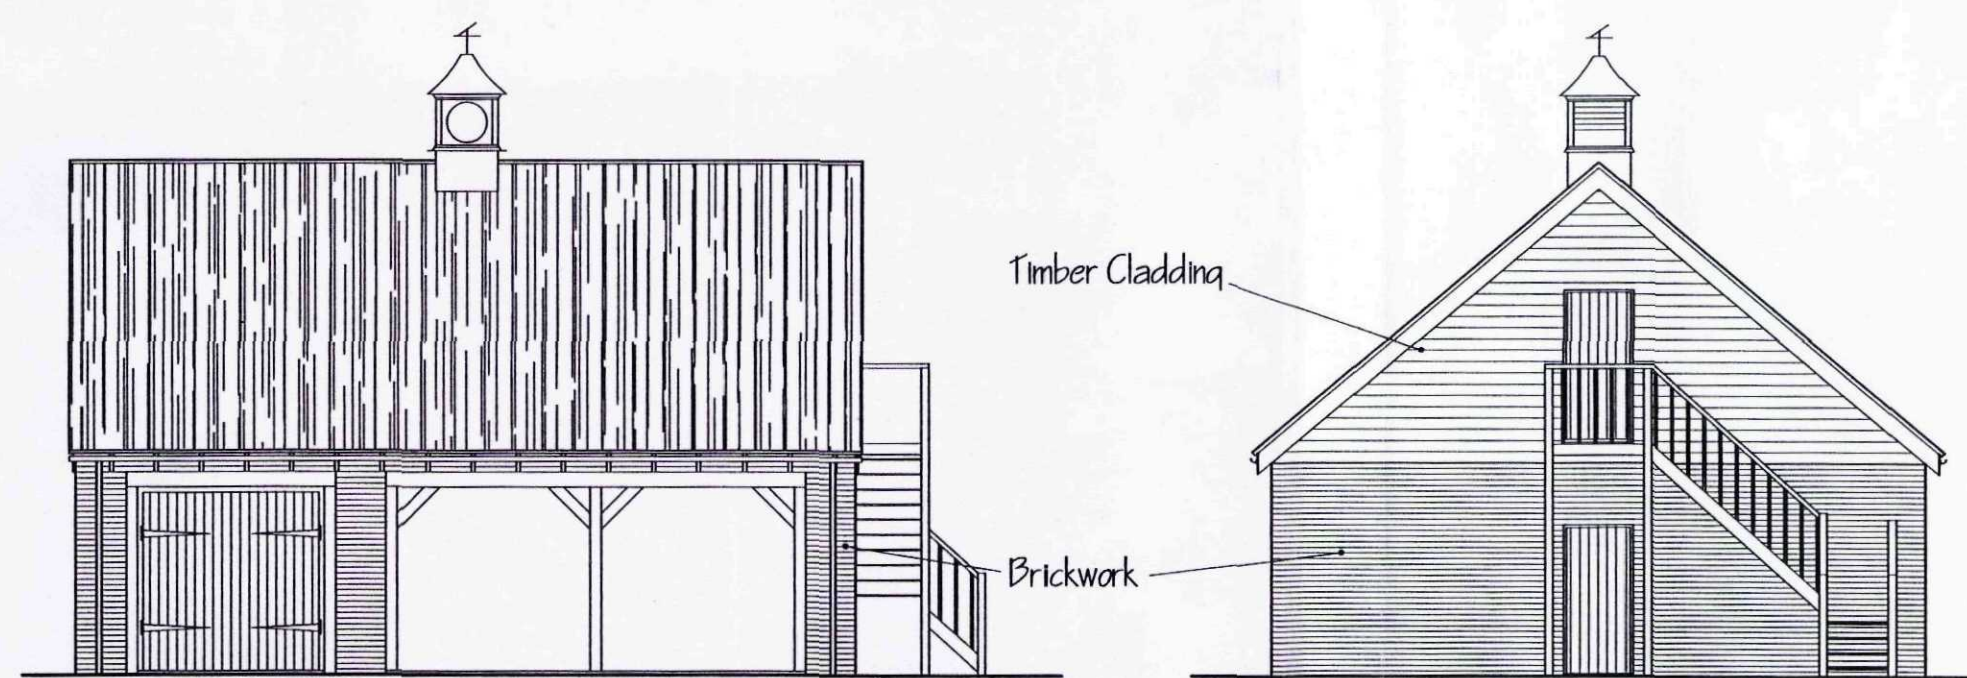


PROPOSED FRONT ELEVATION 1:100

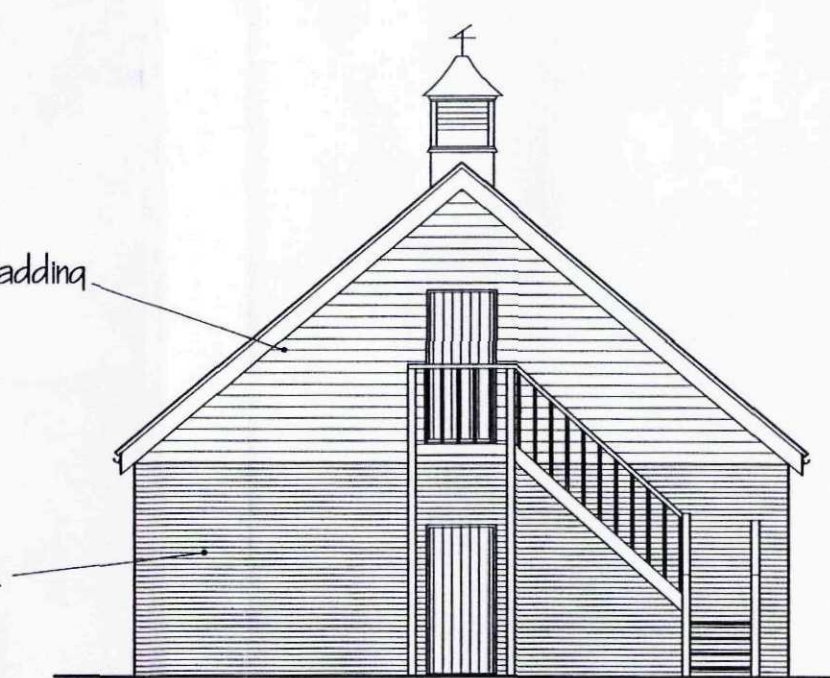


PROPOSED SIDE ELEVATION 1:100

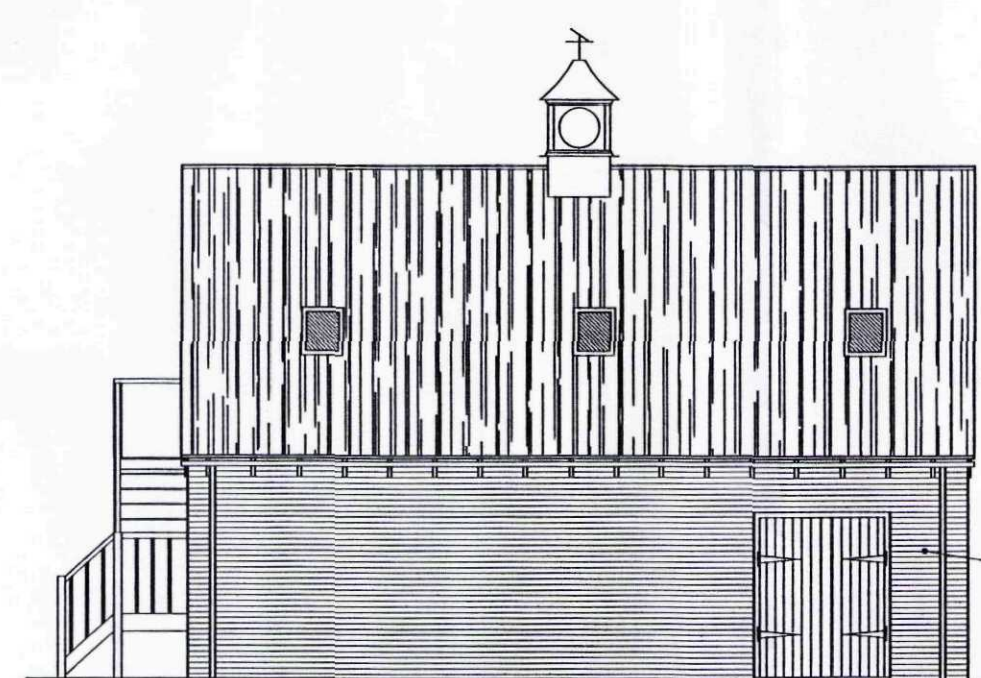

PROPOSED REAR ELEVATION 1:100

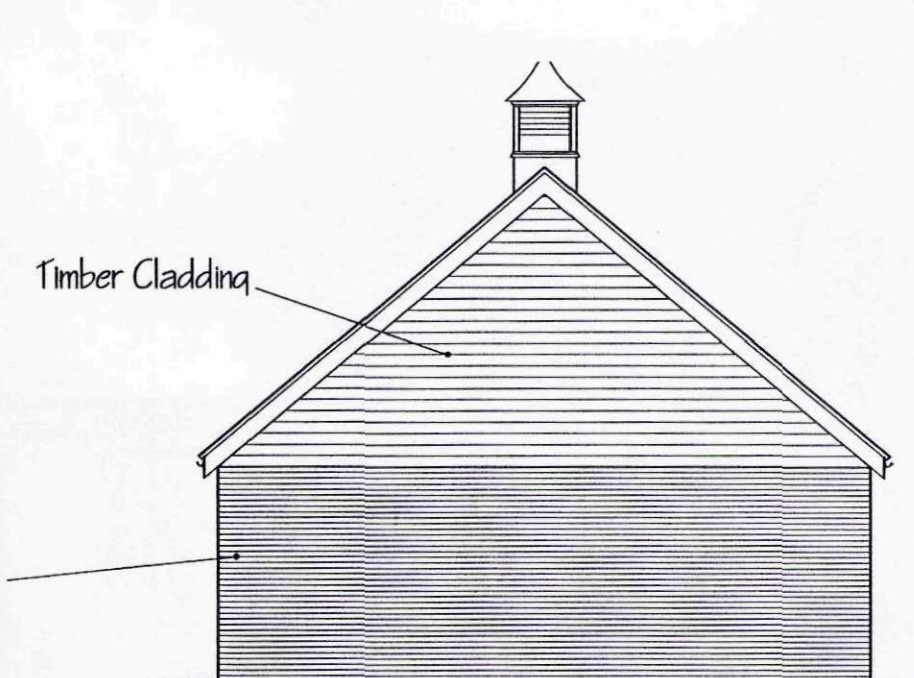


PROPOSED SIDE ELEVATION 1:100

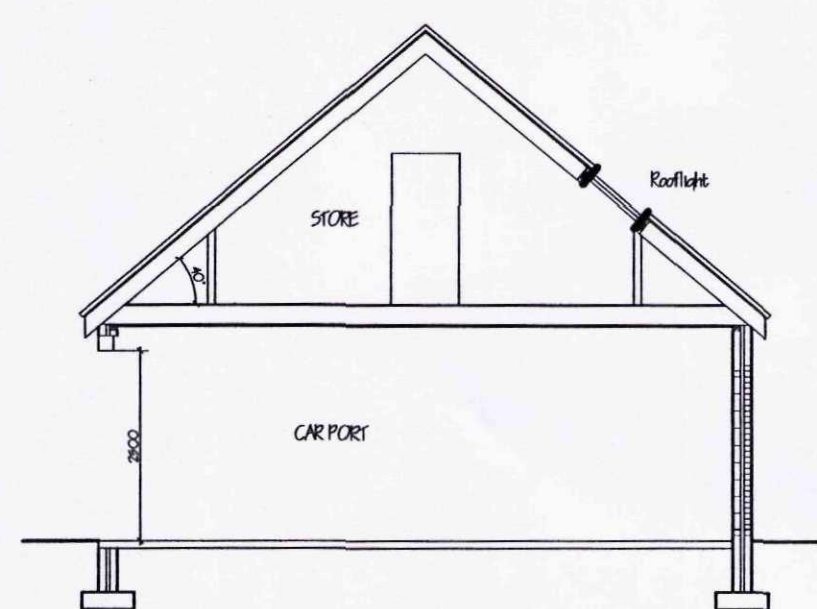

TYPICAL SECTION 1:100




Septic tank

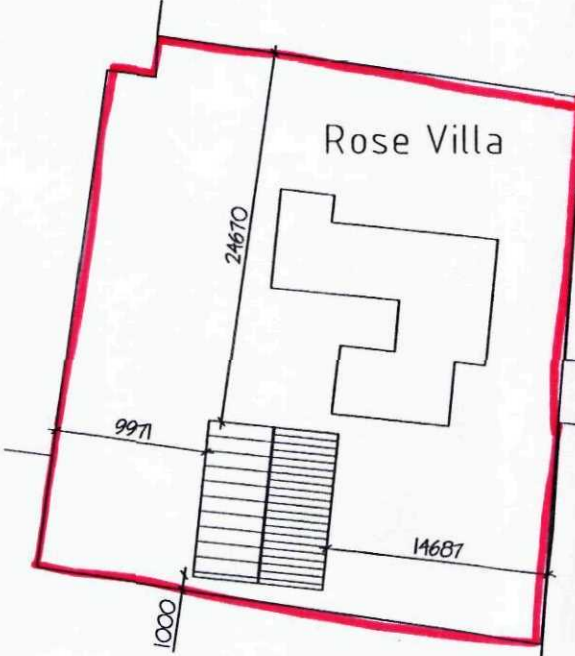


BLOCK PLAN 1:500




Septic tank

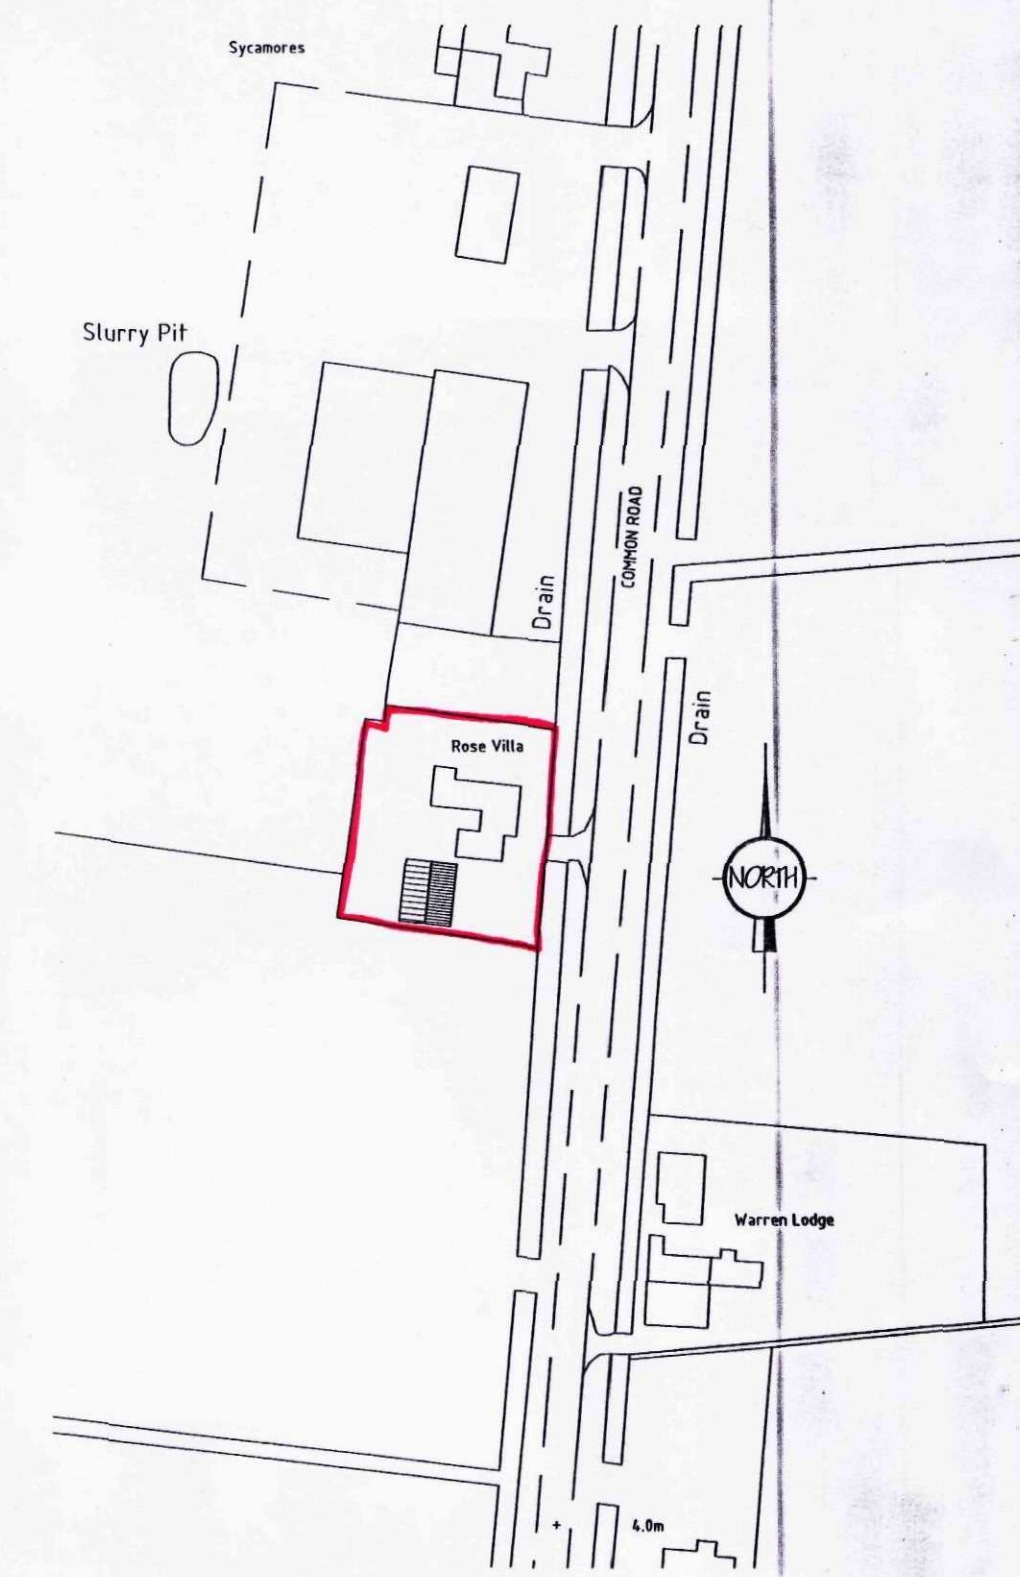

LOCATION PLAN 1:1250

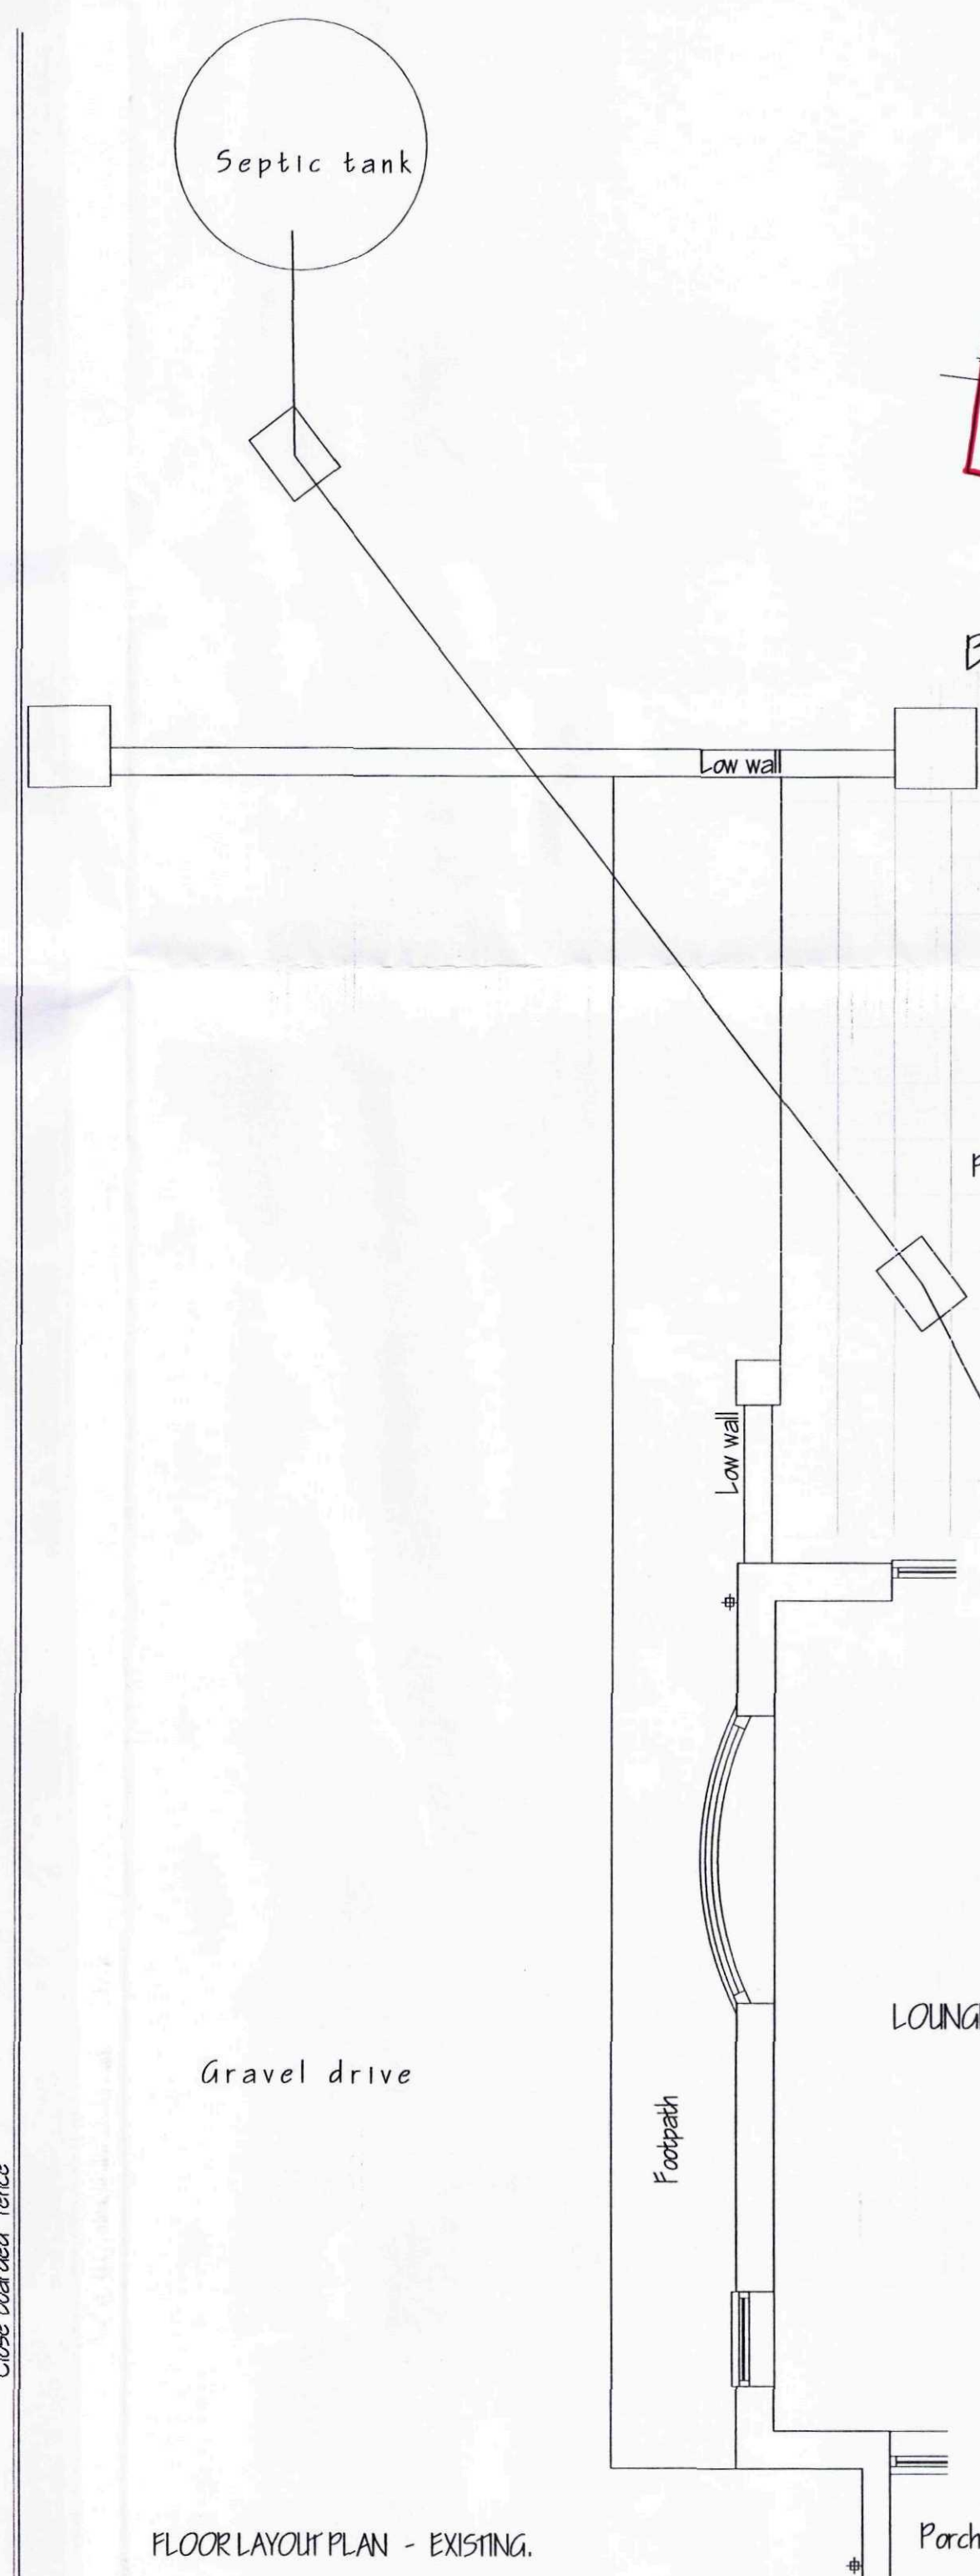

FLOOR LAYOUT PLAN - EXISTING.

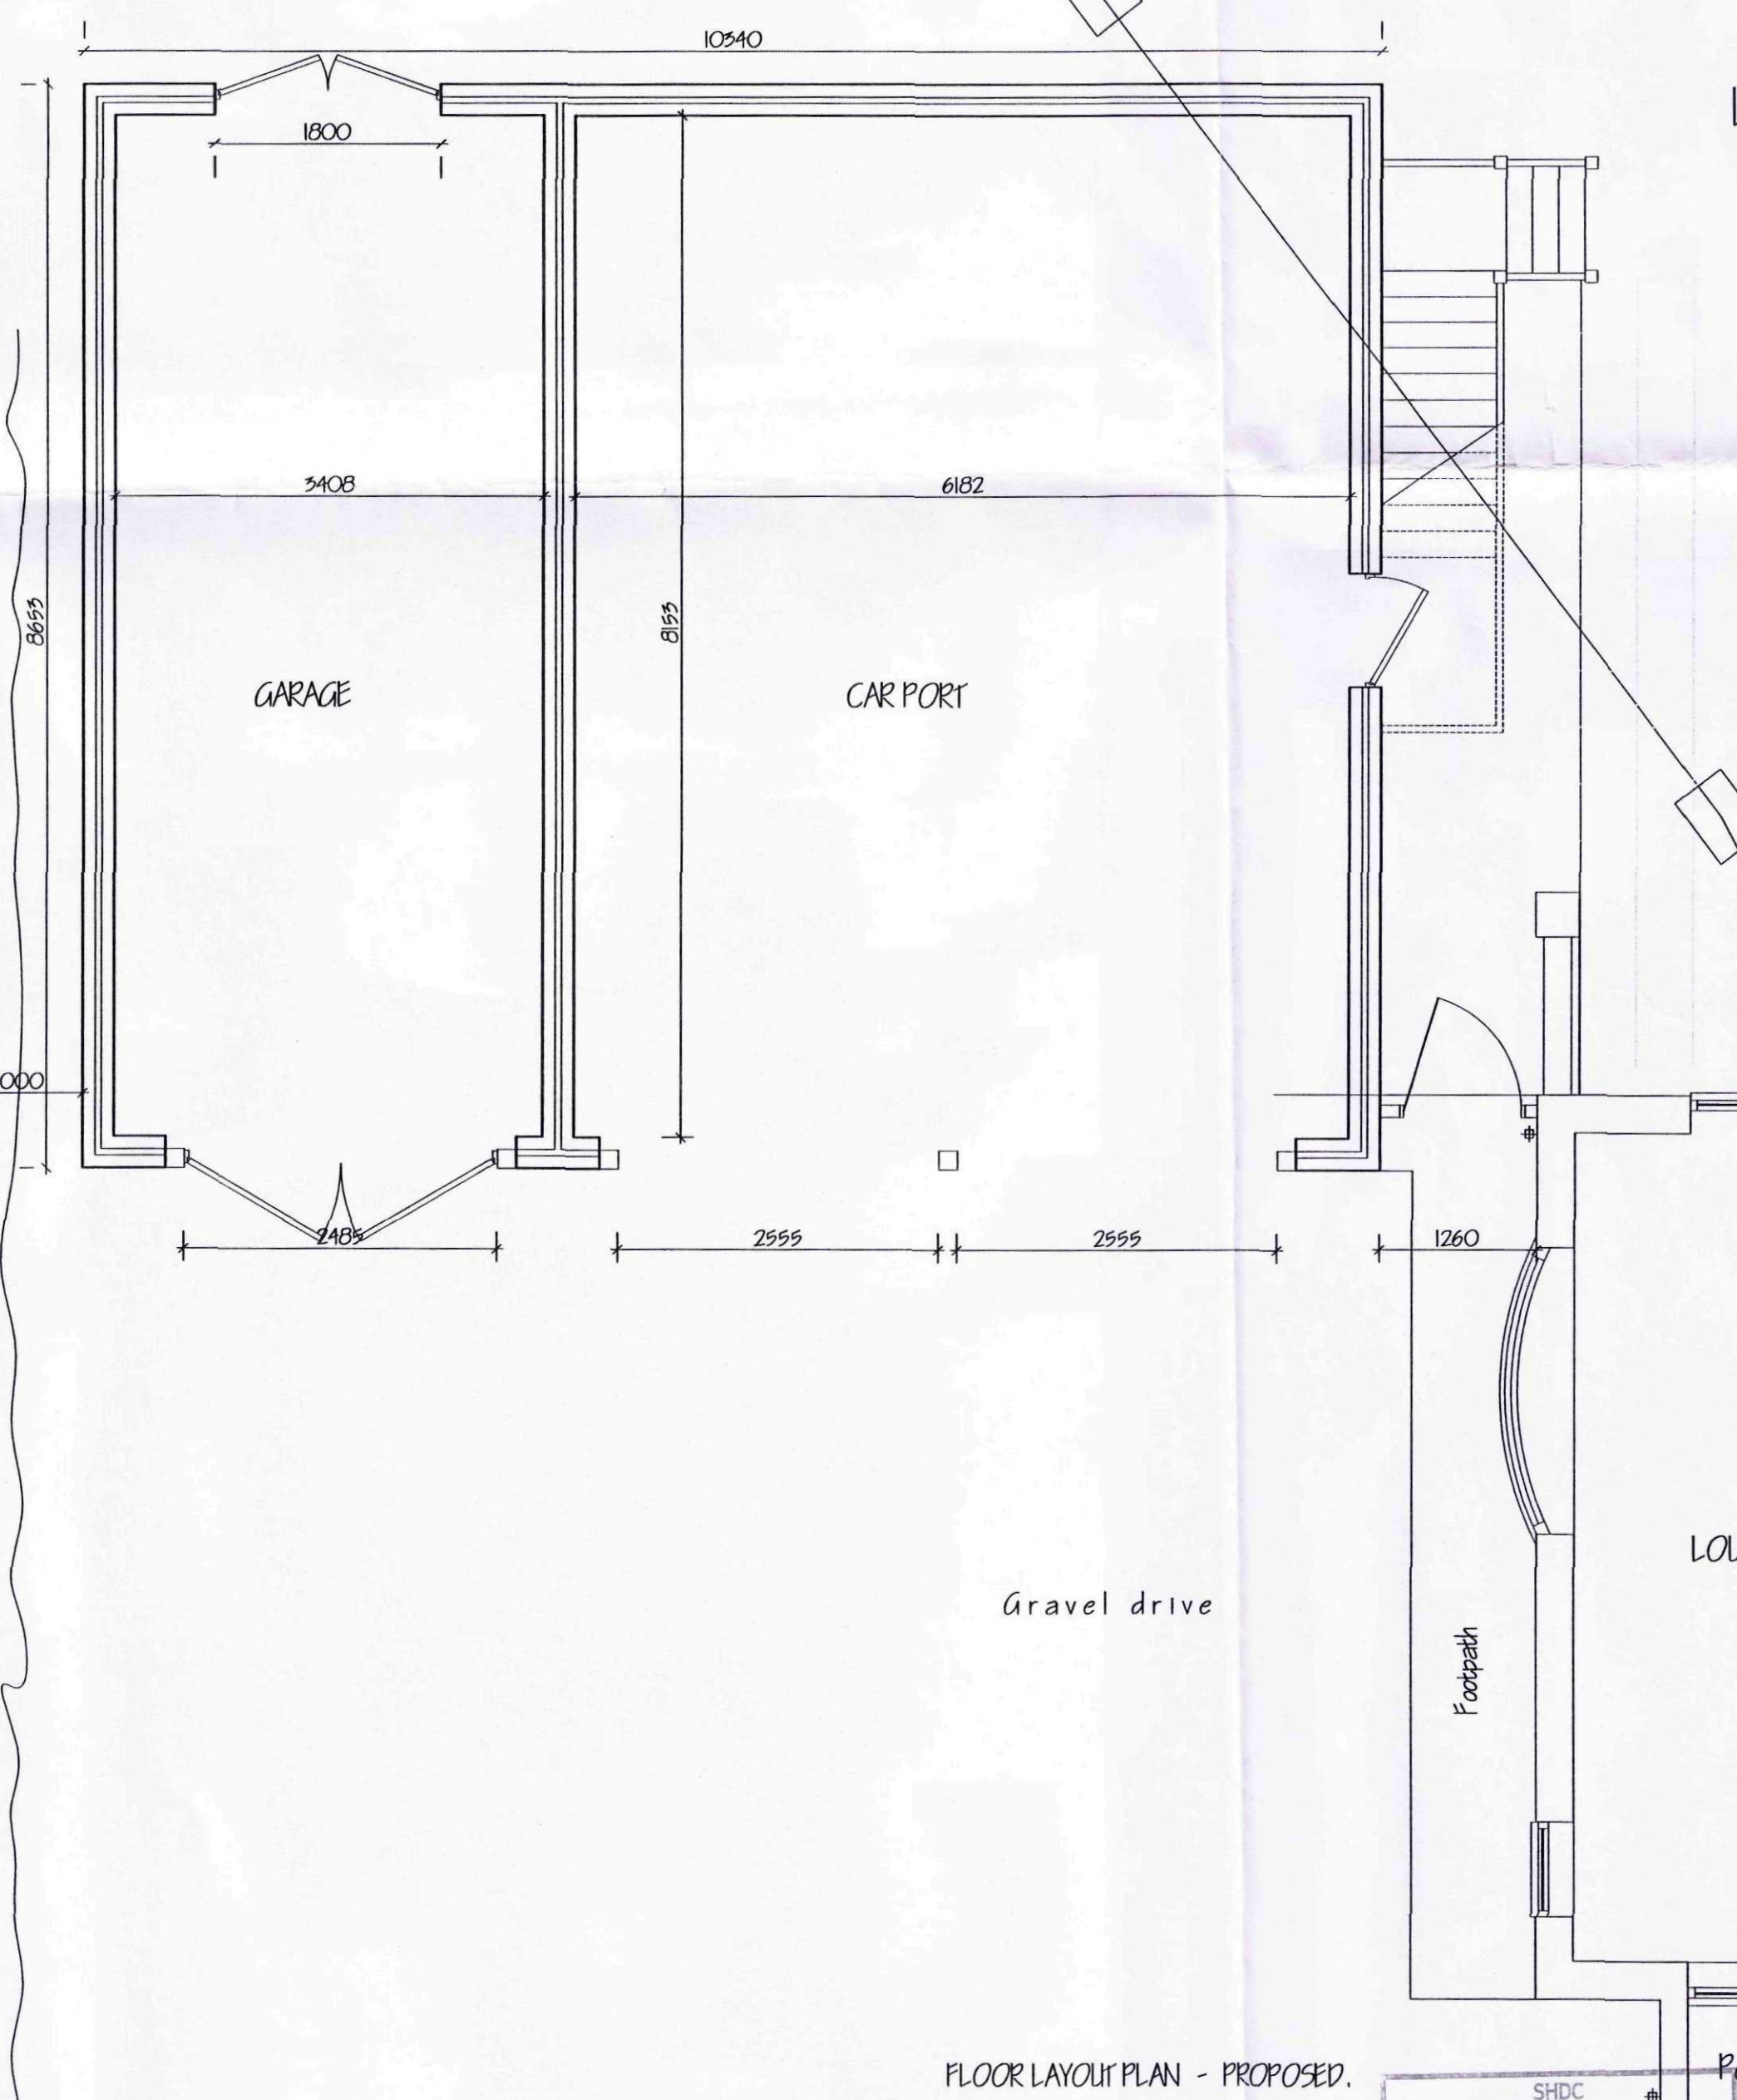

FLOOR LAYOUT PLAN - PROPOSED.

|      |                     |         |
|------|---------------------|---------|
| B    | CLIENT'S AMENDMENTS | AUG '11 |
| A    | CLIENT'S AMENDMENTS | AUG '11 |
| ref. | revision            | date    |

**G. R. MERCHANT LTD.**  
**1. ENG AMIGS TWO**  
**ARCHITECTURAL, STRUCTURAL**  
**AND LAND DRAINAGE**  
**CONSULTANTS**  
 4 Wrights House  
 12A Park Road, Melbourne,  
 Spalding, Lincs. PE12 7TE  
 Tel 01408 450000  
 Fax 01408 455744  
 E-Mail: gr.merchant@btconnect.com

Project  
 DETACHED TRIPLE GARAGE  
 'ROSE VILLA'  
 COMMON ROAD, MOULTON SEAS END  
 SPALDING, Lincs.

Client  
 MR & MRS N NAYLOR

Drawing  
 FLOOR PLANS AND ELEVATIONS  
 LOCATION & SITE LAYOUT PLANS

Job Ref.  
 2304-11

Drawing No.  
 01B

Date  
 AUGUST 2011

Drawn  
 GRM/SLB

Scales  
 AS NOTED

**DO NOT SCALE FROM THIS DRAWING**  
 This drawing is copyright and may not be copied, reproduced or used for any other purpose other than that for which it is issued. The Client/Contractor is to check all dimensions on site and report any discrepancies to the Architect. All details shown on this drawing including dimensions are based upon typical site conditions relevant to the area. No responsibility can be accepted for abnormal conditions which may be discovered during construction unless reported to the Architect as part of design amendments may be considered. This will always be recommended in respect of hand-drawn or computer-generated drawings. The drawing is issued in the amount of information contained and does not purport to contain a full specification of the works. It is issued for the purpose of obtaining Planning (Building Regulations) approval. The drawing must not be used as a contract document. The works will not be approved or inspected on site by G.R. Merchant or any representative thereof. It is the client or their appointed agents responsibility to control workmanship, installation of materials, adherence to specification, variations to contract etc. All materials to be used must be certified and of appropriate and reliable etc. to be used first and installed etc. in strict accordance with manufacturers' instructions and relevant codes of practice. Materials shall conform to appropriate British or European standards or European code equivalent. The Employer/Client shall ensure that the selected contractor is conversant with and follows all necessary regulations and legislation for Health and Safety legislation for Building sites and Work places. The Employer/Client is advised that should the works need to comply with the Construction Design and Management Regulations as independent Planning Supervisor will be required. The works shall comply with all that is shown on the drawing and details. Work that may not specifically be shown but may be reasonably inferred as necessary to carry out the works shall be deemed to be included. It is the client or their appointed agents responsibility to be aware of the Party that etc. Act 1990 when building in close proximity to adjoining neighbours boundaries.

DRAWING TO BE READ IN  
 CONJUNCTION WITH SEPARATE  
 SPECIFICATION

SHDC  
 Planning & Development  
 31 AUG 2011  
 Ref: 0673-11