


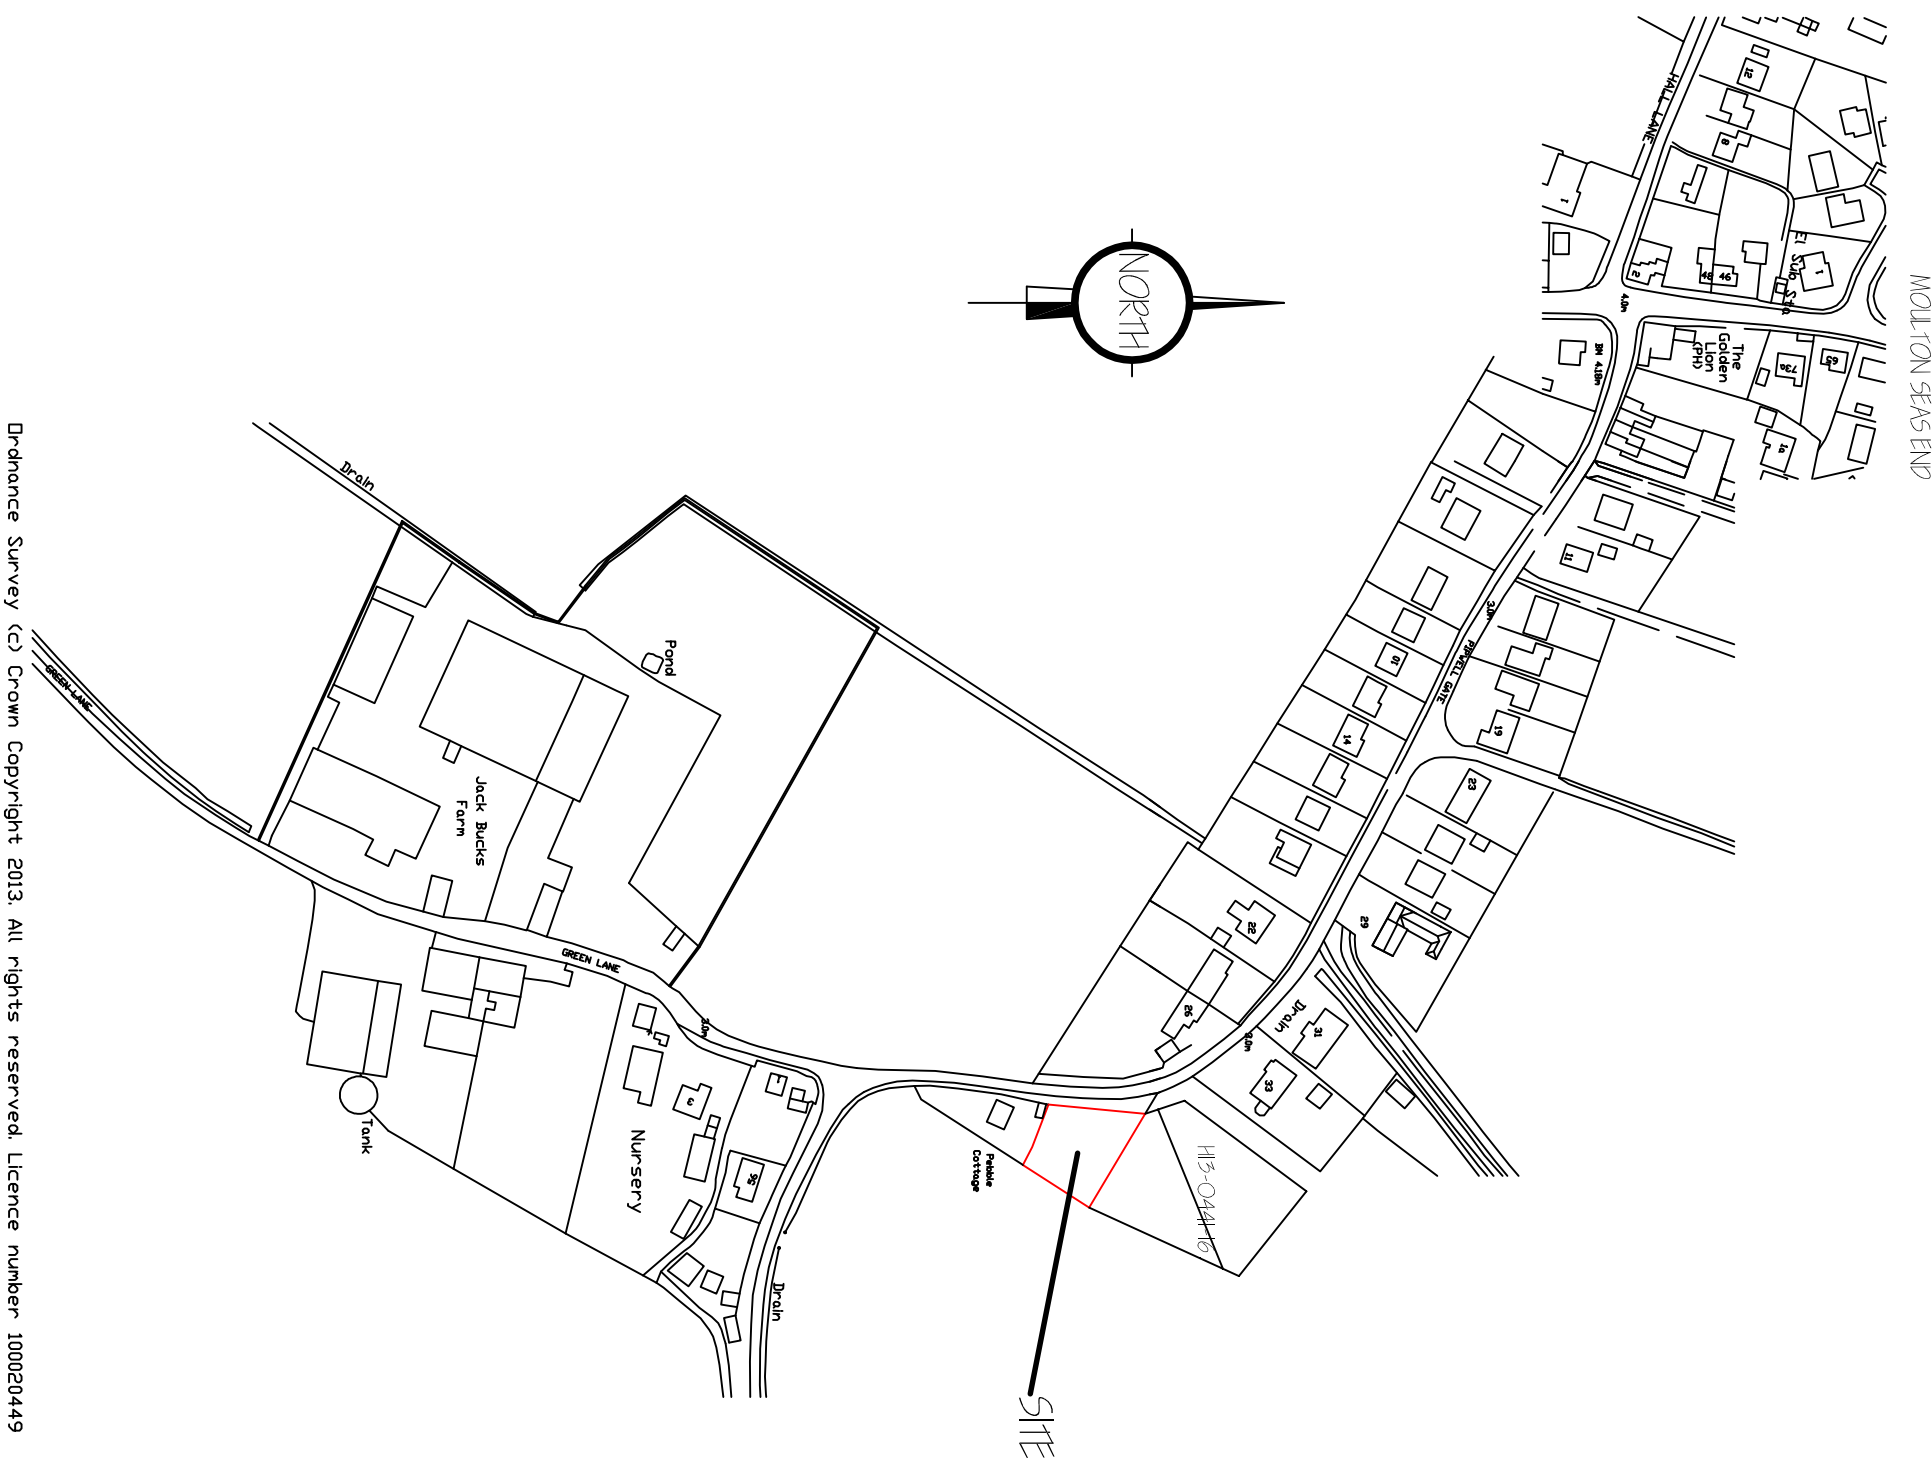

INDICATIVE DWELLING :-
4 BEDROOM HOUSE & DETACHED DOUBLE GARAGE.

SITE PLAN,
1/ 500.

LOCATION PLAN,
1/ 2500.



Project		RESIDENTIAL DEVELOPMENT, off PIPWELL GATE, MOLTON SEAS END, Lincs, PE12 6LL	
Client		R. MURRAY.	
Drawing		LOCATION & SITE PLANS.	
Job Ref.	2999-16.	Drawing No.	01.
Date	JUNE 16.	Drawn	HLD / GRM.
Scales		AS INDICATED.	
DO NOT SCALE FROM THIS DRAWING			
This drawing is copyright and may not be shown, copied, reproduced or used for any other purpose without the written permission of the author. All dimensions are to be taken from this drawing unless otherwise stated. The client is responsible for the accuracy of the information provided. The author is not responsible for the accuracy of the information provided.			

G. R. MERCHANT
I. ENG AMICE FIMO
ARCHITECTURAL, STRUCTURAL
AND LAND DRAINAGE
CONSULTANTS
Unit 4, Wrights House,
12A Park Road, Holbeach,
Spalding, Lincs. PE12 7EE
Tel: 01406 490800
Fax: 01406 426744
E-Mail: G. R. Merchant @ Merchant, FS,
Co, UK