

All drawings to be worked from this by the Contractor before the start of any site preparation or work to ensure that all work is done in accordance with the drawings and specifications. The Contractor shall be responsible for any errors or omissions in the drawings and specifications.

This drawing is to be used only as a guide and not as a contract document.

Report any discrepancies to the Contract Administrator at once.

Drawings are to be used only as a guide and not as a contract document.

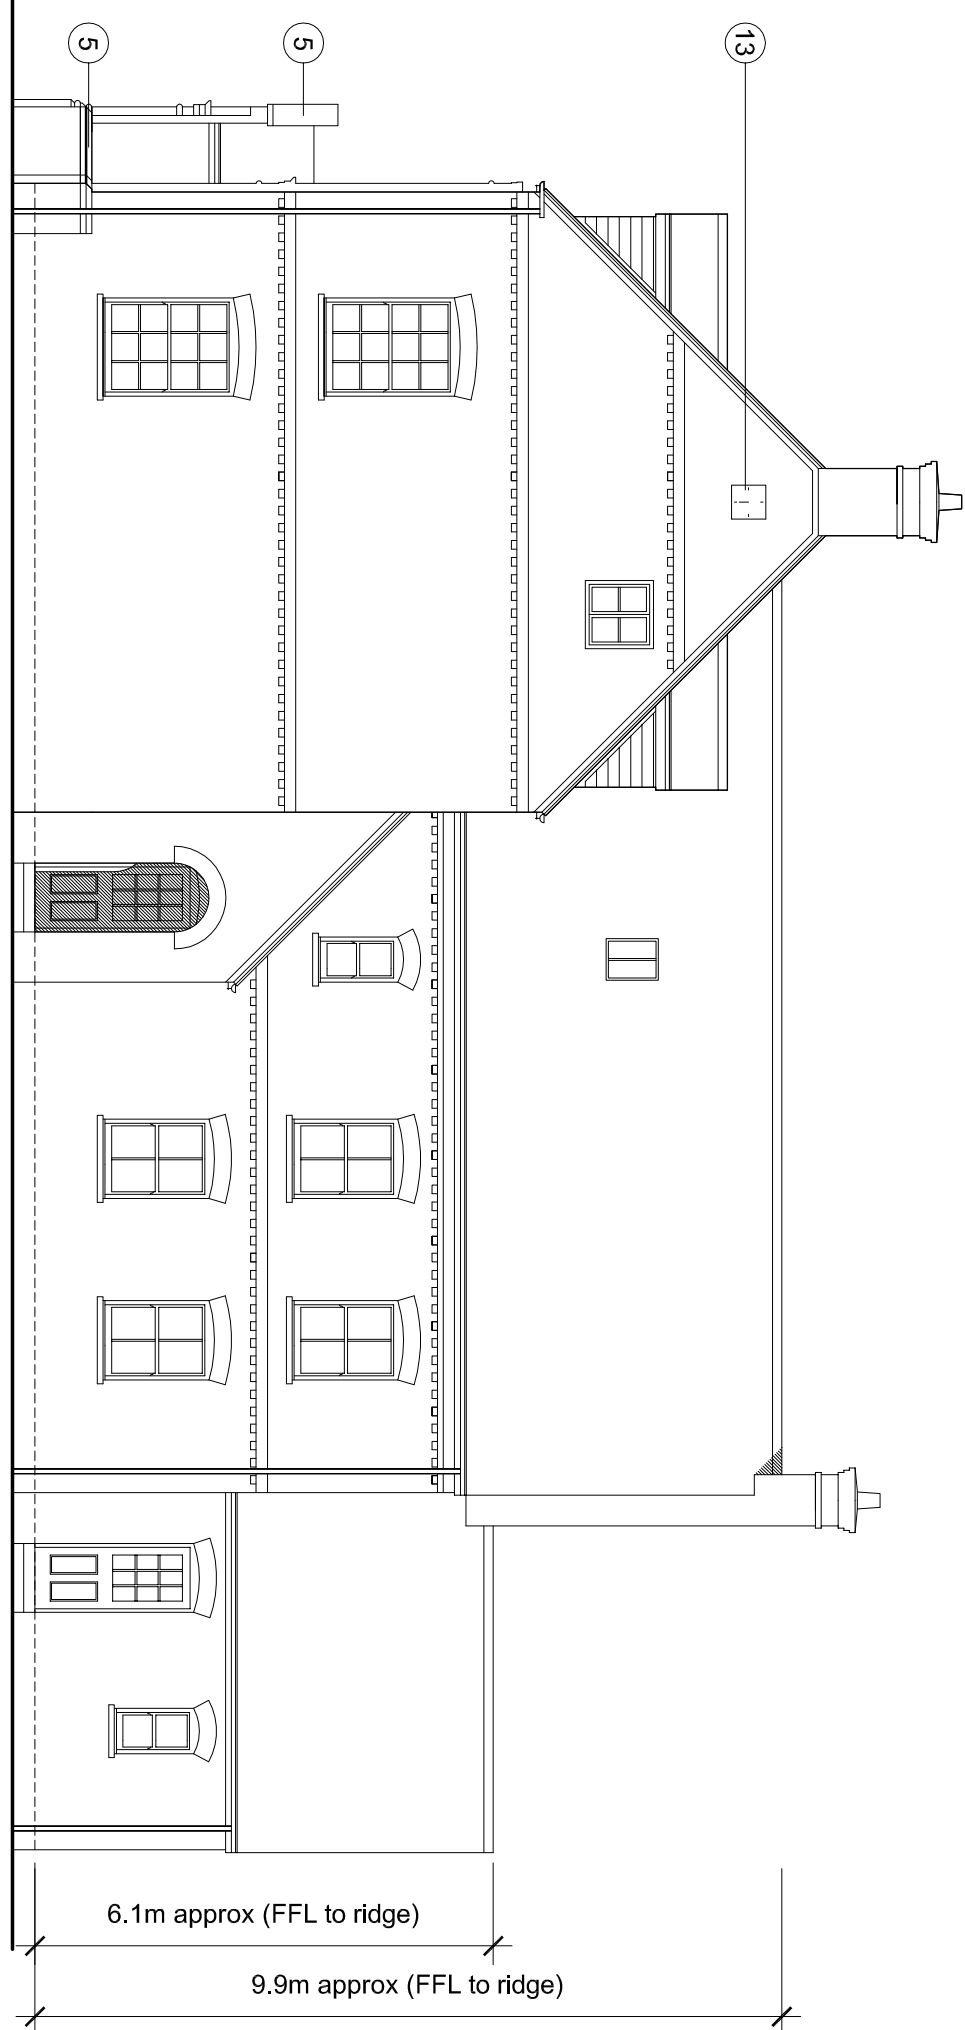


Side (south) Elevation

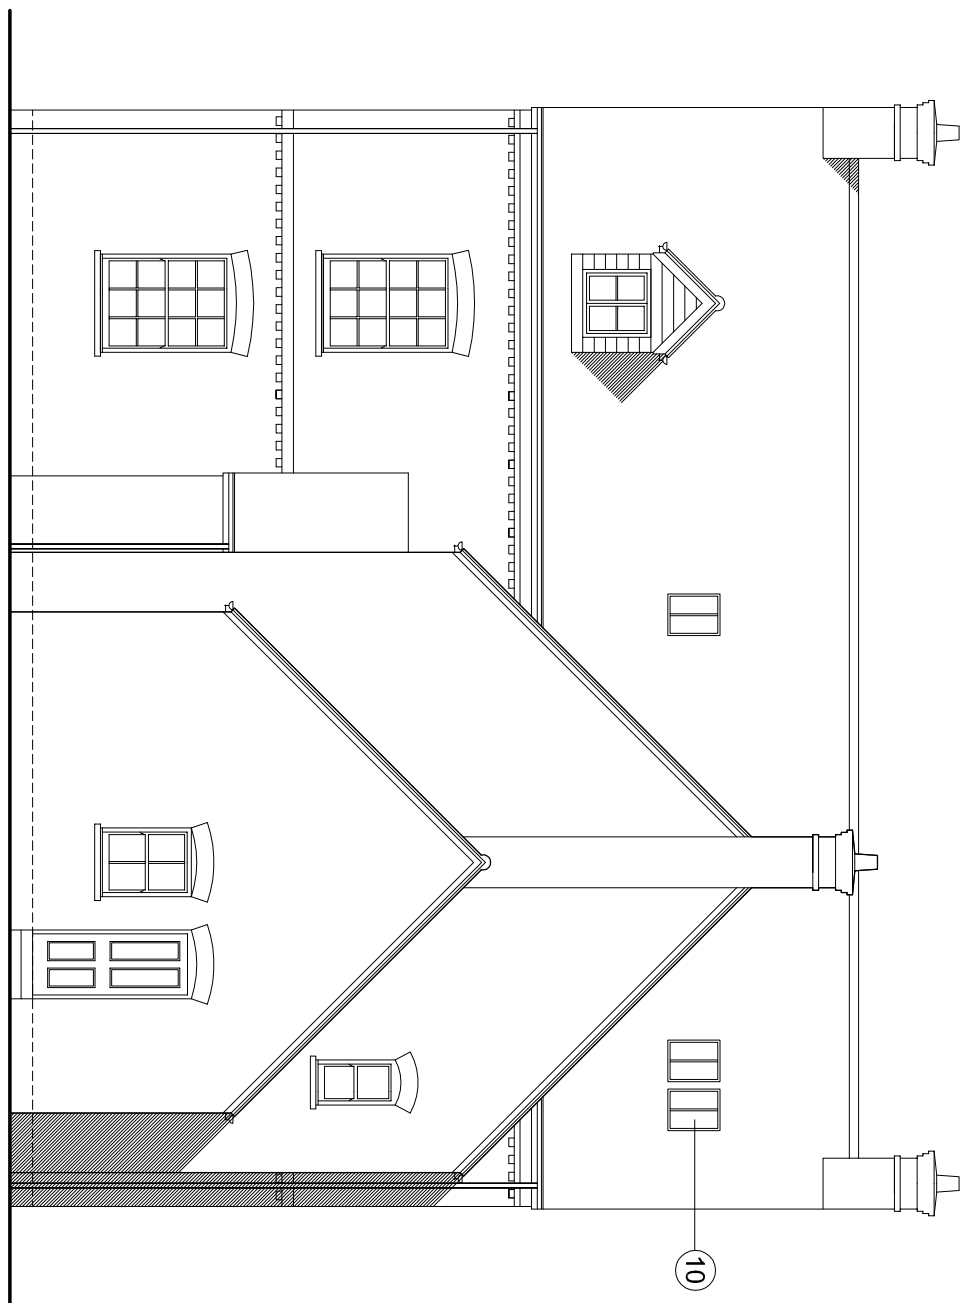


Rear (east) Elevation

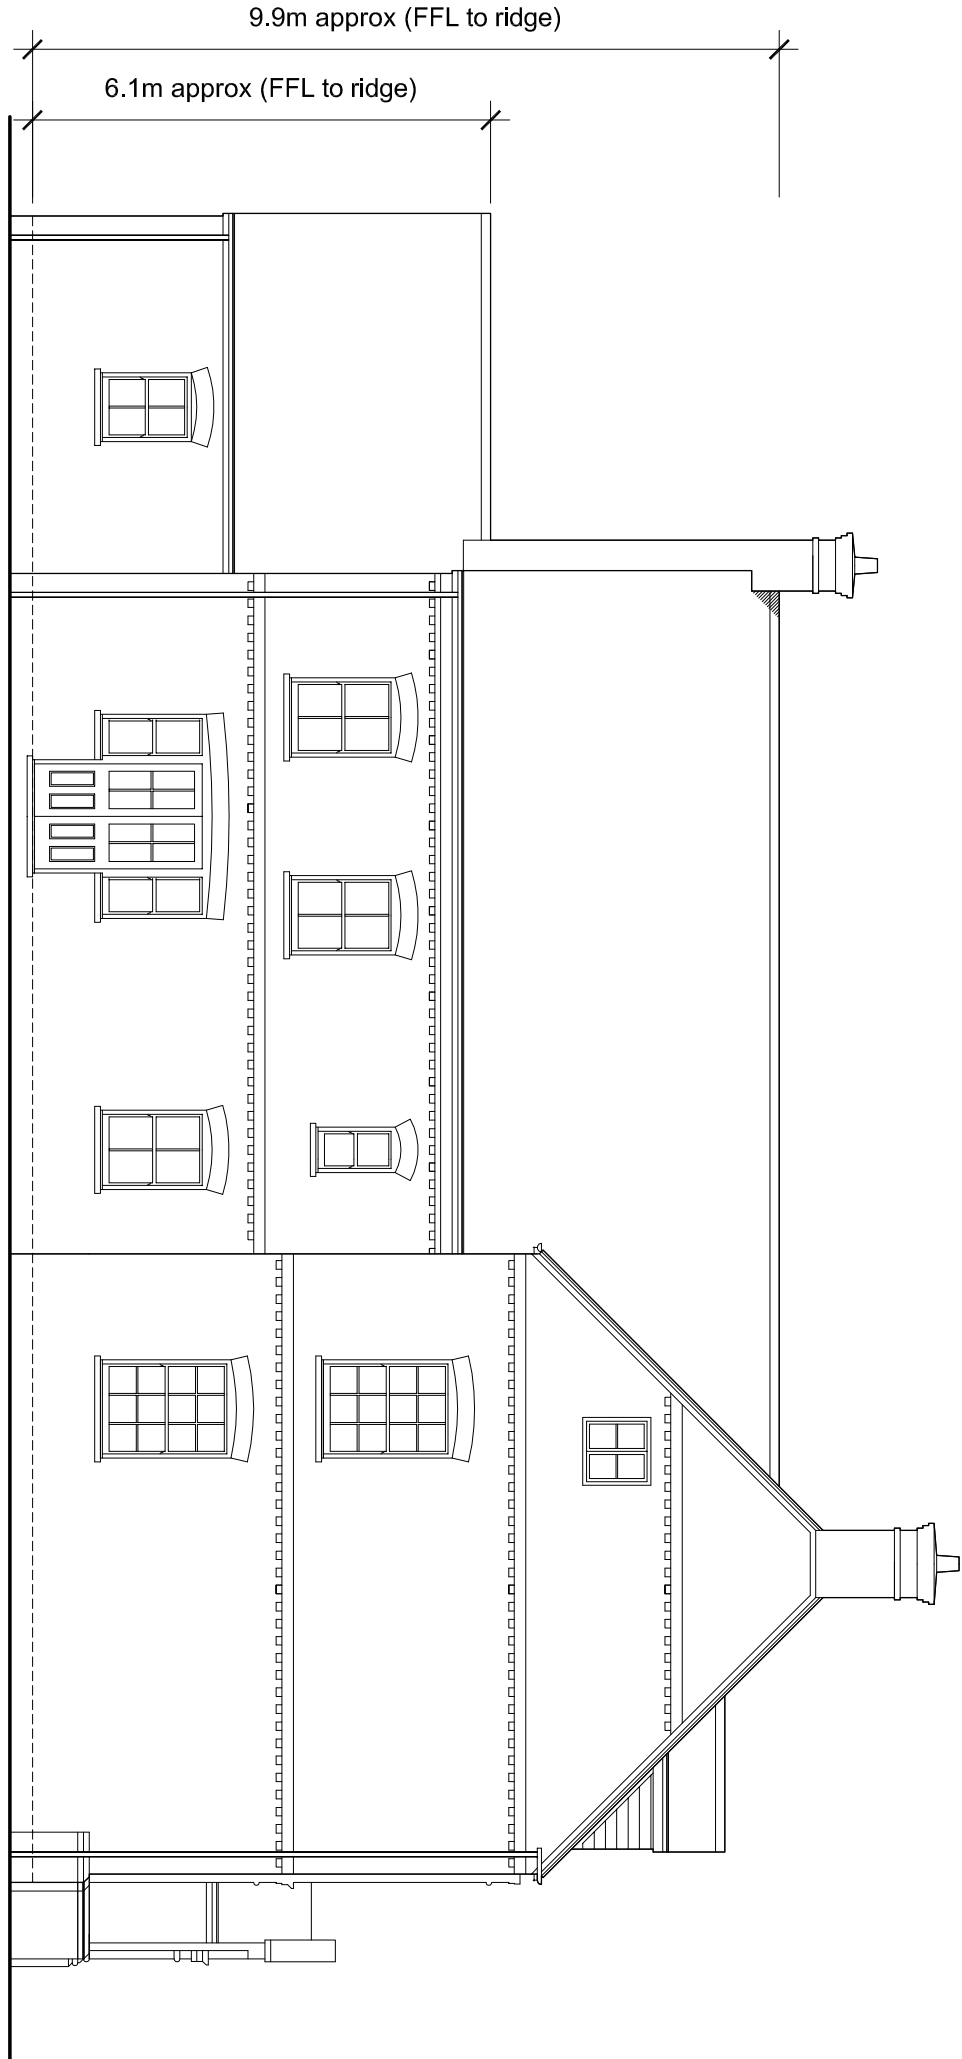


Side (north) Elevation

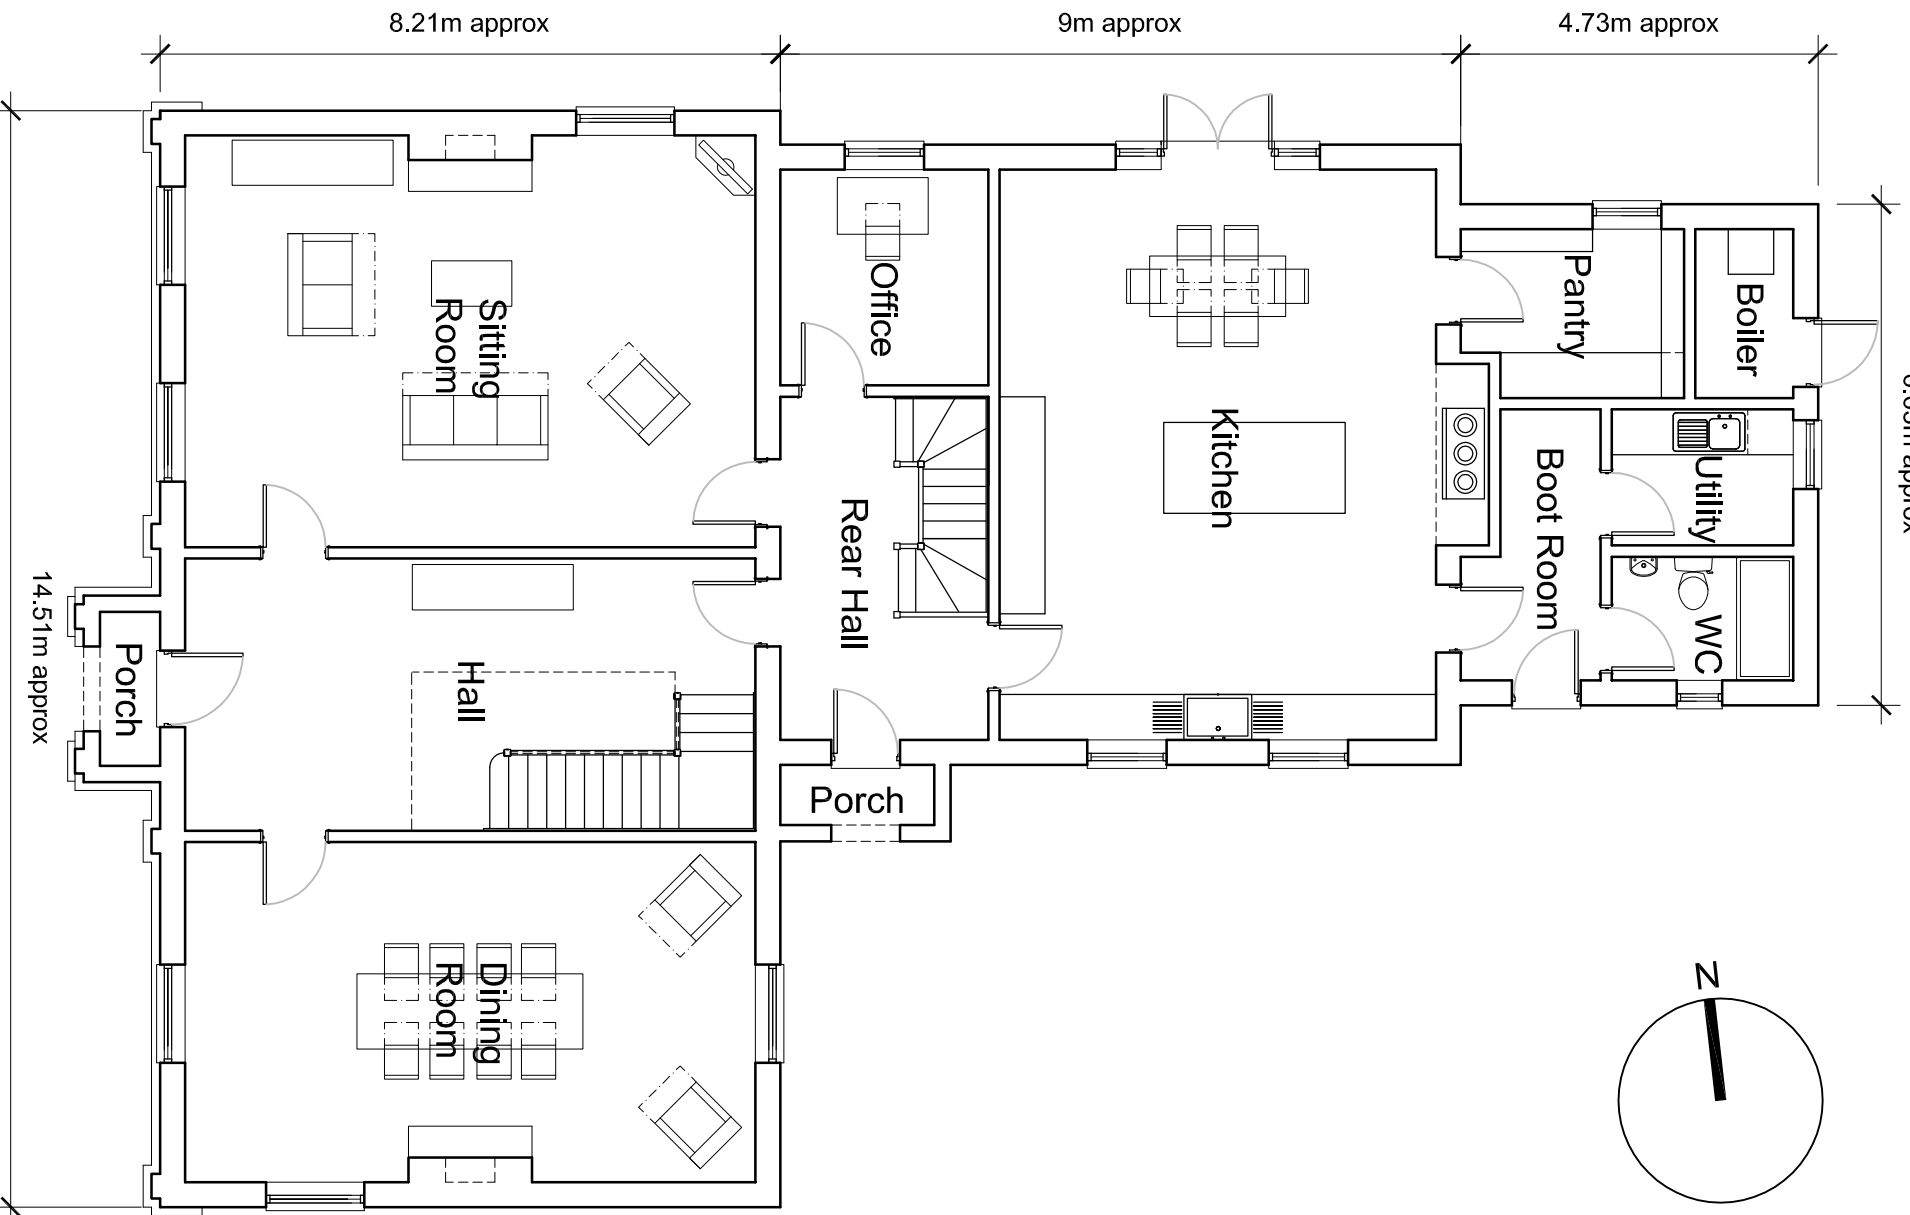


Ground Floor Plan (1:100)

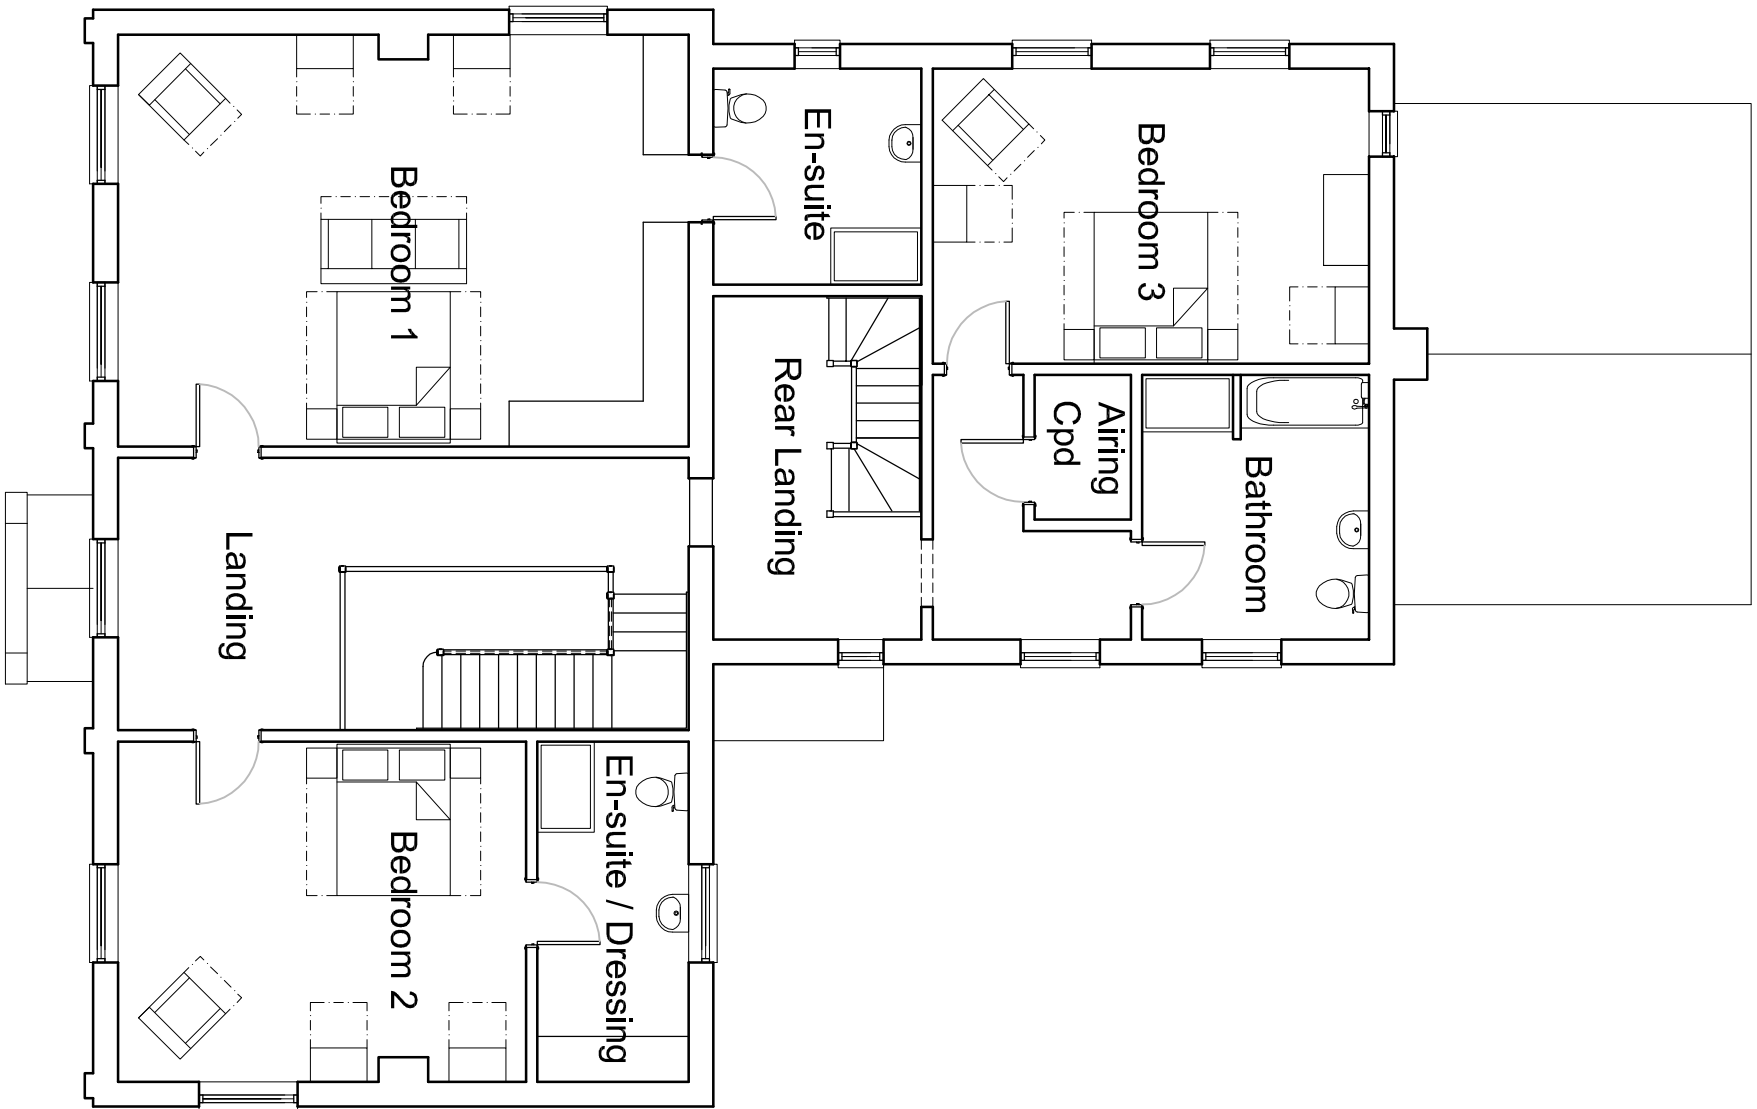

First Floor Plan (1:100)

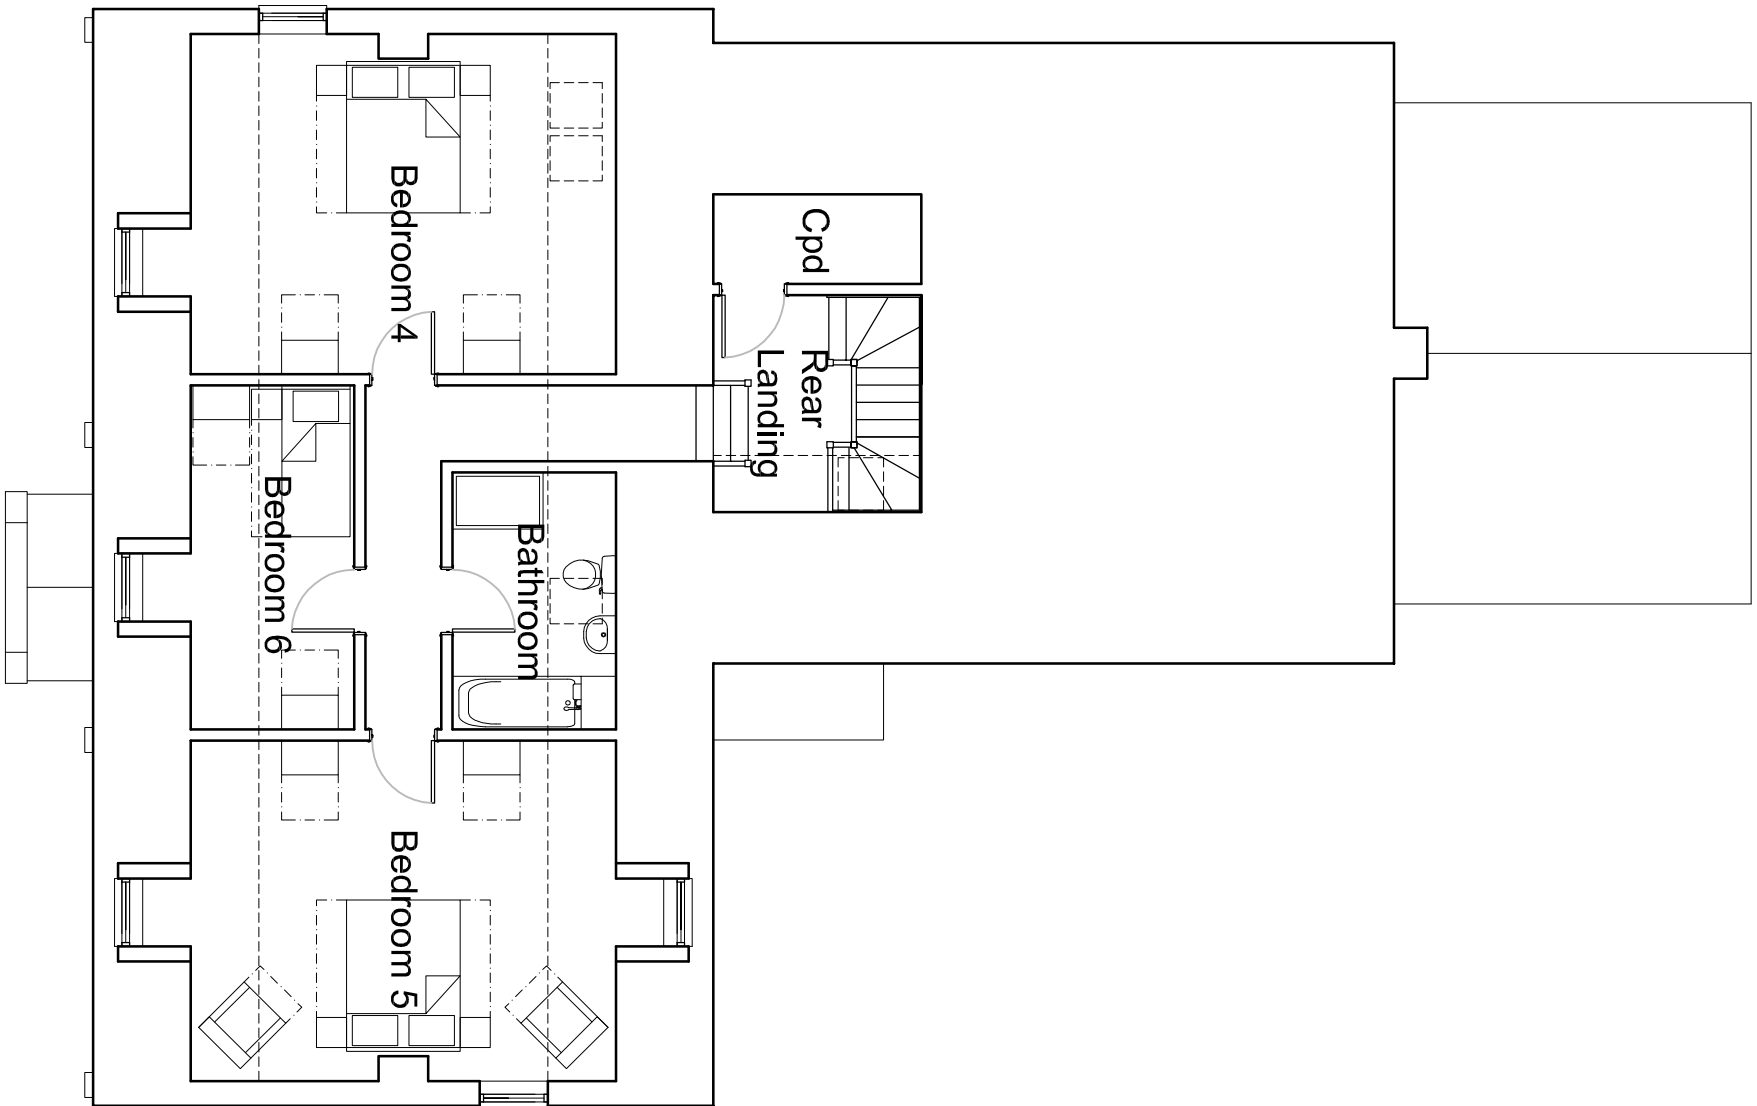


Second Floor Plan (1:100)

 

Project	10/07/16	Planning Issue	AMW / AMW
Tri	22/12/17	Planning Issue	AMW / AMW
Revision	Date	Description	Drawn: CJK

ANDREW M WRIGHT LTD
CHARTERED ARCHITECT

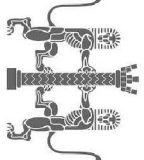

26 Jays Bank, Holbeach St Johns, Spalding, Lincs. PE12 8SD
Telephone: 01406 540573 Mobile: 07940 914778

Project: River Lane
Moulton
Spalding
Lincs
Drawing Title: Proposed Plans & Elevations (House)

Client: Mr & Mrs A Rawlings

Drawn: AMW	Checked: AMW	Date: 22.12.17	Scale: As shown	Page Size: A1
------------	--------------	----------------	-----------------	---------------

Job No.: 081701	Draw No.: PD04	Stage: Planning	Revision: P2
-----------------	----------------	-----------------	--------------