

MATERIALS

WALLS

ACCOYA WOOD CLADDING
ADVANCED NATURAL SOFTWOOD

ROOF

PROFILED SHEET, COLOUR
GOOSEWING GREY

DOORS, WINDOWS & SURROUNDS

DARK GREY ALUMINIUM/TIMBER
STYLE AS INDICATED ON DRAWINGS

OTHER


ALUMINIUM RAINWATER GOODS

TIMBER STEPS & DECKING WITH
GLASS BALUSTRADE


NATURAL LIMESTONE CLADDING TO
FEATURE WALL




Front Elevation

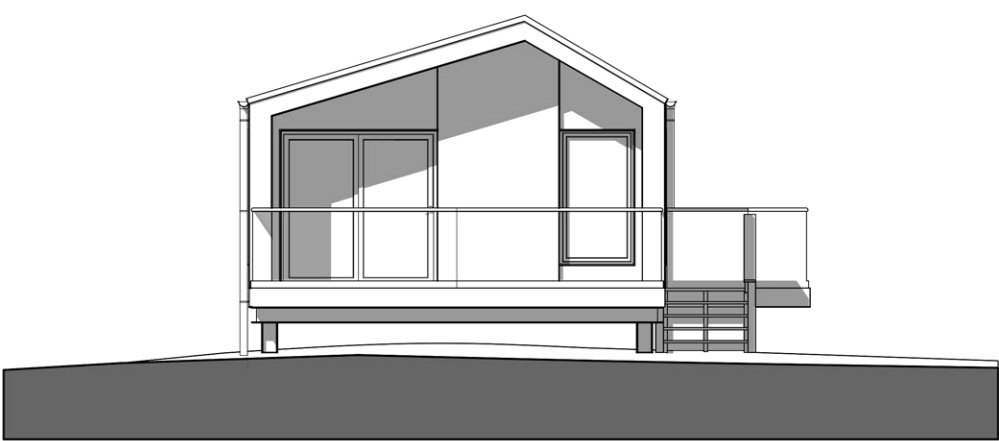


Side Elevation

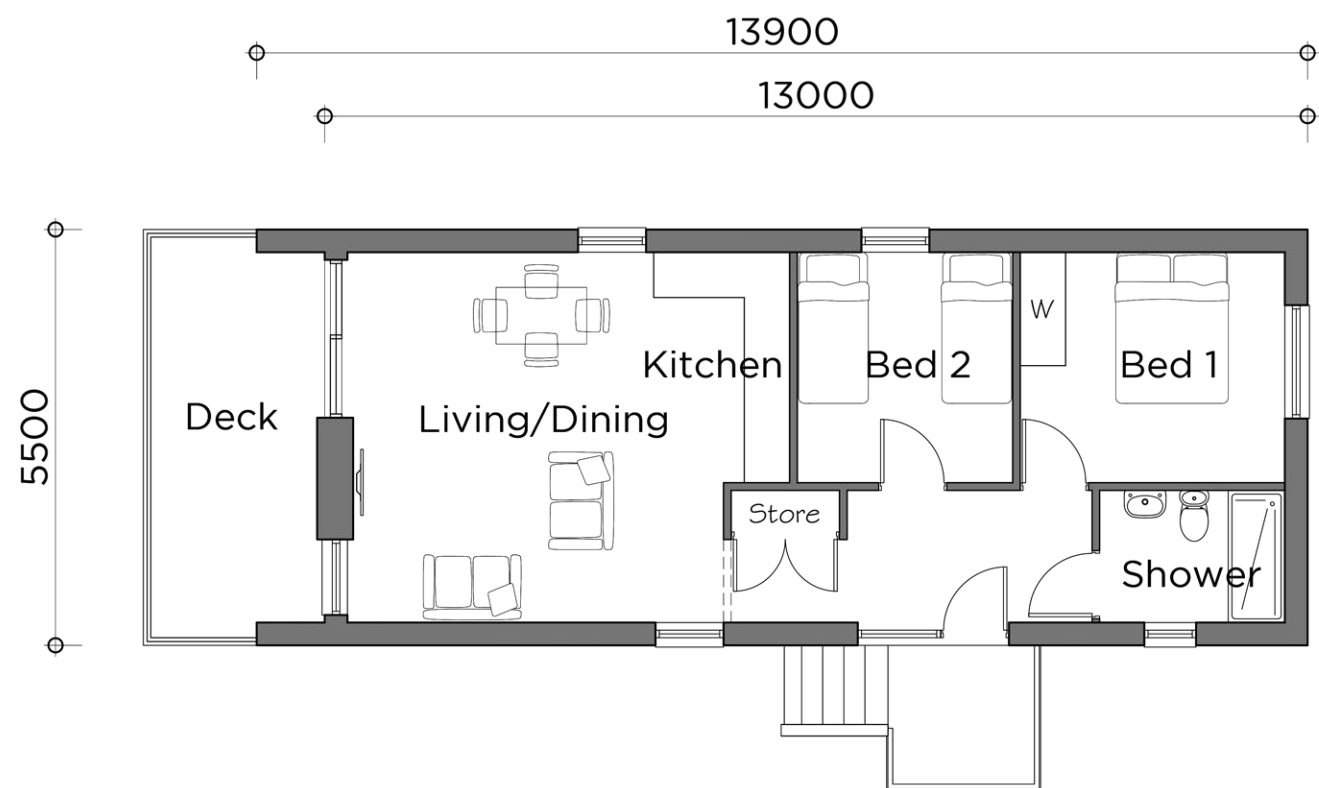


Holiday Lodge Type 'A'
60m² GIA

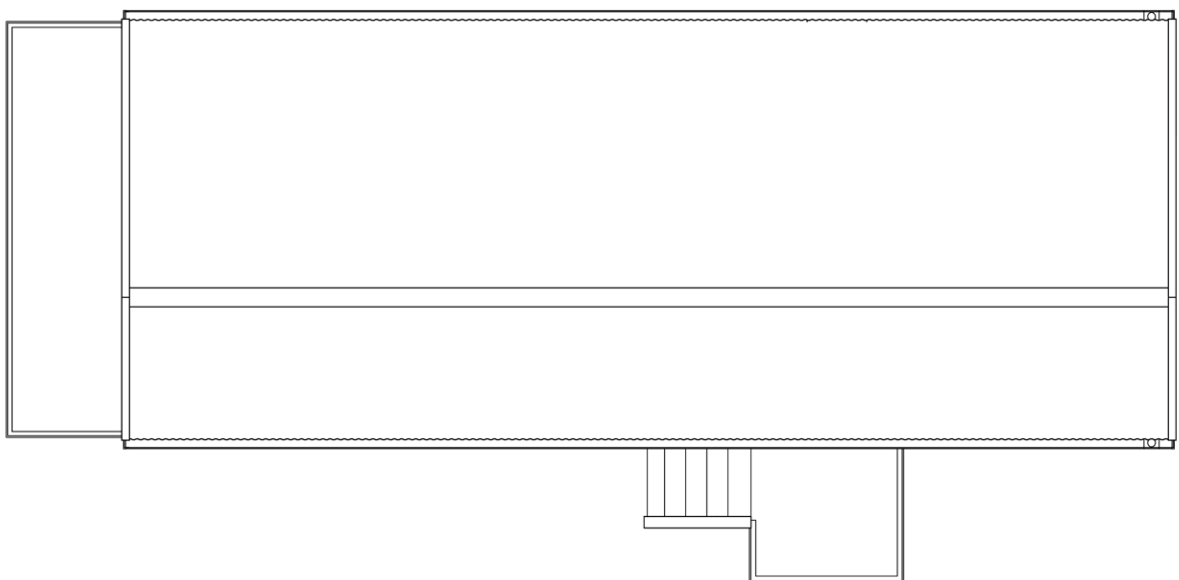

Roof Plan

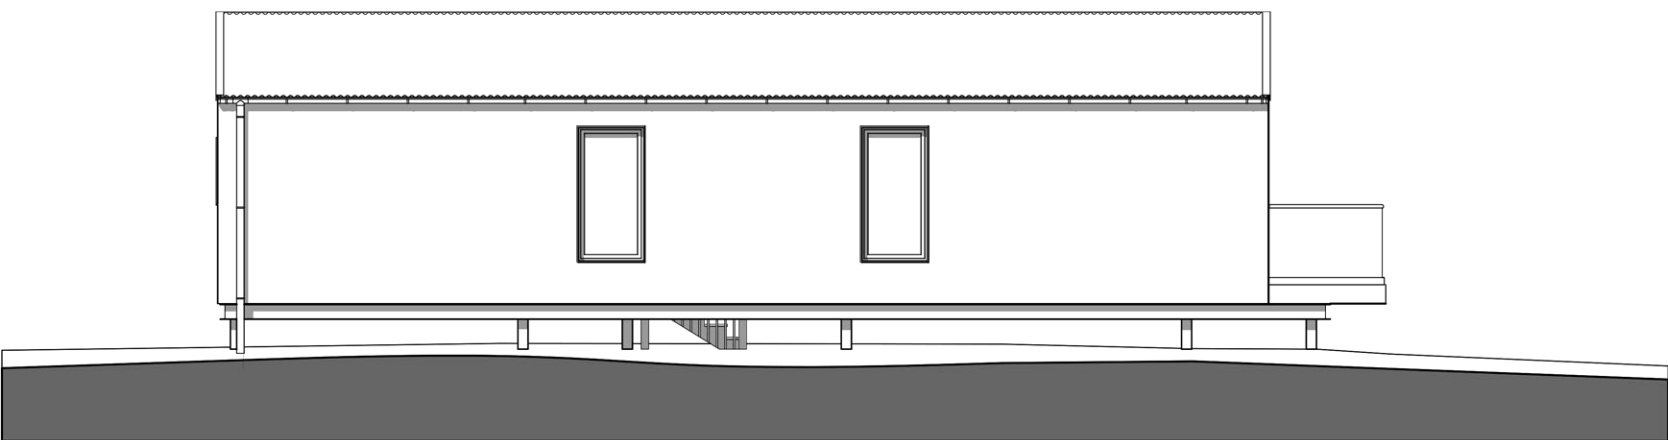

Rear Elevation

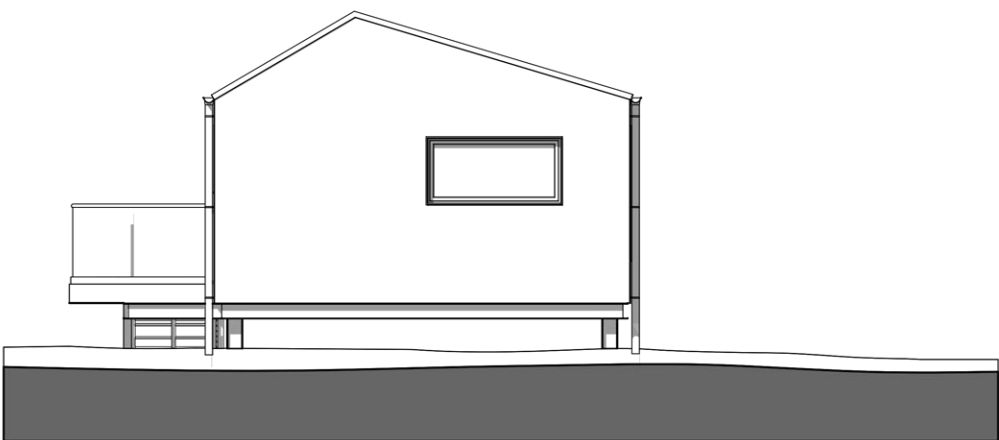

Side Elevation



seven22
ARCHITECTURE LTD

22 SHORE VIEW, PETERBOROUGH
CAMBRIDGESHIRE, PE7 8FS
E.info@seven22.co.uk ~ T.07799 585277

PROJECT FISHING & WILDLIFE HOLIDAY LODGES HIGH ROAD MOULTON SPALDING LINCOLNSHIRE	CLIENT GREEN STICK COMPANY
---	-------------------------------

TITLE
PROPOSED PLANS & ELEVATIONS
LODGE TYPE 'A'

DRAWING No.
005 - P02

SCALE 1:100 @ A1 ~ 1:200 @ A3	DATE AUG 2020	REV
----------------------------------	------------------	-----