




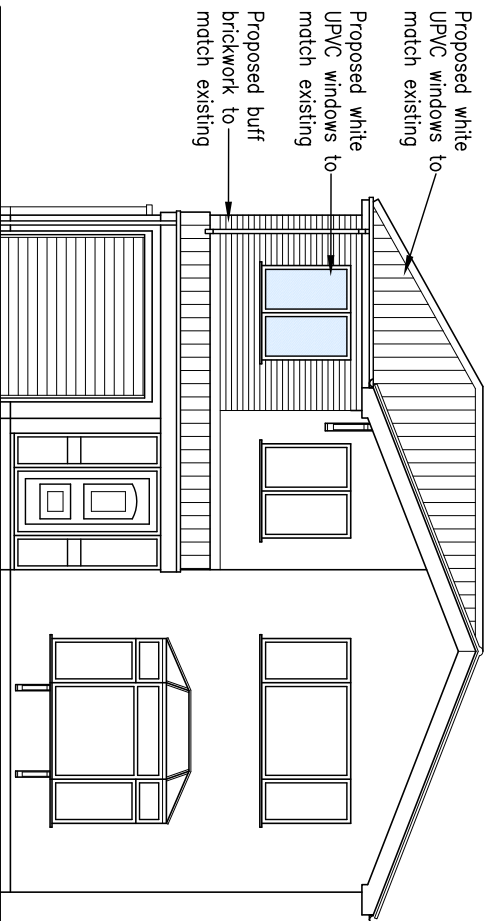


Proposed Front Elevation 1:100

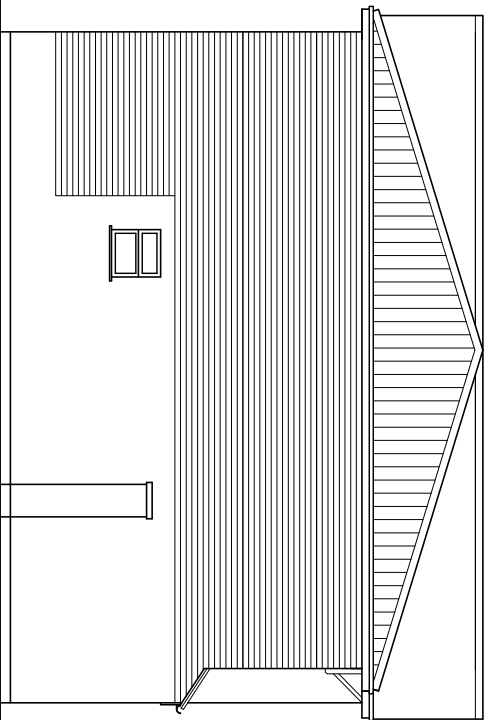


Proposed Side Elevation 1:100

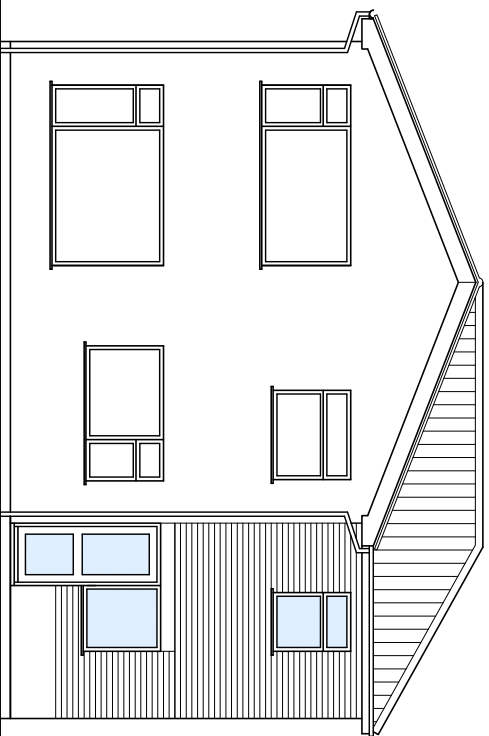


Proposed Rear Elevation 1:100

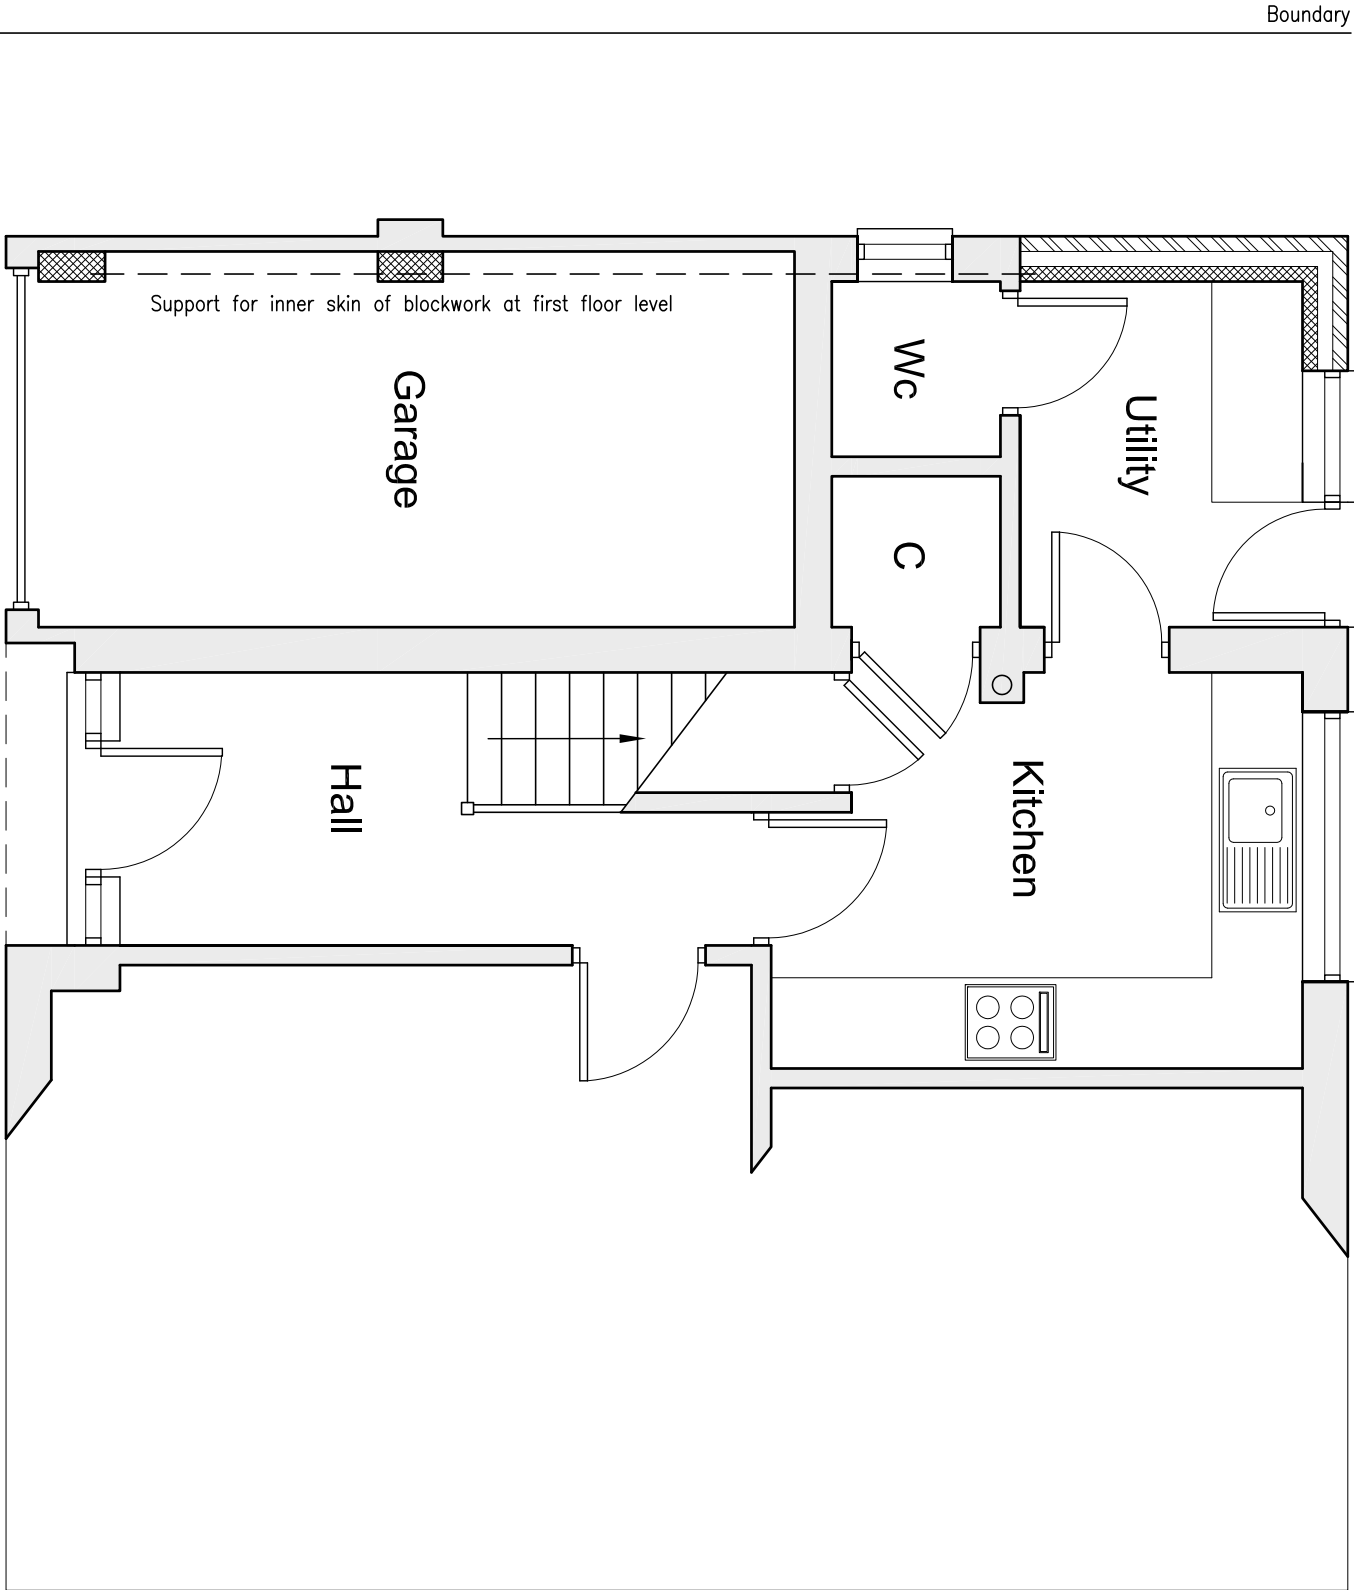

Proposed Ground Floor Plan 1:50

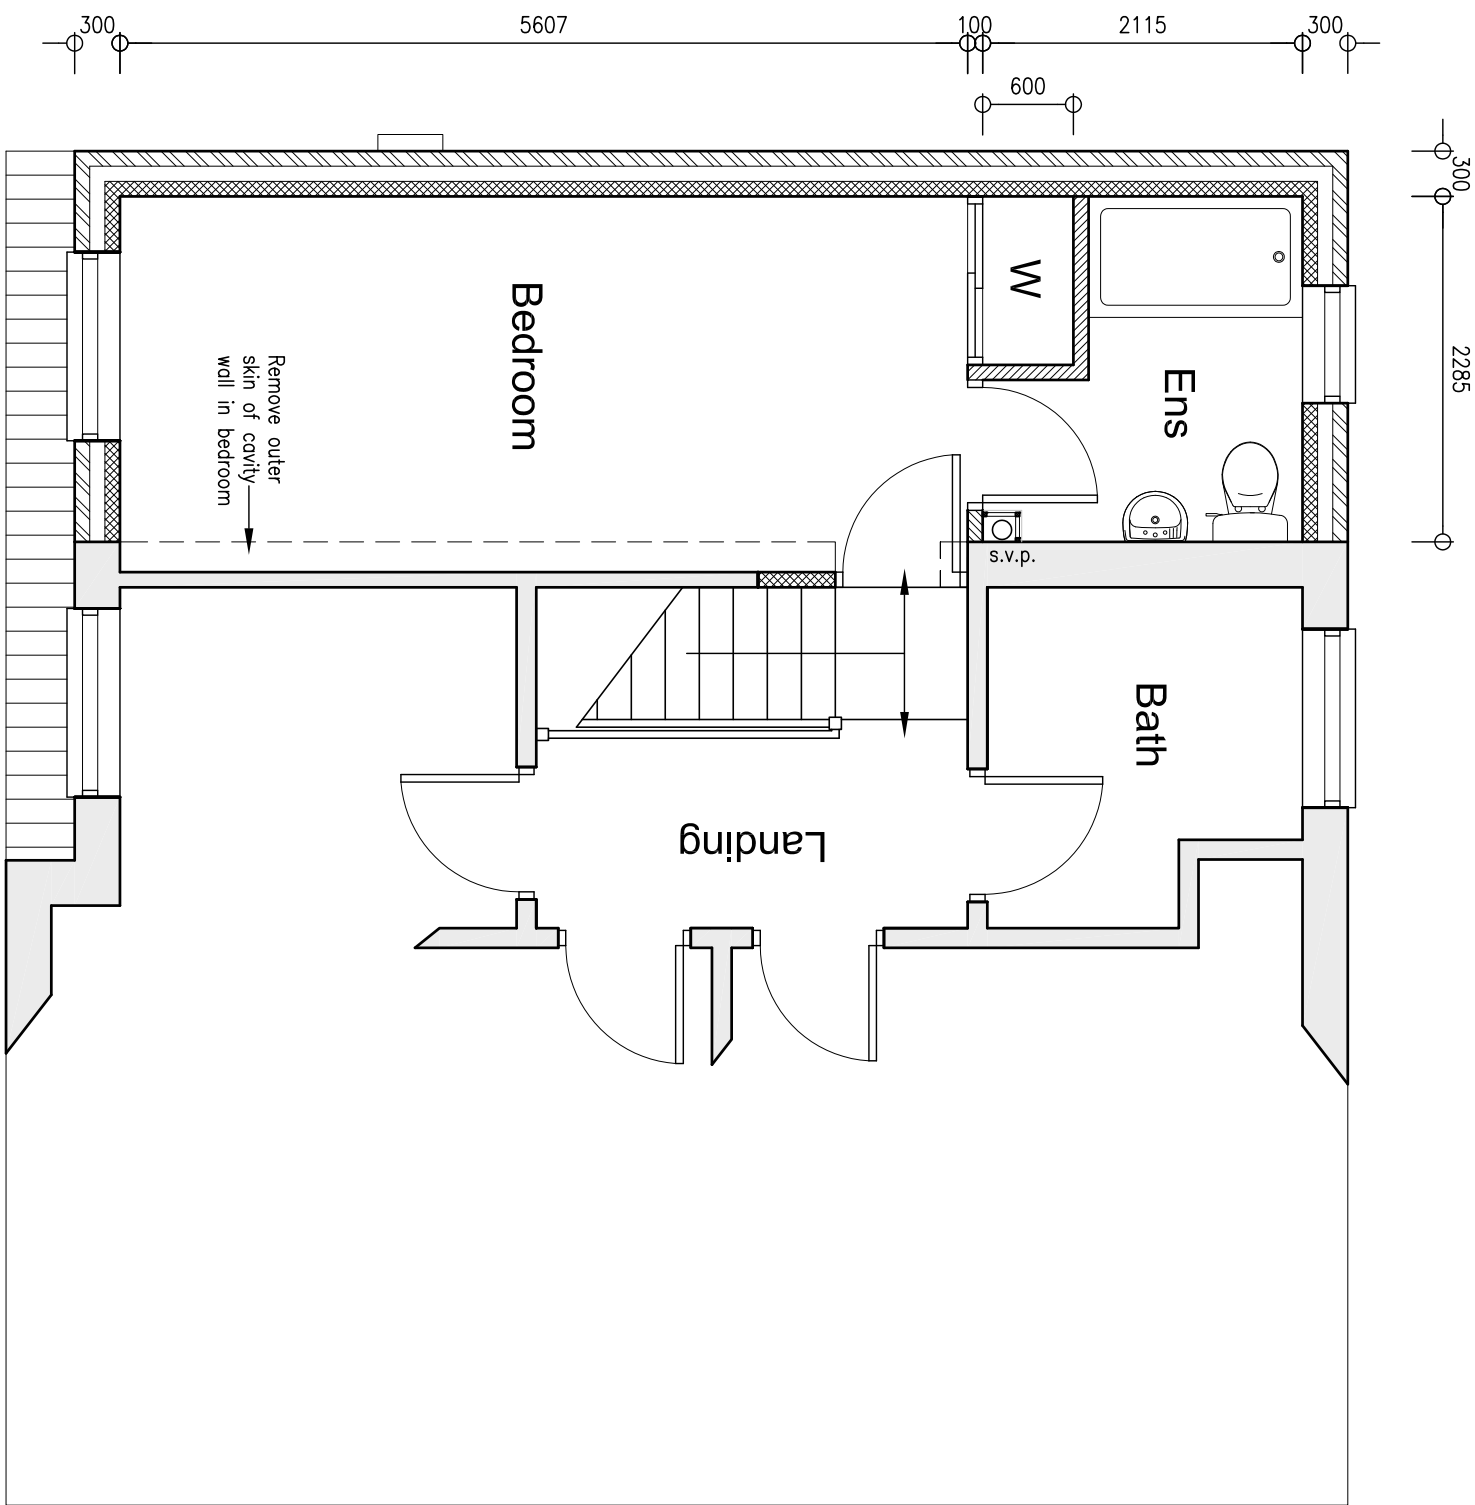

Proposed First Floor Plan 1:50

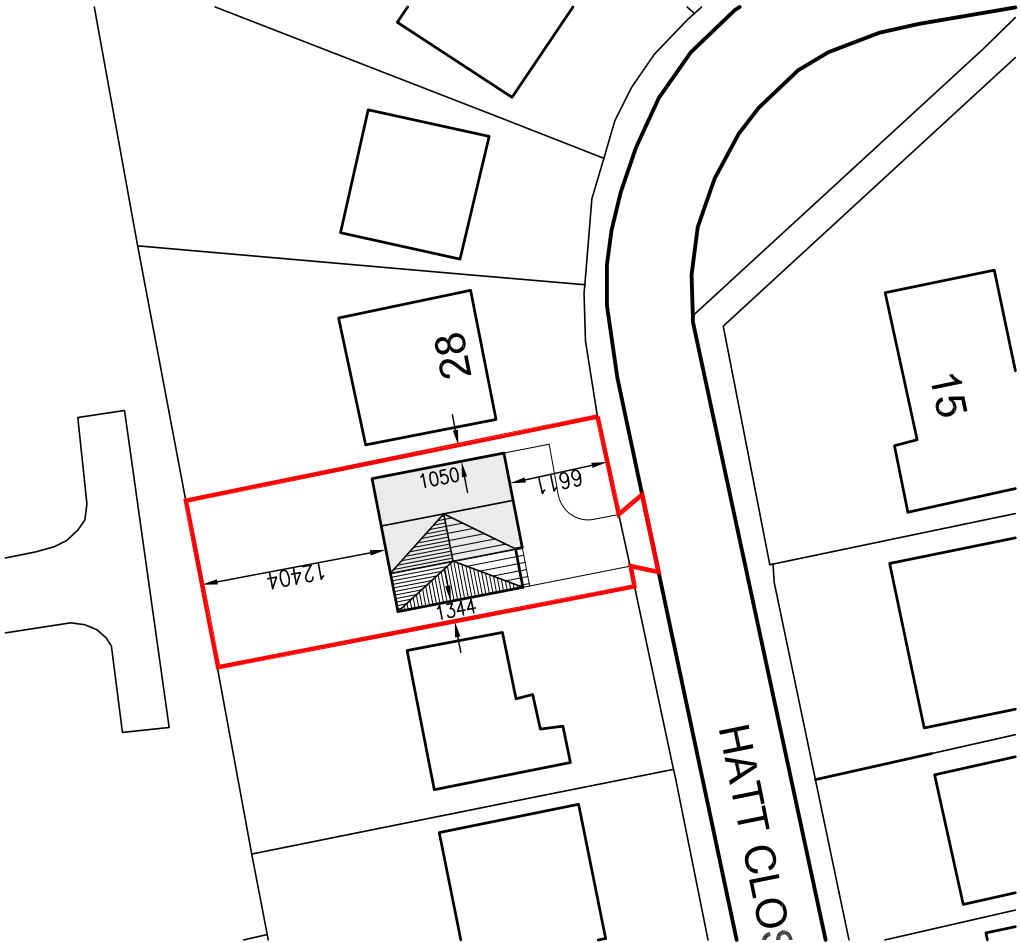

Proposed Site Plan 1:500

18/08/2014 - Amended for client, REV A.

Peter Humphrey Associates Ltd.
ARCHITECTURAL DESIGN AND BUILDING

PROJECT
PROPOSED FIRST FLOOR SIDE EXTENSION
TO DWELLING

SITE
26
HATT CLOSE
MOULTON
PE12 6PY

DRAWING
PROPOSED - OPTION 2

CLIENT
Mr & Mrs Storey


DATE August 2014 SCALE As Shown JOB No. 5055/03A

DO NOT SCALE FROM THIS DRAWING
COPYRIGHT: THIS DRAWING MUST NOT BE ISSUED, LOANED OR COPIED
WITHOUT THE CONSENT OF PETER HUMPHREY ASSOCIATES

Peter Humphrey Associates
ARCHITECTURAL DESIGN AND BUILDING
TELEPHONE: 01945 466 966
FAX: 01945 466 433
E-MAIL: info@peterhumphrey.co.uk

39 OLD MARKET WISEBECH CAMBS PE13 1NB

Fenland District Council

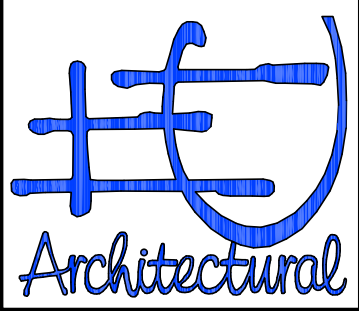

Building
Building Excellence in Fenland
Design Awards
Category Winner 08/09/10
Overall Winner 2010