

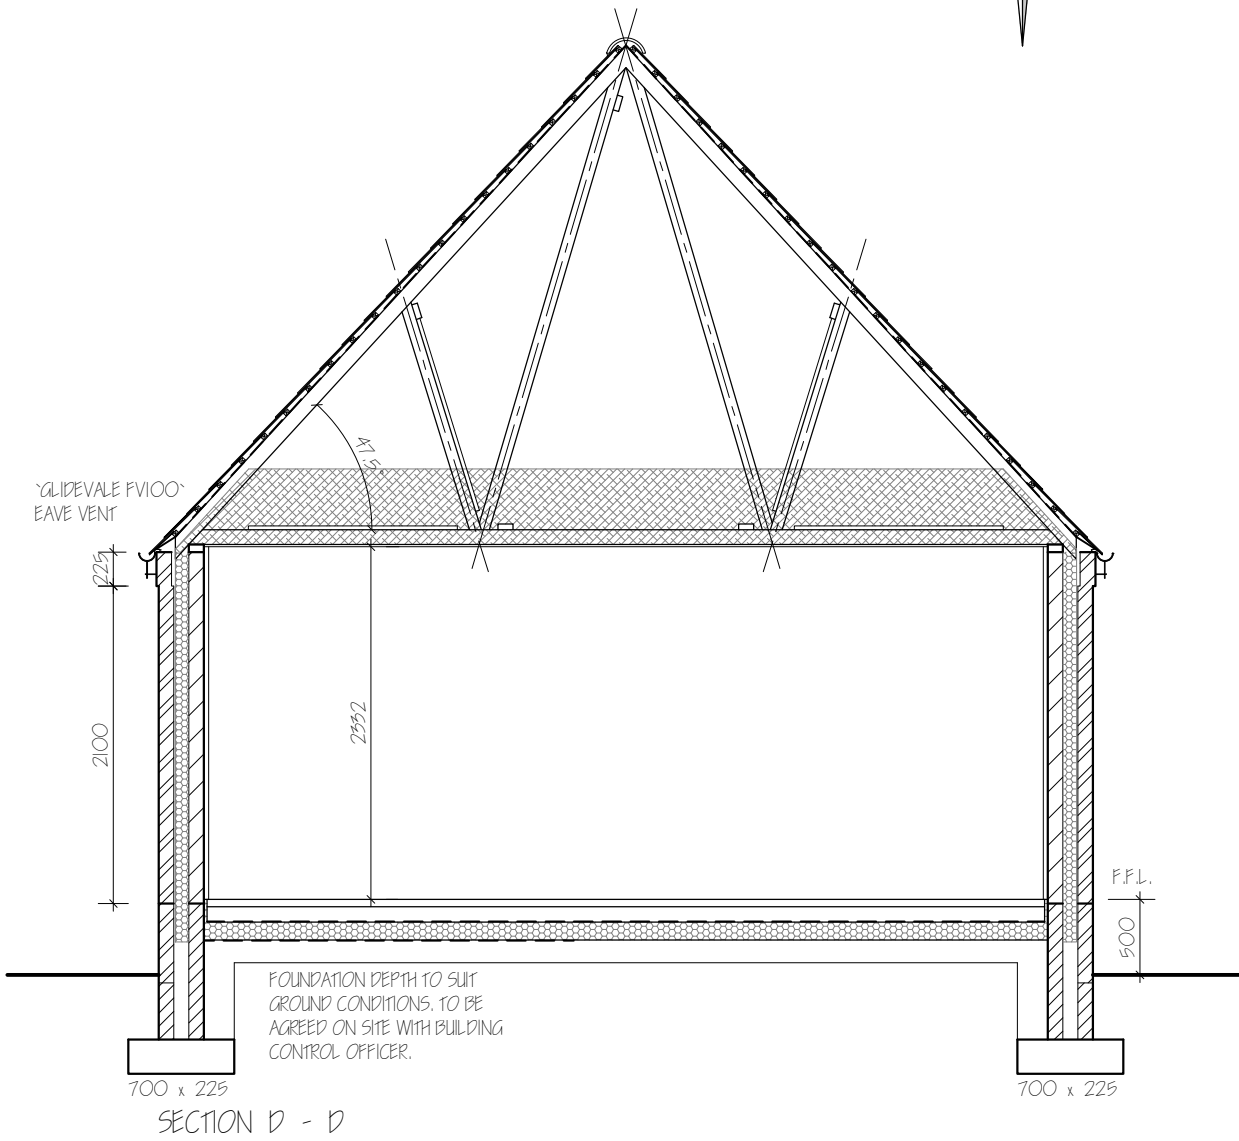


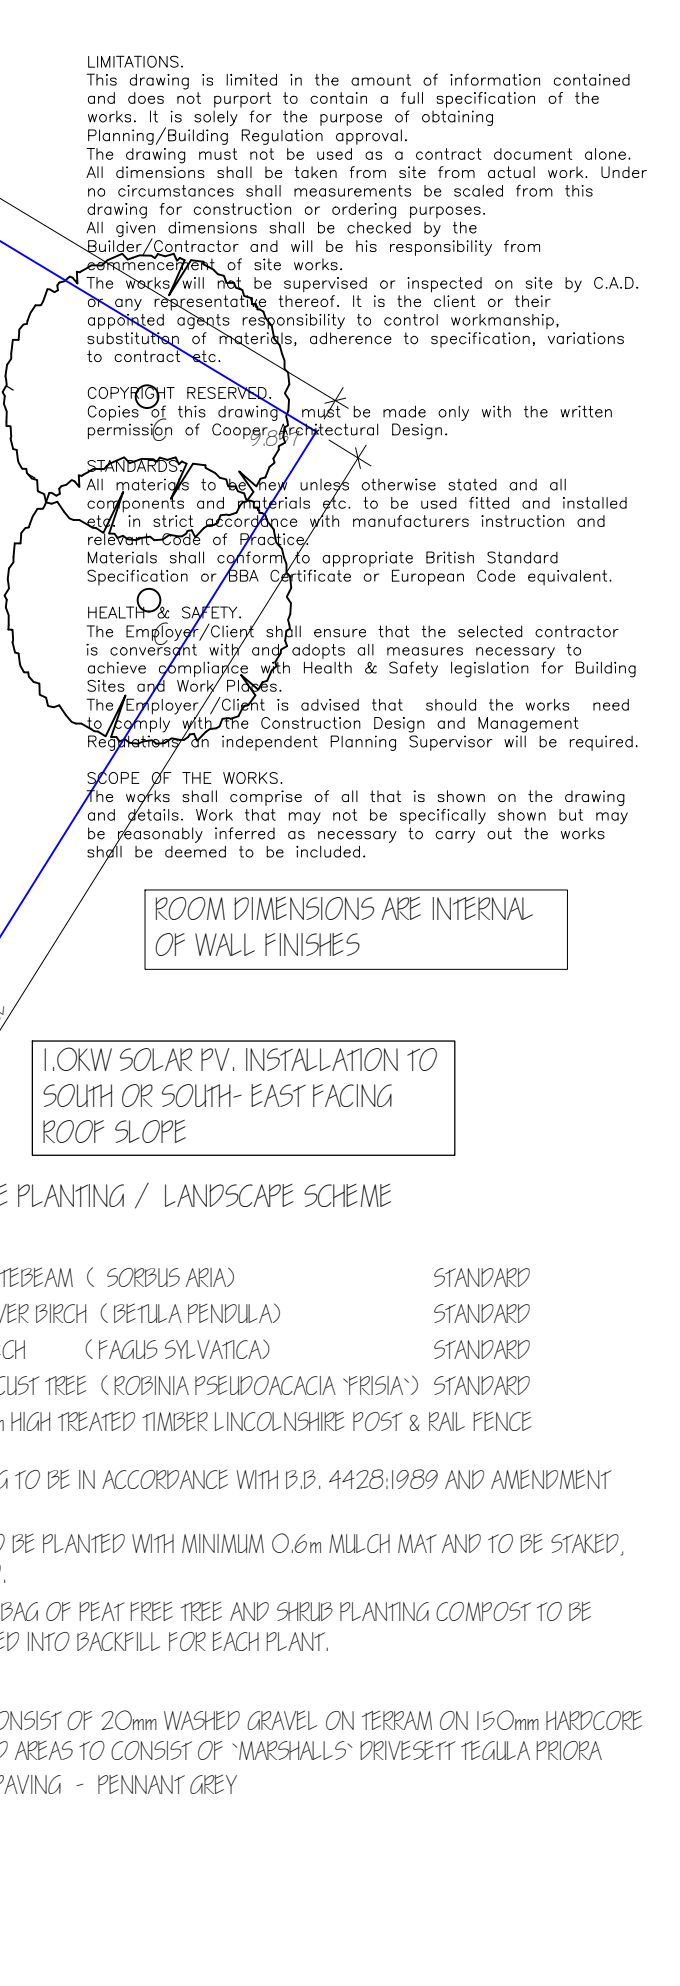

revision	date	init.	revision details.
A	JAN. 17	J.C.	BUILDING REGULATIONS.
B	APR. 17	J.C.	BUILDING REGULATIONS.
C	OCT. 17	J.C.	CLIENT REQUIREMENTS.
D	JULY 18	J.C.	CLIENT REQUIREMENTS.

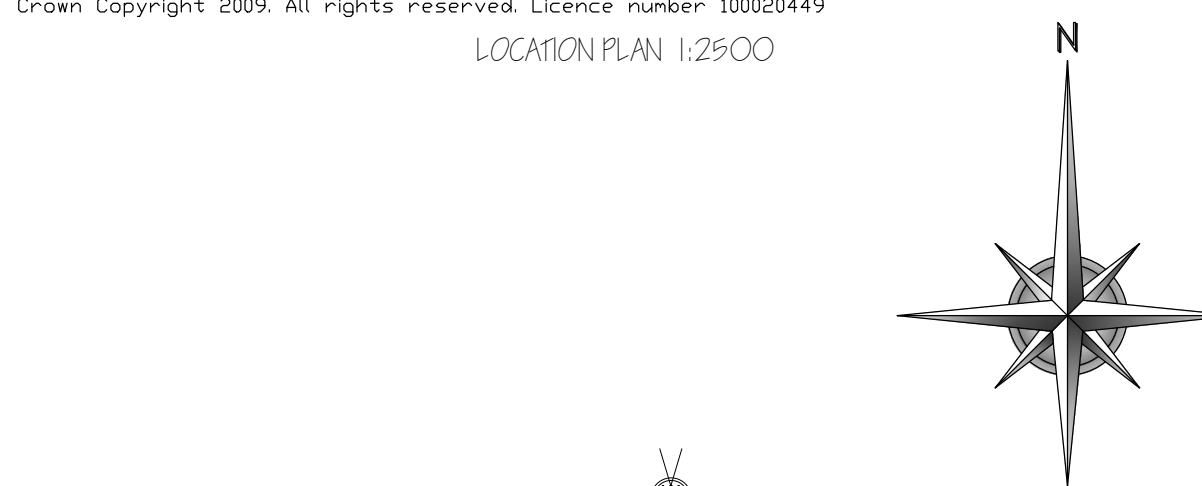

**COOPER
ARCHITECTURAL
DESIGN**

90 WINSOVER ROAD
SPALDING, LINC'S PE11 1HA

Tel: 01775 711174

Mobile : 07808 125 778

-MAIL : c.a.d@btconnect.com

Client. MR C LEONARD

Project.
RESIDENTIAL DEVELOPMENT
PIPWELL GATE
MOULTON SEAS END
Lincs
PE12 6LU

Drawing.

PLOT 2

FLOOR PLANS - SECTIONS - ELEVATIONS

Scale 1:50 1:100 @A1	Drawing No. 1643-02-D
Date. JULY 18	Drawn. J.C.