
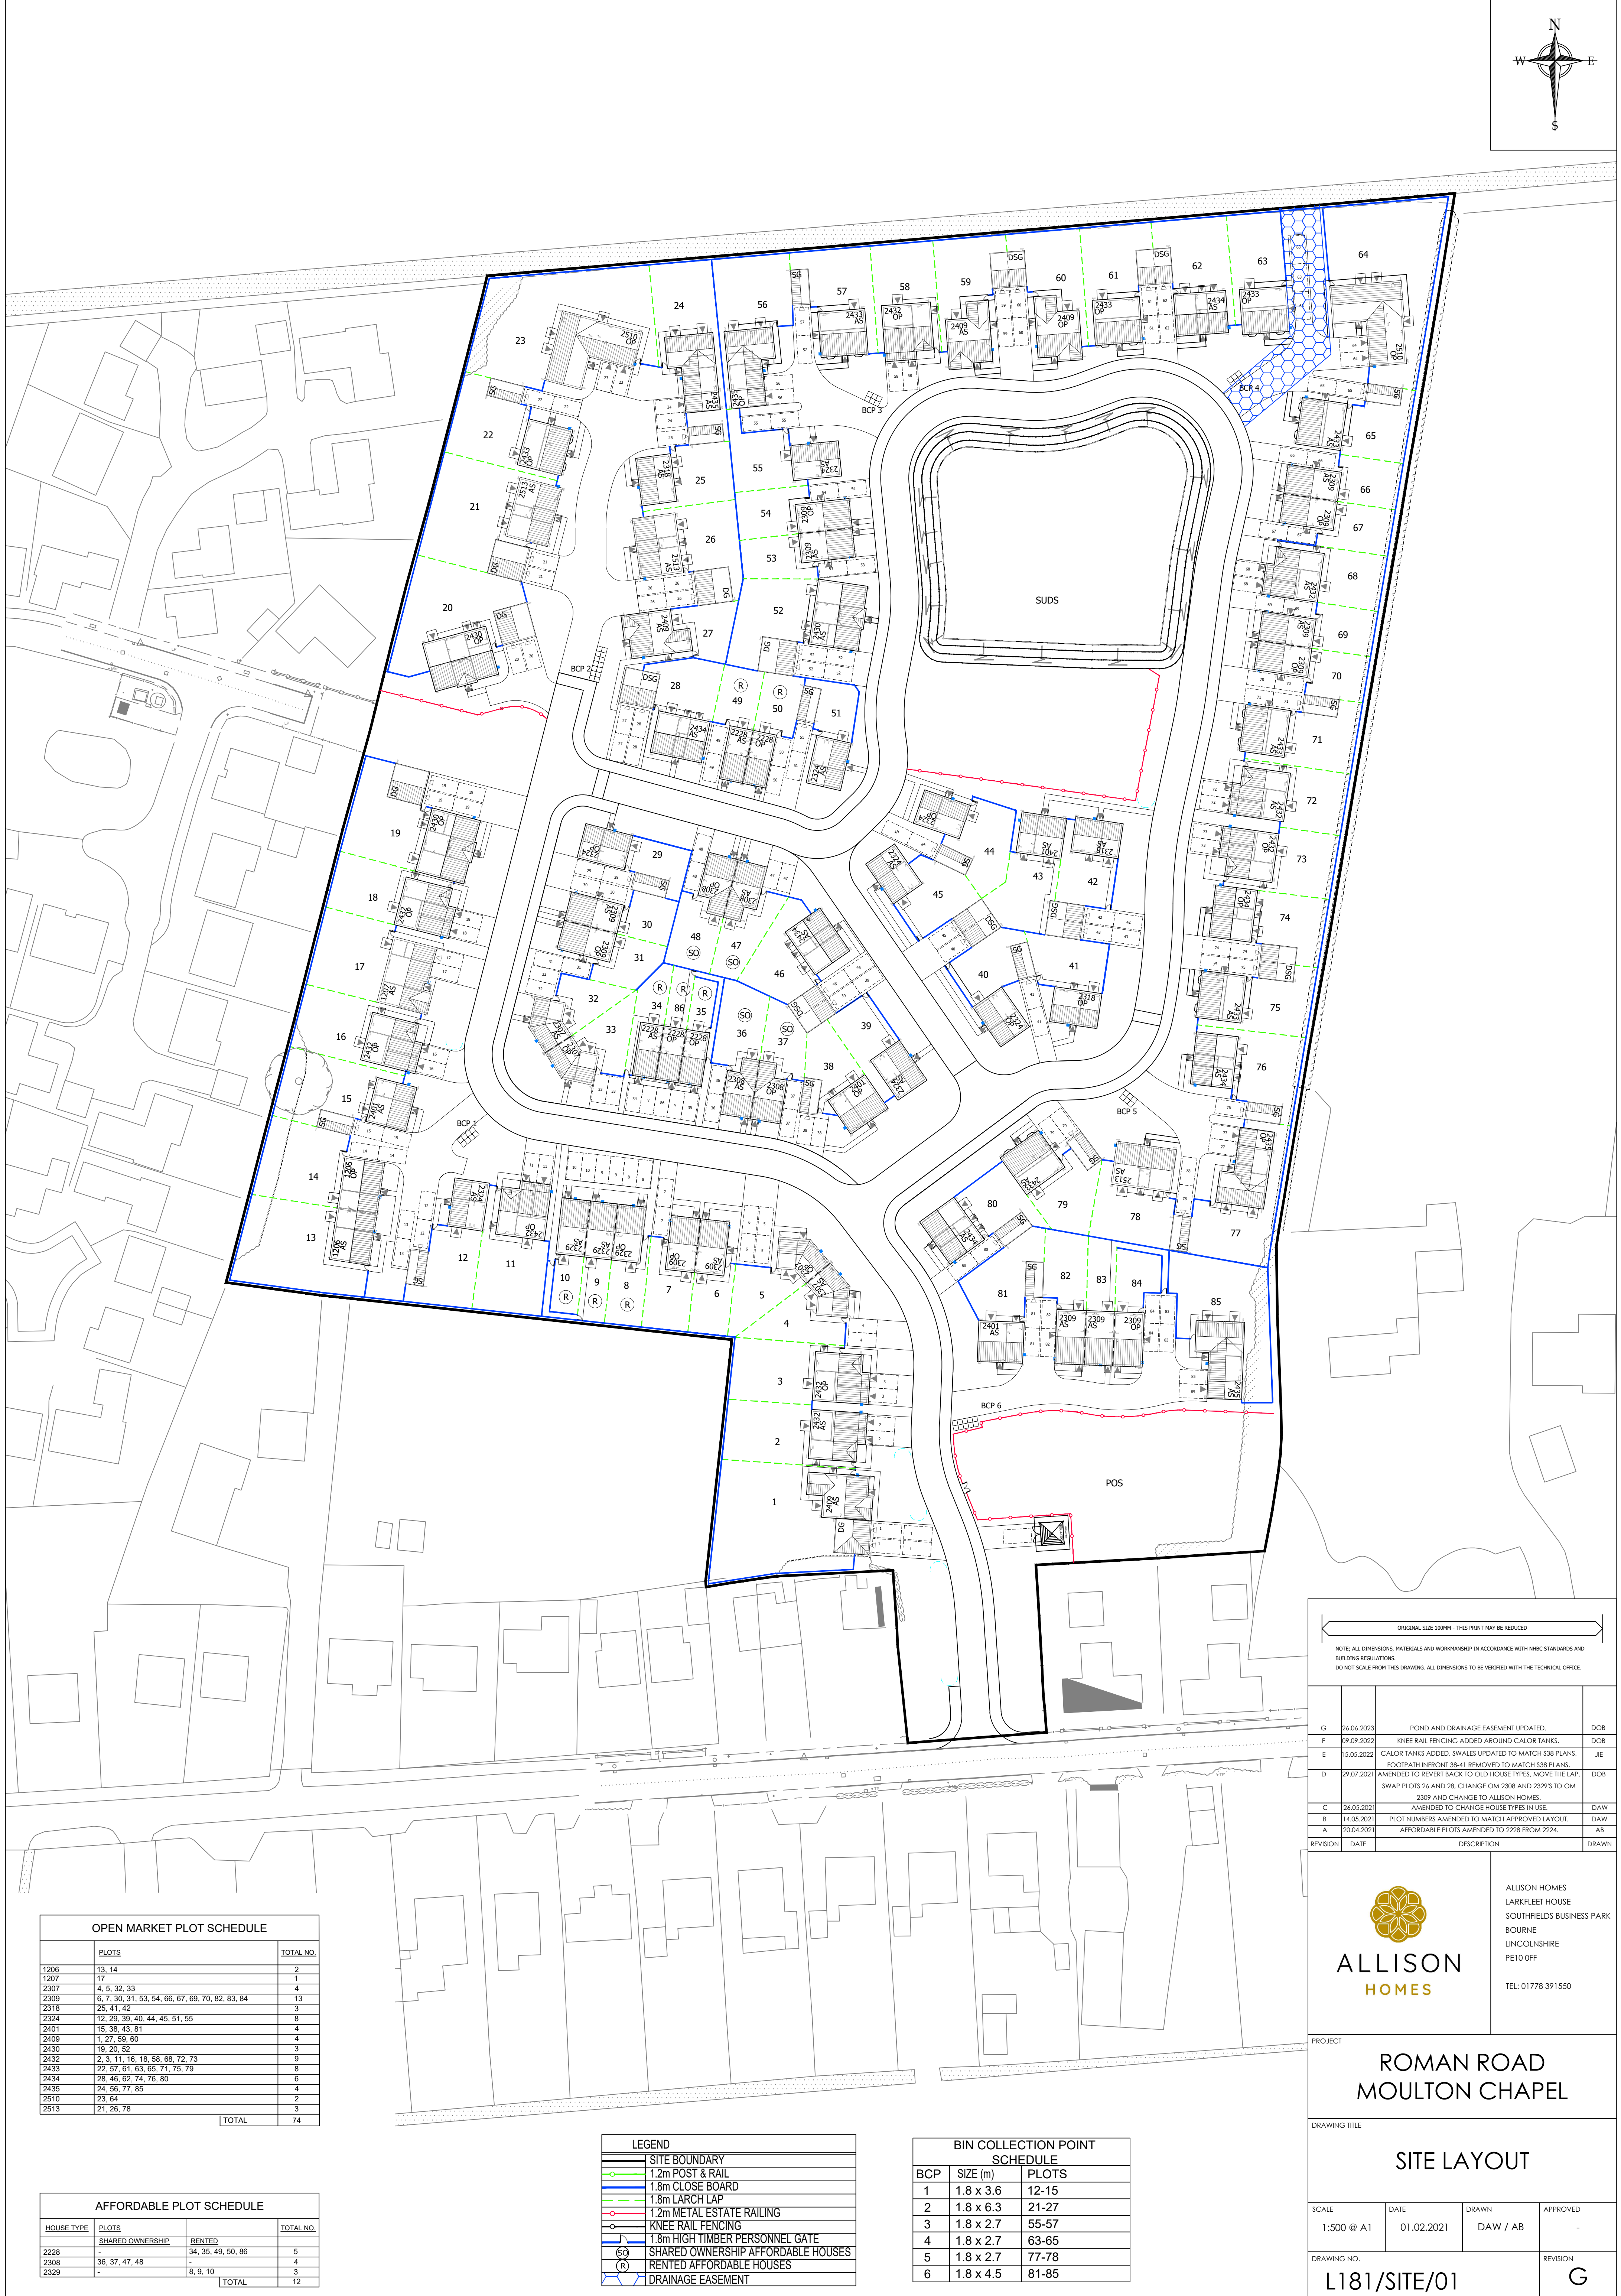


 

AFFORDABLE PLOT SCHEDULE			
HOUSE TYPE	LOTS		TOTAL NO.
	SHARED OWNERSHIP	RENTED	
2228	-	34, 35, 49, 50, 86	5
2308	36, 37, 47, 48	-	4
2329	-	8, 9, 10	3
		TOTAL	12

BIN COLLECTION POINT SCHEDULE		
B/C/P	SIZE (m)	PLOTS
1	1.8 x 3.6	12-15
2	1.8 x 6.3	21-27
3	1.8 x 2.7	55-57
4	1.8 x 2.7	63-65
5	1.8 x 2.7	77-78
6	1.8 x 4.5	81-85

 ORIGINAL SCALE 1:1000PH - THIS PRINT MAY BE REDUCED			
NOTE: ALL DIMENSIONS, MATERIALS AND WORKMANSHIP IN ACCORDANCE WITH HMC STANDARDS AND BUILDING REGULATIONS. NOT TO SCALE FROM THIS DRAWING. ALL DIMENSIONS TO BE VERIFIED WITH THE TECHNICAL OFFICE.			
G	26.06.2023	POUND AND DRAINAGE EASEMENT UPDATED.	D08
F	09.09.2022	KNEE RAIL FENCING ADDED AROUND CALOR TANKS.	D08
E	15.05.2022	CALOR TANKS ADDED. SWALES UPDATED TO MATCH S38 PLANS. FOOTPATH INFRCINT 38-41 REMOVED TO MATCH S38 PLANS.	JIE
D	29.07.2021	AMENDED TO REVERT BACK TO OLD HOUSE TYPES. MOVE THE LAP, SWAP PLOTS 24 AND 38. CHANGE OM 2308 AND 2329'S TO OM. 2309 AND CHANGE TO ALLISON HOMES.	D08
C	26.05.2021	AMENDED TO CHANGE HOUSE TYPES IN USE.	DAW
B	14.05.2021	PLOT NUMBERS AMENDED TO MATCH APPROVED LAYOUT.	DAW
A	20.04.2021	AFFORDABLE PLOTS AMENDED TO 2228 FROM 2224.	AB
REVISION	DATE	DESCRIPTION	DRAWN
 ALLISON HOMES			ALLISON HOMES LARKFEET HOUSE SOUTHFIELDS BUSINESS PARK BOURNE LINCOLNSHIRE PE10 0FF TEL: 01778 391550
PROJECT			
ROMAN ROAD MOULTON CHAPEL			
DRAWING TITLE			
SITE LAYOUT			
SCALE	DATE	DRAWN	APPROVED
1:500 @ A1	01.02.2021	DAW / AB	-
DRAWING NO.			REVISION
L181/SITE/01			G