



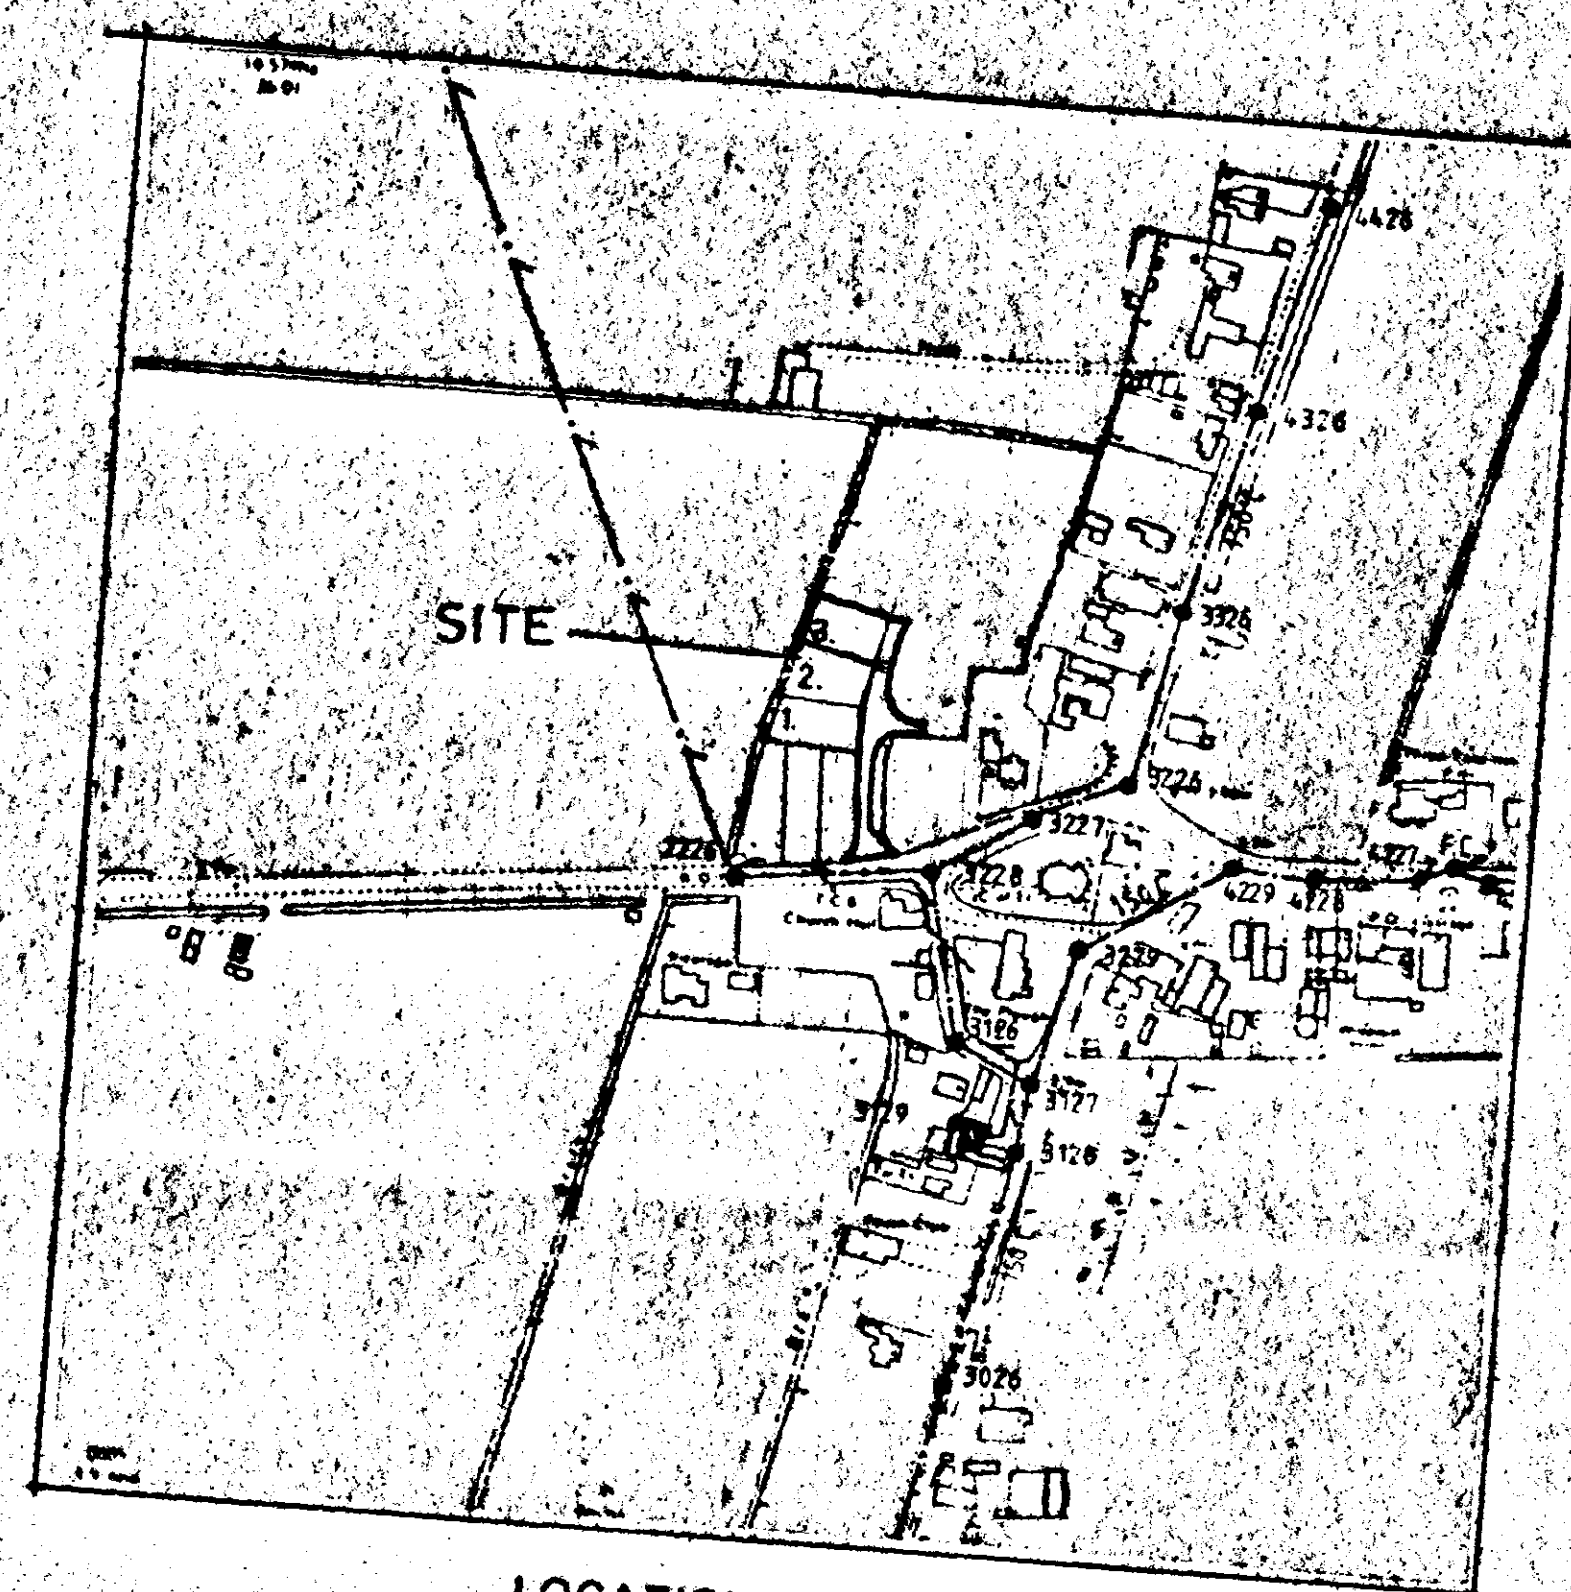

LOCATION PLAN 1:2500

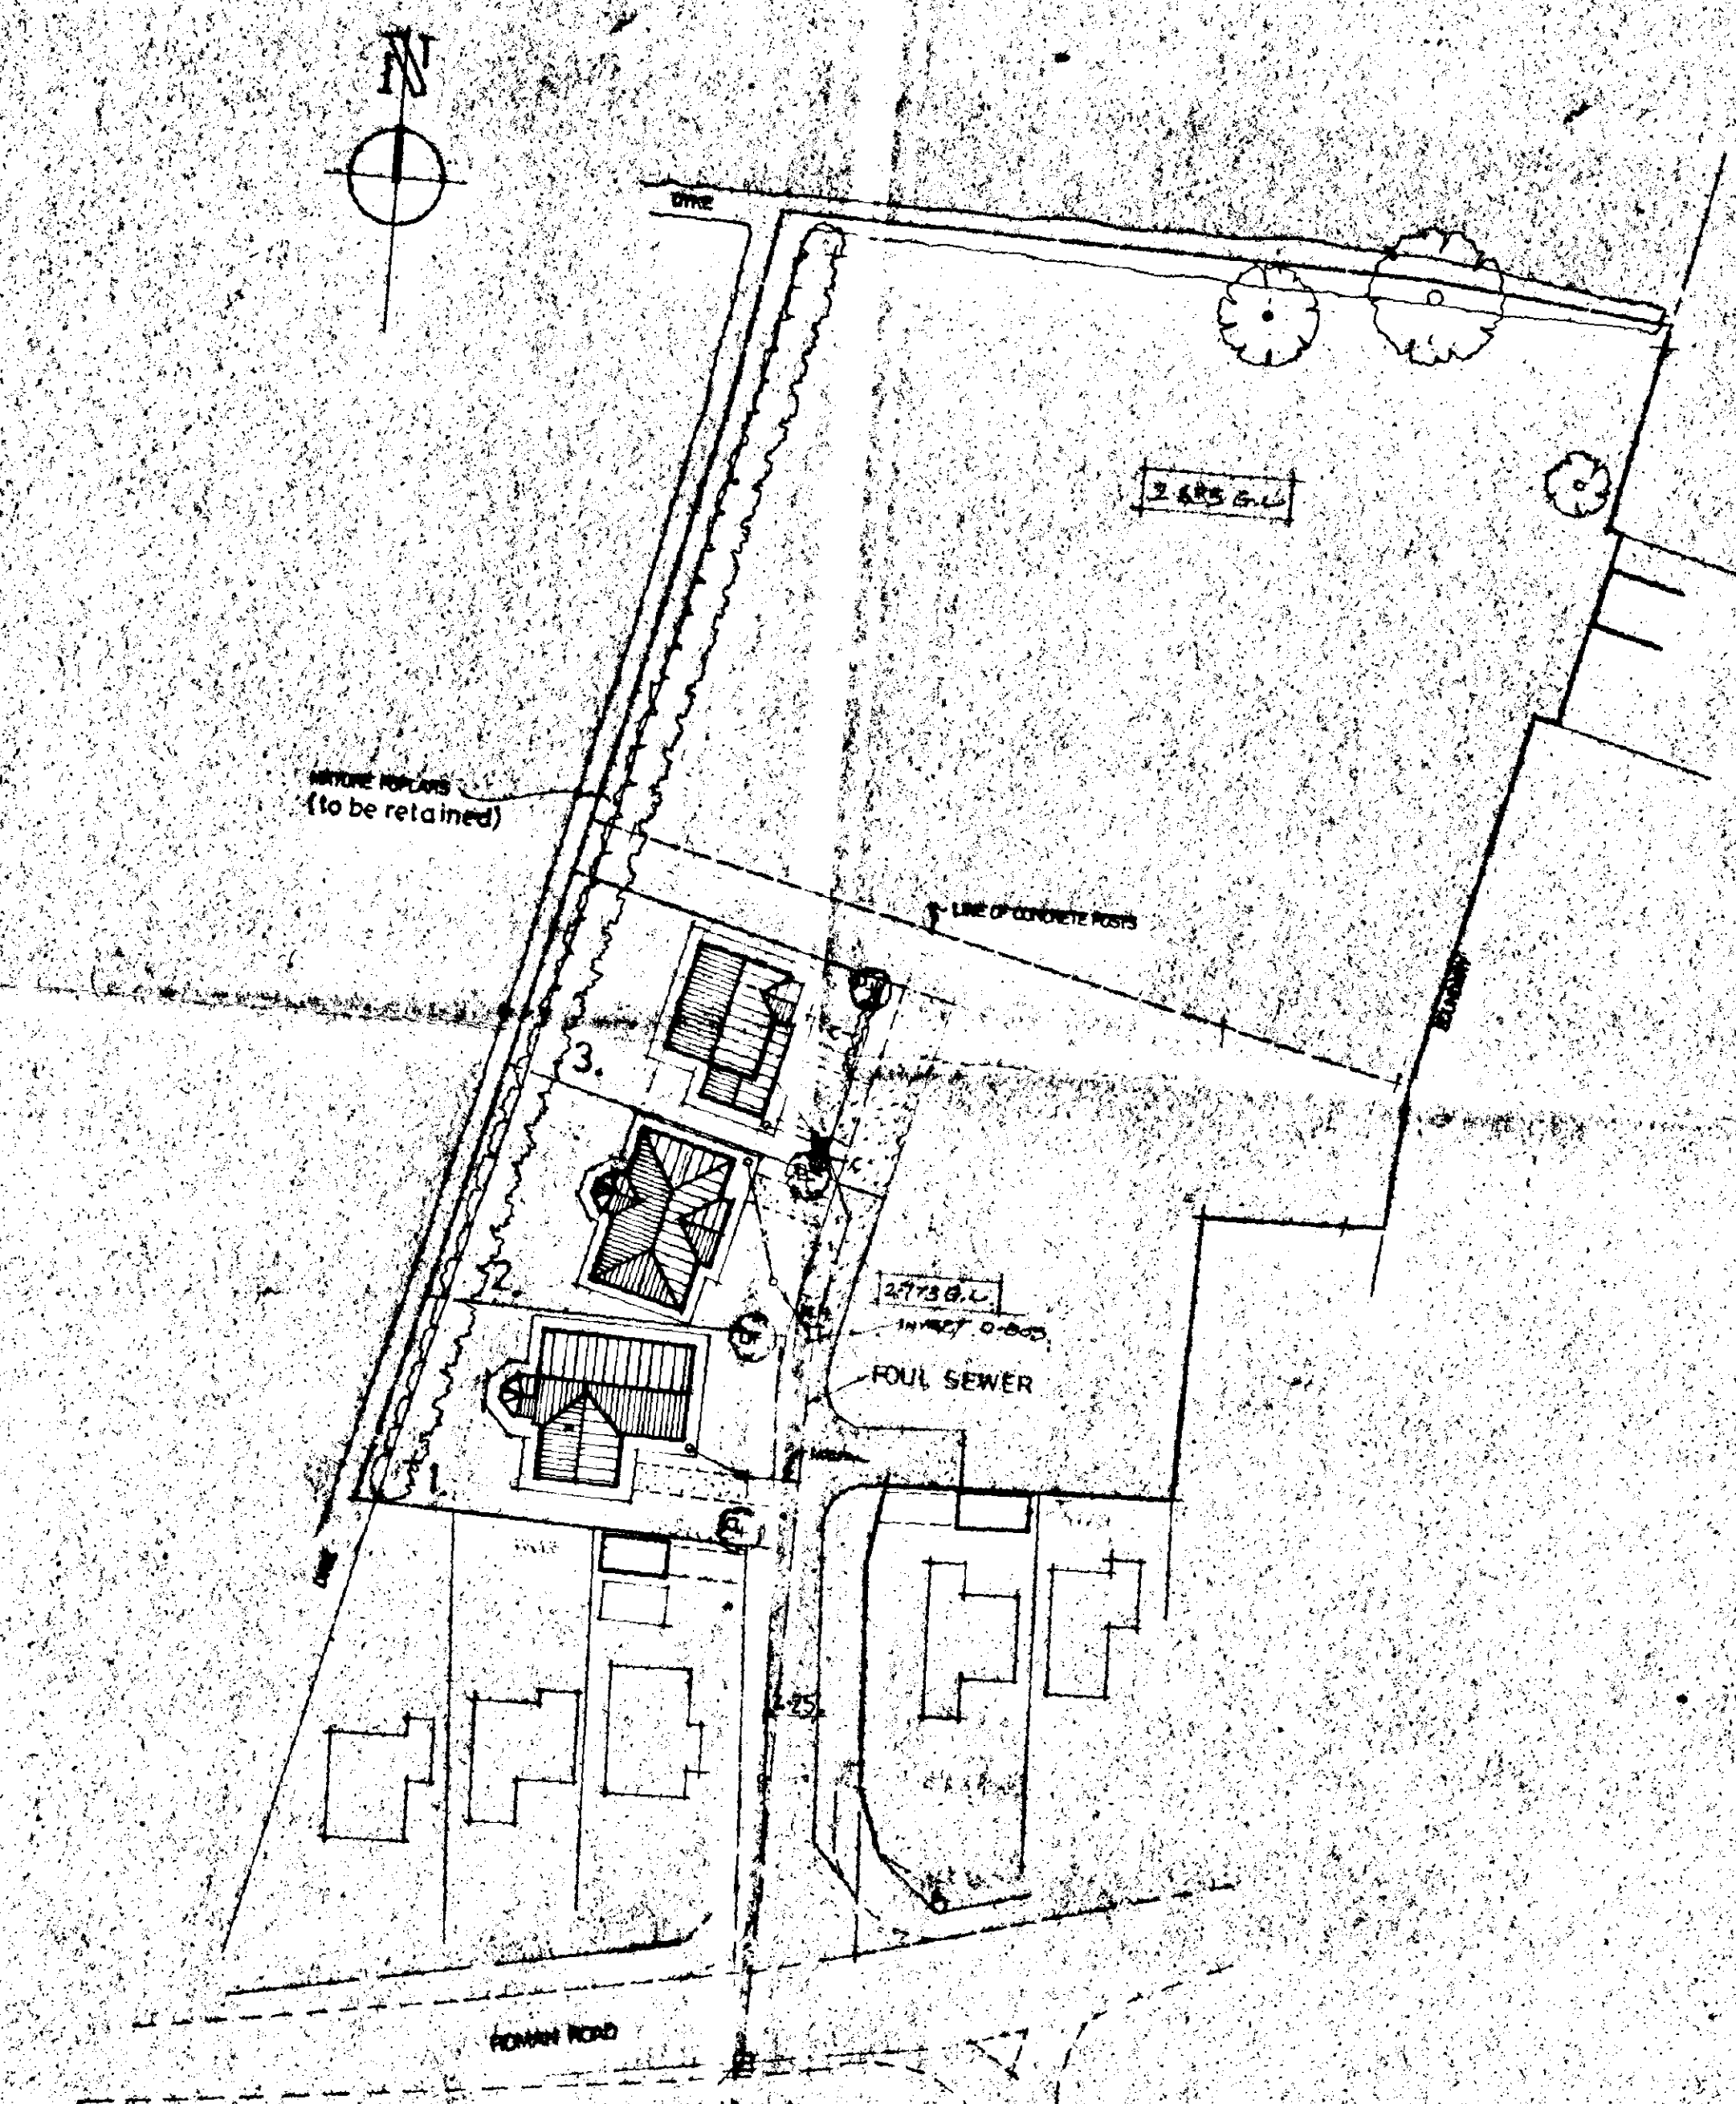

SITE PLAN 1:500

TREE PLANTING

- PLOT 1. a - RED HARTSHORN (CORYLUS PAUCISERIS) - 1/2 STANDARD
 PLOT 2. a - RED HARTSHORN (CORYLUS PAUCISERIS) - 1/2 STANDARD
 b - WHITEBARK (BETULA ALBA LUTESCENS) - 1/2 STANDARD
 PLOT 3. a - WHITEBARK (BETULA ALBA LUTESCENS) - 1/2 STANDARD
 b - BEACH HEDGING (see letter dated 24/7/95)

PRIVATE DRIVE TO BE MINIMUM 4.5M WIDE CONSTRUCTED WITH 150MM WELL COMPACTED HARDCORE (500MM) & TOPPED WITH GRAVEL.

DETERMINED PLAN

SITE LAYOUT

REMOVED PLAN

Ref.

SOUTH HOLLAND DC
HOUSING & PLANNING

27 JUL 1995

Ref: 0711/95

1. SITE PLAN - PLOTS 1, 2 & 3
 2. SITE PLAN - PLOTS 1, 2 & 3
 3. SITE PLAN - PLOTS 1, 2 & 3
 4. SITE PLAN - PLOTS 1, 2 & 3

G. R. MERCHANT



LENG AMICE, FWO,
ARCHITECTURAL, STRUCTURAL
& LAND DRAINAGE CONSULTANT
TEL: HOLBEACH (0408) 688888, 480800

PROJECT:
LAND OFF ROMAN ROAD,
MOULTON CHAPEL.

CLIENT:
D.G.M. PROPERTIES LTD,
DOZENS BANK
PODE HOLE,
SPALDING,
Lincs.

SCALES:
AS INDICATED

DATE:
NOV '94

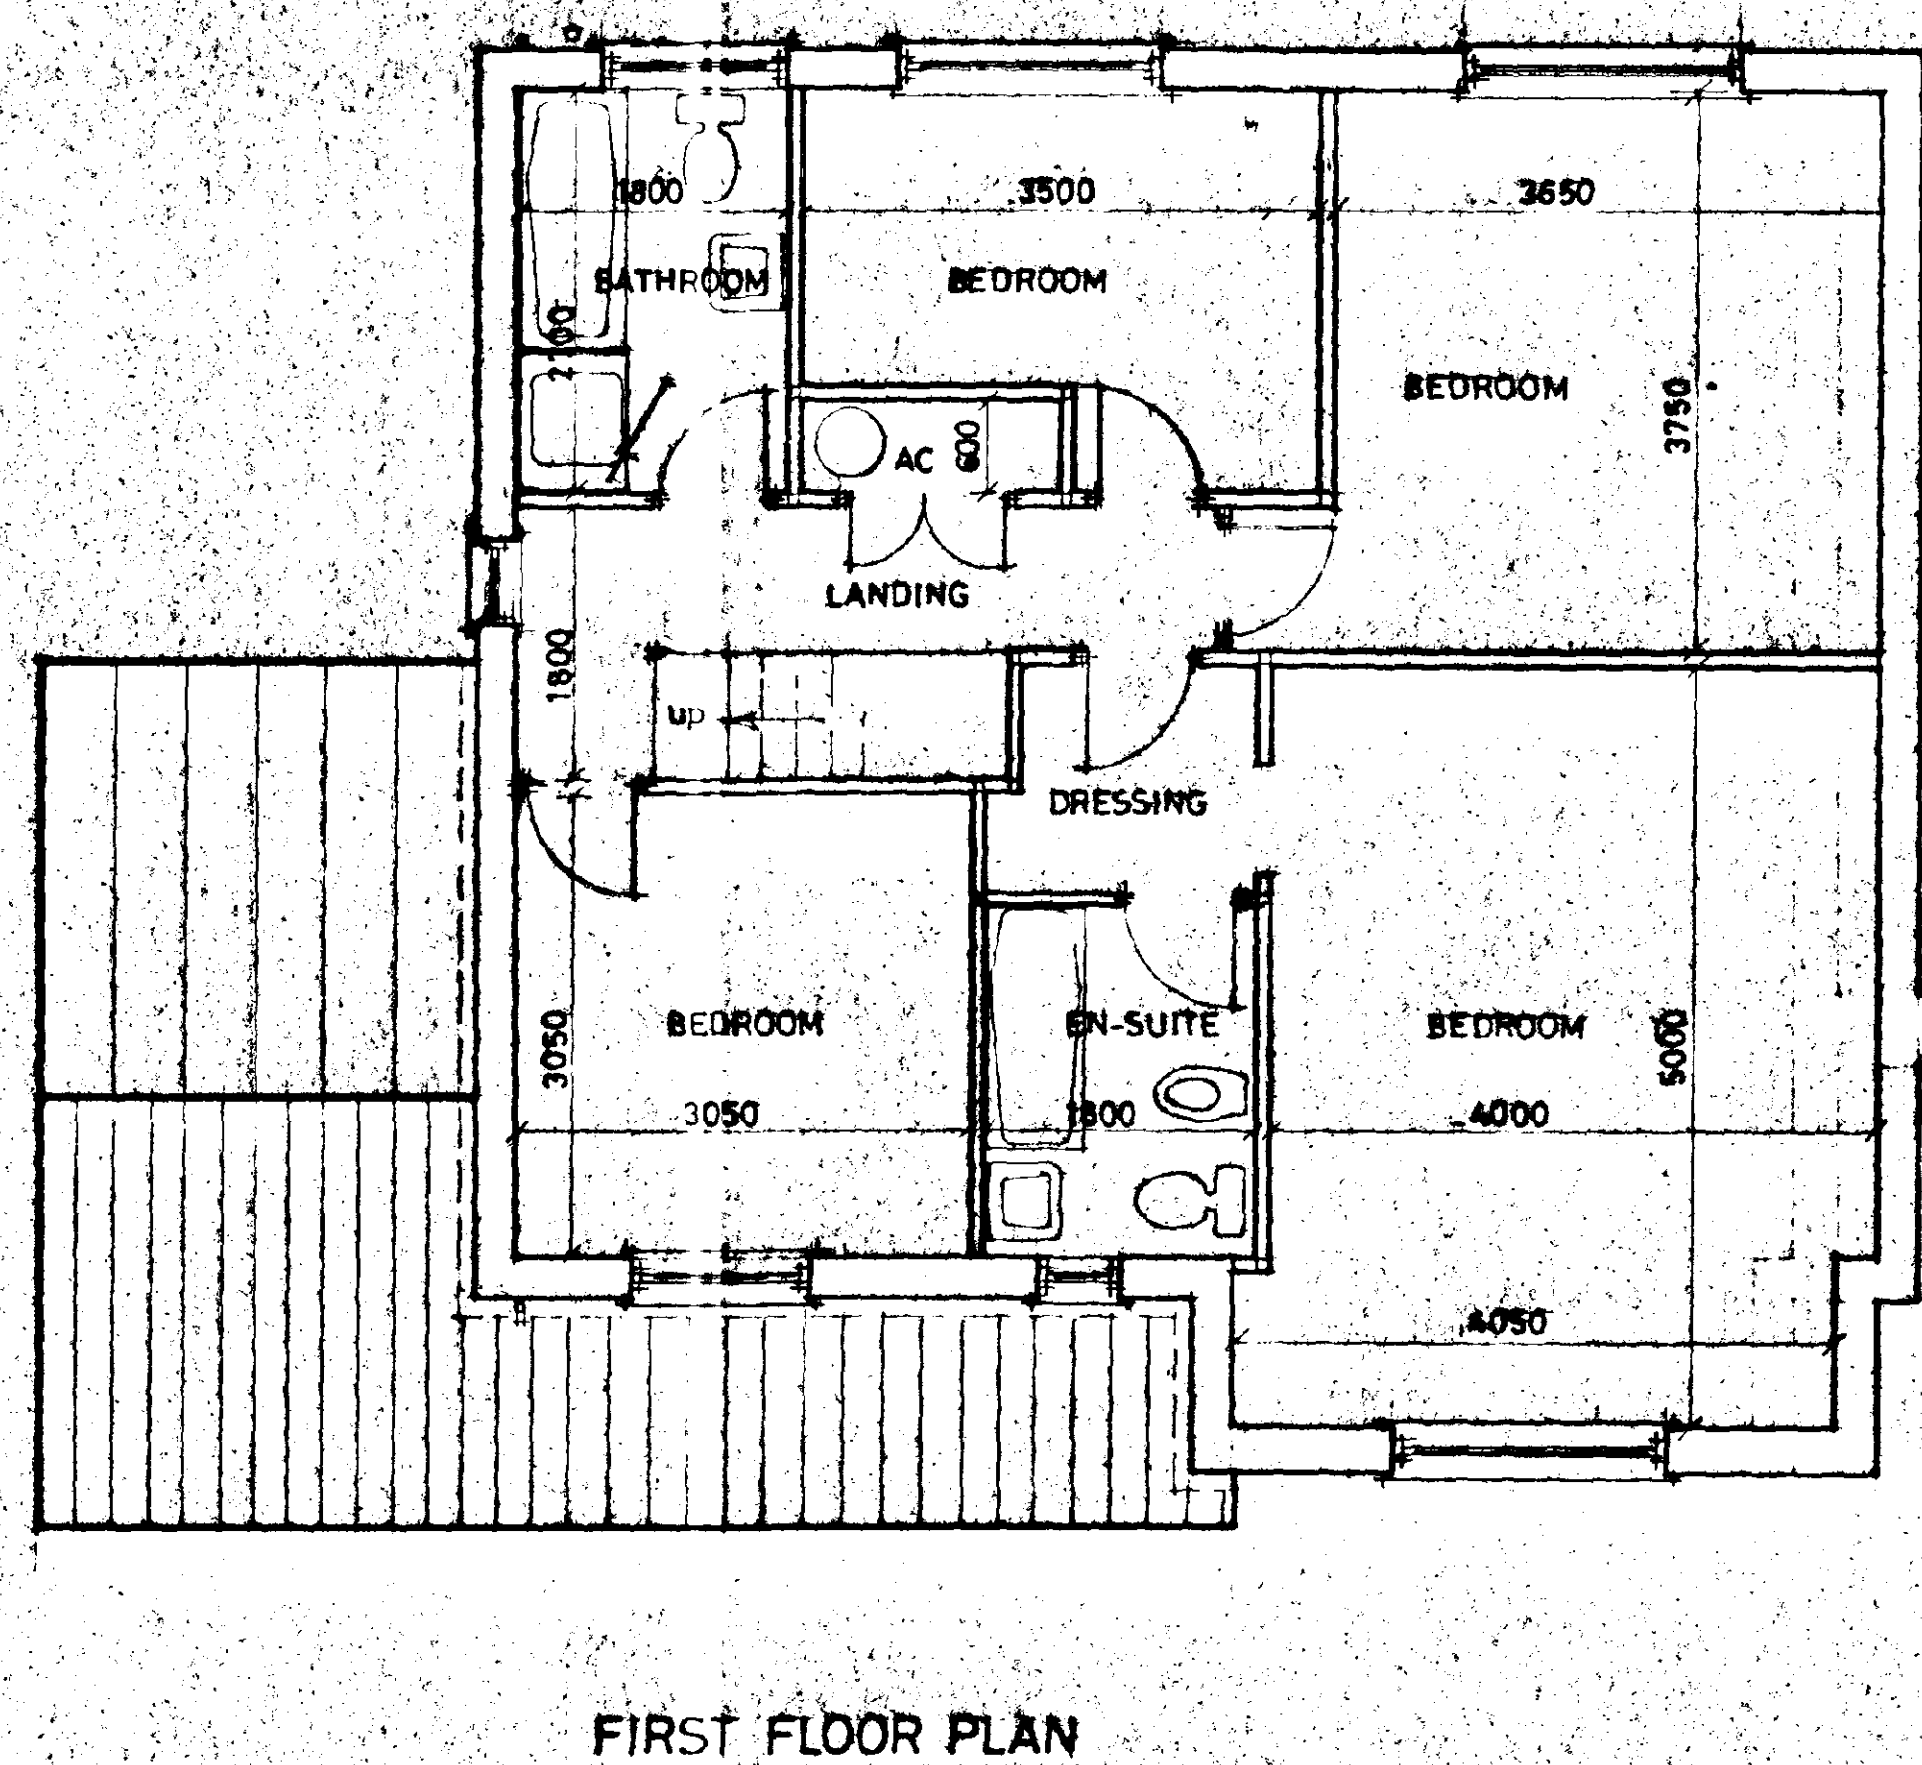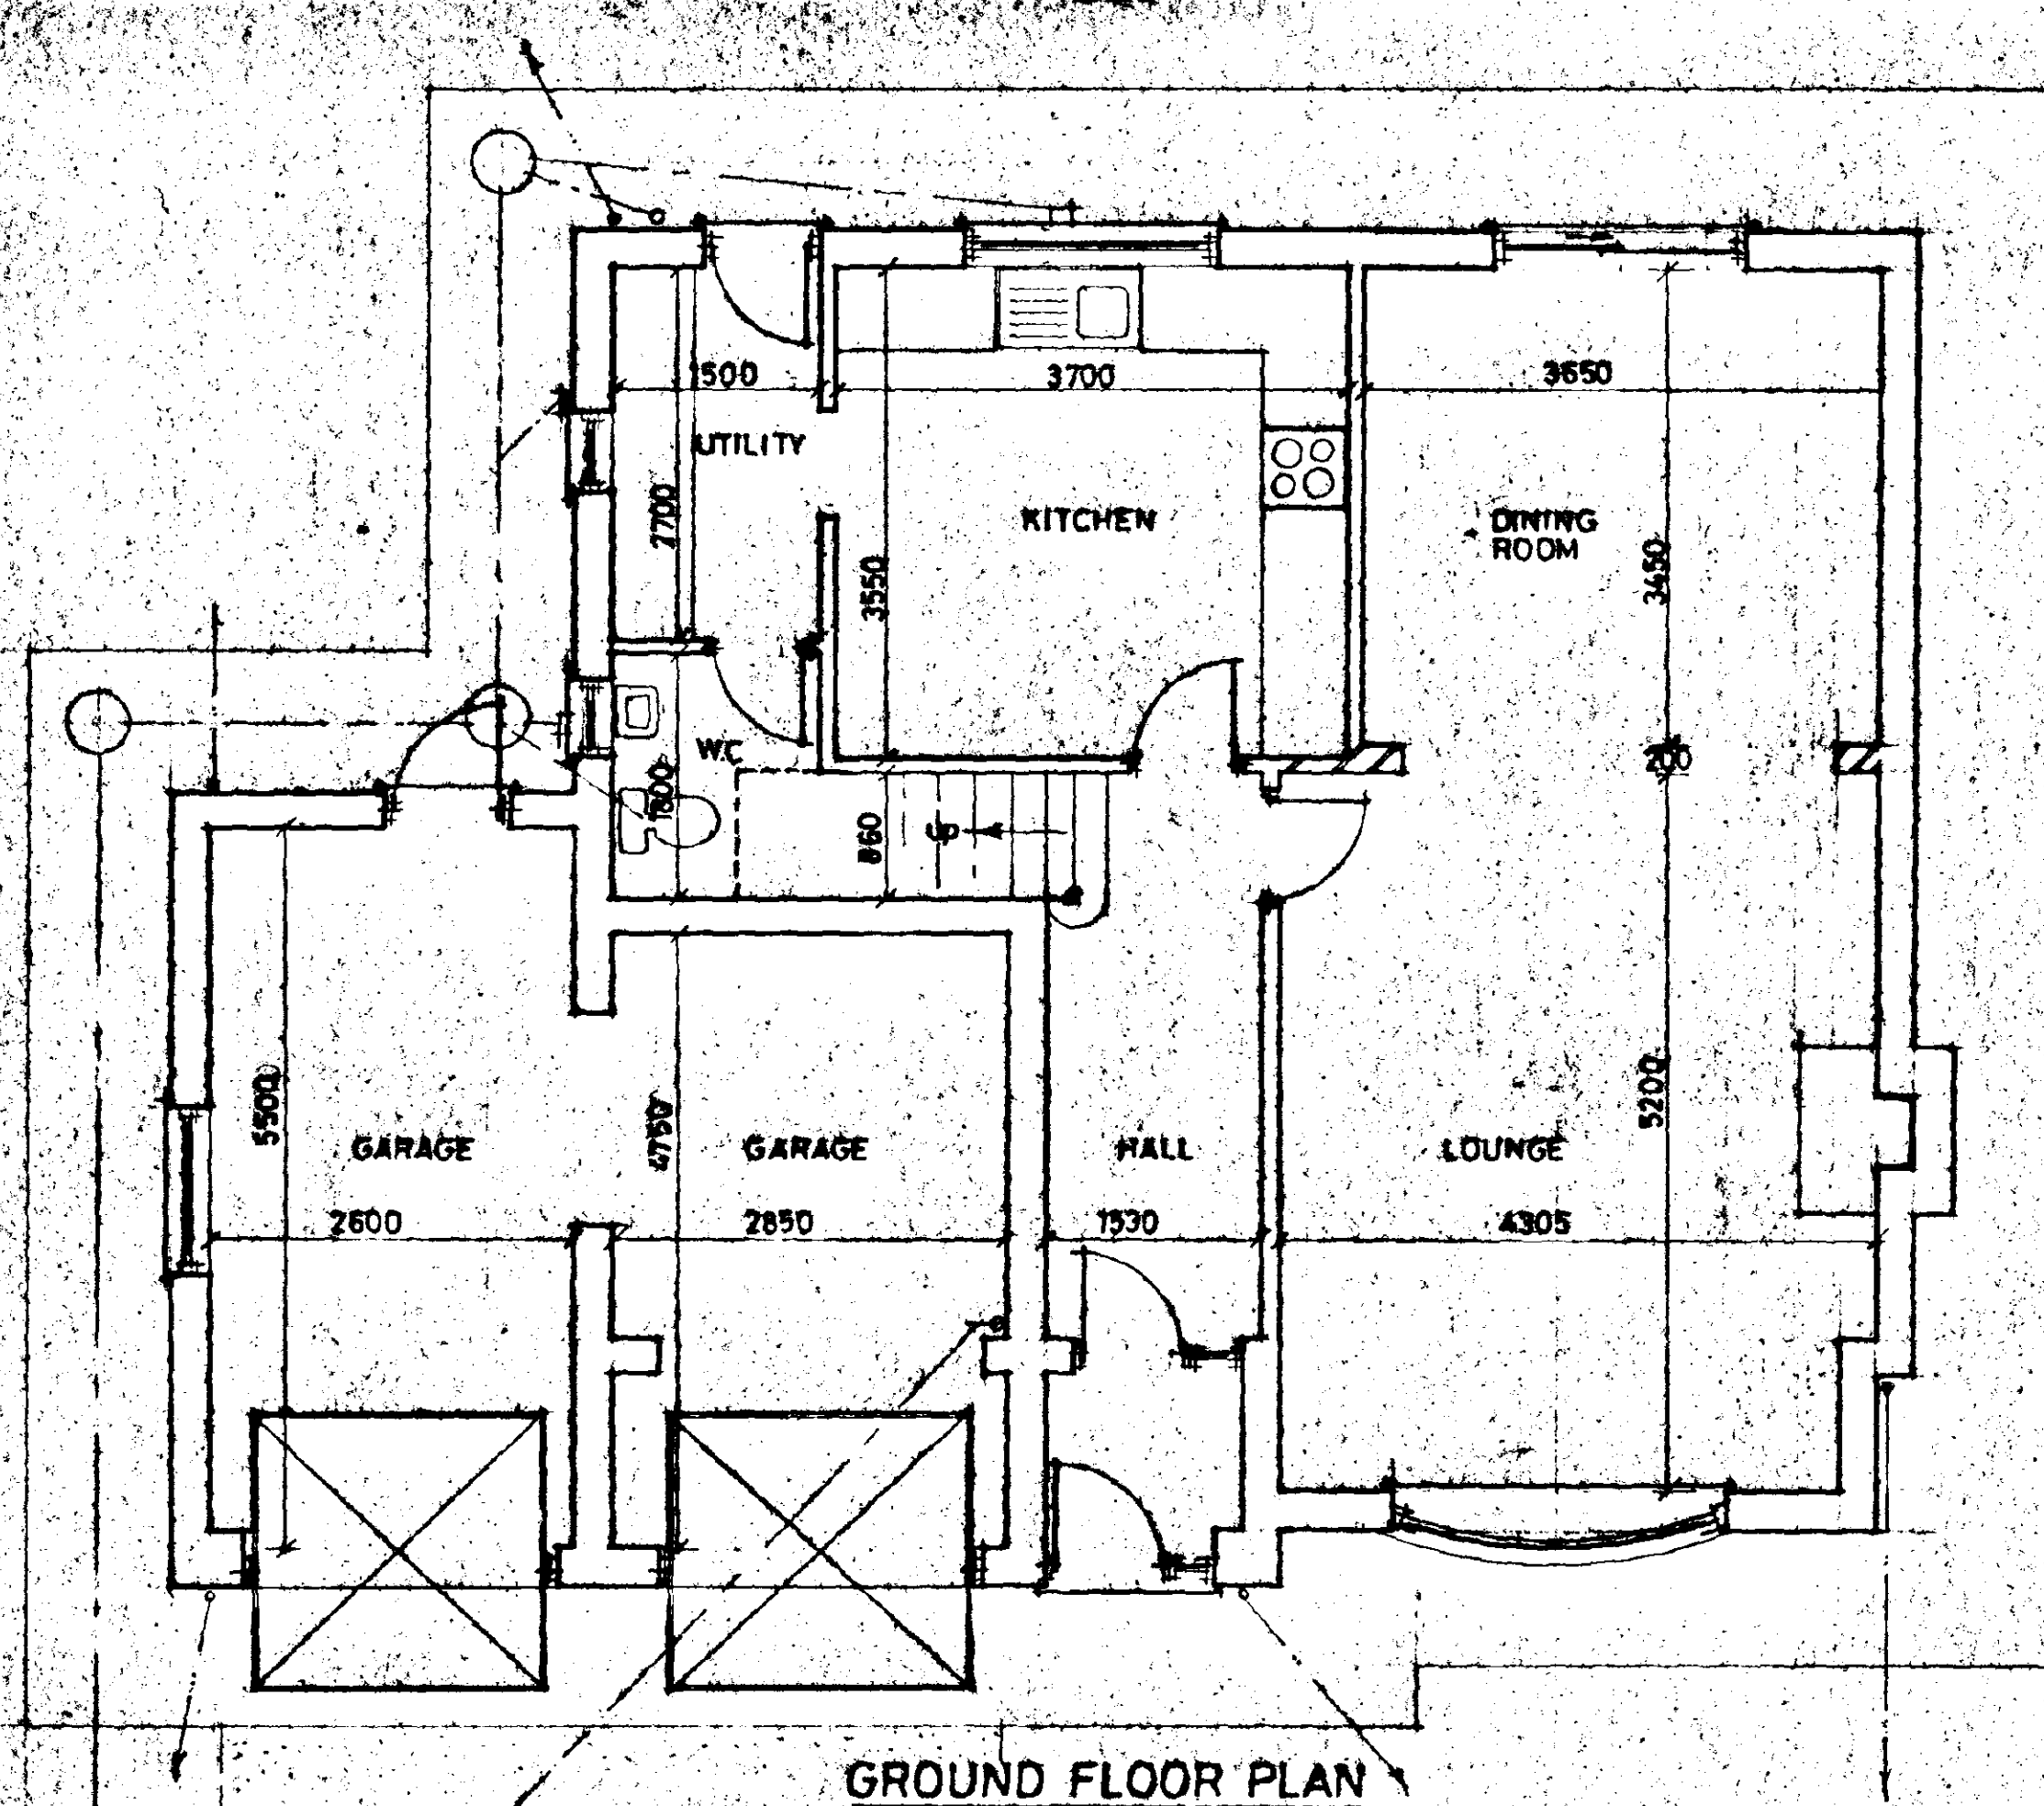

DETERMINED
PLAN

PLOT 3

AMENDED PLAN

Ref.

SOUTH HOLLAND CC
HOUSING & PLANNING
27 JUL 1995

Ref: 0711/95

G. R. MERCHANT
LENG AMICE, FWO.
ARCHITECTURAL, STRUCTURAL
& LAND DRAINAGE CONSULTANT
TEL: HOLBEACH (01406) 490800

PROJECT:
HOUSE & GARAGE
OFF ROMAN ROAD
MOULTON CHAPEL

CLIENT:
DGM PROPERTIES LTD

SCALES:
1/50 1/100

DATE:
JULY 1995

DRAWING No.:
DGM-ME-3/95

REVISIONS:
A B