




PROPOSED ROAD ELEVATION 1:100

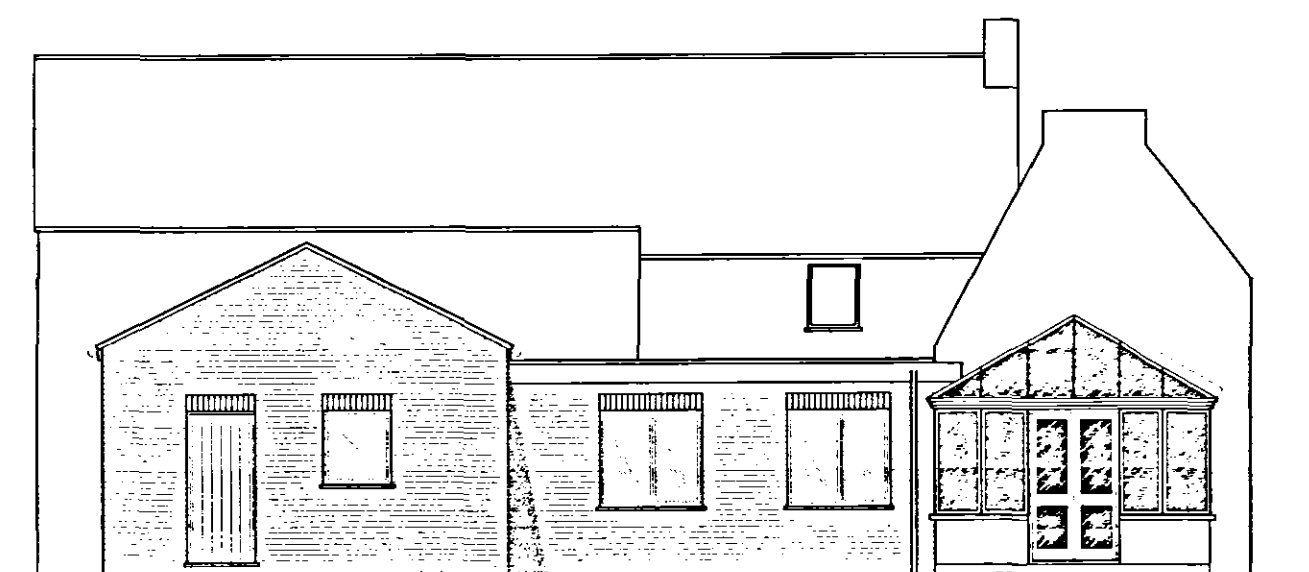


PROPOSED CAR PARK ELEVATION 1:100

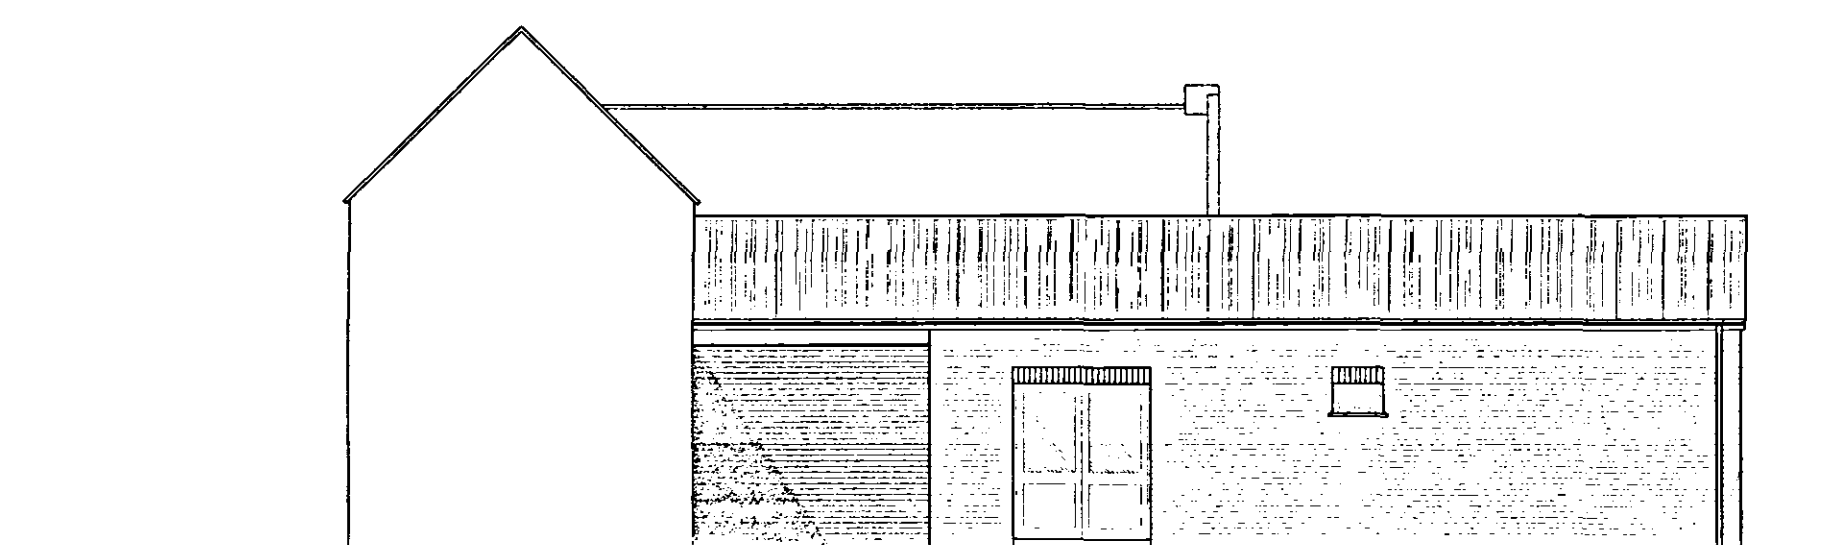

PROPOSED PASSAGEWAY ELEVATION 1:100

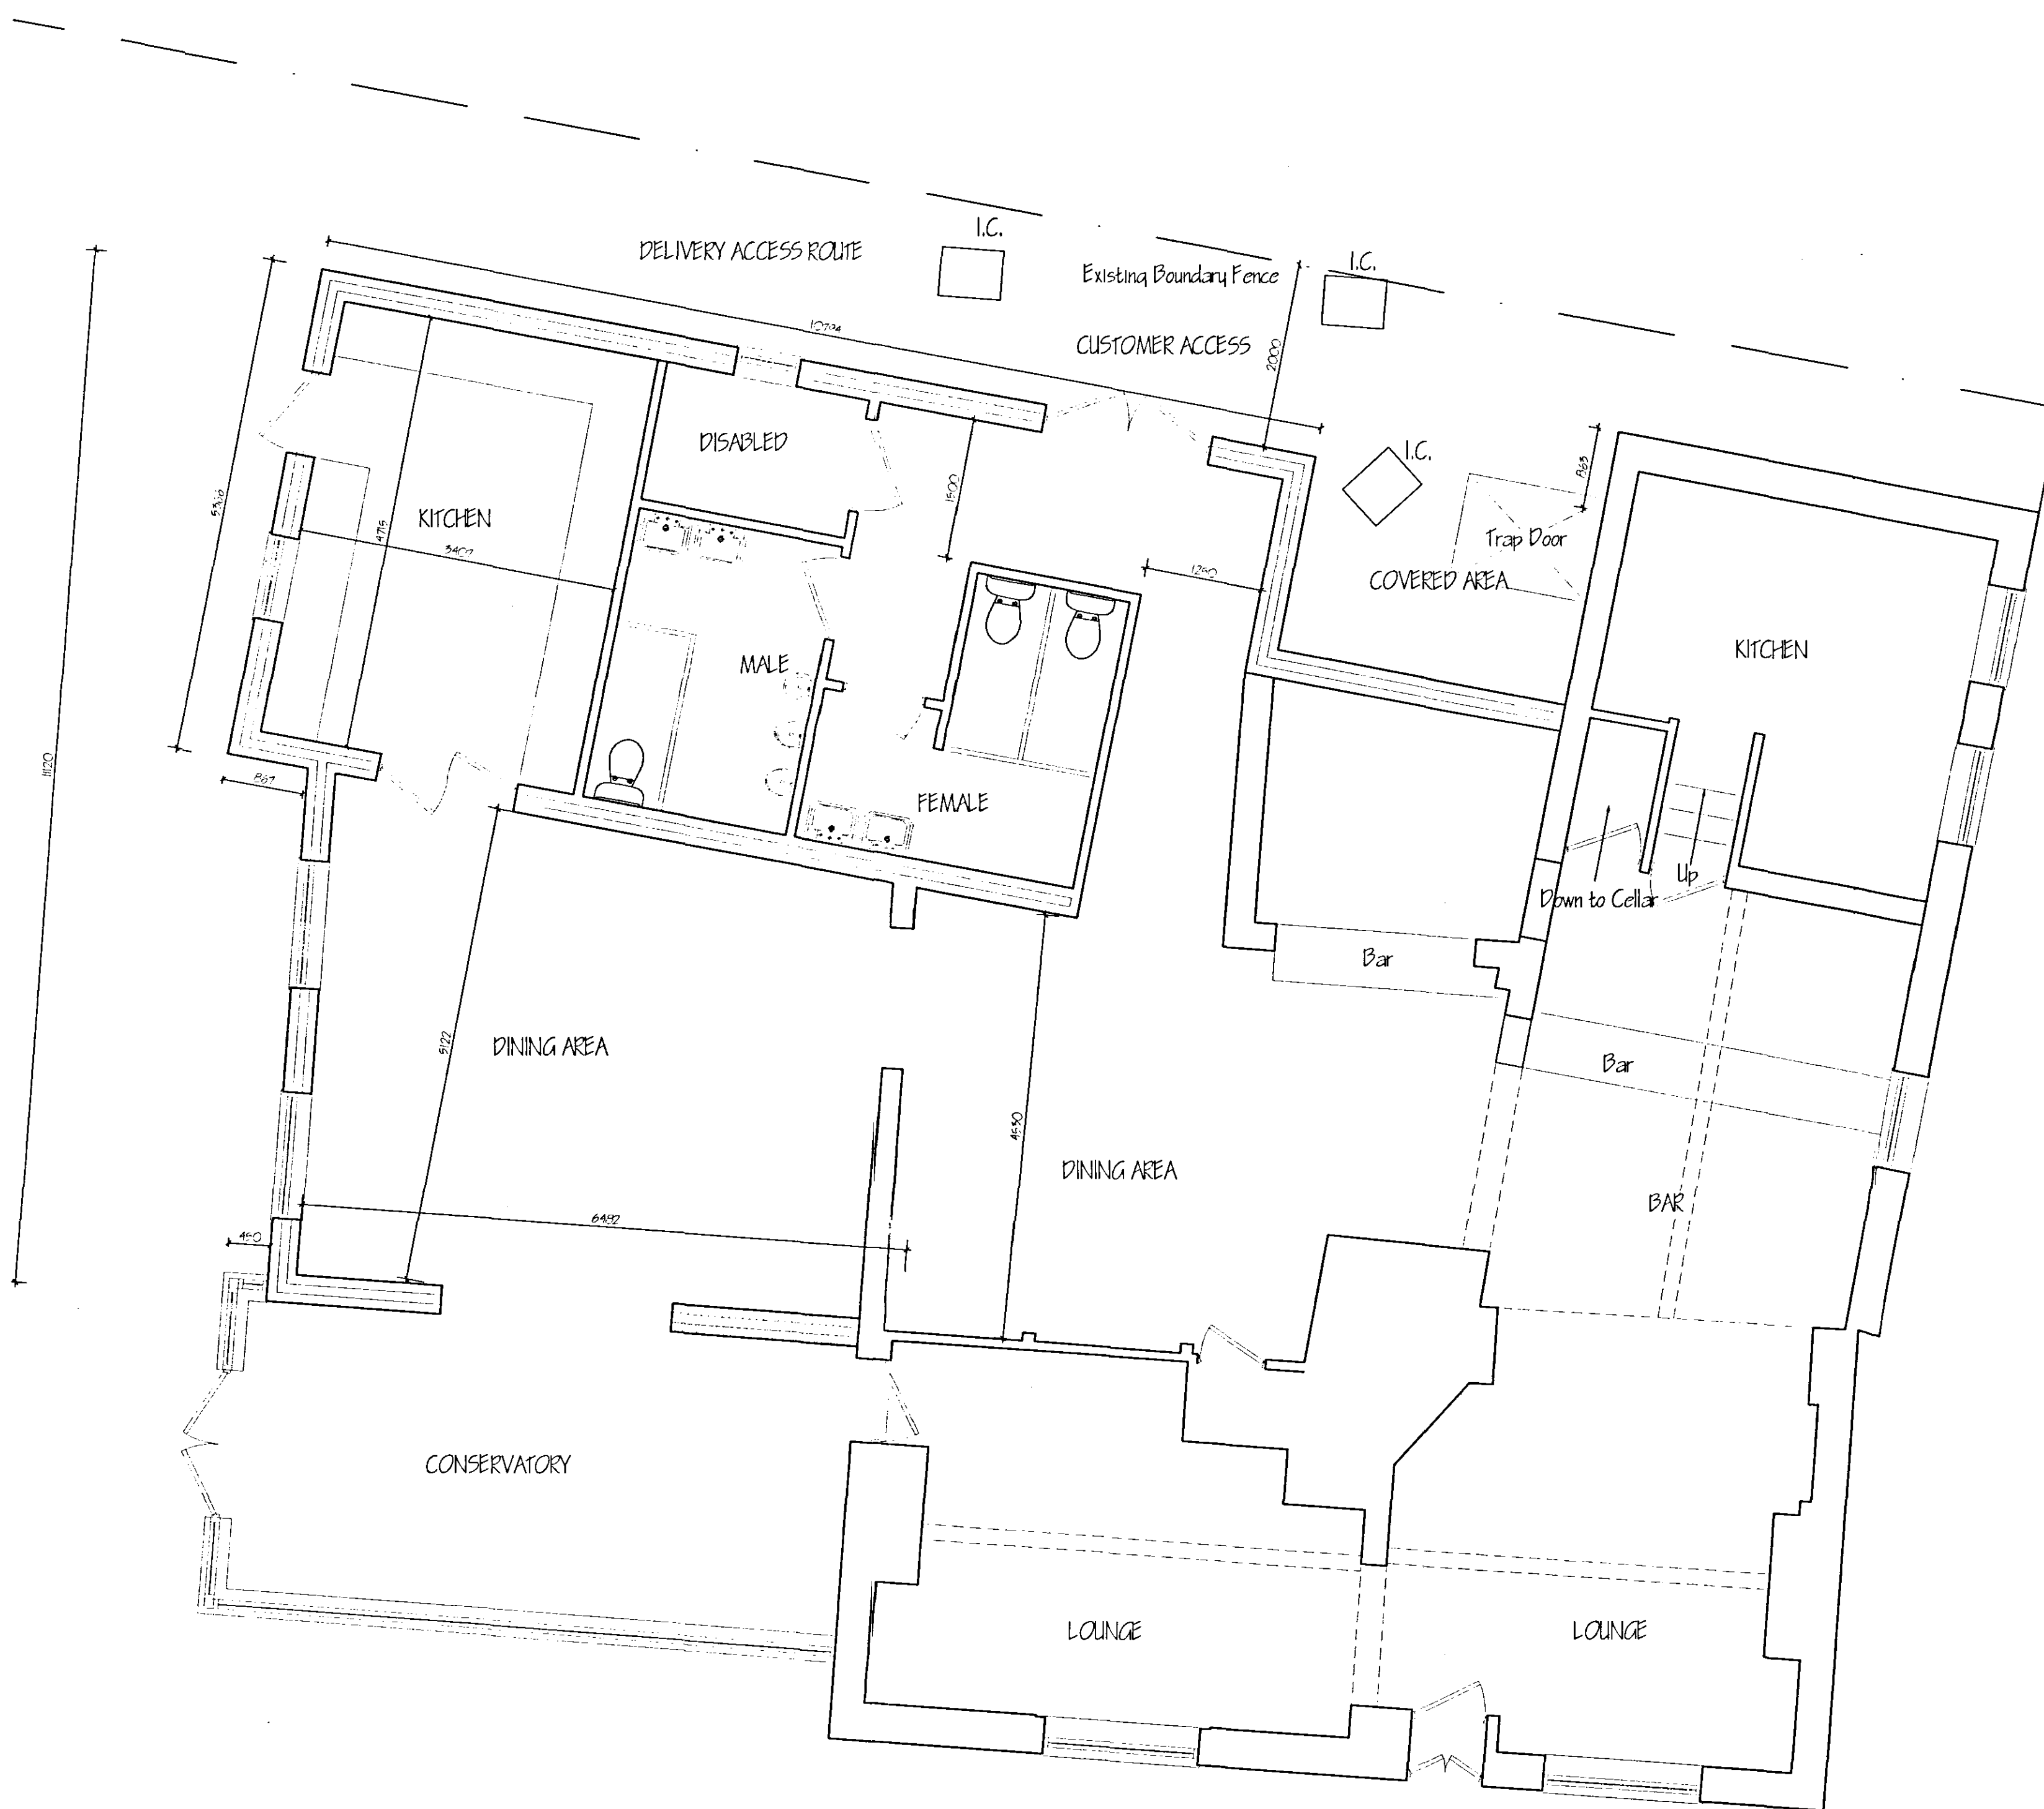

PROPOSED GROUND FLOOR PLAN 1:50

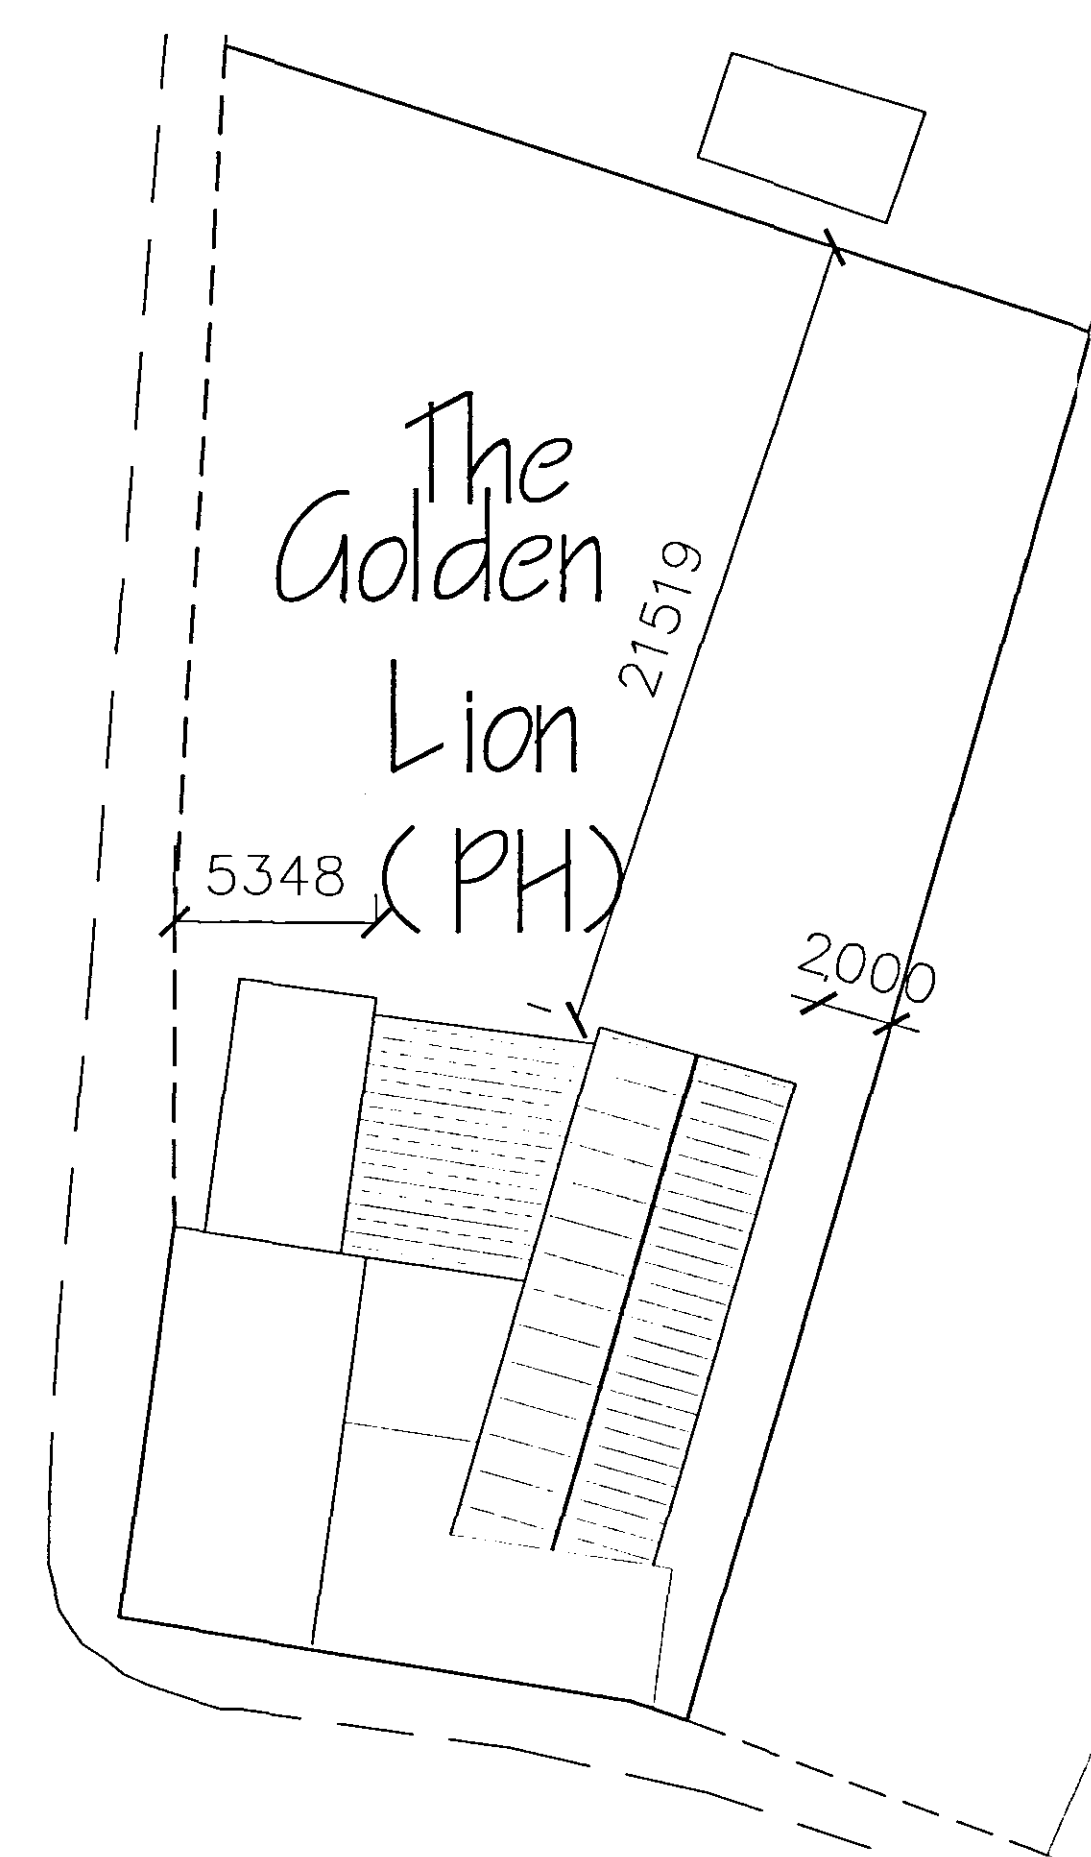

PROPOSED SITE PLAN 1:200

G	POUR KITCHENCAVED	JUNE '08
F	EXTENSION REDUCED TO SINGLE STOREY	LUNE '08
E	KITCHEN LAYOUT MODIFIED	APR '08
D	FIRST FLOOR ADDED	MAY '08
C	ALTERATIONS FOLLOWING PLANNERS COMMENTS	MAY '08
B	CLIENTS AMENDMENTS	MAY '08
A	CLIENT'S AGREEMENTS	FEB '08
.		

G. R. MERCHANT LTD.
I.ENG AMICE FIWO

**ARCHITECTURAL, STRUCTURAL
AND LAND DRAINAGE
CONSULTANTS**

**4 Wrights Mews
12A Park Road, Holbeach,
Spalding, Lincs. PE12 7EE**
Tel: 01406 490800
Fax: 01406 425744
E-Mail: gr.merchant@btconnect.com

Project

PROPOSED EXTENSION
THE GOLDEN LION PUBLIC HOUSE
MOULTON SEAS END

R MURRAY & P SUMMERFIELD

PROPOSED FLOOR PLANS
PROPOSED ELEVATIONS
PROPOSED SITE PLAN

Iss Ref.	Drawing No.
1740-08	026

Date	Drawn
FEB 2008	SLB

Scales

AS NOTED

[illegible]

PLANNING & DEVELOPMENT
19 JUN 2003
Ref. 0722/08

DATE RECORDED
FILED