




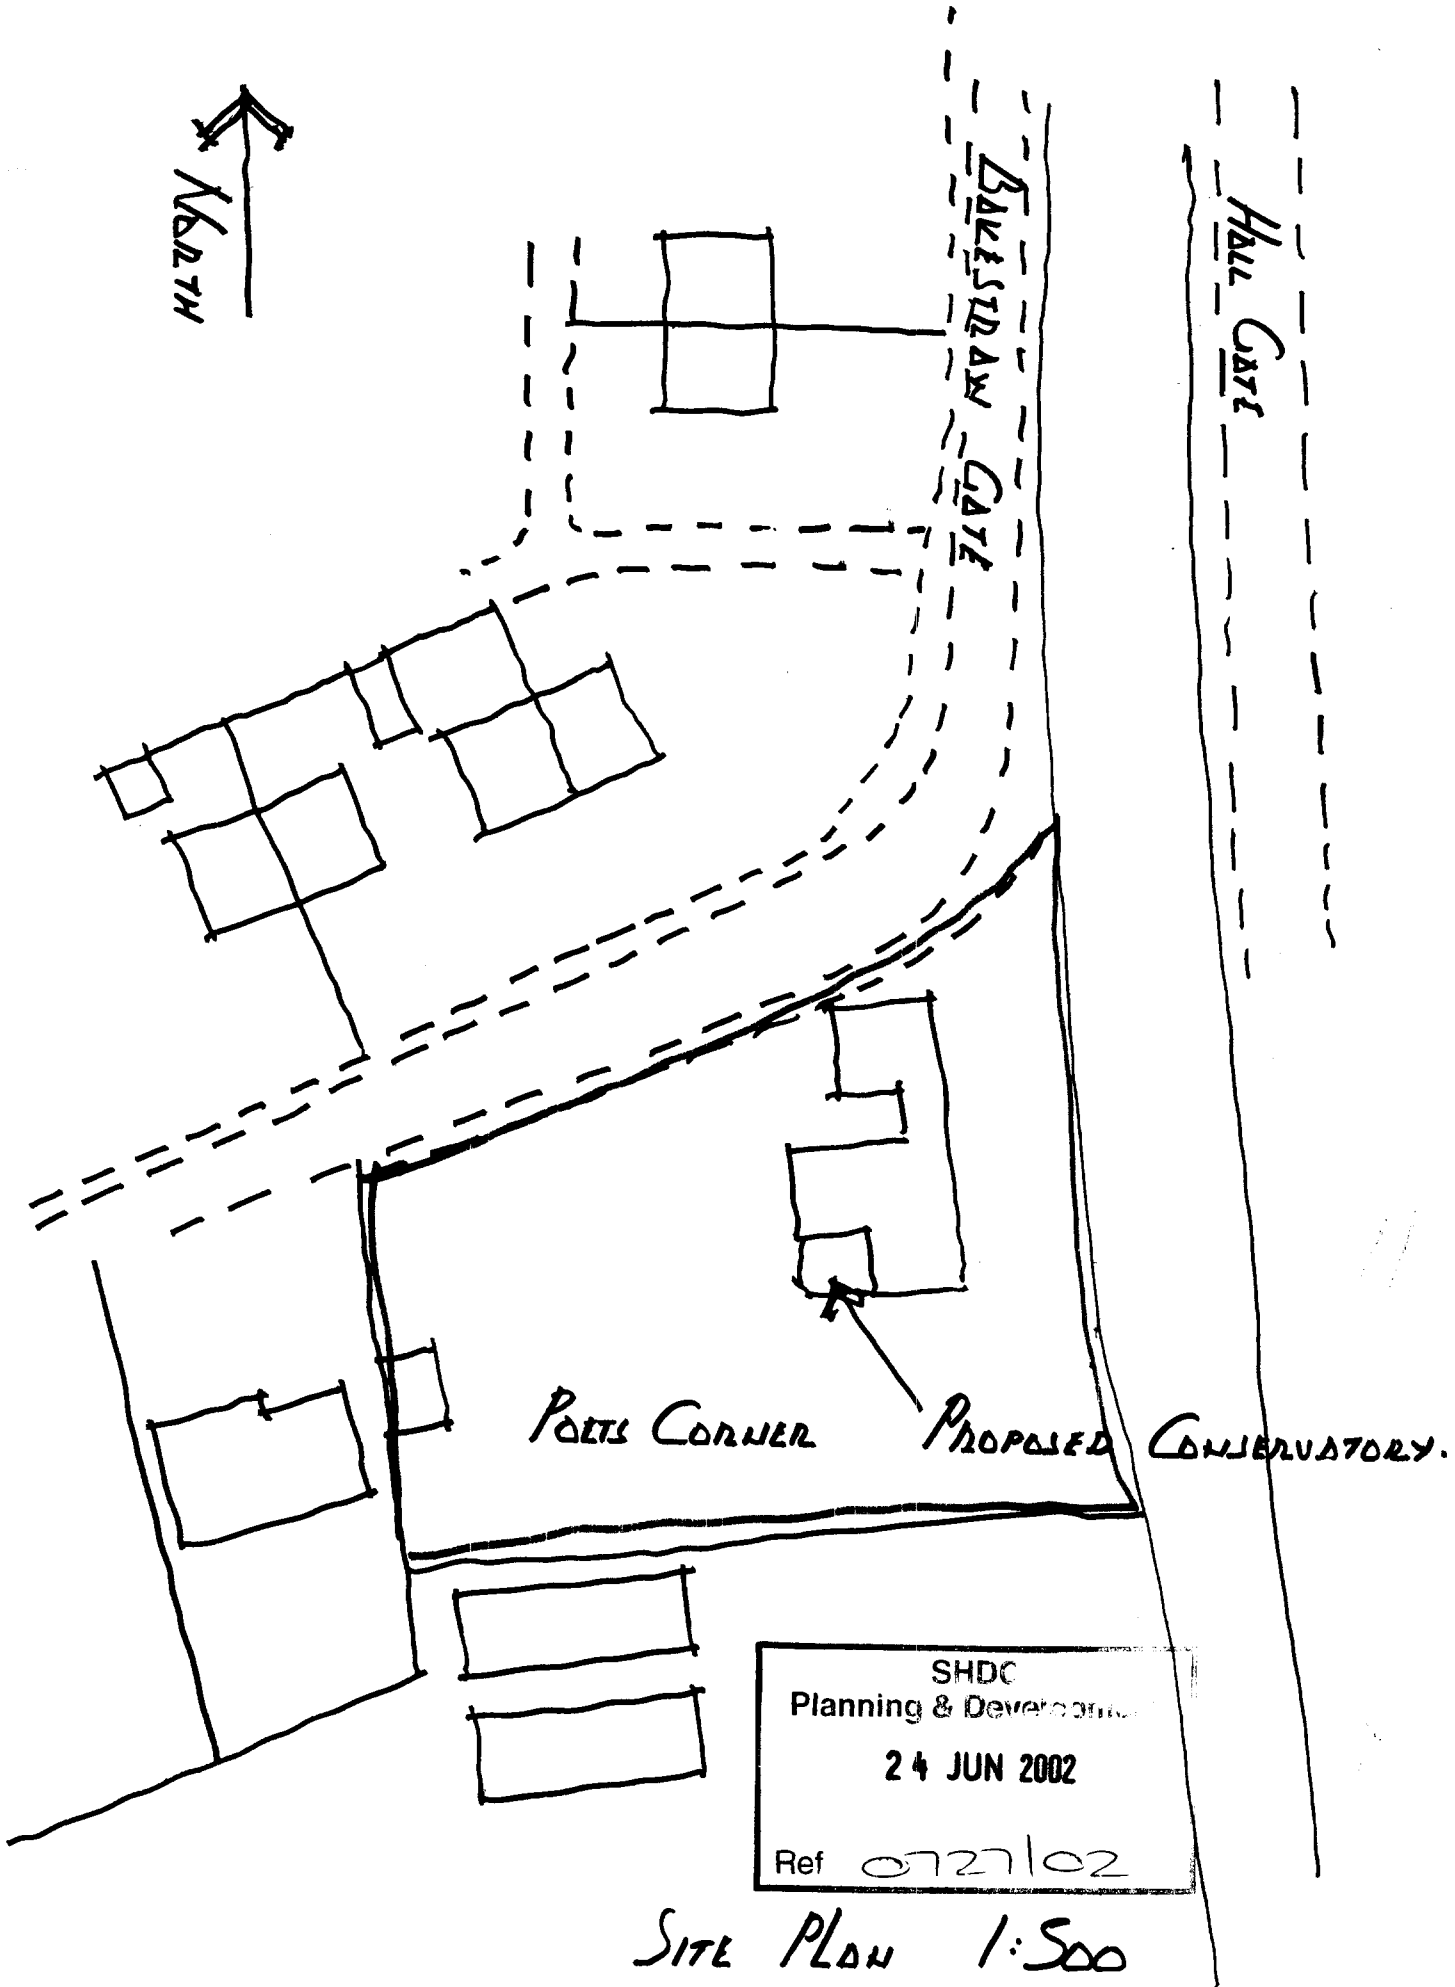

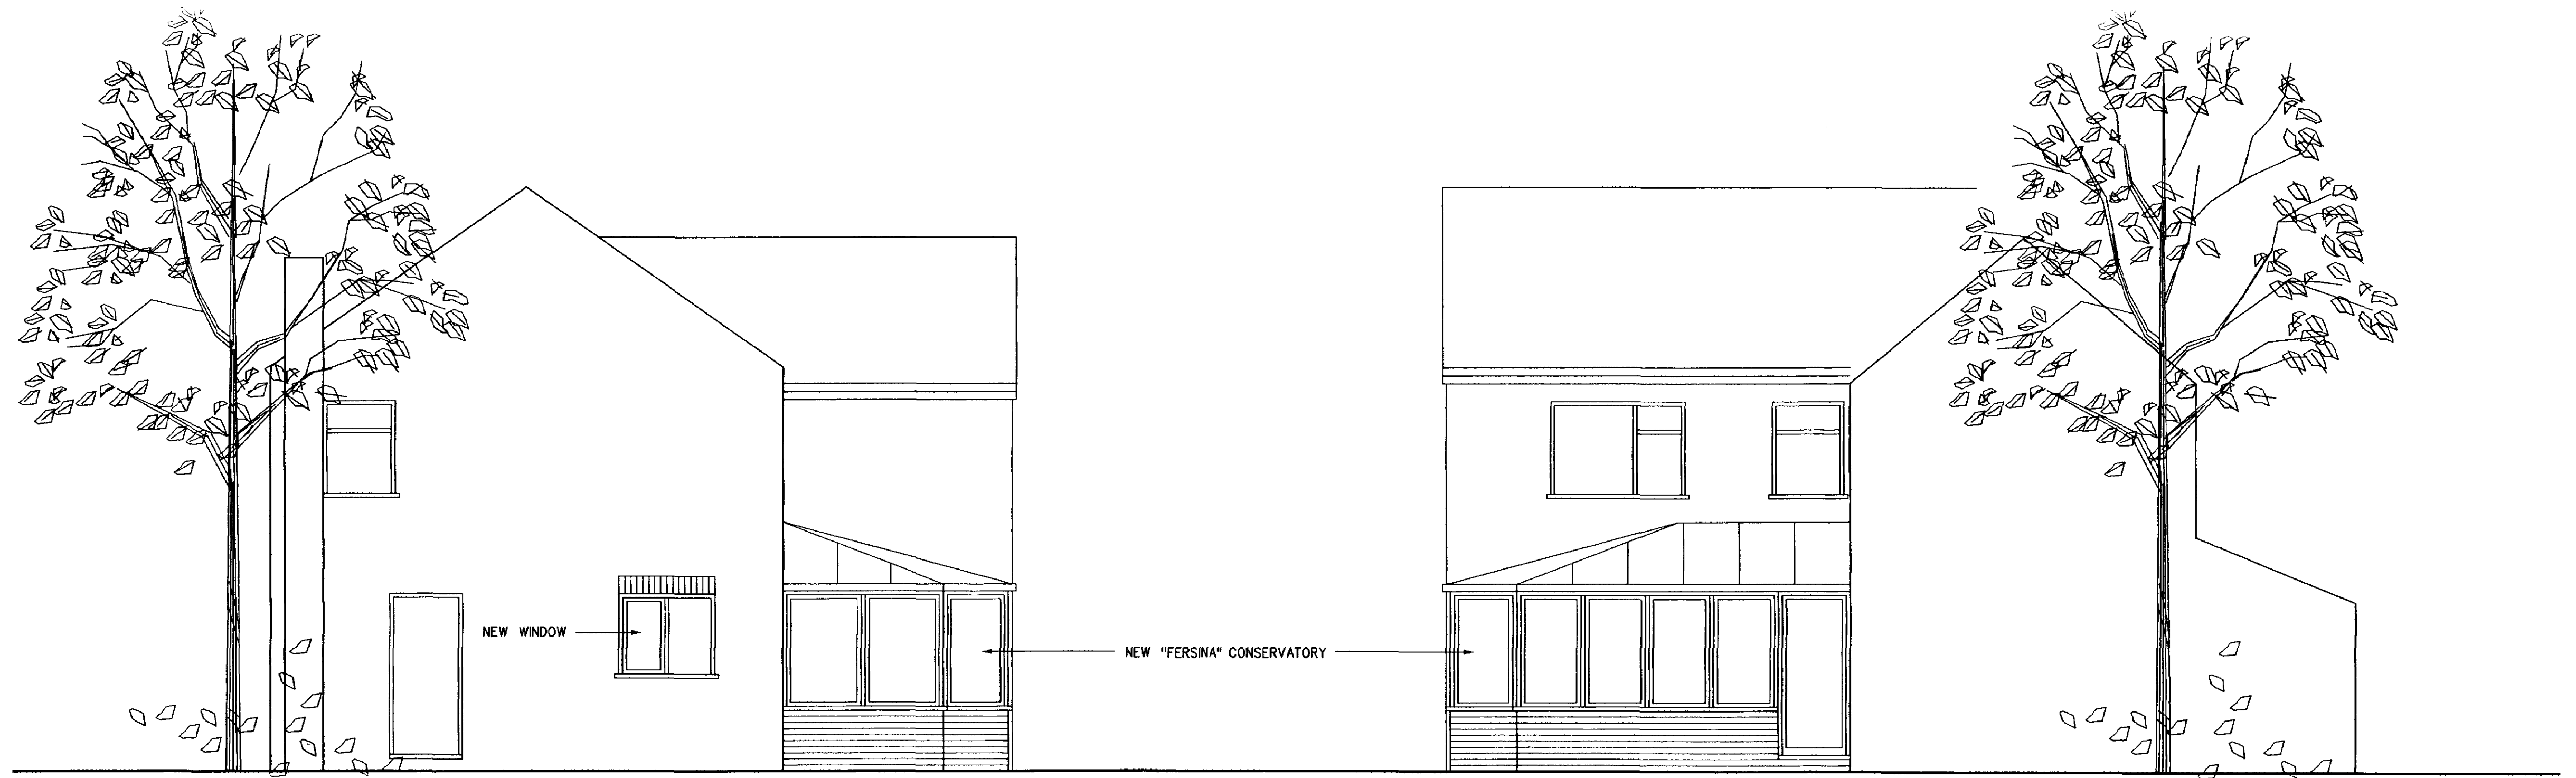


WEST ELEVATION

SOUTH ELEVATION

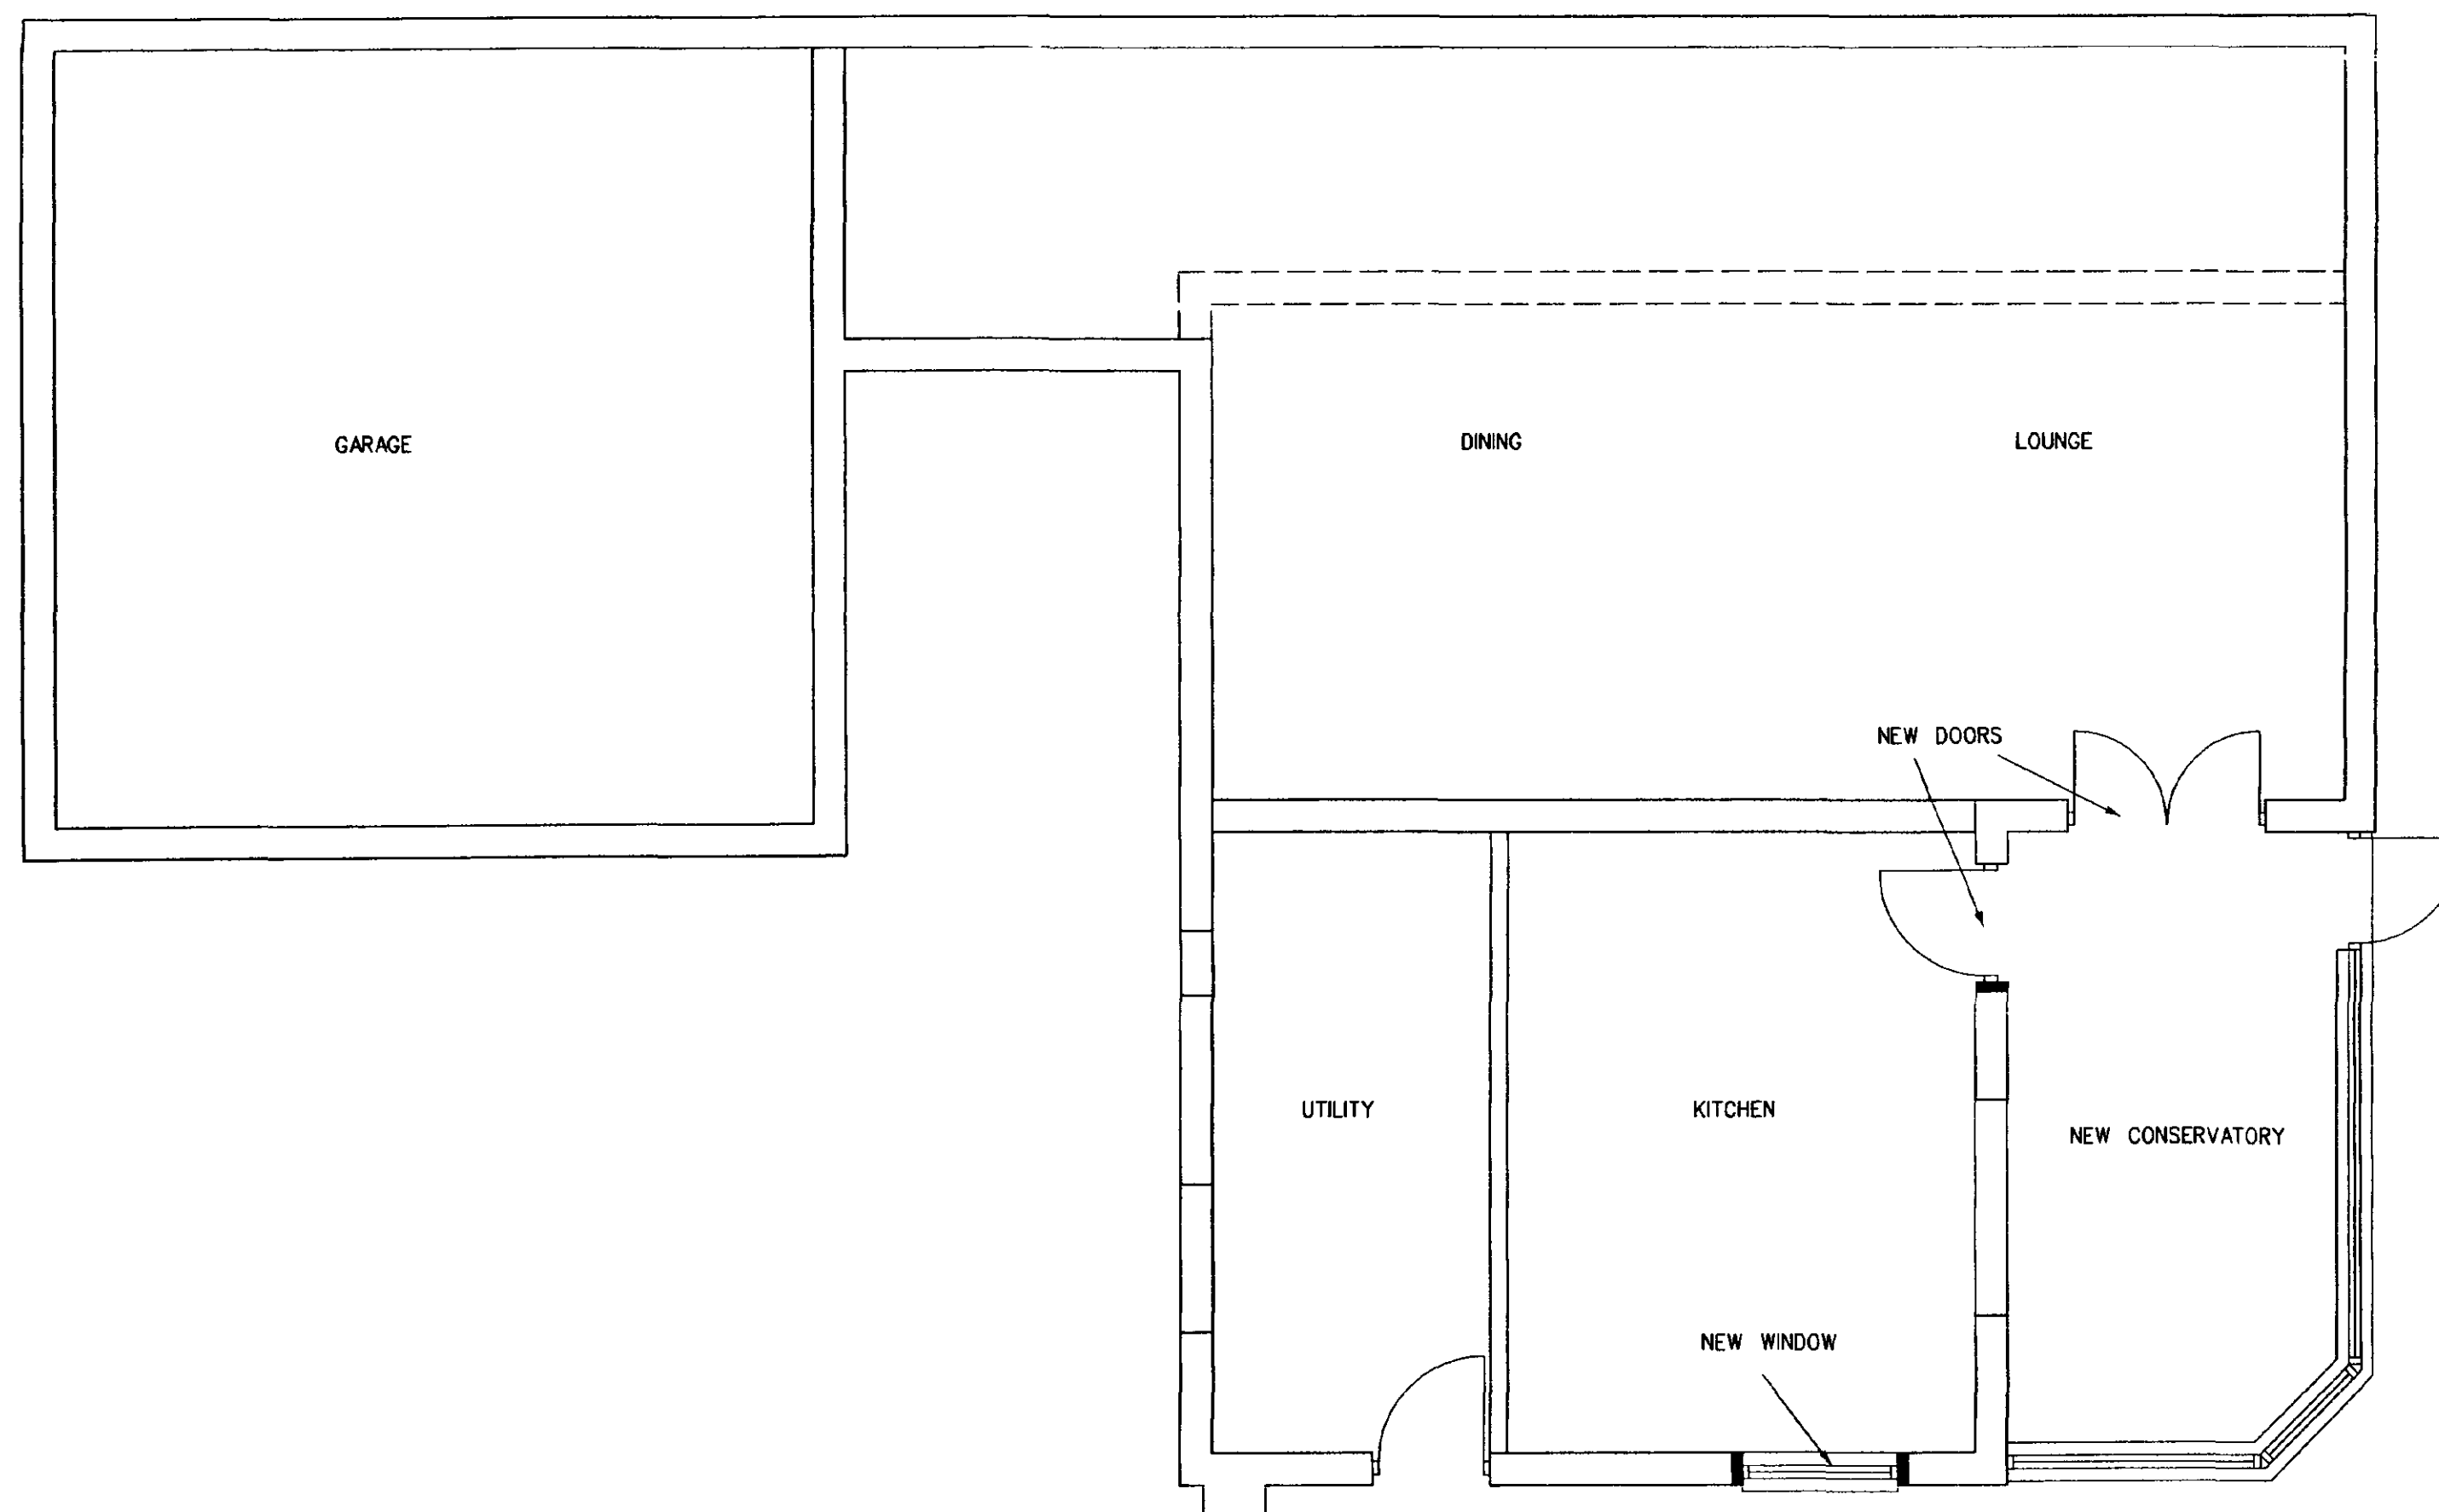

GROUND FLOOR PLAN

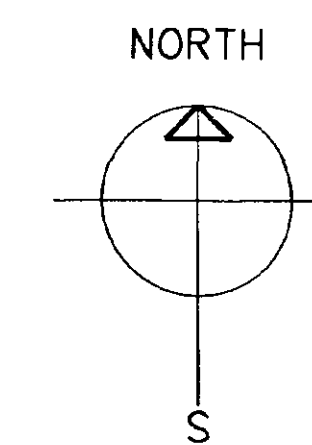

DETERMINED
PLAN

PROPOSED CONSERVATORY, POETS CORNER, BAKESTRAW GATE, MOULTON
FOR MR & MRS TUDOR
DRAWING NO 9202/A1/1
SCALE 1:50
MICHAEL CHISWELL
10 VINE FARMYARD, COLLINGHAM, NEWARK, NOTTS. NG23 7NF
01636 893562

S-00
Planning & Development
24 JUN 2002
Ref 0127102