


DO NOT SCALE THIS DRAWING. THE CONTRACTOR IS DEEMED TO HAVE CHECKED ALL DIMENSIONS ON SITE AND REPORT ANY DISCREPANCIES TO OGLESBY & LIMB LTD.


THE CONTENTS OF THIS DRAWING ARE COVERED BY COPYRIGHT AND REMAIN THE PROPERTY OF OGLESBY & LIMB LTD. WRITTEN APPROVAL MUST BE OBTAINED FROM OGLESBY & LIMB LTD PRIOR TO DUPLICATION OR REPRODUCTION OF THIS DRAWING OR ITS CONTENTS.

ANY DIMENSIONS NOT SHOWN ARE TO BE CHECKED AND AGREED WITH OGLESBY & LIMB LTD.

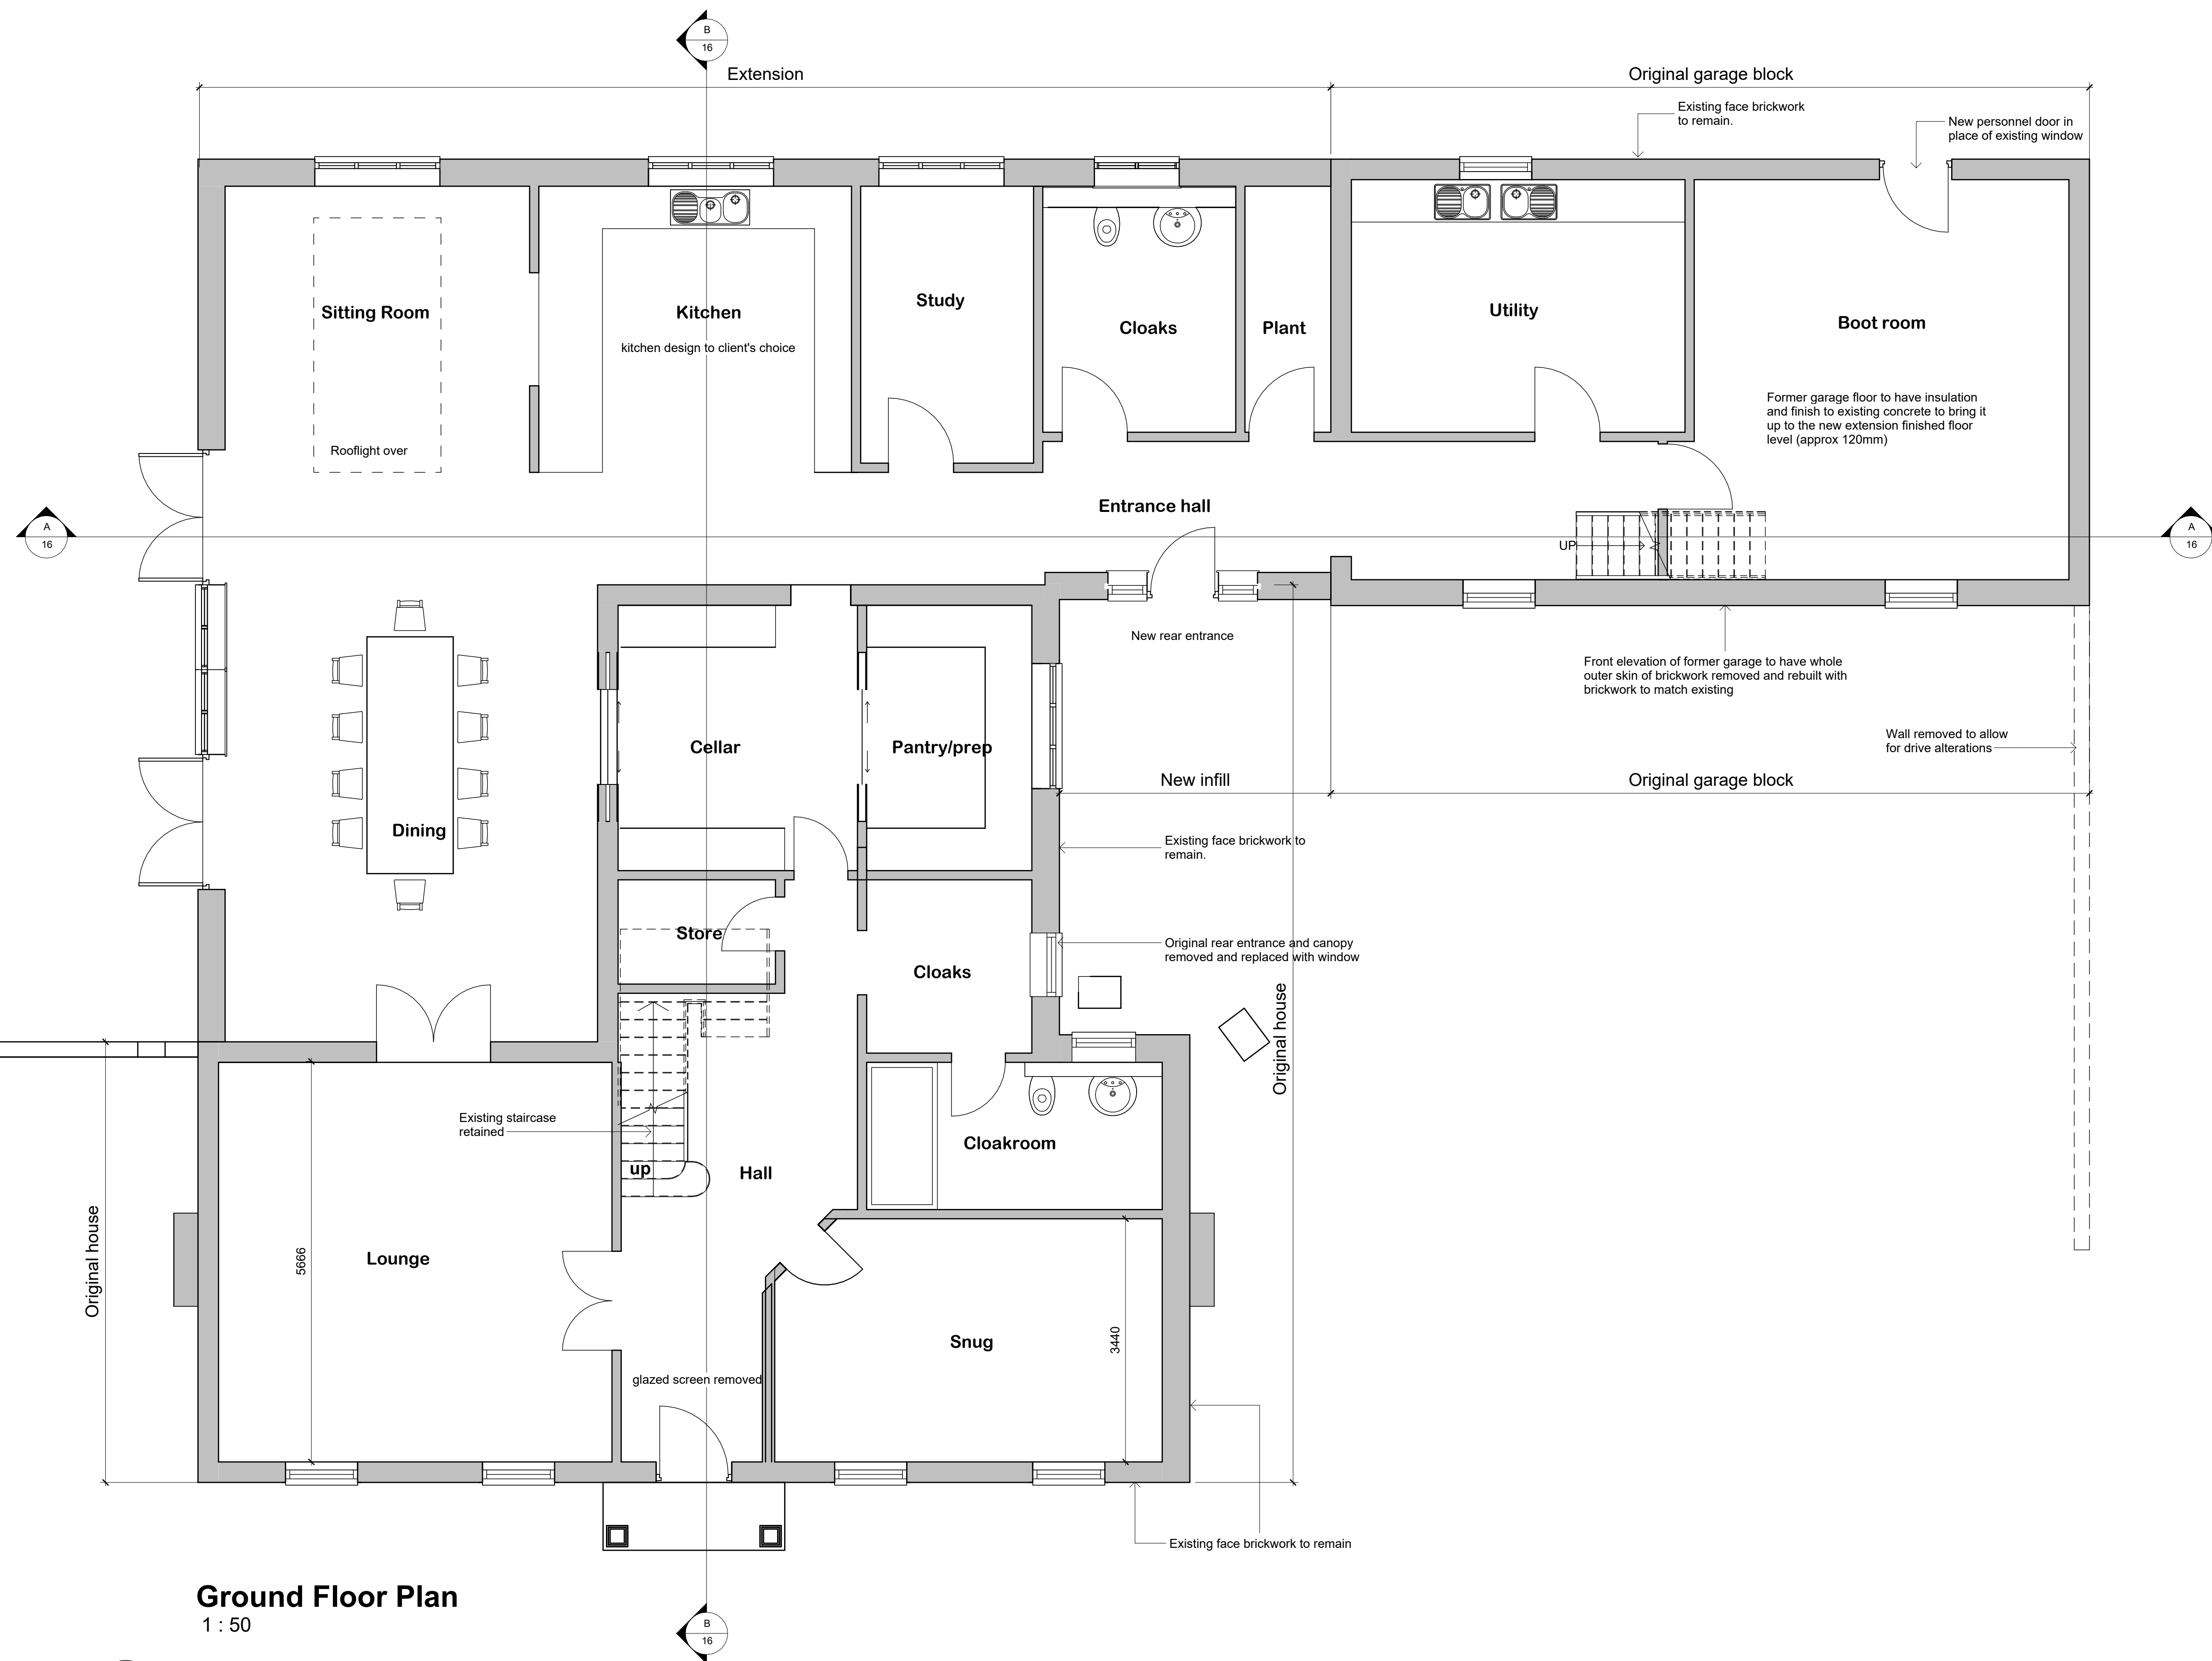

Ground Floor Plan

1 : 50

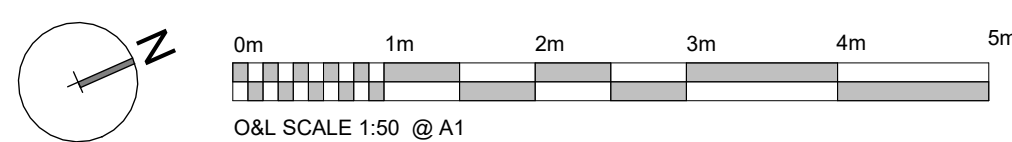

P4	08.07.26	S73 Planning app. Rear extension roof raised to form dressing room, facade of garage re-skinned in matching bricks, lantern light over dining, PV's shown, minor fenestration revisions	AP
P3	09.07.25	Pitched roof added to extension, fenestration revised, internal layouts revised	AP
P2	23.06.25	Link and rear extension reduced to single storey, first floor internal layout revised	AP
P1	31.03.25	Planning application	AP
Ref.	Date	Description	Initial

Oglesby & Limb Ltd

Chartered Architect and Architectural Technologist

Suite 1, Market Chambers
12 Market Place, Spalding, Lincs
PE11 1SL

Tel: 01775 761196

e-mail: design@o-l-ltd.co.uk



Client:

Mr Holt Myers

Project:

**Proposed alteration and extension
Glebe House Church Lane
Moulton, Spalding, PE12 6NP**

Drawing Title:

Ground Floor Plan as Proposed

PLANNING APPLICATION (SECTION 73)

Date:	Feb 2025	Scale:	as shown @ A1
Drawn by:	AP	Checked by:	AJO

Drawing Number: A1740 - 11	Rev: P4
---	--