


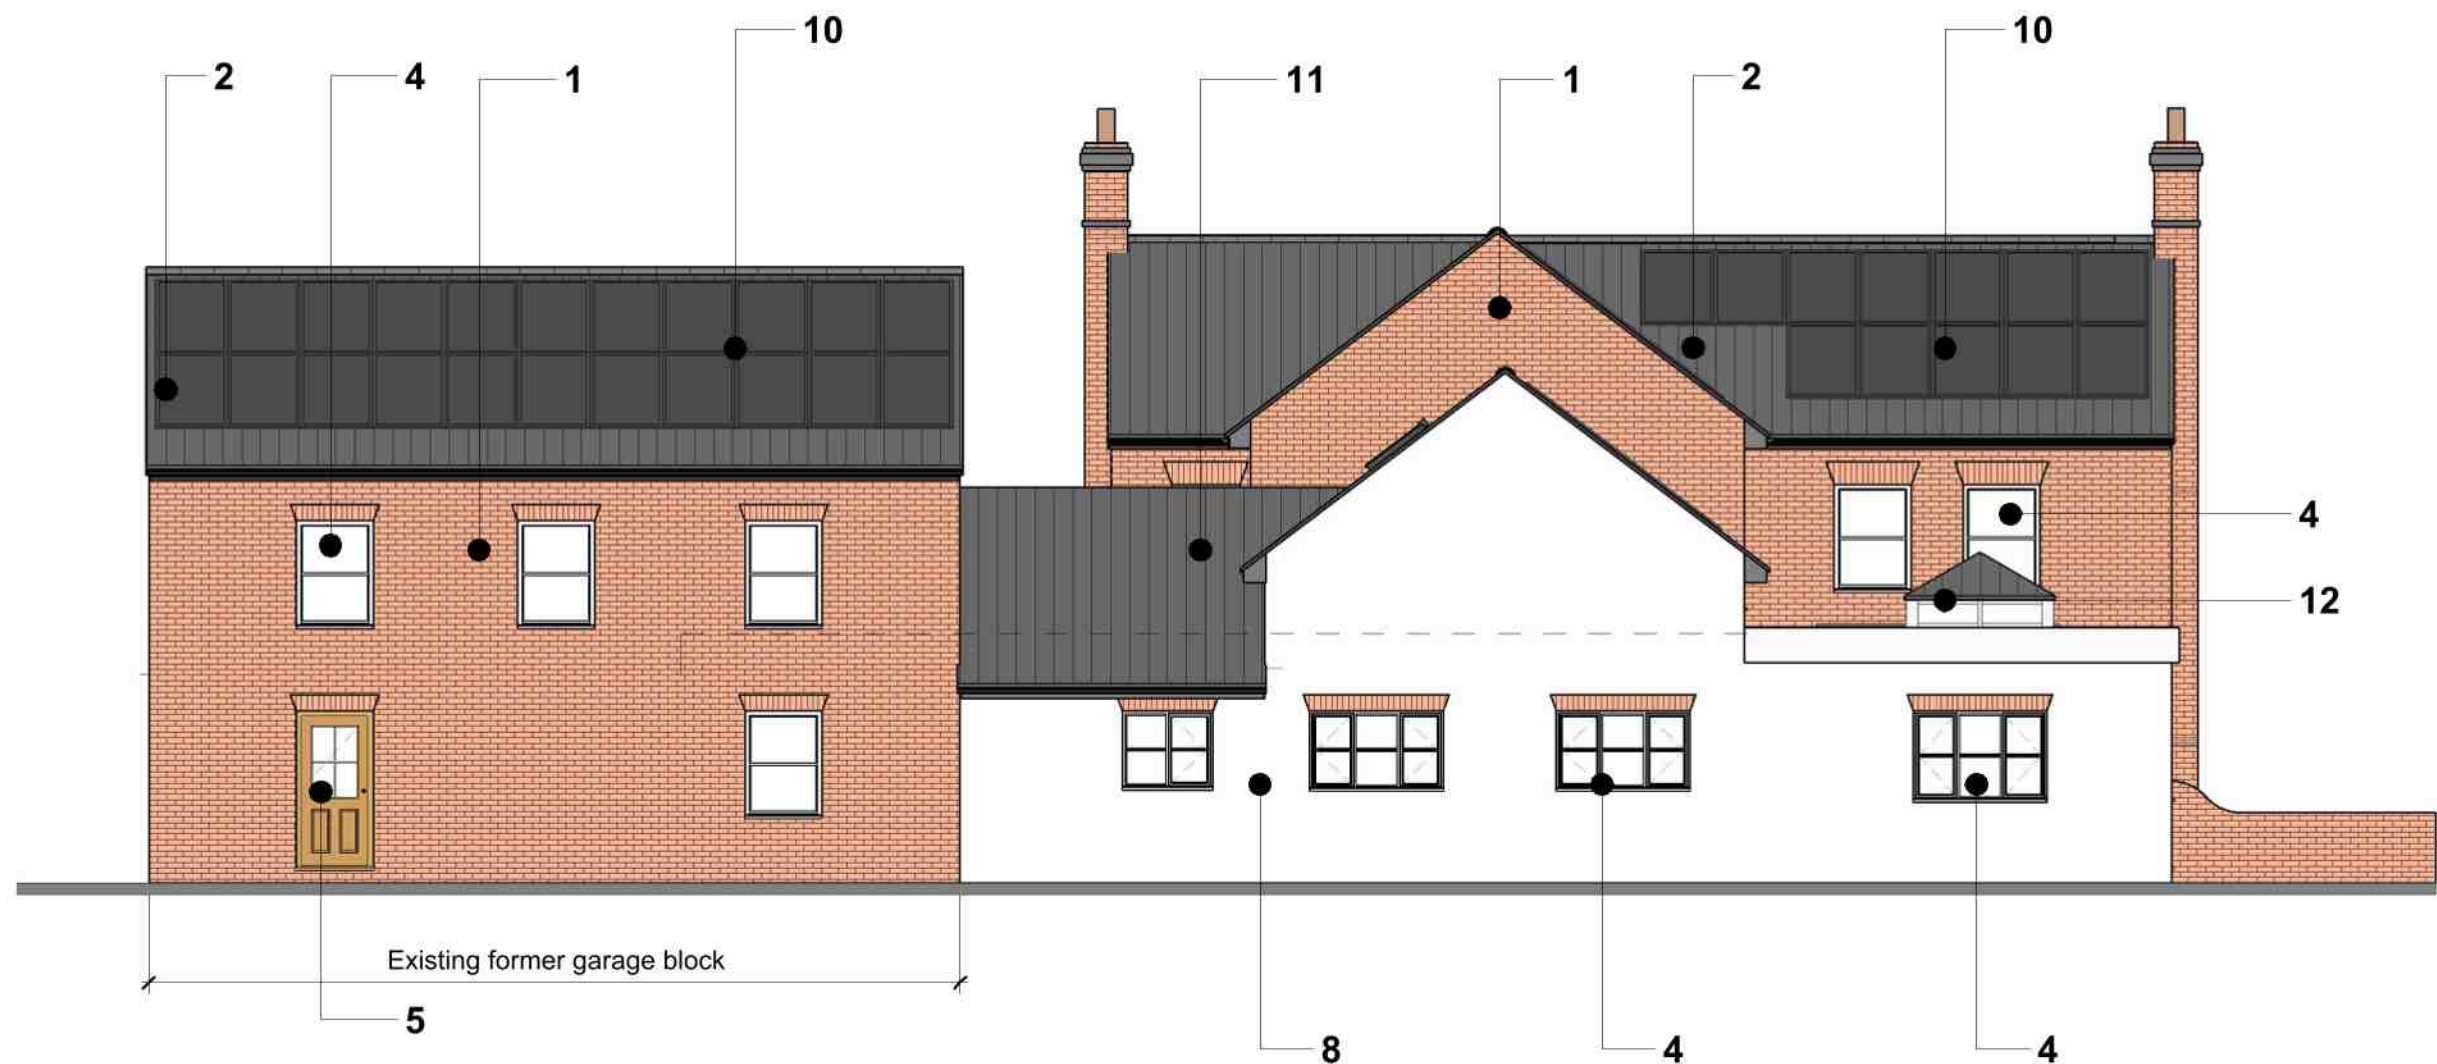

East Elevation
1 : 100



East Elevation 2/Section
1 : 100




West Elevation
1 : 100



North Elevation
1 : 100

- Existing brickwork retained
- Roof tiles as existing,
- New flat roof
- Replacement and new timber-effect uPVC windows
- Replacement and new timber-effect uPVC doors
- Entrance portico
- Existing brick chimneys to remain
- Render to new walls
- Front elevation of former garage to have whole outer skin of brickwork removed and rebuilt with brickwork to match existing
- Photovoltaic panels to south & west slopes and flat roof
- New pitched roof to match existing
- Lantern type rooflight over sitting room, glazed sides & lead roof

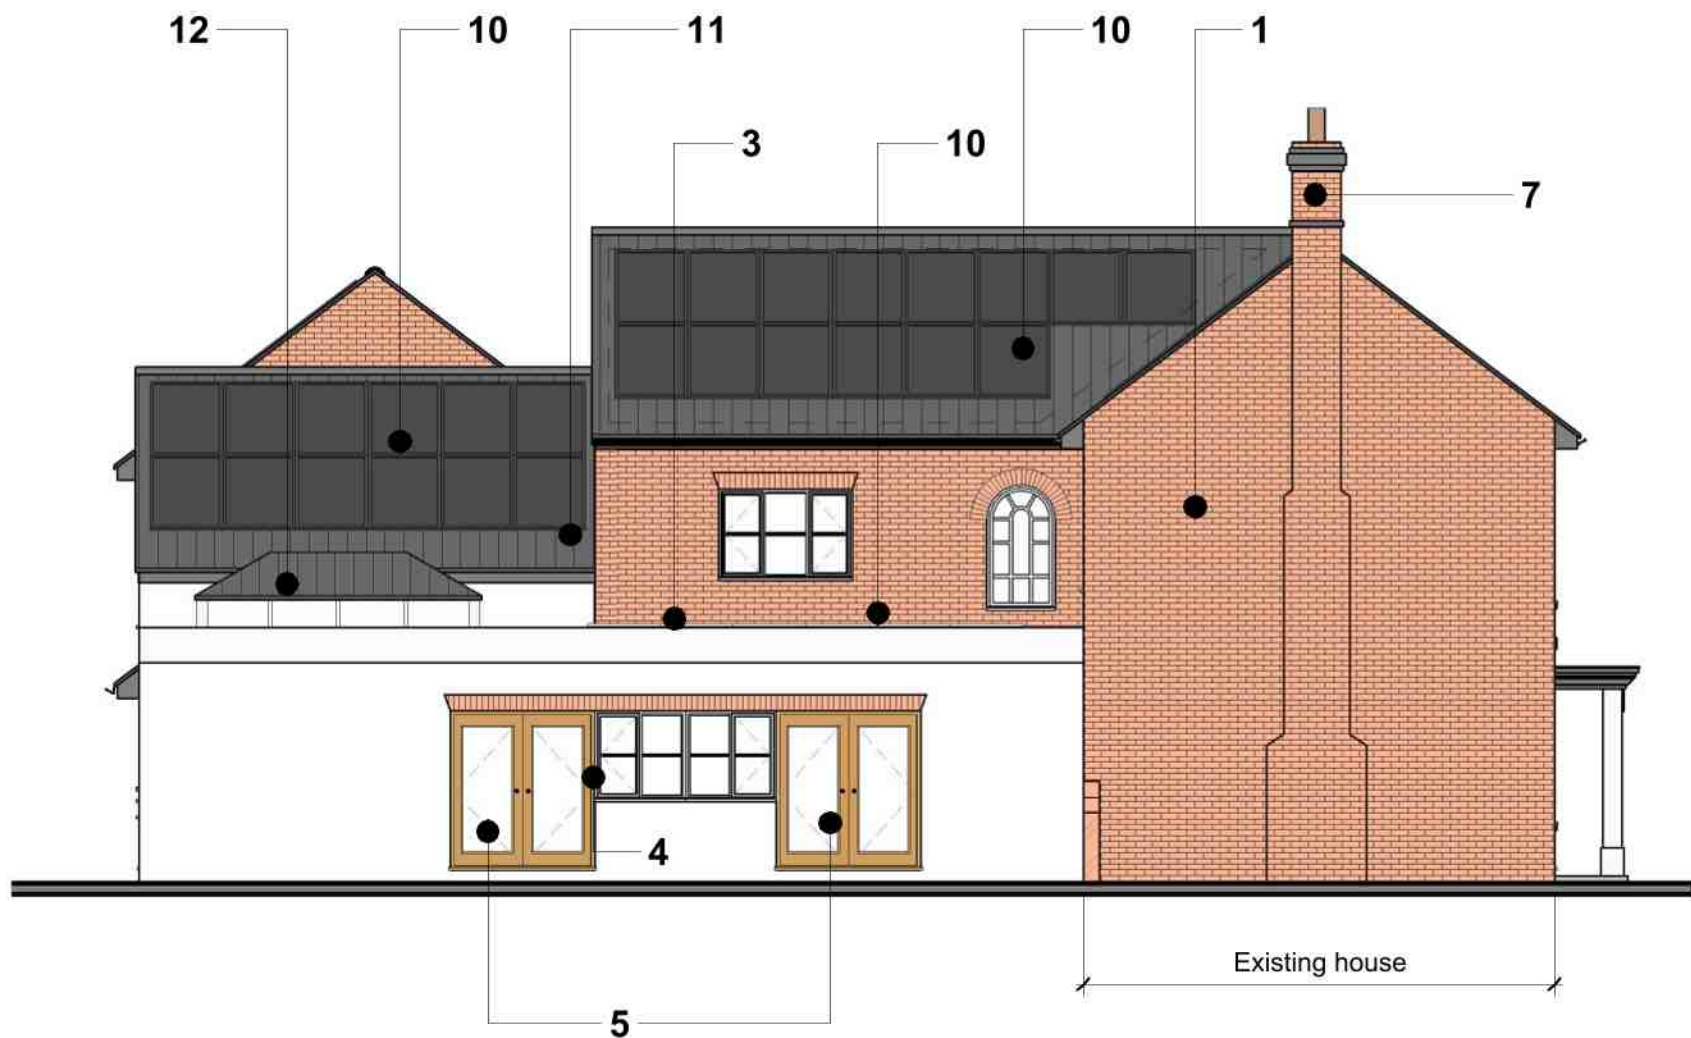

South Elevation
1 : 100

P5	16.09.26	Amendments following PO/CO comments, canopy removed	AP
P4	08.07.26	S73 Planning app. Rear extension roof raised to form dressing room, facade of garage re-skinned in matching bricks, lantern light over dining, PV's shown, minor fenestration revisions	AP
P3	09.07.25	Pitched roof added to extension, fenestration revised, internal layouts revised	AP
P2	23.06.25	Link and rear extension reduced to single storey, first floor internal layout revised	AP
P1	31.03.25	Planning application	AP
Ref.	Date	Description	Initial

Oglesby & Limb Ltd
Chartered Architect & Architectural Technologist
Suite 1, Market Chambers
12 Market Place, Spalding, Lincs
PE11 1SL
Tel: 01775 761196
e-mail: design@o-l-ltd.co.uk

O&L

Client:
Mr Holt Myers

Project:
**Proposed alteration and extension
Glebe House Church Lane
Moulton, Spalding, PE12 6NP**

Drawing Title:
Elevations as Proposed

FOR COMMENT

Date:	Feb 2025	Scale:	as shown @ A1
Drawn by:	AP	Checked by:	AJO

Drawing Number:
A1740 - 14

Rev:
P5