


All discrepancies are to be brought to the attention of the below office.
The copyright to this drawing is owned by studio 11 architecture.
The details and information shown hereon relating to existing underground drains, main services, cables, etc. and existing structural details, are as obtained by normal survey observation method. Although all reasonable effort has been made, no guarantee can be made or given for the completeness or accuracy of this information.



Front Elevation

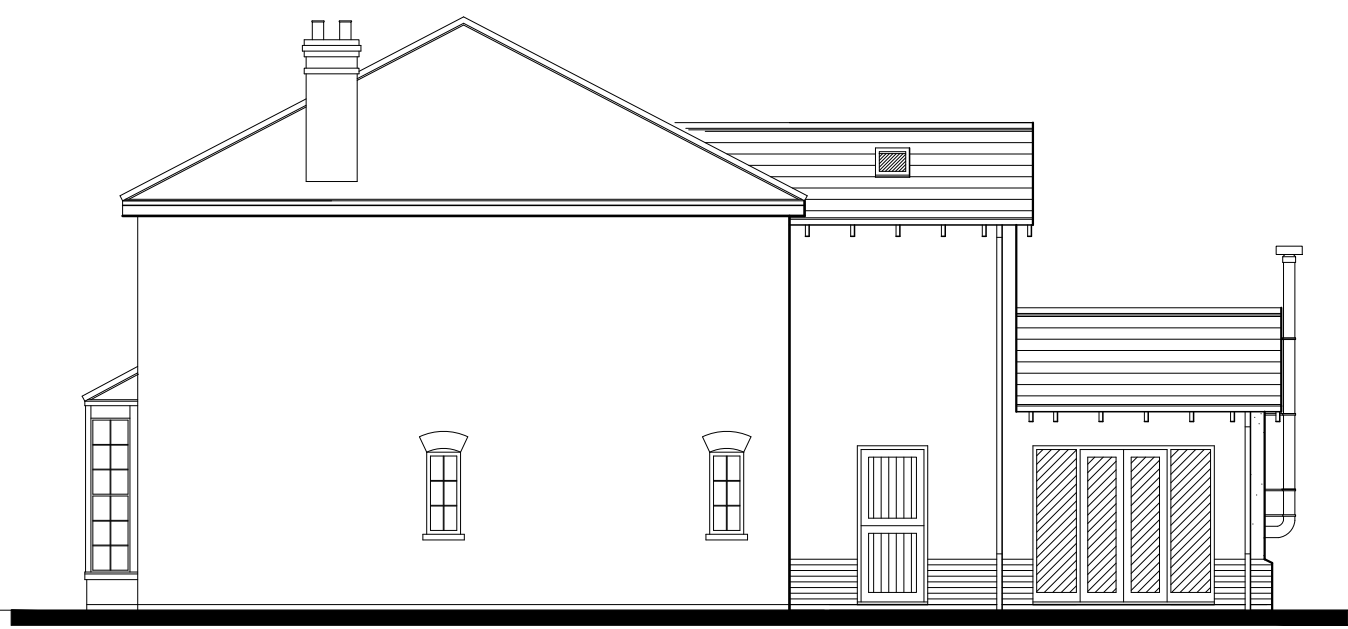


Side Elevation




Rear Elevation




Side Elevation

 

Ground Floor Plan

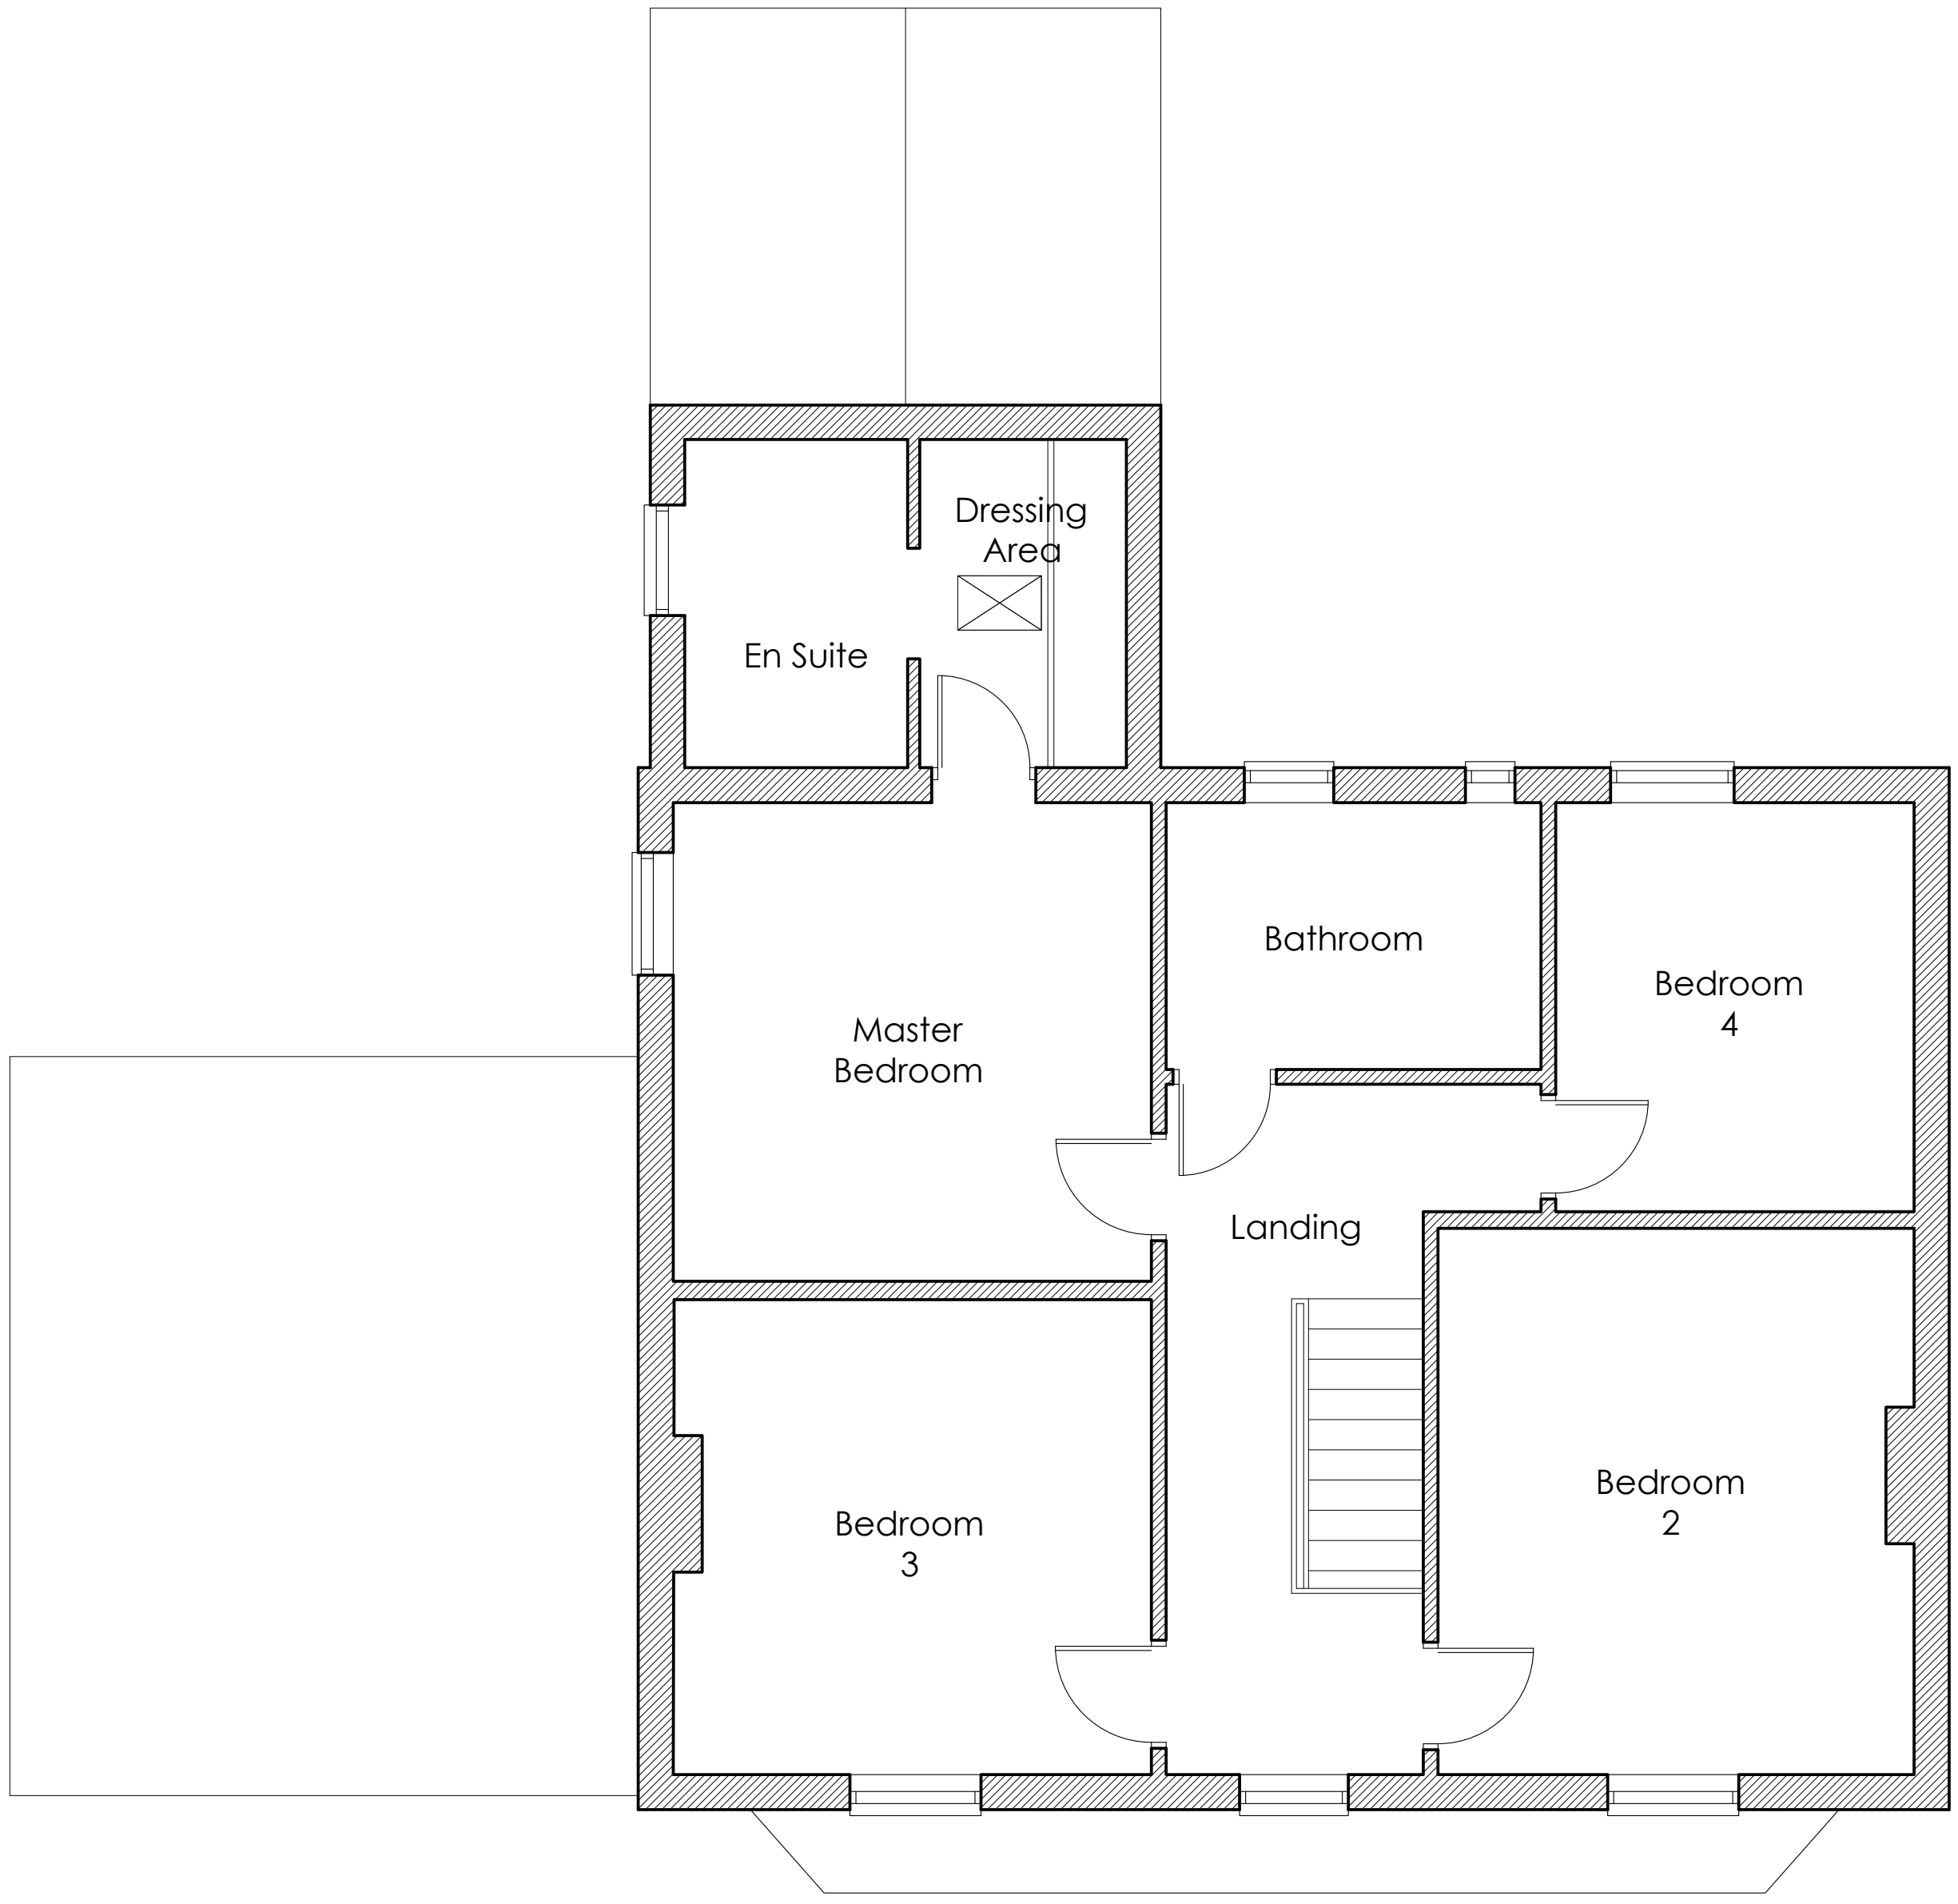

First Floor Plan

 

A	25.06.2021	EG	Amendments to clients comments.
REVISION	DATE	DRAWN	DESCRIPTION



STUDIO11
architecture
KING'S LYNN INNOVATION CENTRE,
INNOVATION DRIVE, KING'S LYNN,
PE30 5BY
T: 01553 970033
E: design@studio11architecture.co.uk
W: www.studio11architecture.co.uk

CLIENT	Mr & Mrs Walters
PROJECT	Alterations & Extensions to 2 Station Road, Moulton, Lincolnshire
DRAWING	Proposed Floor Plans and Elevations

DRAWN	PROJECT DESIGNER	PROJECT DIRECTOR
KB	KB	KB
DATE	SCALE	PAPER SIZE
26.04.2021	1:100 & 1:50	A1

DRAWING NUMBER	526.PD.01
----------------	-----------

Working in partnership with Ralph Charman Associates & Eleven Consultants