



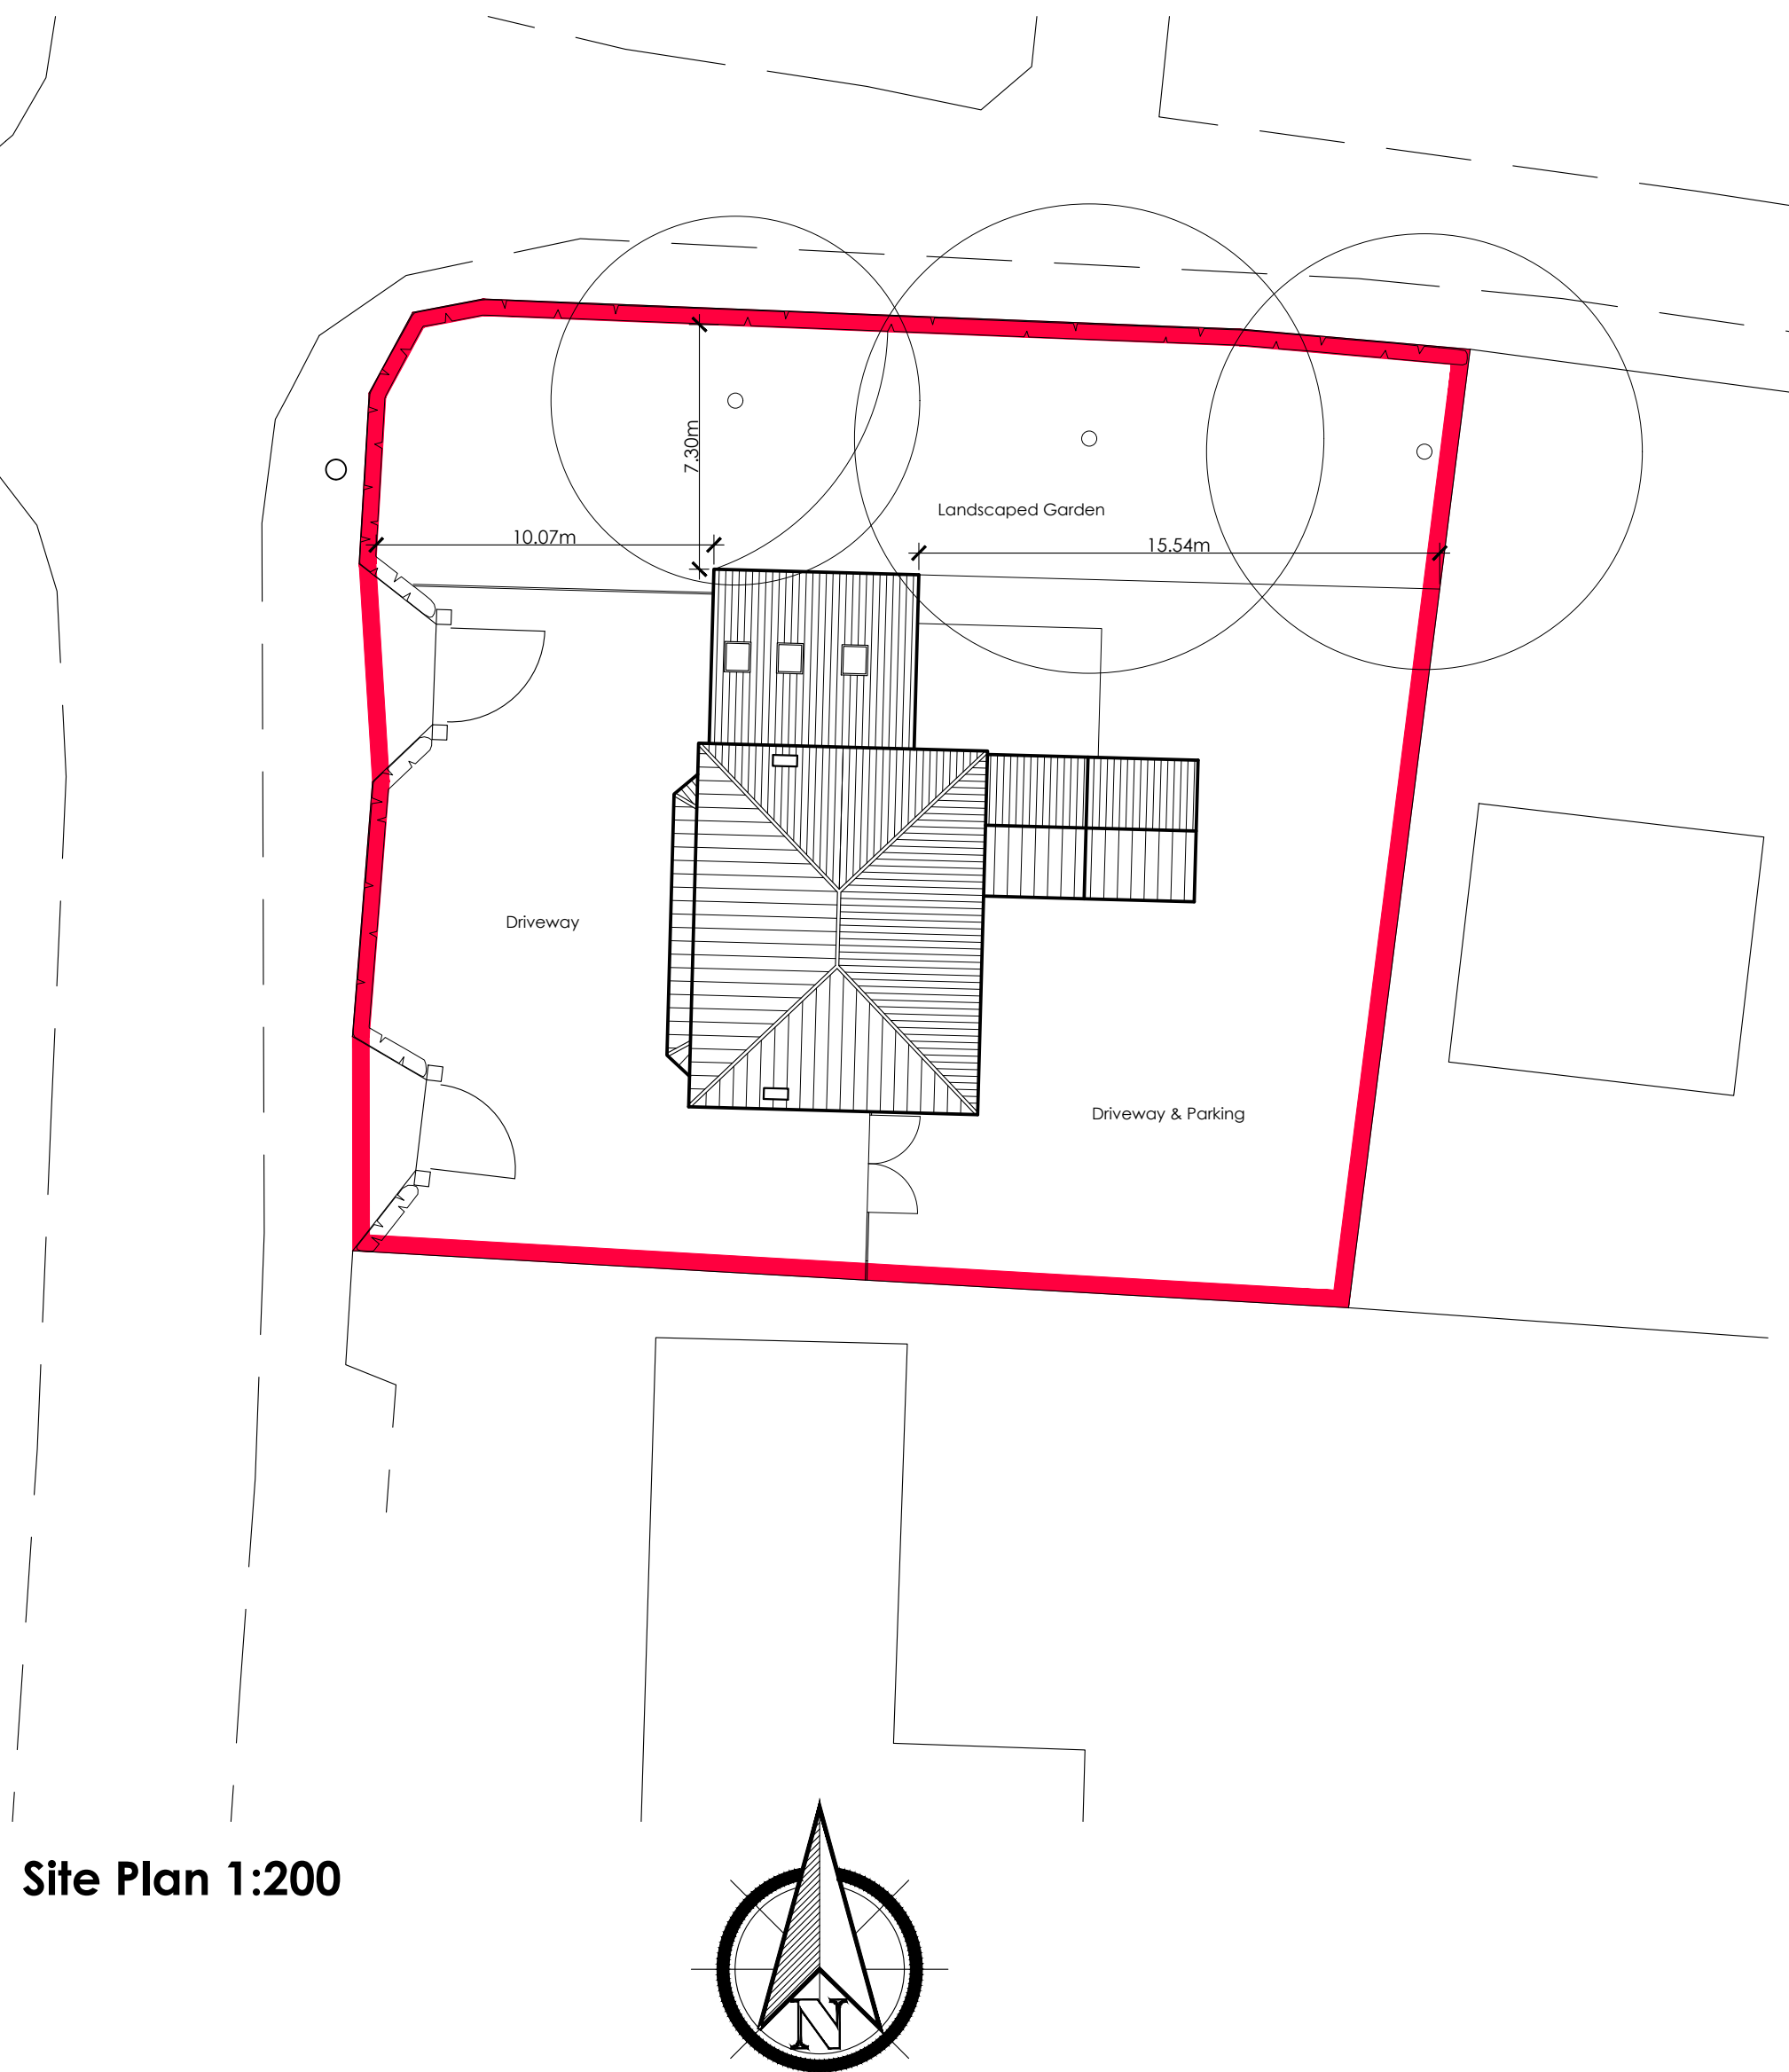

Site Plan 1:200

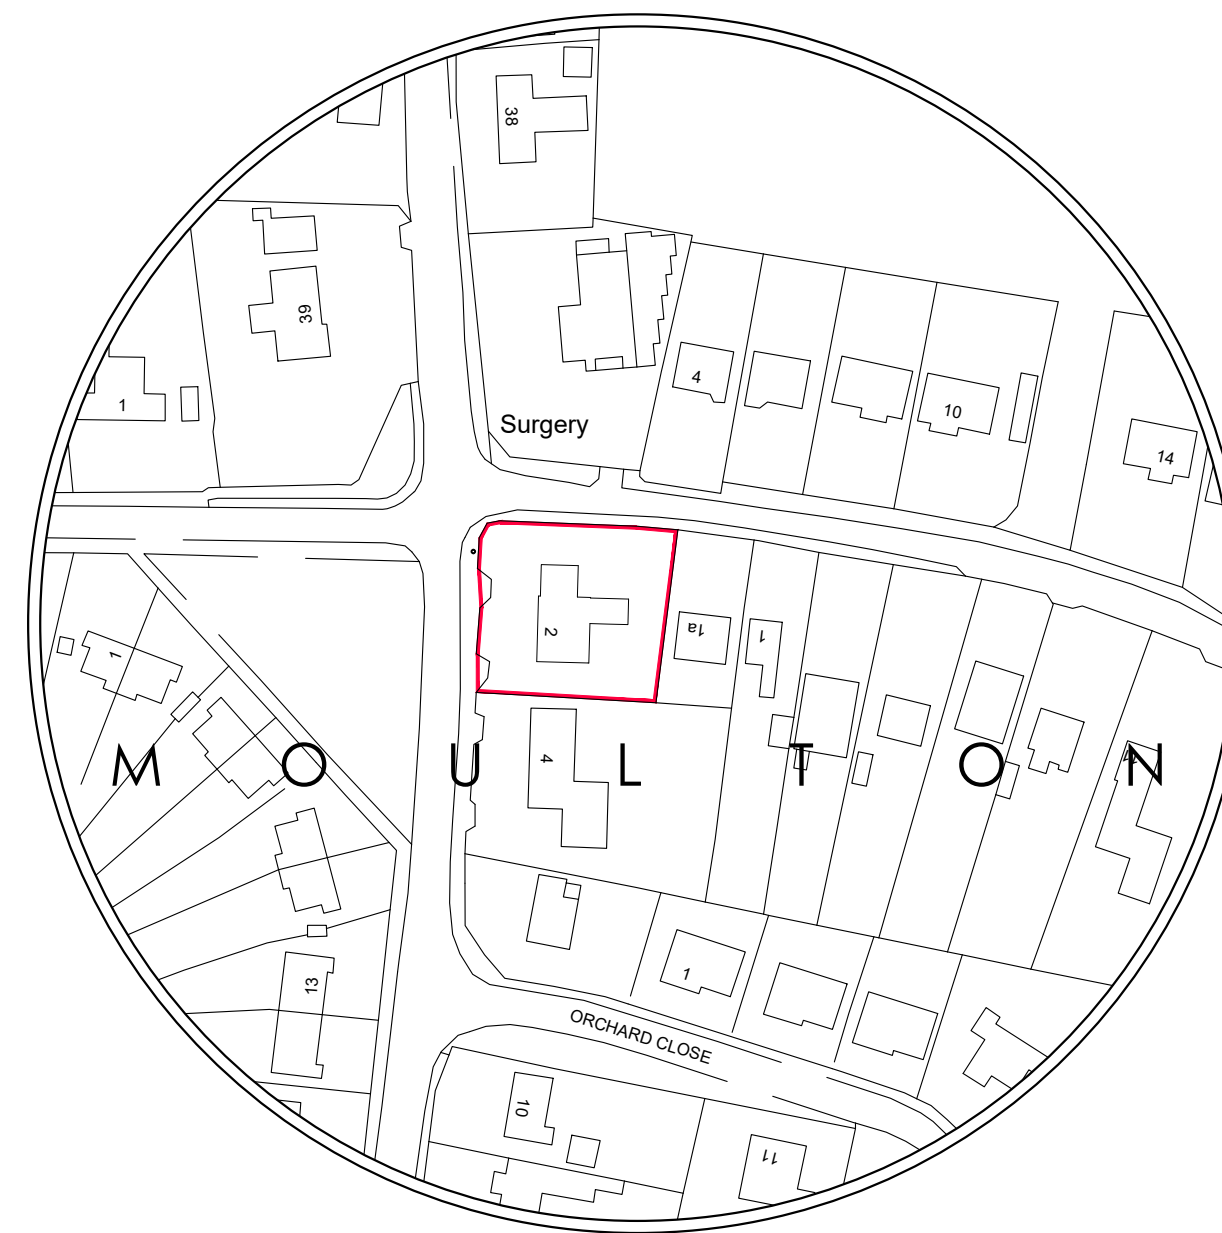

Location Plan 1:1250

A
REVISION
15.07.2015
DATE
EG
DRAWN
Dimensions added to boundaries.
DESCRIPTION



KING'S LYNN INNOVATION CENTRE,
INNOVATION DRIVE, KING'S LYNN,
PE30 5BY

T: 01553 970033
E: design@studio11architecture.co.uk
W: www.studio11architecture.co.uk

CLIENT	Mr & Mrs Walters	
PROJECT	Alterations & Extensions to 2 Station Road, Moulton, Lincolnshire	
DRAWING	Proposed Location & Site Plan	

DRAWN KB	PROJECT DESIGNER KB	PROJECT DIRECTOR KB
DATE 26.04.2021	SCALE 1:200 & 1:1250	PAPER SIZE A2
DRAWING NUMBER 526.PD.02		
Working in partnership with Ralph Charman Associates & Eleven Consultants		

