


Do not scale directly from this drawing. All discrepancies are to be brought to the attention of the below office.

The copyright to this drawing is owned by studio 11 architecture.

The details and information shown hereon relating to existing underground drains, main services, cables, etc. and existing structural details, are as obtained by normal survey observation method. Although all reasonable effort has been made, no guarantee can be made or given for the completeness or accuracy of this information.

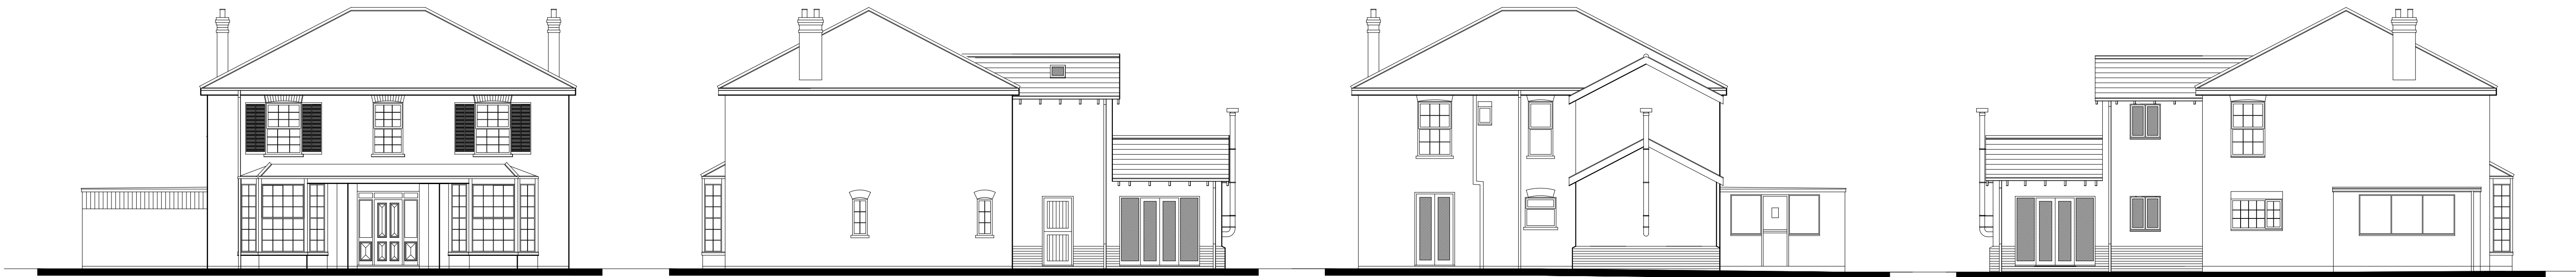


Front Elevation


Side Elevation

Rear Elevation

Side Elevation

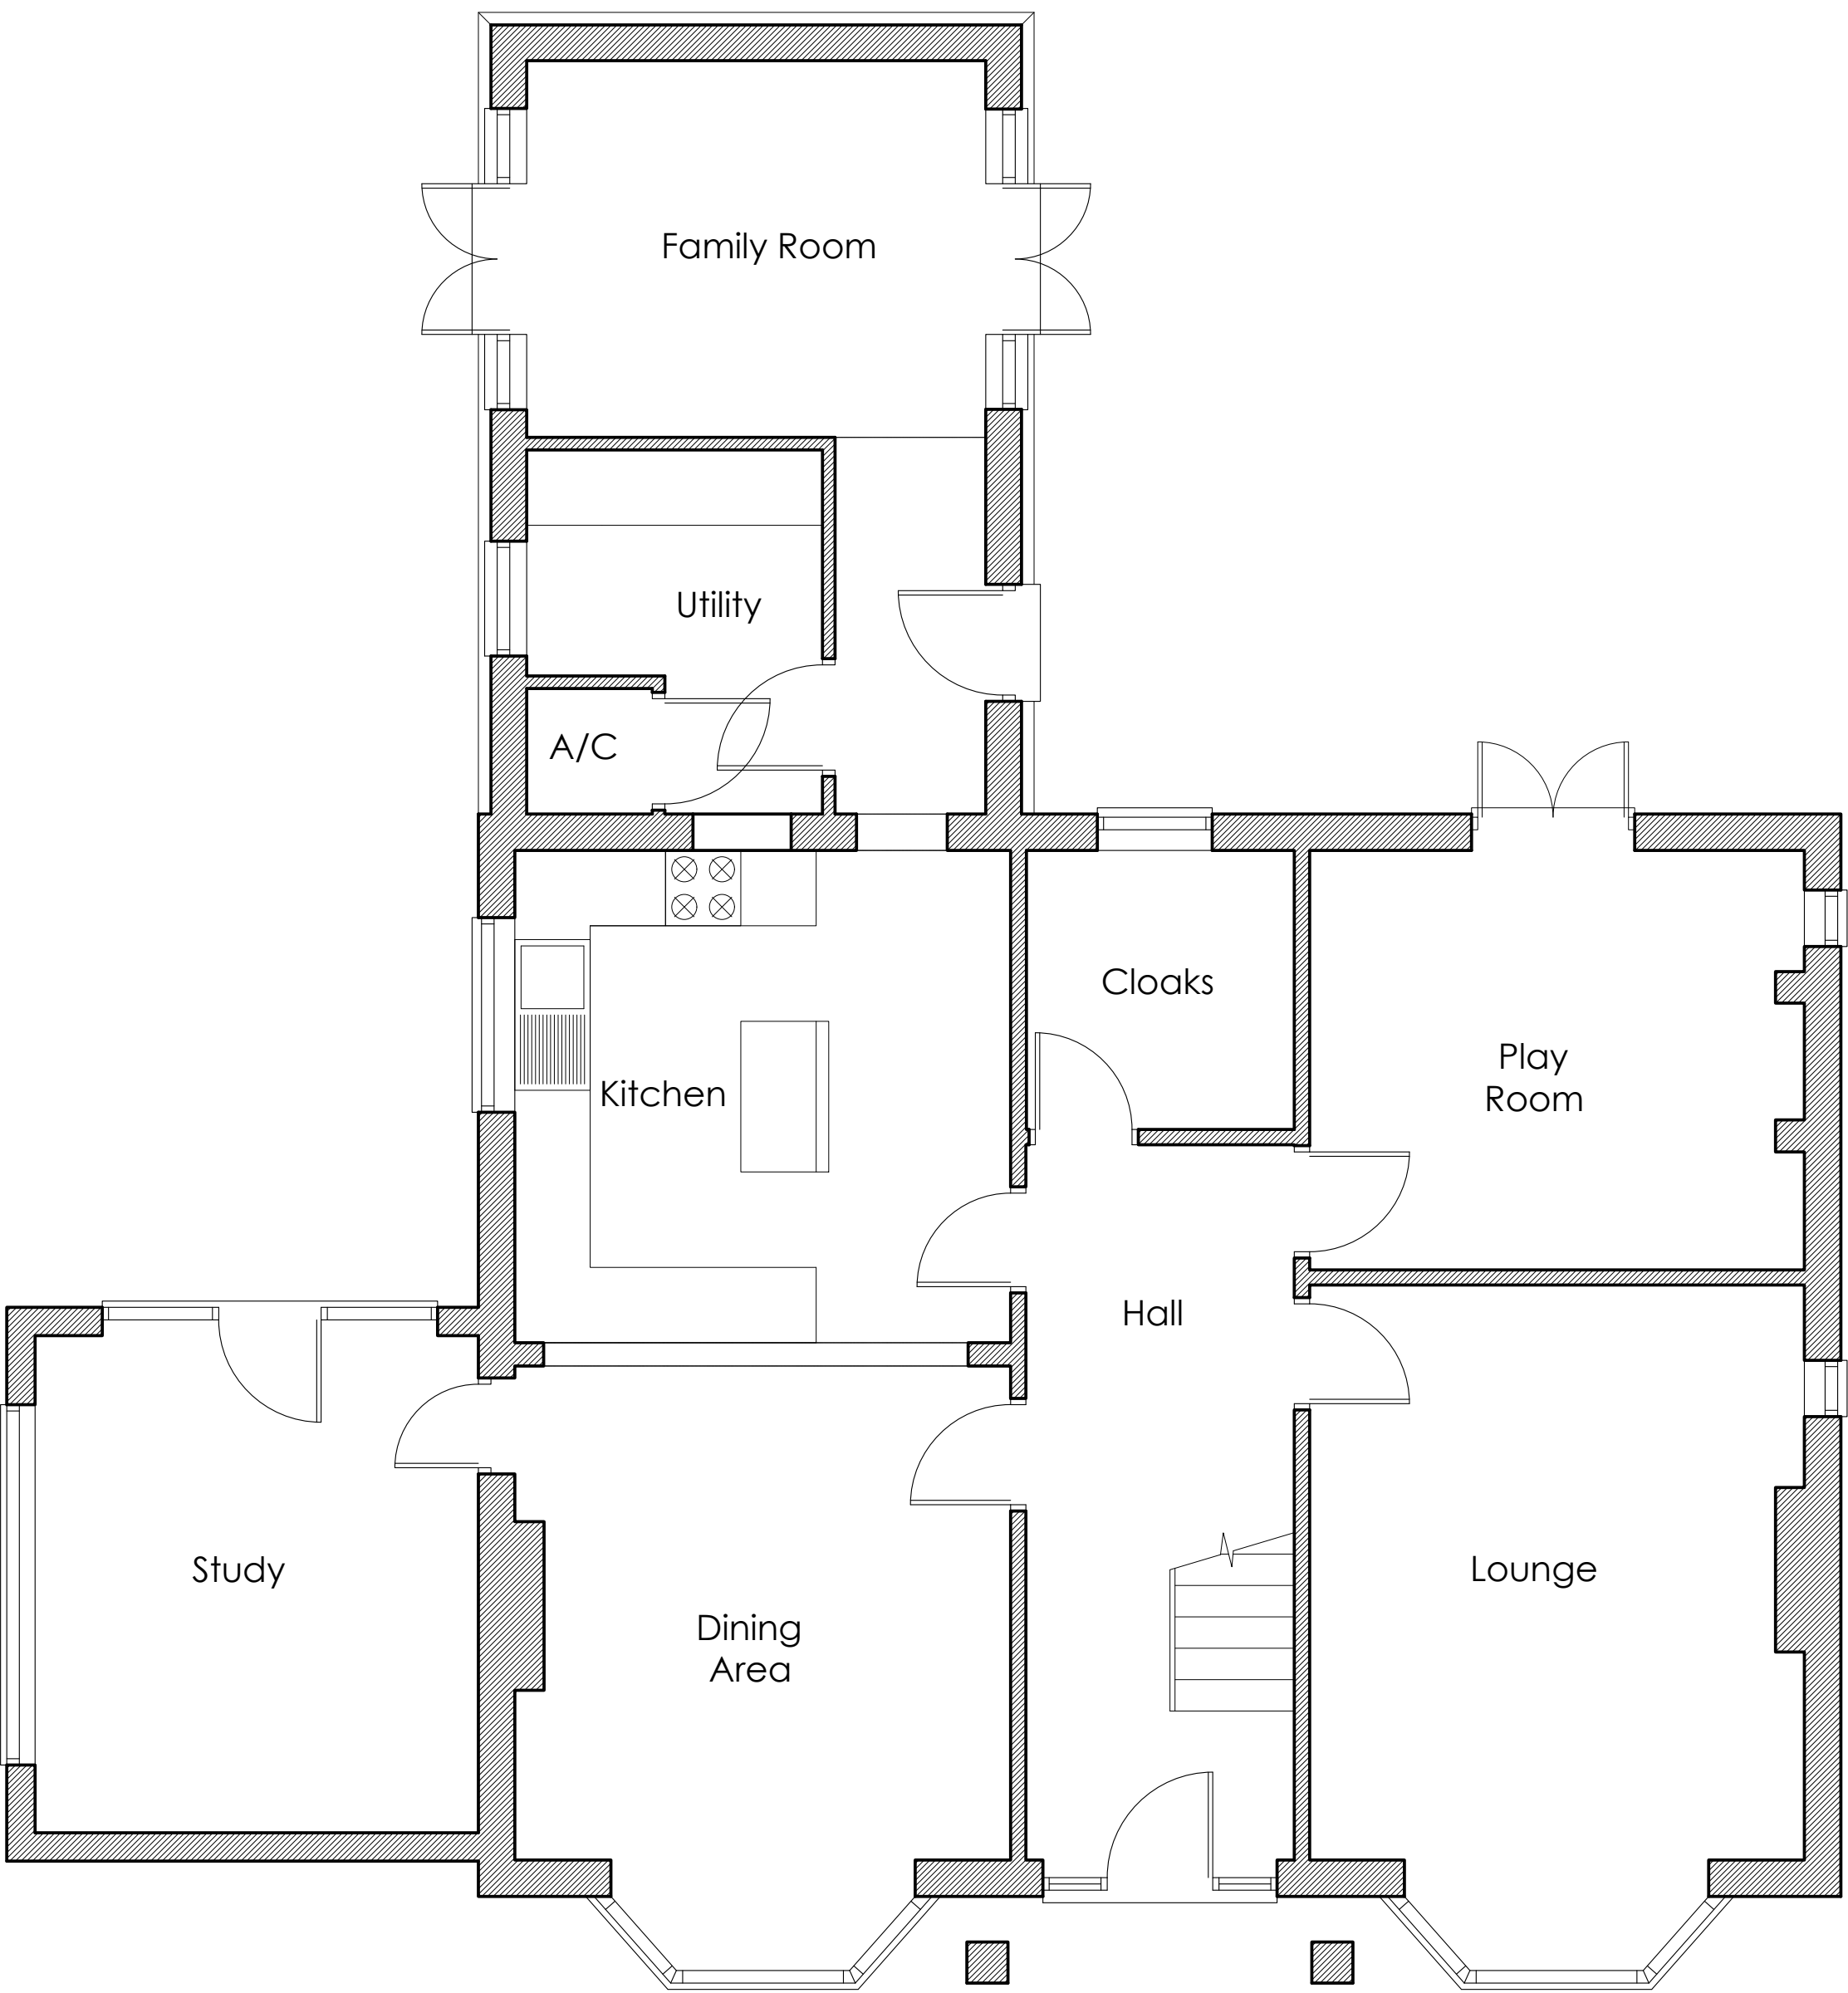

Ground Floor Plan

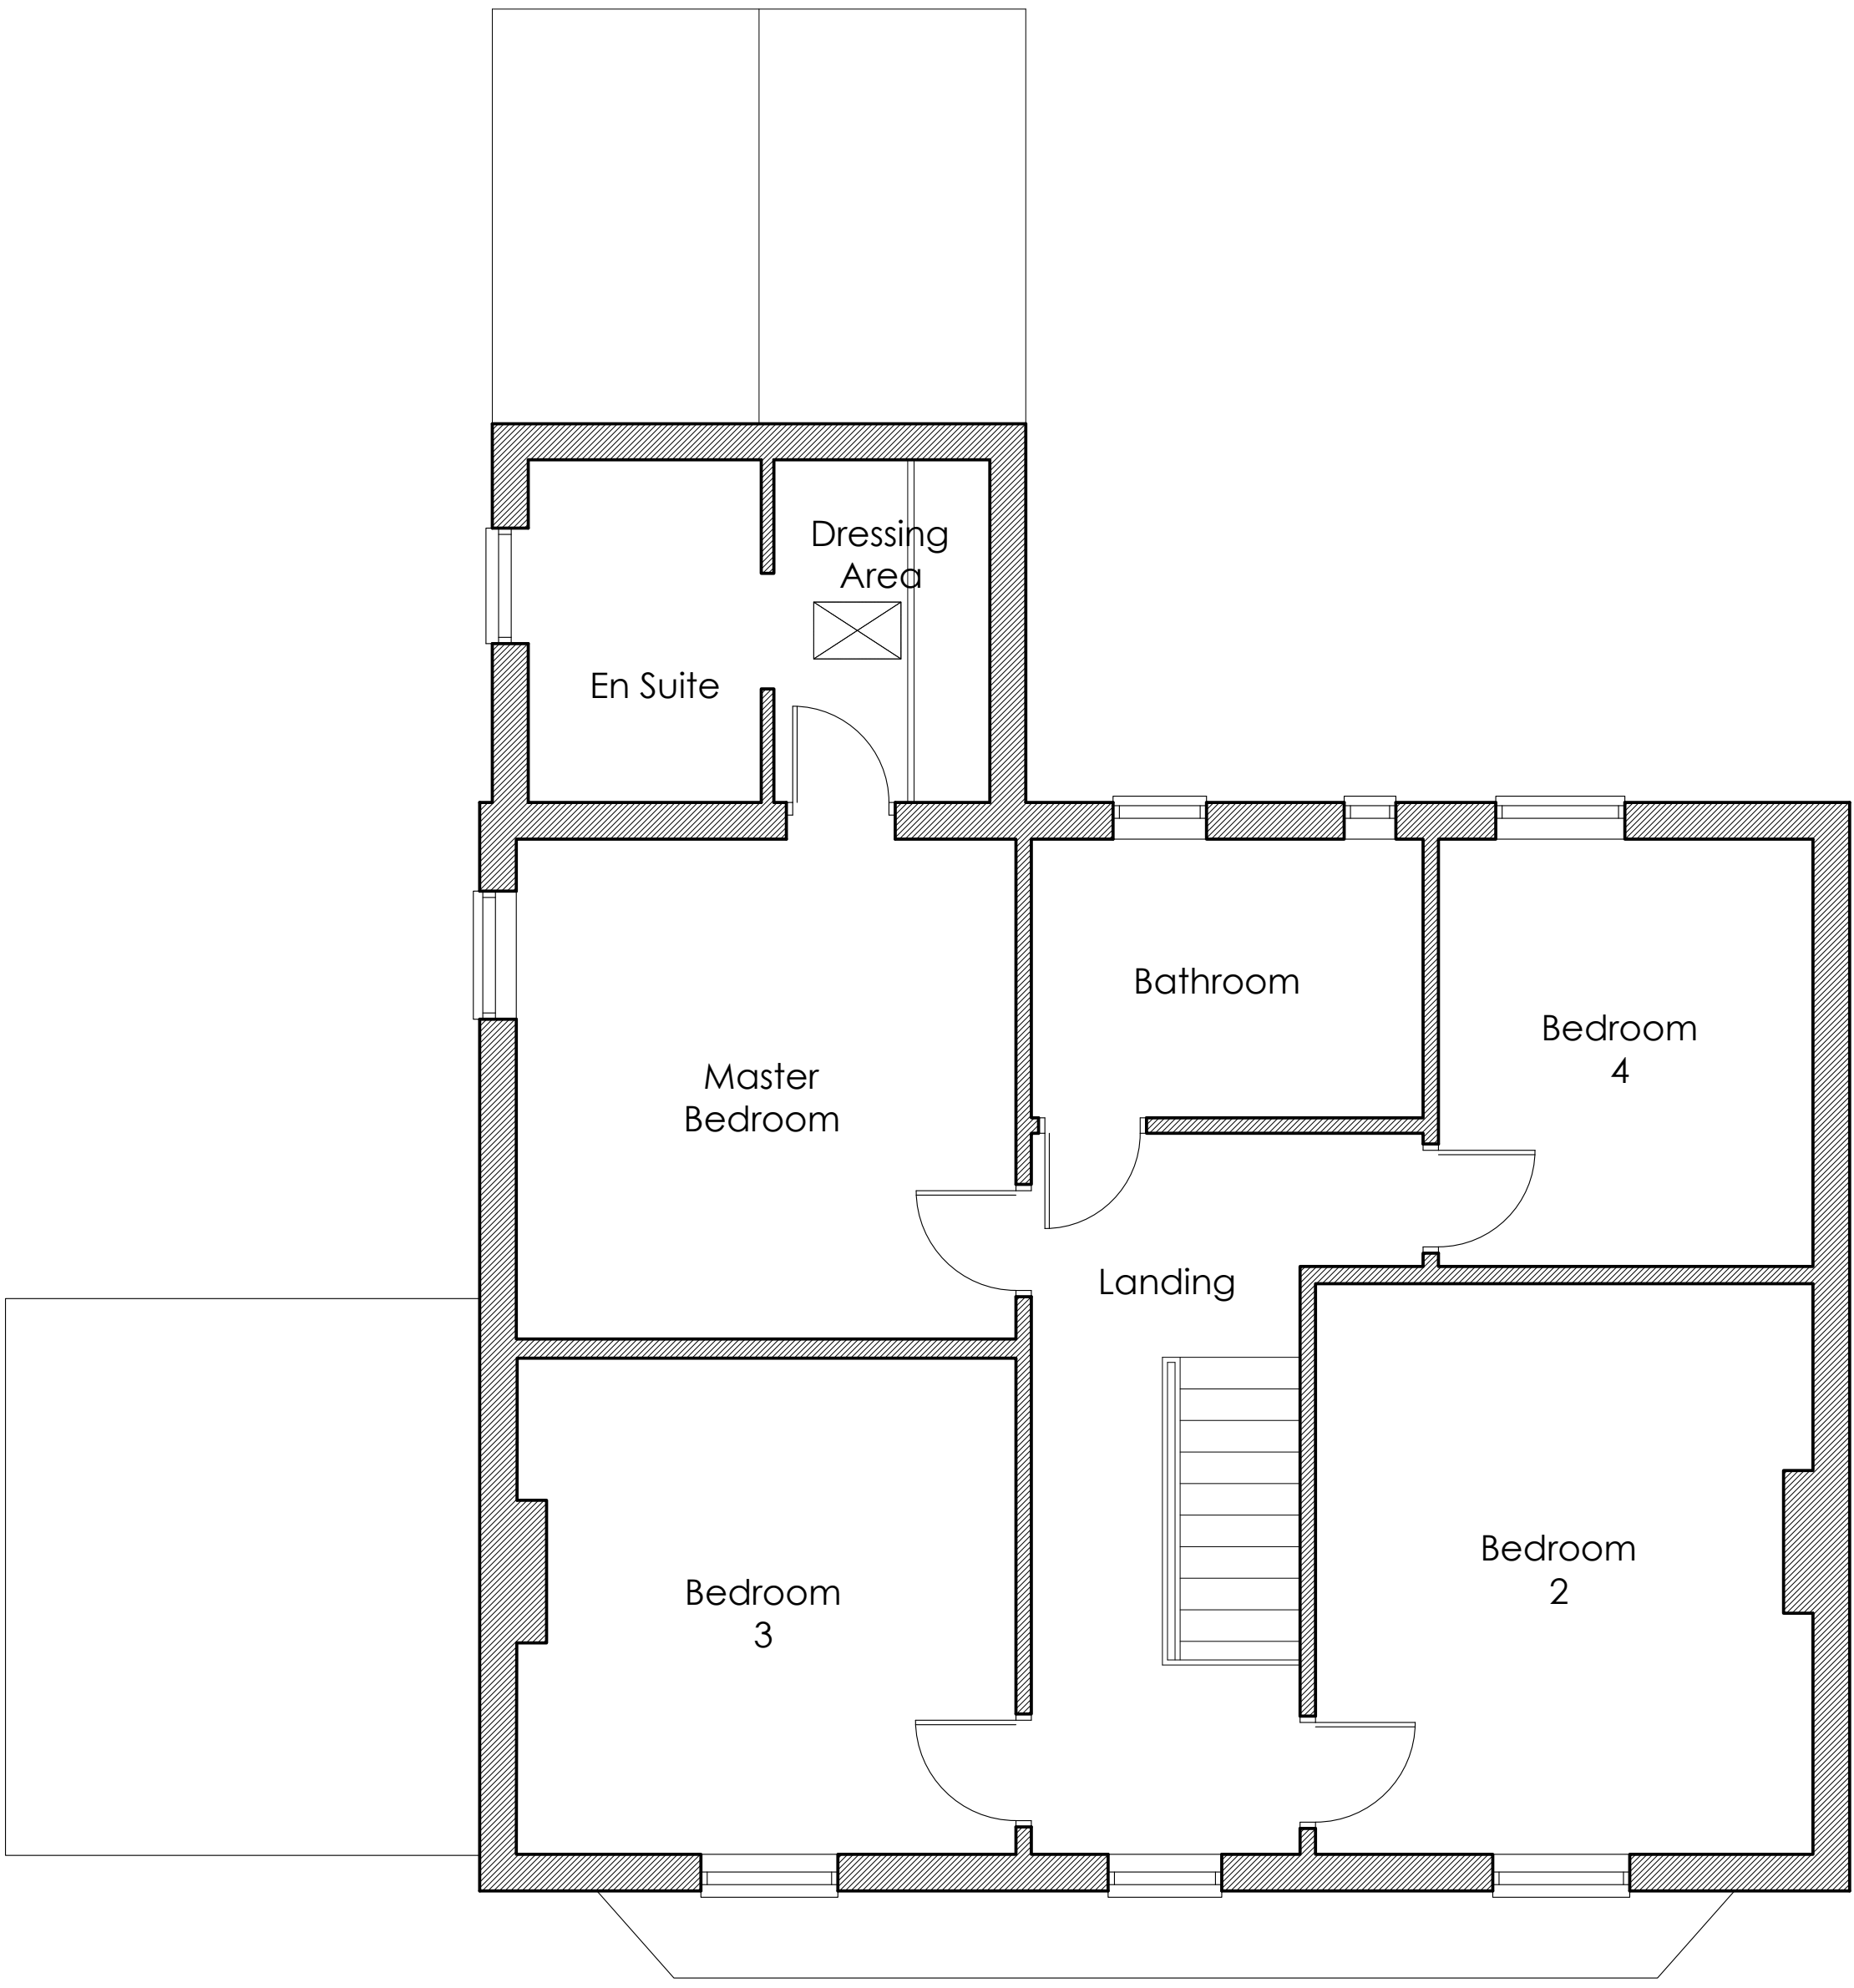

First Floor Plan



A	15.07.2021	EG	Scale bars added.
REVISION	DATE	DRAWN	DESCRIPTION
 STUDIO11 architecture KING'S LYNN INNOVATION CENTRE, INNOVATION DRIVE, KING'S LYNN, PE30 5BY T: 01553 970033 E: design@studio11architecture.co.uk W: www.studio11architecture.co.uk			
CLIENT	Mr & Mrs Walters		
PROJECT	Alterations & Extensions to 2 Station Road, Moulton, Lincolnshire		
DRAWING	Existing Floor Plans and Elevations		
DRAWN	PROJECT DESIGNER	PROJECT DIRECTOR	
KB	KB	KB	
DATE	SCALE	PAPER SIZE	
26.04.2021	1:100 & 1:50	A1	
DRAWING NUMBER	526.SD.01		
Working in partnership with Ralph Charman Associates & Eleven Consultants			