

WENMAN DESIGN SOLUTIONS Ltd.
2 Austendyke Road
Weston Hills
Spalding
Lincs. PE12 6BX
Tel : 01775 724171
Fax : 01775 720445
Mobile : 0784 1718457
enquiries@wenmanbuildingdesign.co.uk

Project:

PROPOSED DEMOLITION OF OUT BUILDING, OUT HOUSE AND DUCTH BARN
PROPOSED GROUND FLOOR SIDE EXTENSION & REINSTATEMENT OF GRADE II LISTED BUILDING
DETACHED GARAGE & POTTERY ROOM

Client: MR & MRS WARREN
WEST VIEW FARM
RED COW DROVE
MOULTON SEAS END, SPALDING, Lincs

DRAWING: PROPOSED FLOOR PLANS
PROPOSED ELEVATIONS

DRAWING N°: WEN/1380/10/01a	DATE: JULY 2010
--------------------------------	--------------------

DRAWN BY: RW	SCALES: 1:50 1:100
-----------------	-----------------------



[illegible]

HEALTH & SAFETY
The client is to ensure that the appointed contractor is familiar with and complies with Health & Safety for Building Sites and Work Places.


SHDC
Planning & Development
- 5 NOV 2010
Ref: 0738-10

AMENDED PLAN

Ref. A

 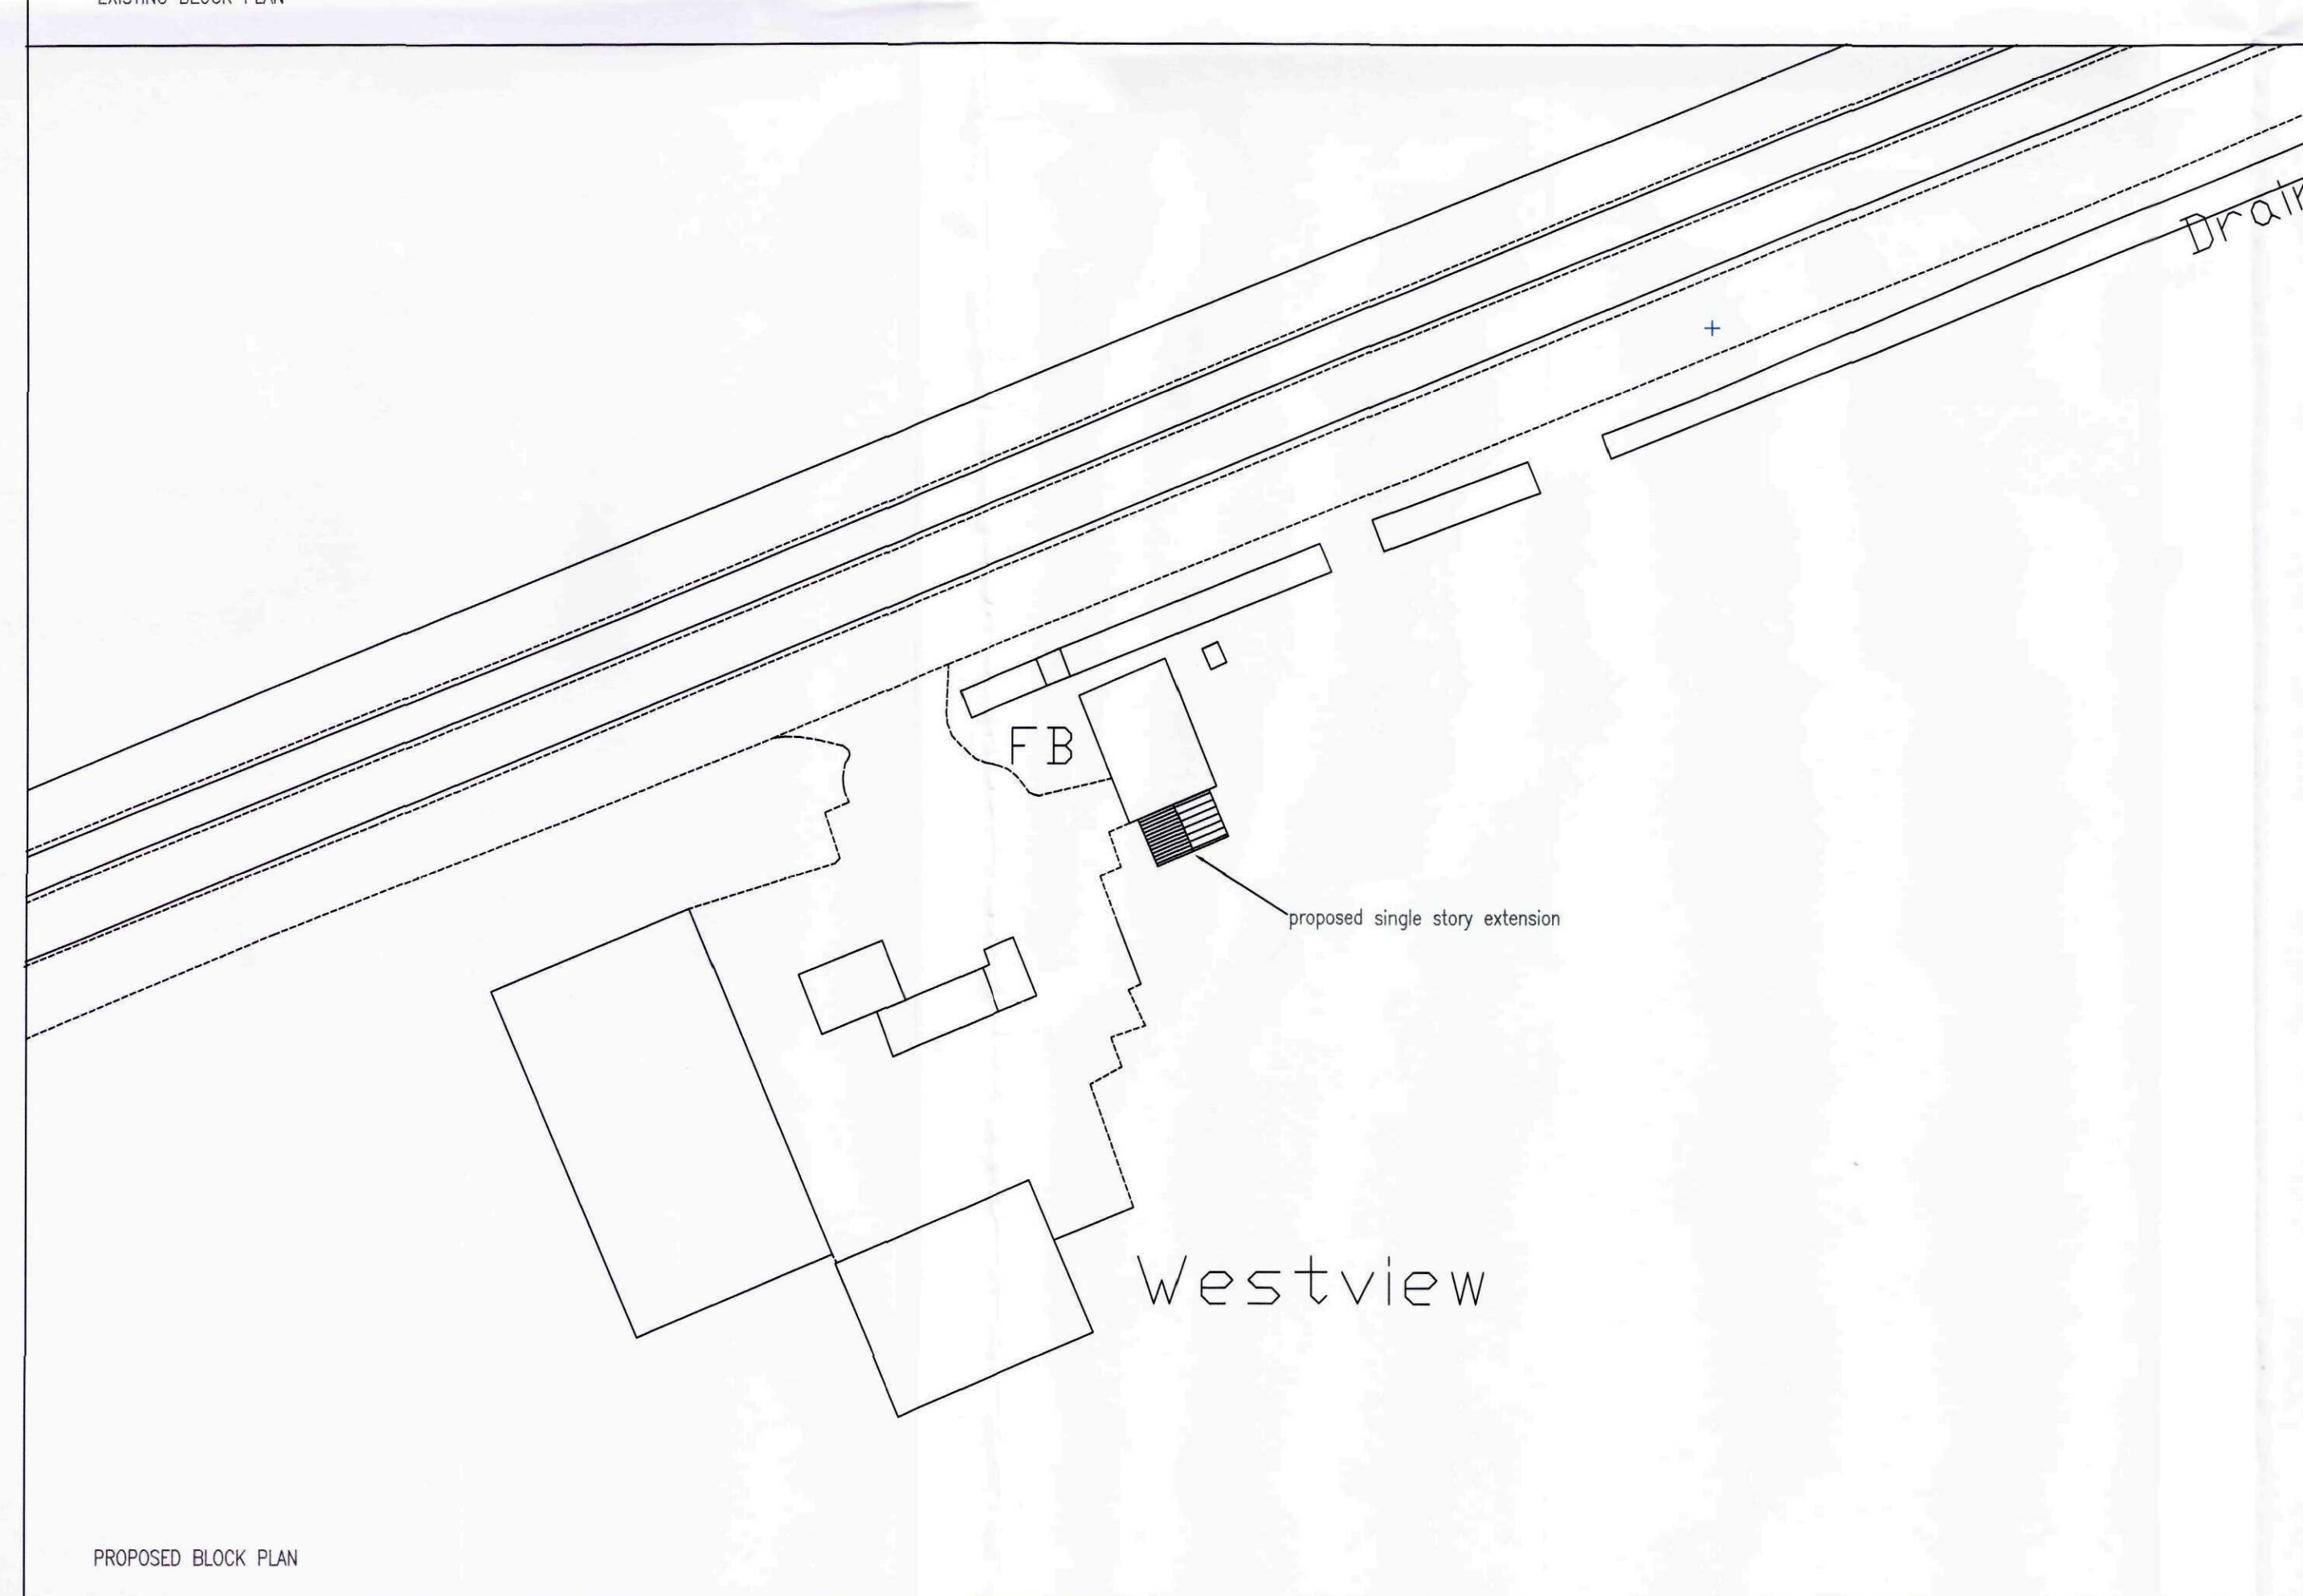

SITE PLAN

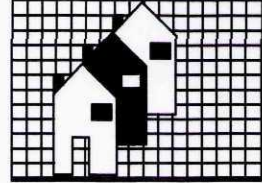WENMAN DESIGN SOLUTIONS Ltd. 2 Austendyke Road Weston Hills Spalding Lincs. PE12 6BX Tel : 01775 724171 Fax : 01775 720445 Mobile : 0784 1718457 enquiries@wenmanbuildingdesign.co.uk		
A	Garage deleted	Nov. 10
Ref:	Revision:	Date:
Project: PROPOSED DEMOLITION OF OUT BUILDING, OUT HOUSE AND DUTCH BARN PROPOSED GROUND FLOOR SITE EXTENSION & REINSTATEMENT OF GRADE II LISTED BUILDING DETACHED GARAGE & POTTERY ROOM 		
Client: MR & MRS WARREN WEST VIEW FARM RED COW DROVE MOULTON SEAS END, SPALDING, Lincs		
DRAWING: SITE PLAN EXISTING BLOCK PLAN PROPOSED BLOCK PLAN		
DRAWING N°: WEN/1380/10/04a DATE: AUGUST 2010		
DRAWN BY: RW SCALES: 1:1250 1:500		
COPY OF THESE DRAWINGS MUST NOT BE TAKEN, TRACED OR REPRODUCED FOR ANY PURPOSE OTHER THAN THAT FOR WHICH THEY ARE ISSUED WITHOUT WRITTEN PERMISSION OF WENMAN BUILDING DESIGN. THESE DRAWINGS ARE PRODUCED ONLY FOR THE PURPOSES OF OBTAINING NECESSARY PERMITS AND APPROVALS AND DO NOT CONSTITUTE A TITLE SPECIFICATION FOR THE PROPOSED WORKS AND MUST NOT BE USED AS A CONTRACT DOCUMENTATION. THESE DRAWINGS HAVE BEEN PREPARED BY WENMAN BUILDING DESIGN (LIMITED) (HEREINAFTER REFERRED TO AS "WE") FOR THE CLIENT. IT IS THE CLIENT'S RESPONSIBILITY TO OBTAIN ALL NECESSARY PERMITS AND APPROVALS FOR THE PROPOSED WORKS AND TO ENSURE THAT THE WORK IS COMPLETED IN ACCORDANCE WITH THE REQUIREMENTS OF THE PERMITS AND APPROVALS. WE ACCEPT NO LIABILITY FOR ANY LOSS OR DAMAGE TO THE CLIENT OR ANY OTHER PARTY ARISING FROM THE USE OF THESE DRAWINGS. WE ACCEPT NO LIABILITY FOR ANY LOSS OR DAMAGE TO THE CLIENT OR ANY OTHER PARTY ARISING FROM THE USE OF THESE DRAWINGS. THESE DRAWINGS HAVE BEEN PREPARED BY WENMAN BUILDING DESIGN (LIMITED) (HEREINAFTER REFERRED TO AS "WE") FOR THE CLIENT. IT IS THE CLIENT'S RESPONSIBILITY TO OBTAIN ALL NECESSARY PERMITS AND APPROVALS FOR THE PROPOSED WORKS AND TO ENSURE THAT THE WORK IS COMPLETED IN ACCORDANCE WITH THE REQUIREMENTS OF THE PERMITS AND APPROVALS. WE ACCEPT NO LIABILITY FOR ANY LOSS OR DAMAGE TO THE CLIENT OR ANY OTHER PARTY ARISING FROM THE USE OF THESE DRAWINGS. WE ACCEPT NO LIABILITY FOR ANY LOSS OR DAMAGE TO THE CLIENT OR ANY OTHER PARTY ARISING FROM THE USE OF THESE DRAWINGS.		
WE warrant to the Client that the drawings are prepared in accordance with the requirements of the Building Regulations and the Building Act 1984. We warrant to the Client that the drawings are prepared in accordance with the requirements of the Building Regulations and the Building Act 1984.		