



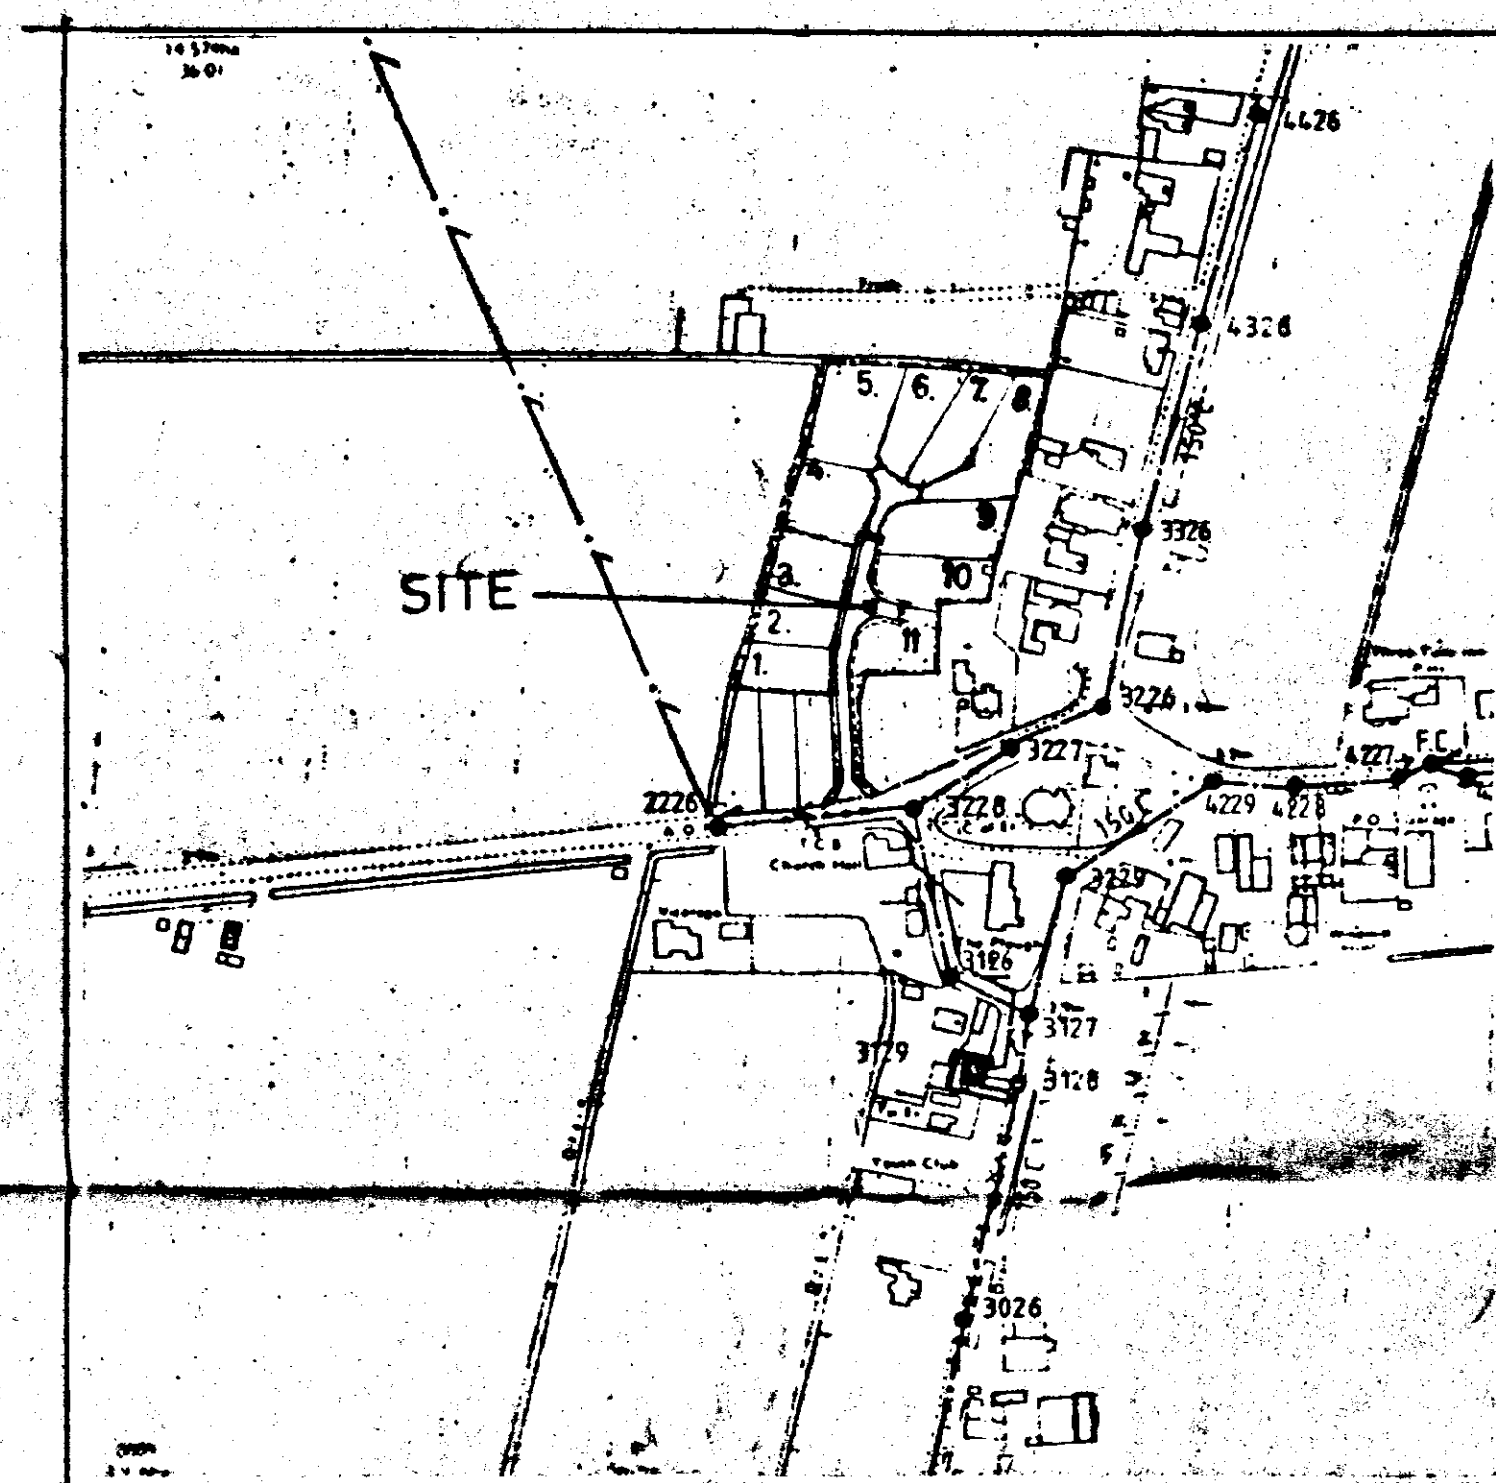

LOCATION PLAN 1:2500

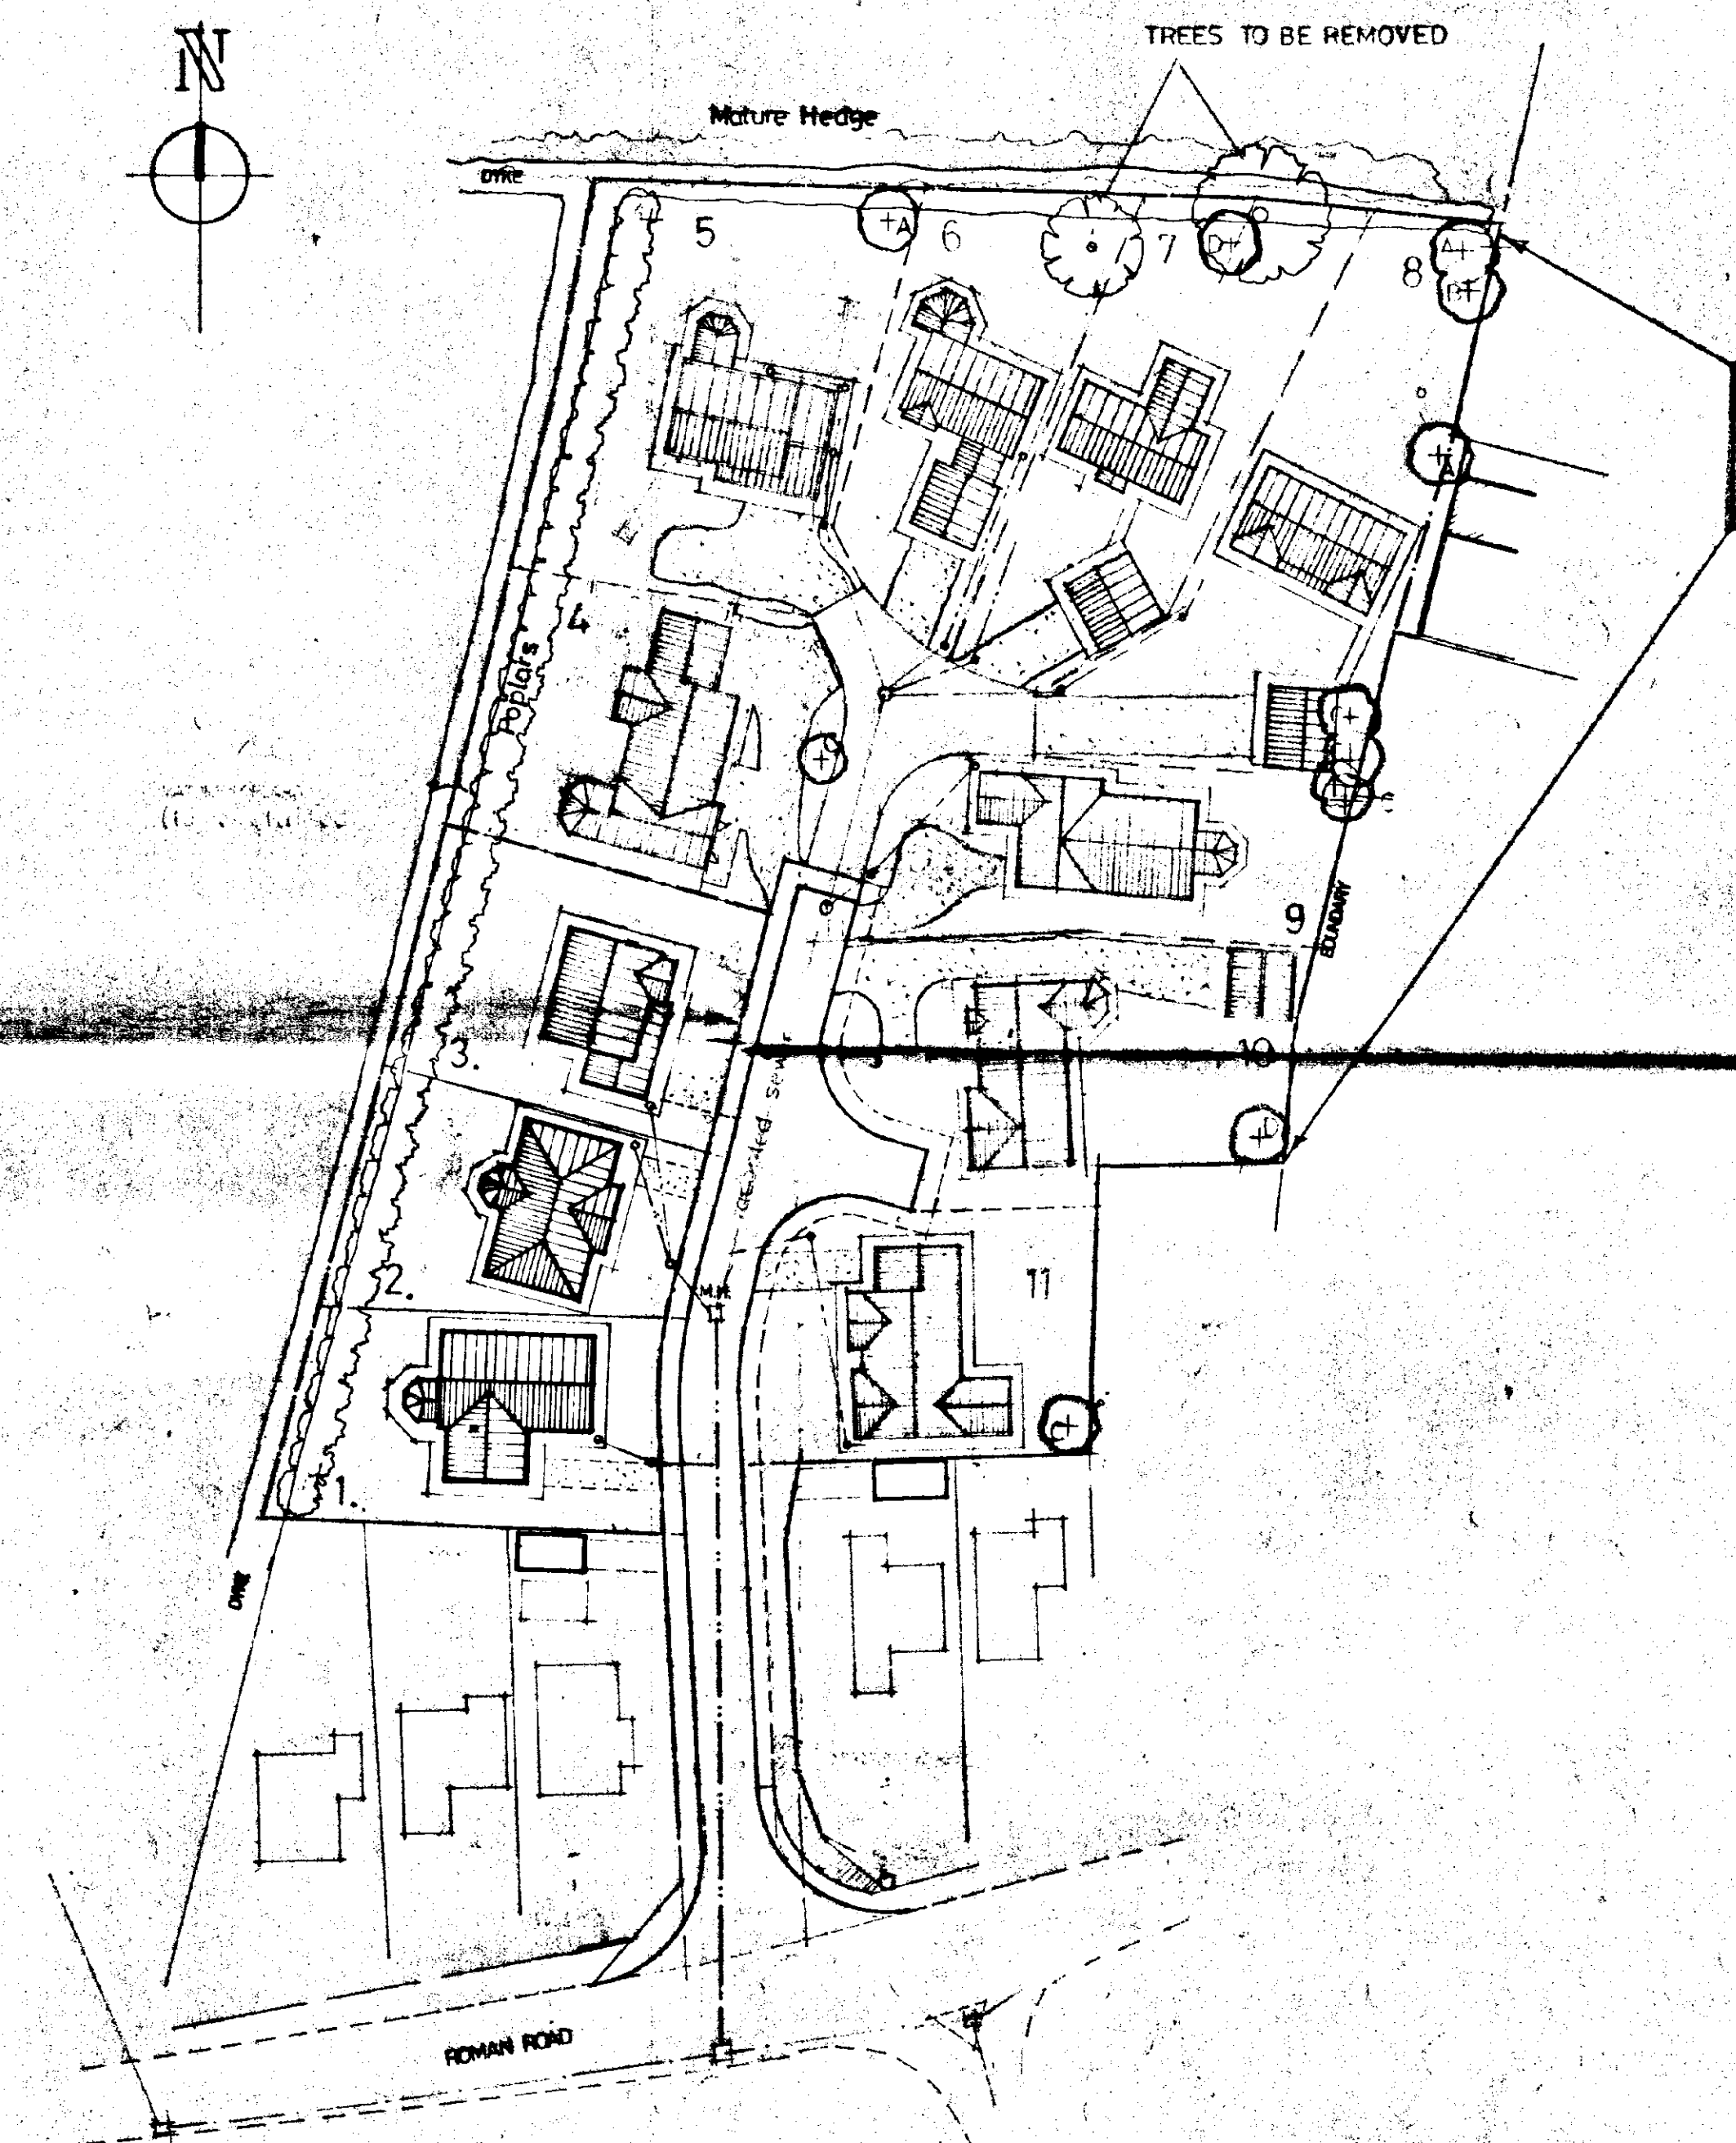

SITE PLAN 1:500

LANDSCAPING & TREE PLANTING SCHEME

- A HAWTHORN (CRATAEGUS OXYACANTHOIDES) FEATHERED
- B WHITEBEAM (SORBUS ARIA LUTESCENS) FEATHERED
- C SILVER BIRCH (BETULA PENDULA) FEATHERED
- D BEECH (FAGUS SYLVATICA) FEATHERED

ALL BOUNDARIES TO BE DEFINED BY CONCRETE POST & WIRE FENCES

All planting to be in accordance with BS 4428:1989 and amendment No. 1 (1991)

All trees to be planted with minimum 0.6m plastic mulch mat and to be staked, tied and tubed.

1/3 to 1/2 bag of peat free tree and shrub planting compost to be incorporated into backfill for each tree hole.

ERECT 1.8 METRE HIGH CLOSE BOARDED FENCE ALONG EASTERN BOUNDARY (WHERE NECESSARY) OF SITE IN THE INTERESTS OF THE AMENITY OF THE LOCALITY.

SOUTH HOLLAND DC
HOUSING & PLANNING
26 JUL 1999
Ref: 0740/99

**DETERMINED
PLAN**

SITE LAYOUT

- Q.137000 Tree Planting - Plot 2
- P.175000 Sun-Lounge Plot 6
- O.196000 Sun-Lounge Plot 6 - New Design
- M.500000 Sun-Lounge Added to Plot 10
- M.284000 Sun-Lounge & Garden Plot 10
- L.260000 Planning Application - Plot 10
- K.1000000 Amenity Boundary to Plot 6
- J.25.1000 Re Position Boundary Plot 11 - Planning
- H.7.1200 Planning Application - Plot 11
- G.12.1100 Fencing to Eastern Boundary of Site
- F.10.000 Planning Application - Plot 6, 7, 8 & 9
- E.26.500 Planning Application - Plot 10
- D.7.450 Planning Application - Plot 4
- C.20.1100 Landscaping & Tree Planting
- B.110000 Amenity Plot Layout
- A.20.000 Re Position Private Carriageway

G. R. MERCHANT

LENG AMICE, FIWO,
ARCHITECTURAL, STRUCTURAL
& LAND DRAINAGE CONSULTANT
TEL: HOLBEACH (0406) 690000. 490800

PROJECT:

RESIDENTIAL DEVELOPMENT
OFF ROMAN ROAD
MOULTON CHAPEL

CLIENT:

DGM PROPERTIES LTD

SCALES:

AS INDICATED

DATE:

NOV 1998

DRAWING No.:

DGM-MC.030

REVISIONS:

K B C D E F G H I J K L M N O P