


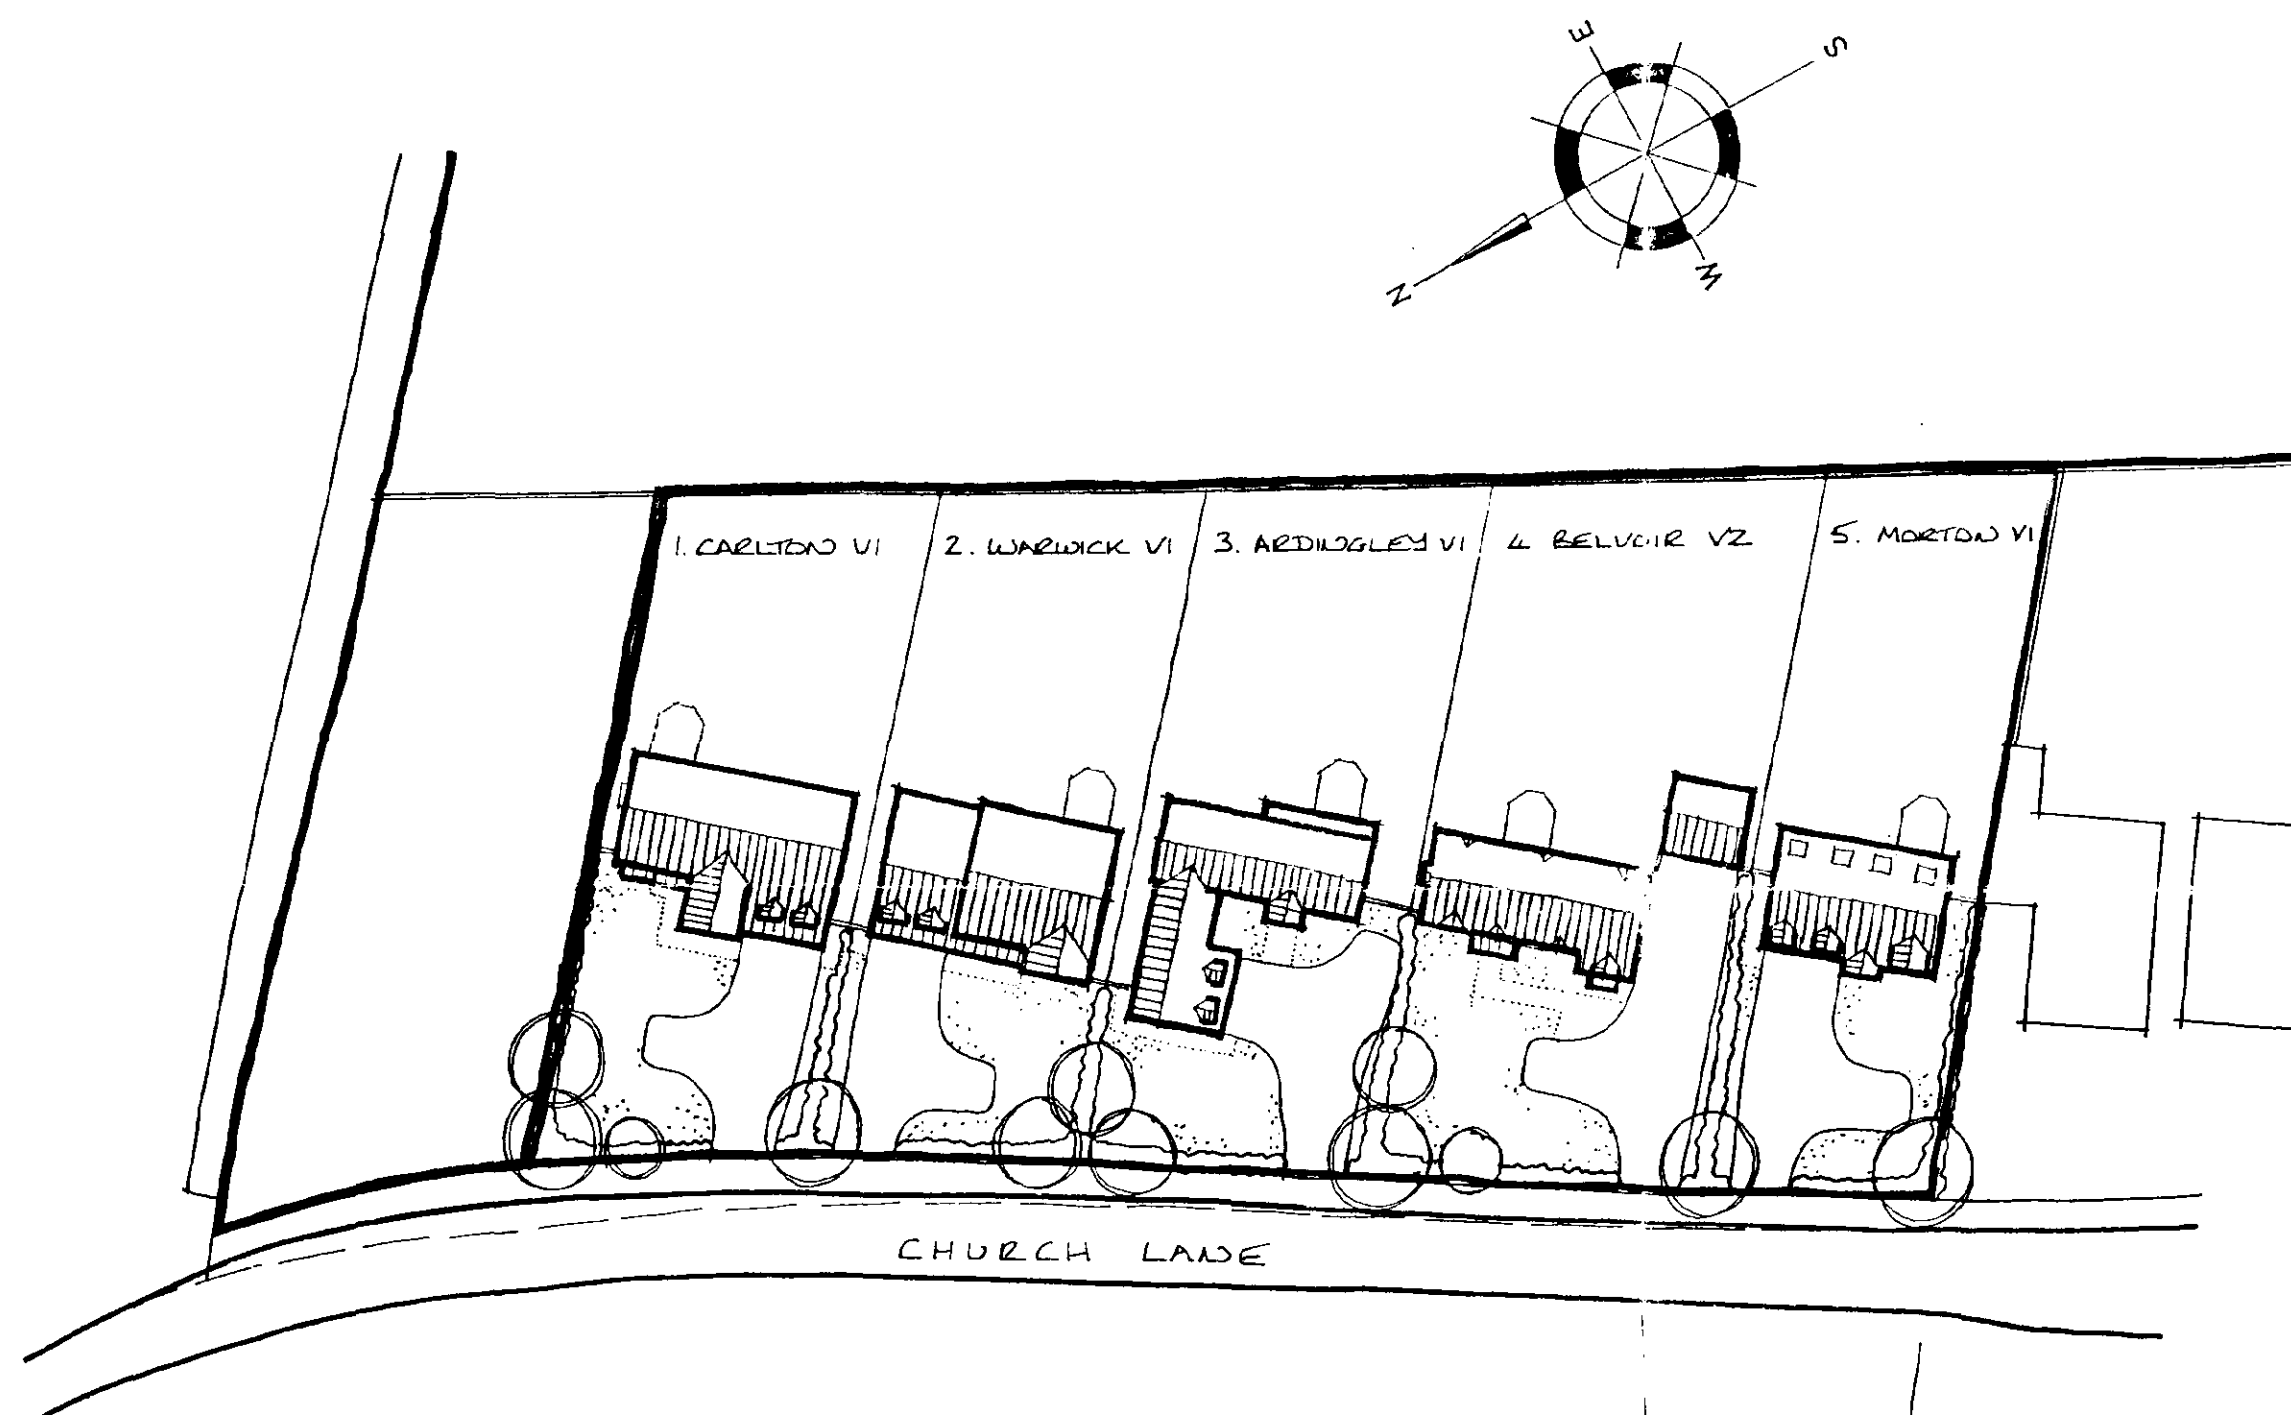

LEGEND

0.9 m High white picket fence	—//—//—//—//—//—//—
1.2 m High post+wire fence	— — — — —
1.2 m High post & rail fence	- - - - -
1.8 m High boarded fence	=====
1.2 m High feature facing brick wall	■ — — — — ■
Denotes existing trees & hedges	
Denotes indicative trees & hedges	
Denotes existing trees & Hedge to be removed	

SEE SEPARATE DRAWINGS FOR LANDSCAPE DETAILS

The conservatory is for Planning Purposes only, and will not be constructed and included in the sale unless requested as an extra by the Purchaser. The design is therefore indicative and may be subject to alteration to suit individual requirements.

SOUTHERN HOUSE
12 JUN 2000
Ref: 0745/05

Date:	Description:
R	E
V	I
S	I
O	N
N	S

LARKFLEET LTD

Swallow House, Banbury Close, West Elloe Avenue
Spalding, Lincs. PE11 2BS
Telephone (01775) 724701 Fax (01775) 762153

Project:
Church Lane,
Moulton.

Drawing Title:
Proposed Site Layout.

Date: 8/6/00	Scale: 1:500
Reference No:	Drawn: MAC/KB
Drawing No: SK/01	Revision:

Do not scale directly from this drawing.
All discrepancies to be brought to the
attention of the above office.




FRONT ELEVATION


SIDE ELEVATION




REAR ELEVATION

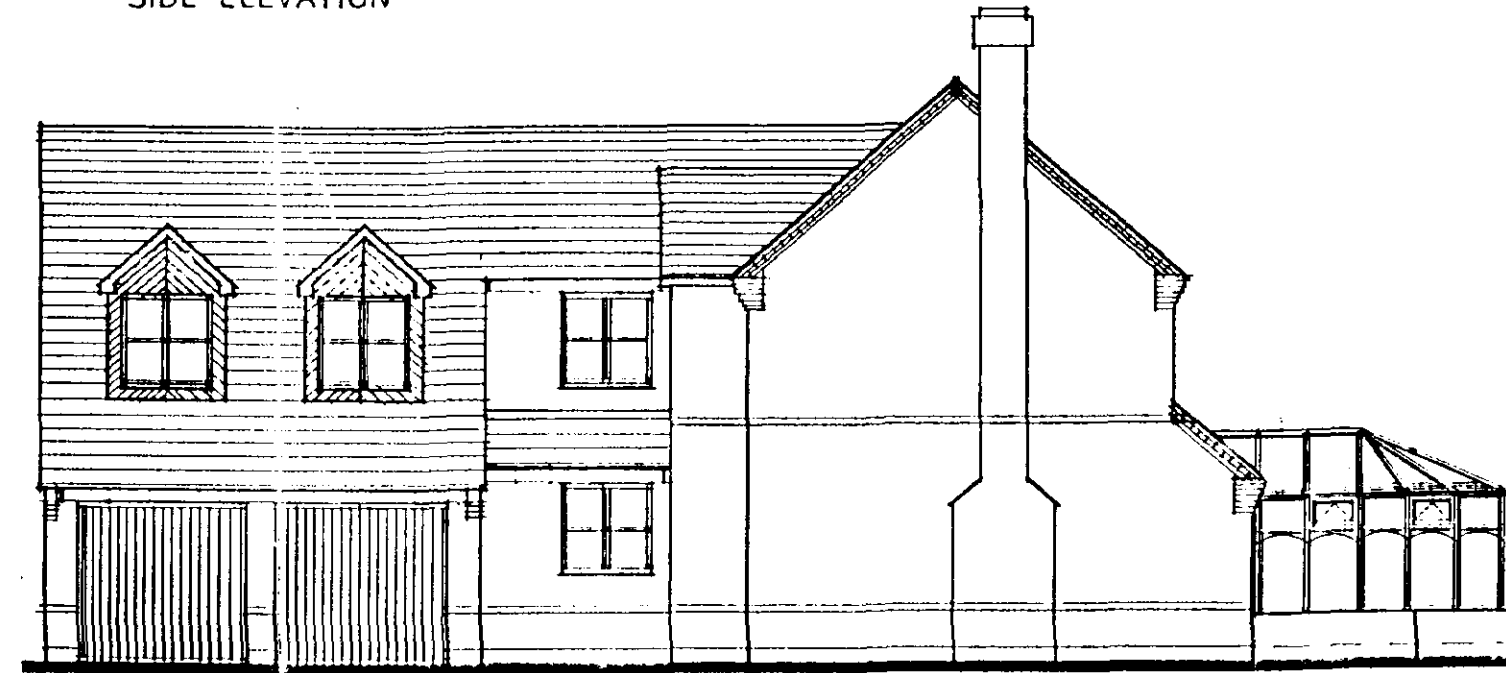

SIDE ELEVATION

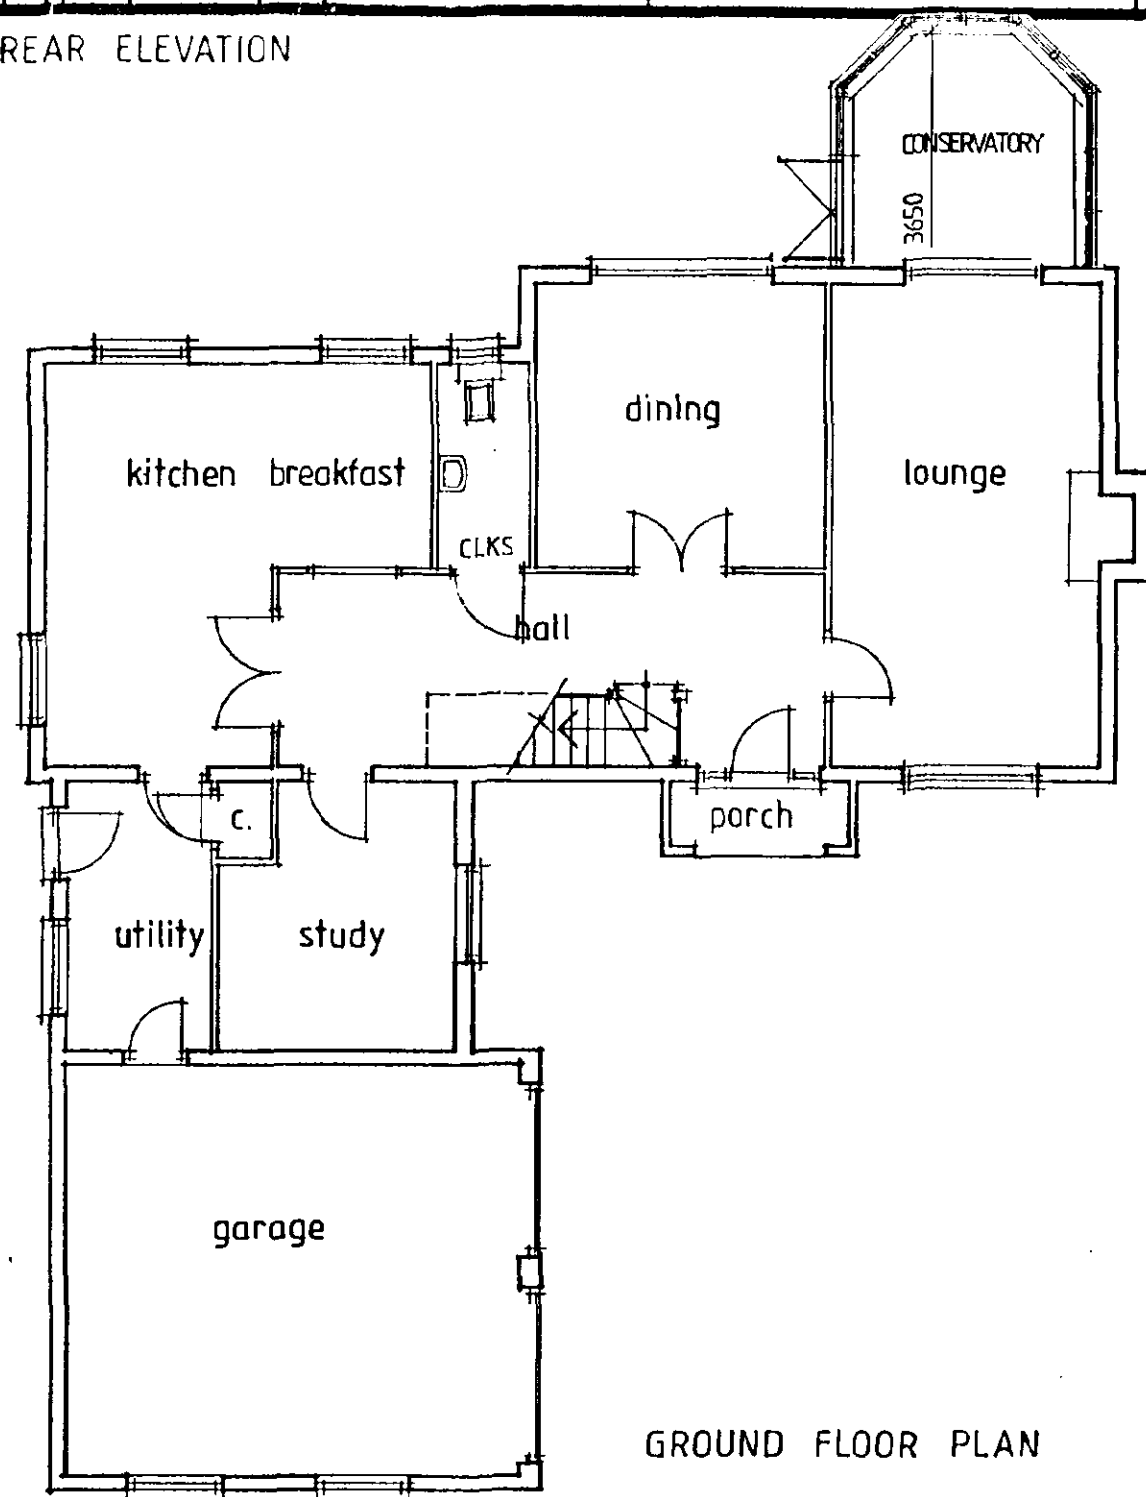

GROUND FLOOR PLAN

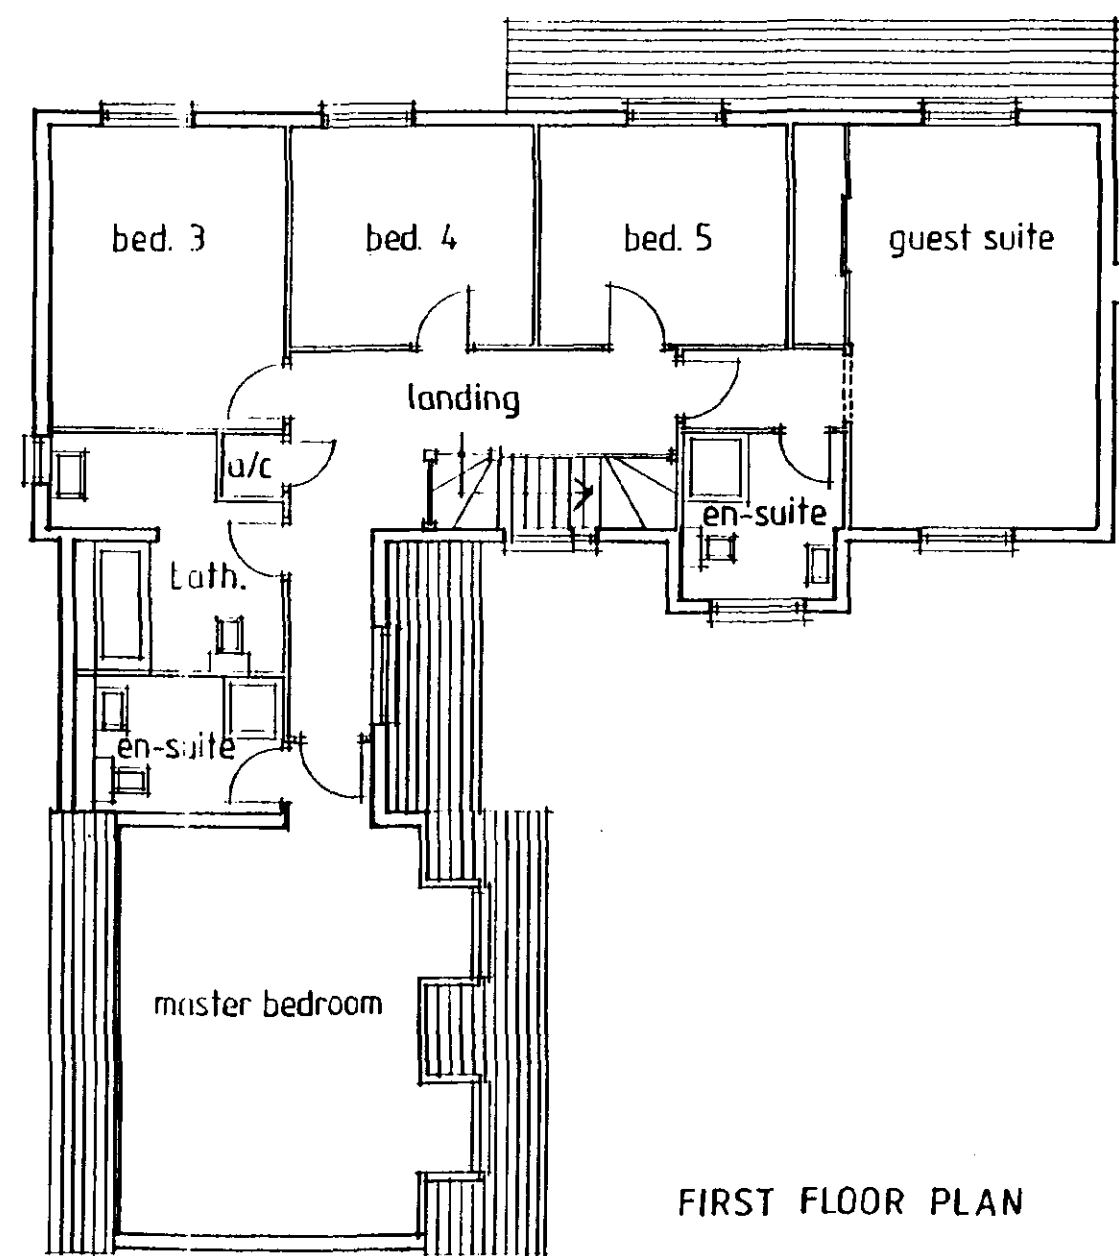

FIRST FLOOR PLAN

SOUTH COAST LAND DC
 HOUSES & FLATS
 12 JUL 2000
 Ref: 0745100

This drawing is for PLANNING PURPOSES ONLY. The internal layout shown on the plans is indicative and are for guidance purposes. Amendments may be made at the discretion of Allison Homes. For confirmation of finalised design and specification refer to the Sales Department.


The Conservatory is also for planning purposes only, and will not be constructed and included in the sale unless requested as an extra by the purchaser. The design is therefore indicative and may be subject to alteration to suit individual requirements.

Date	Description	By	For
20/5/00	Updated to current drawings	R. F.	
22.9.97	CONSERVATORY ADDED	A. M.	
R E V I S I O N S			


LARKFLEET LTD

Larkfleet House, Banbury Close, West Lillie Avenue
 Spalding, Lincs. PE11 2JG
 Telephone (01775) 724701 Fax (01775) 762153


Project: Plot 3, Church Lane, Moulton.	
Drawing Title: Ardingley V1 Design Sheet	
Date: April '97	Scale: 1:100
Reference No:	Drawn:
Drawing No: R5/06/01/V1	Revised: B
Do not scale directly from this drawing. All discrepancies to be brought to the attention of the above office.	

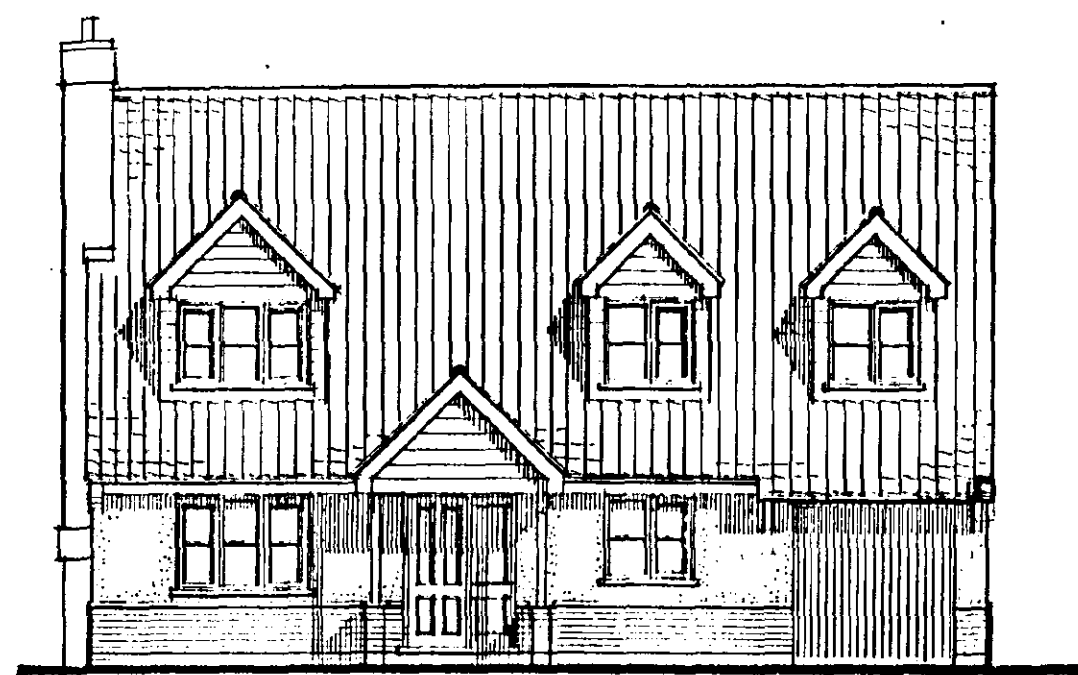


FRONT ELEVATION

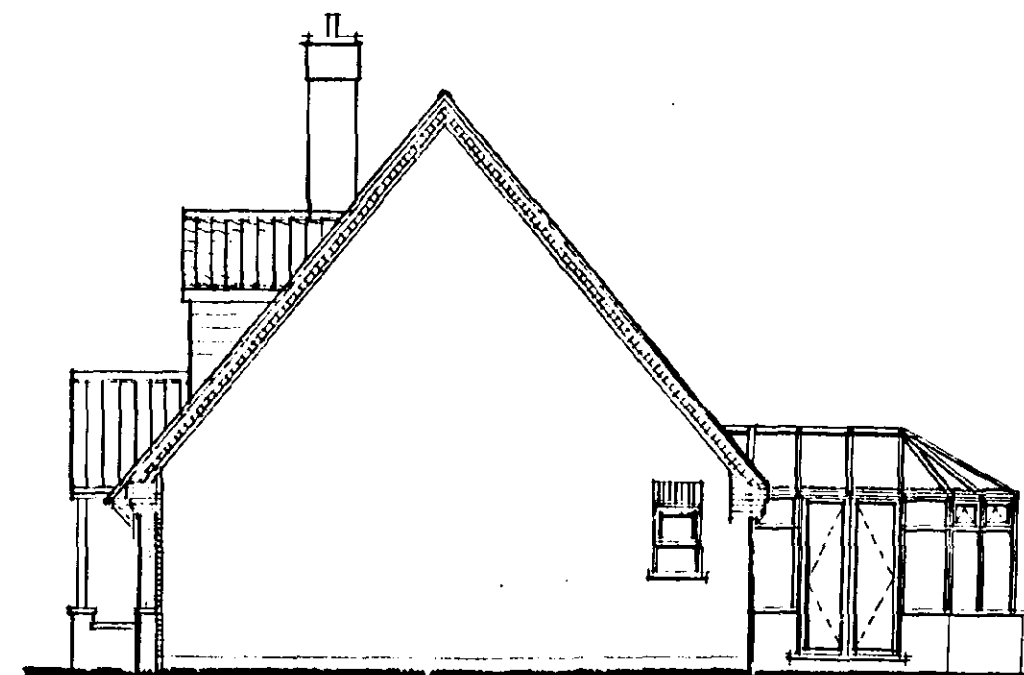


SIDE ELEVATION

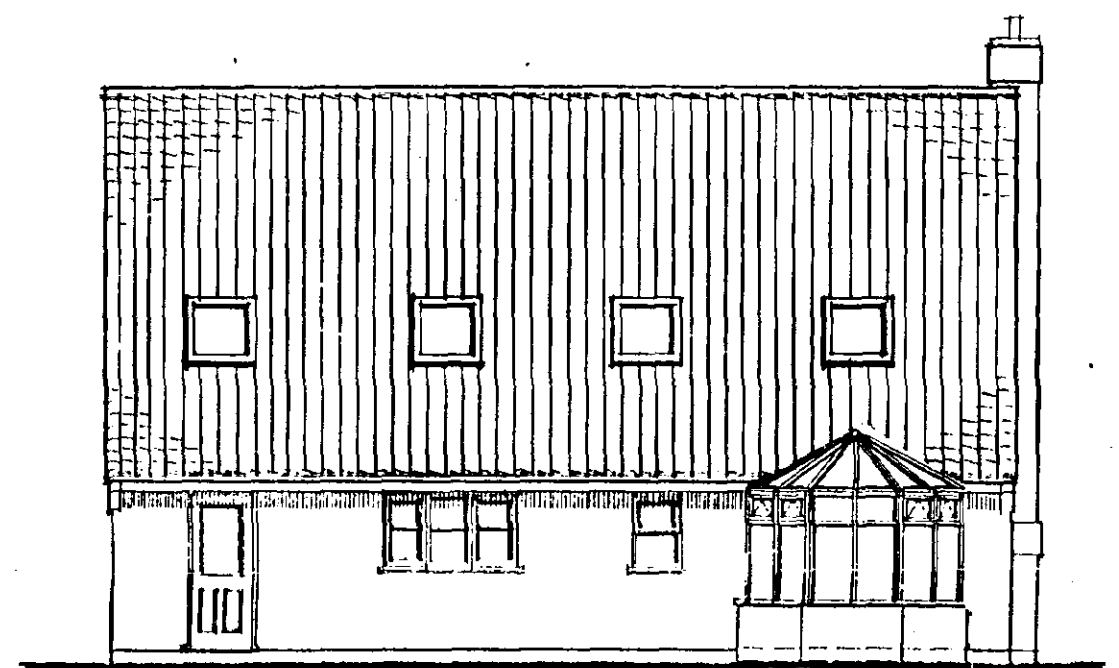


REAR ELEVATION

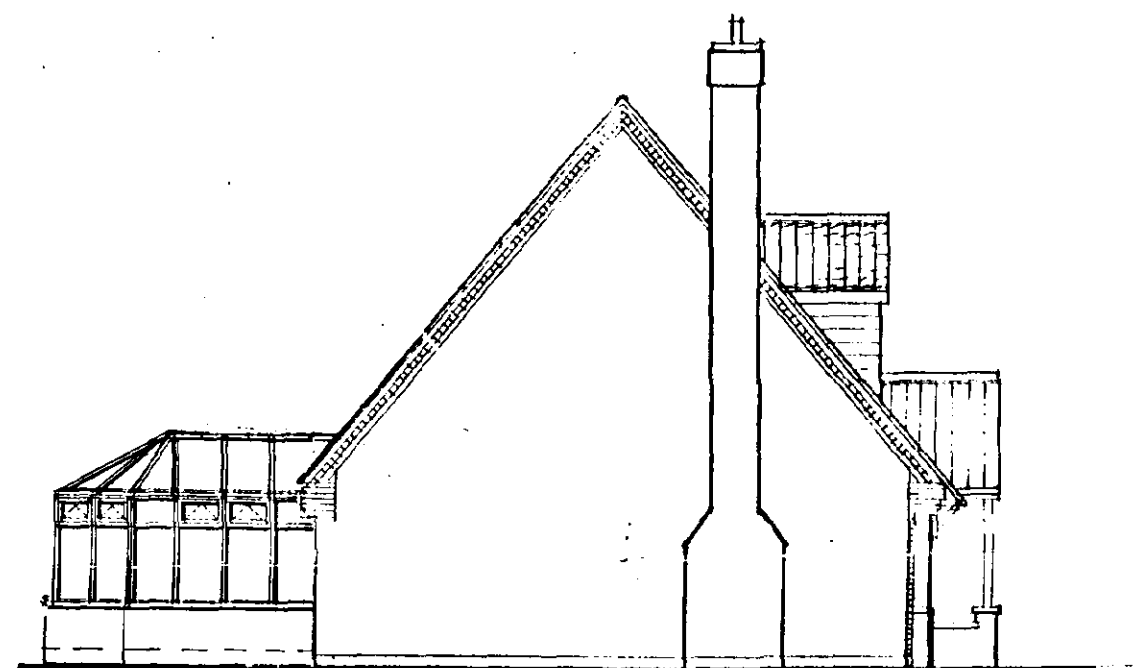

SIDE ELEVATION

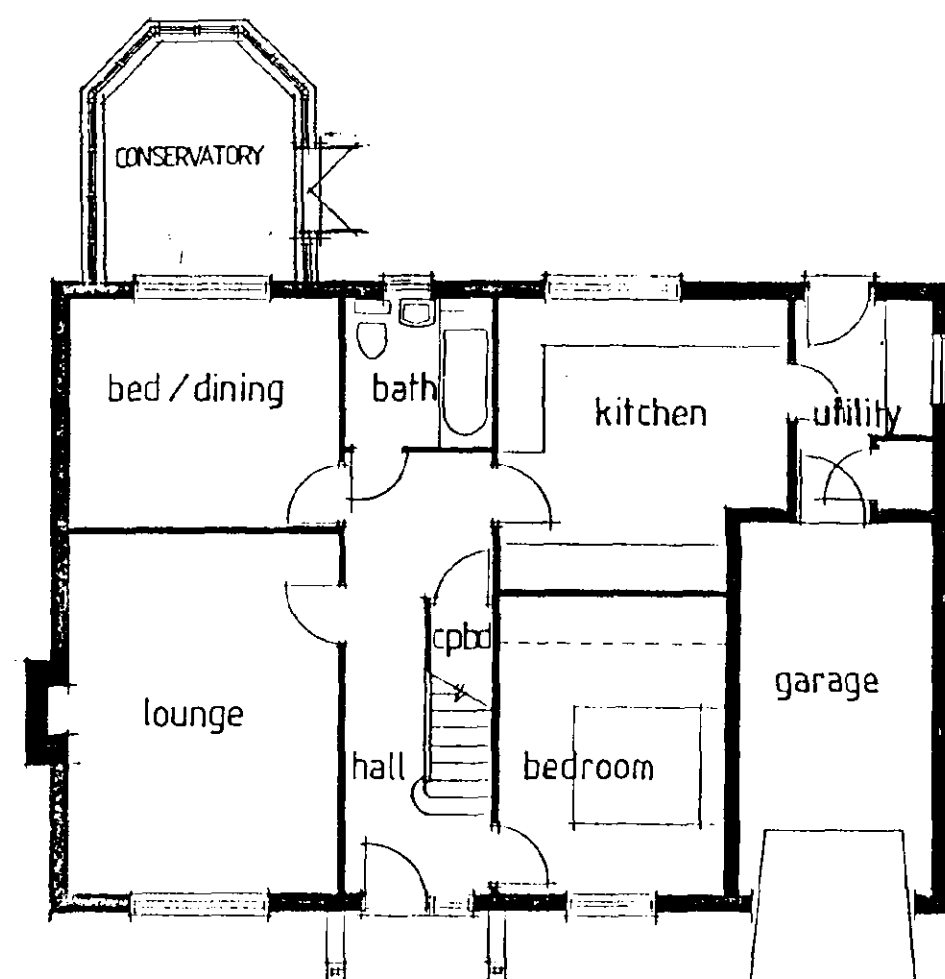

GROUND FLOOR PLAN

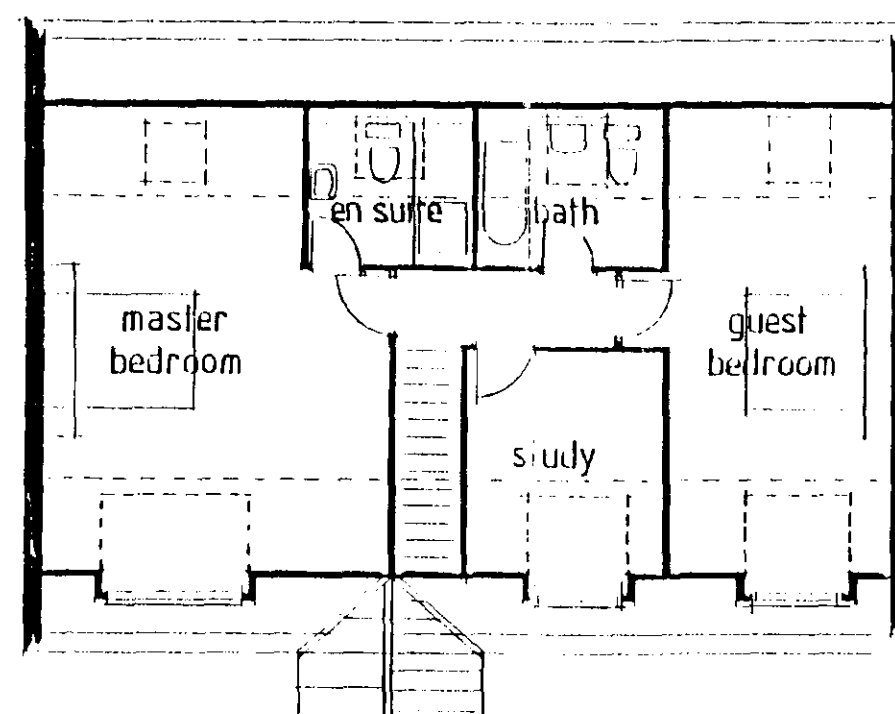

FIRST FLOOR PLAN

This drawing is for PLANNING PURPOSES ONLY.
The internal layout shown on the plans is indicative and are for guidance purposes. Amendments may be made at the discretion of Allison Homes. For confirmation of finalised design and specification refer to the Sales Department.

The Conservatory is also for planning purposes only, and will not be constructed and included in the sale unless requested as an extra by the purchaser. The design is therefore indicative and may be subject to alteration to suit individual requirements.

ALLISON HOMES LTD
 12 JUN 2000
 Ref: 0745106

Date	Description	Author
26/5/00	Revised to match marketing drawing	A. flu
R E V I S I O N S		

LARKFLEET LTD

Swallow House, Banbury Close, West Lillie Avenue
 Spalding, Lincs. PE11 2HS
 Telephone (01775) 724701 Fax (01775) 762153

Project:
 Plot 5 (Handed),
 Church Lane,
 Moulton.

Drawing Title:
 Morton V1
 Design Sheet

1572 sq ft

Date:	20-7-98	Scale:	1:100
Reference No:		Drawn:	<i>[Signature]</i>
Drawing No:	AB/01	Revision:	A


Do not scale directly from this drawing.
 All discrepancies to be brought to the
 attention of the above office.

This drawing is for PLANNING PURPOSES ONLY. The internal layout shown on the plans is indicative and are for guidance purposes. Amendments may be made at the discretion of Allison Homes. For confirmation of finalised design and specification refer to the Sales Department.


The Conservatory is also for planning purposes only, and will not be constructed and included in the sale unless requested as an extra by the purchaser. The design is therefore indicative and may be subject to alteration to suit individual requirements.



FRONT ELEVATION

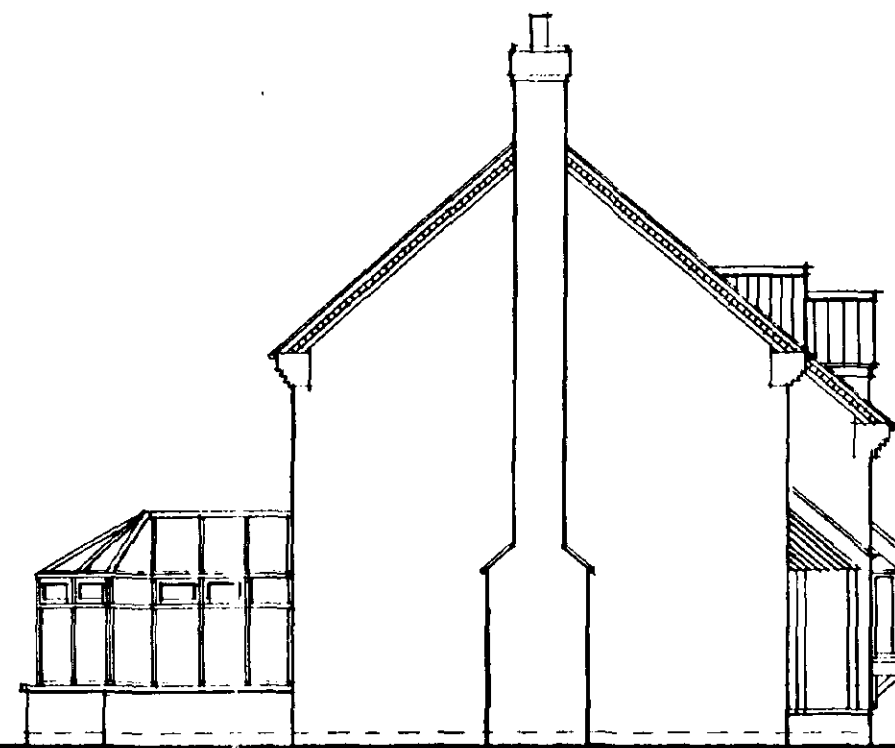


SIDE ELEVATION

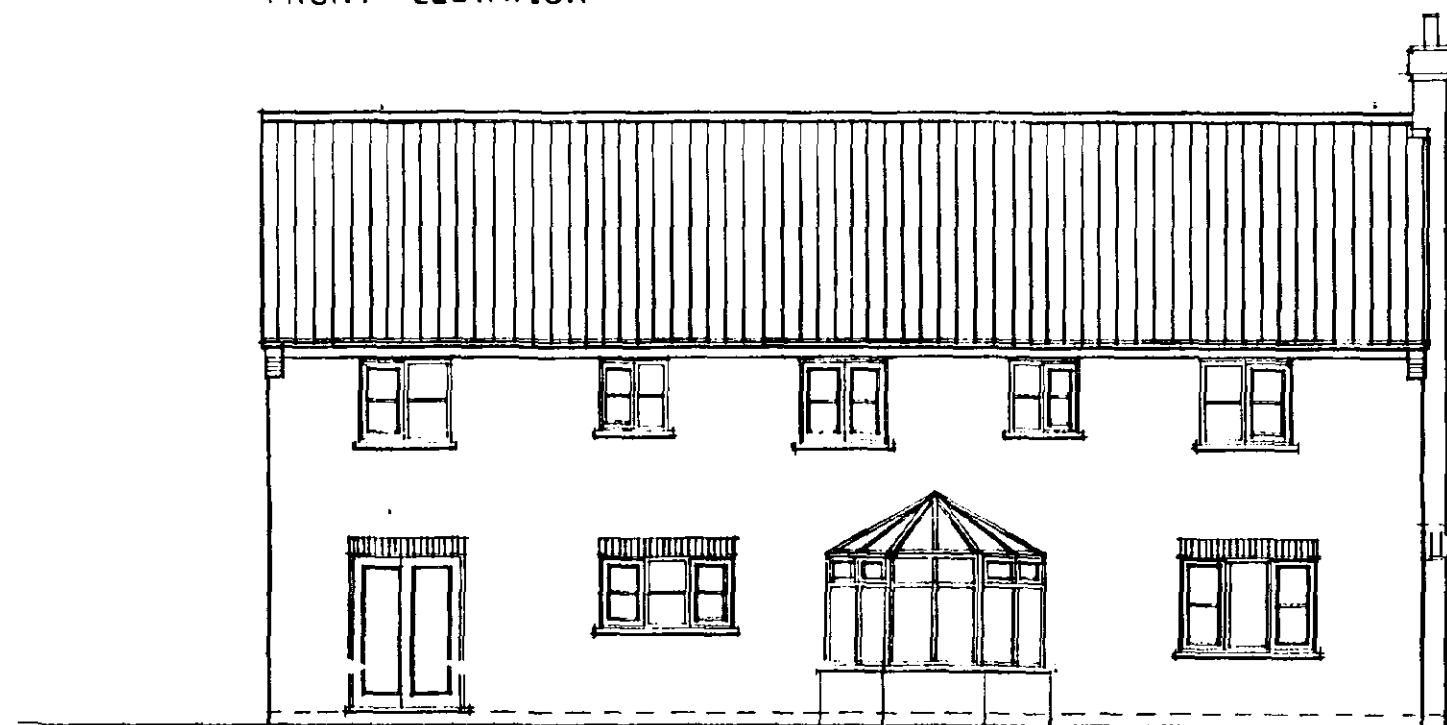


REAR ELEVATION



SIDE ELEVATION

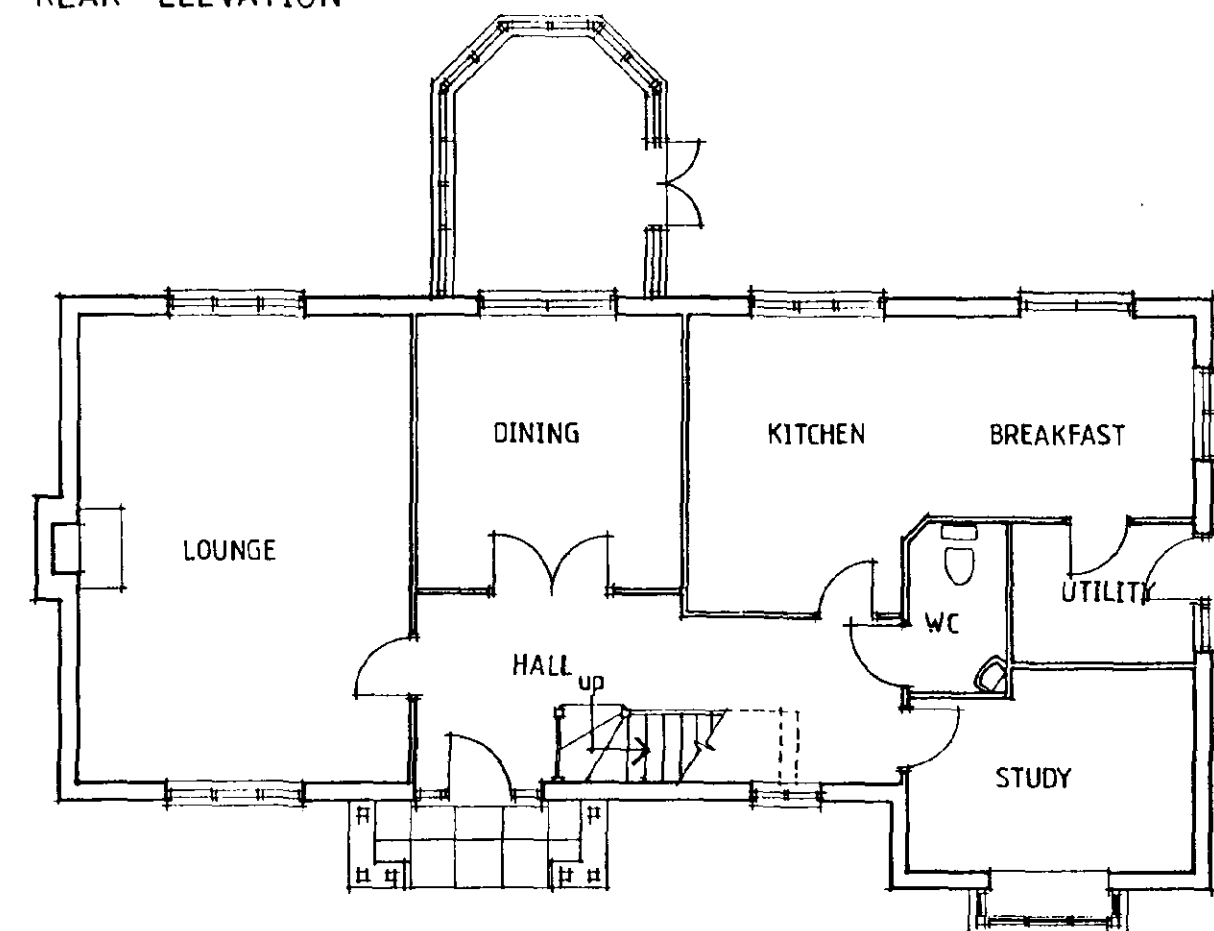

GROUND FLOOR PLAN

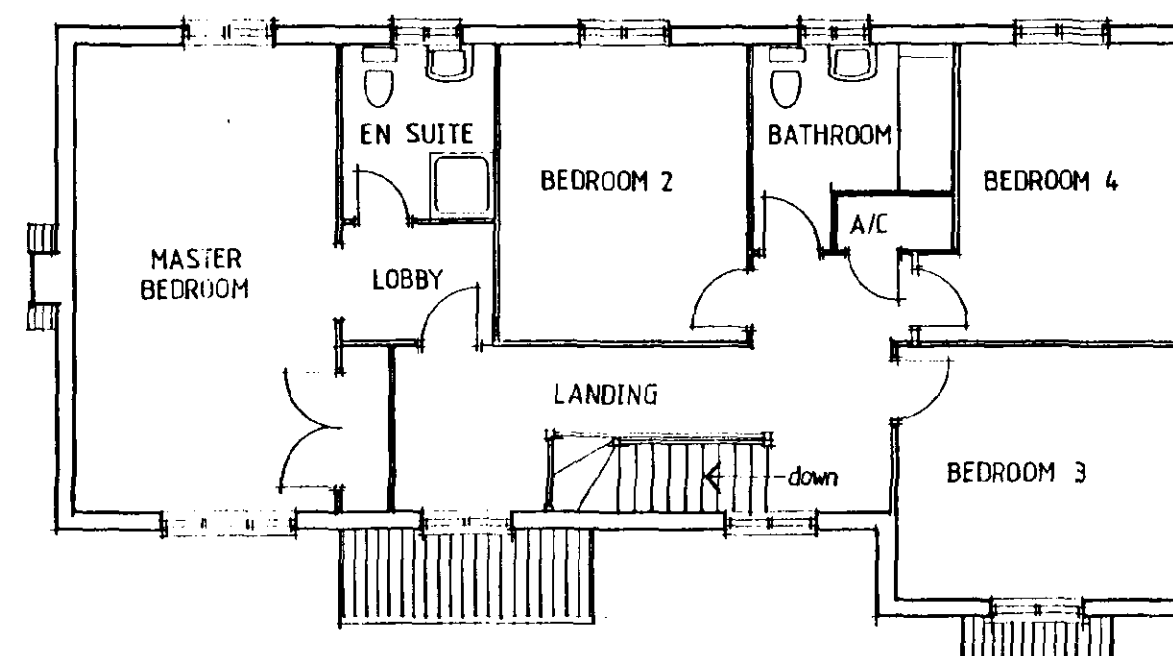

FIRST FLOOR PLAN

SOUTH EAST
 HOUSE
 12 JUN 2000
 Ref: 0745100

REV	DESCRIPTION	DATE

REVISIONS

LARKFLEET LTD

Swallow House, Barbury Close, West Elloe Avenue
 Spalding, Lincs. PE11 2DS
 Telephone (01775) 724701 Fax (01775) 762153

Project:
 Plot 4,
 Church Lane,
 Moulton.

Drawing Title:
 Design Sheet


BELVOIR V2

Date:	12-97	Scale:	1:100
Reference No:	R4/DG/02/V2	Drawn:	<i>[Signature]</i>
Drawing No:	01	Revised:	

Do not scale directly from this drawing.
 All discrepancies to be brought to the
 attention of the above office.




FRONT ELEVATION

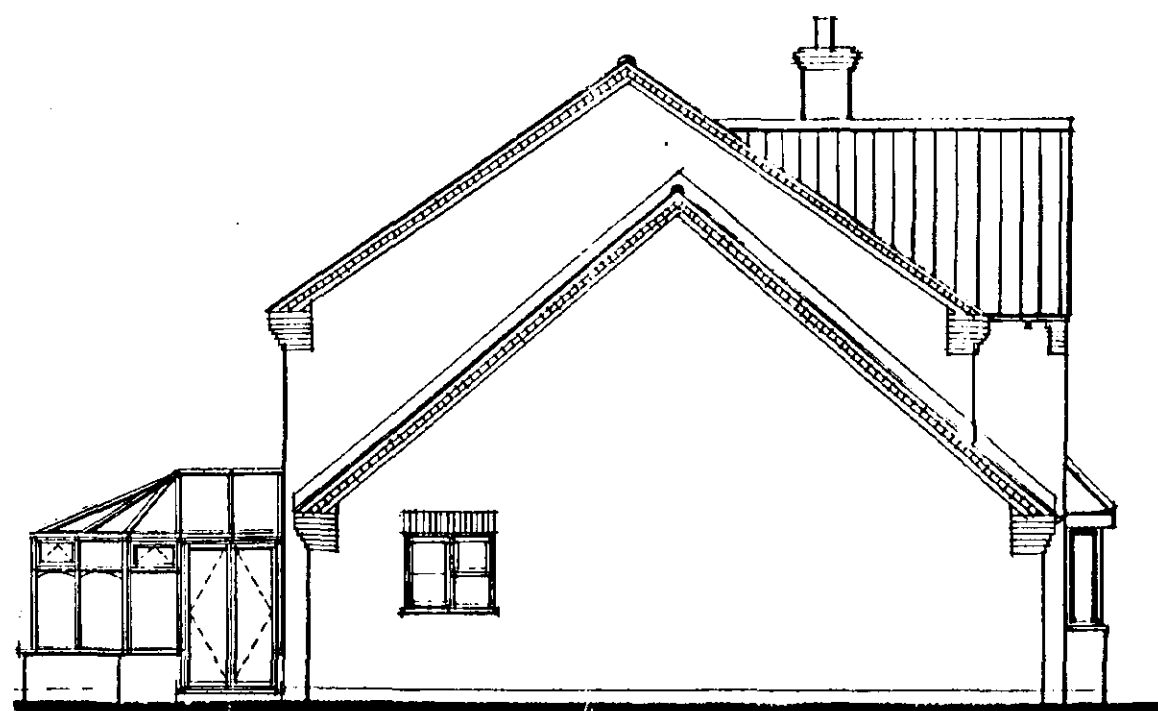


SIDE ELEVATION




REAR ELEVATION

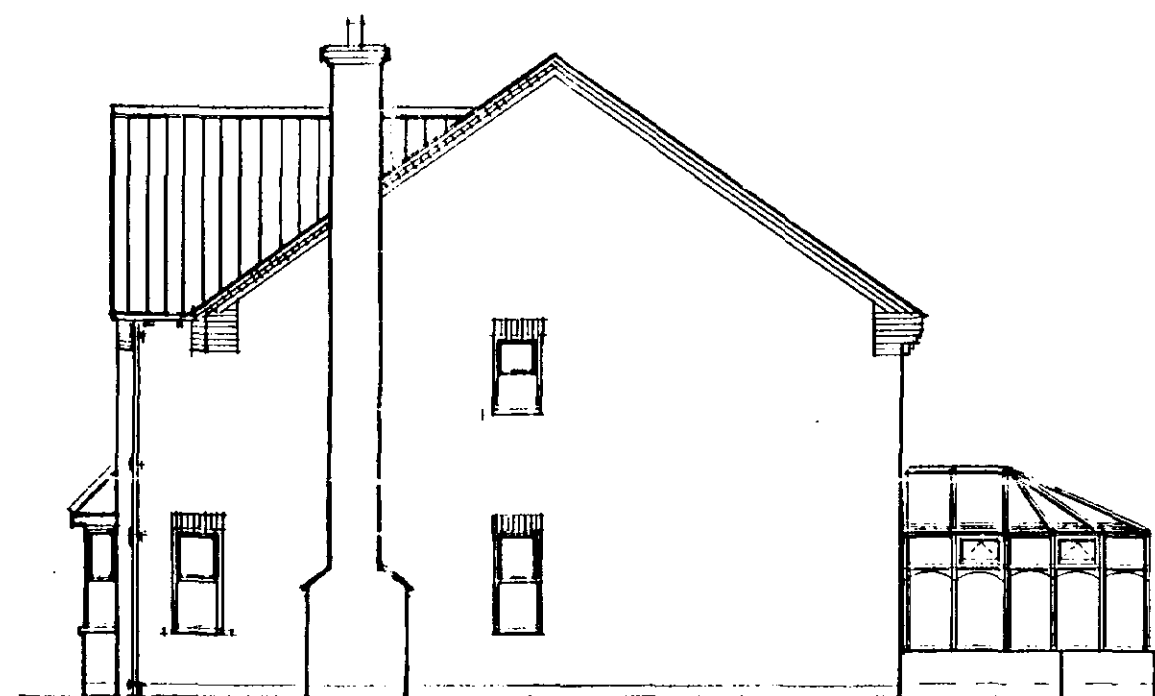

SIDE ELEVATION

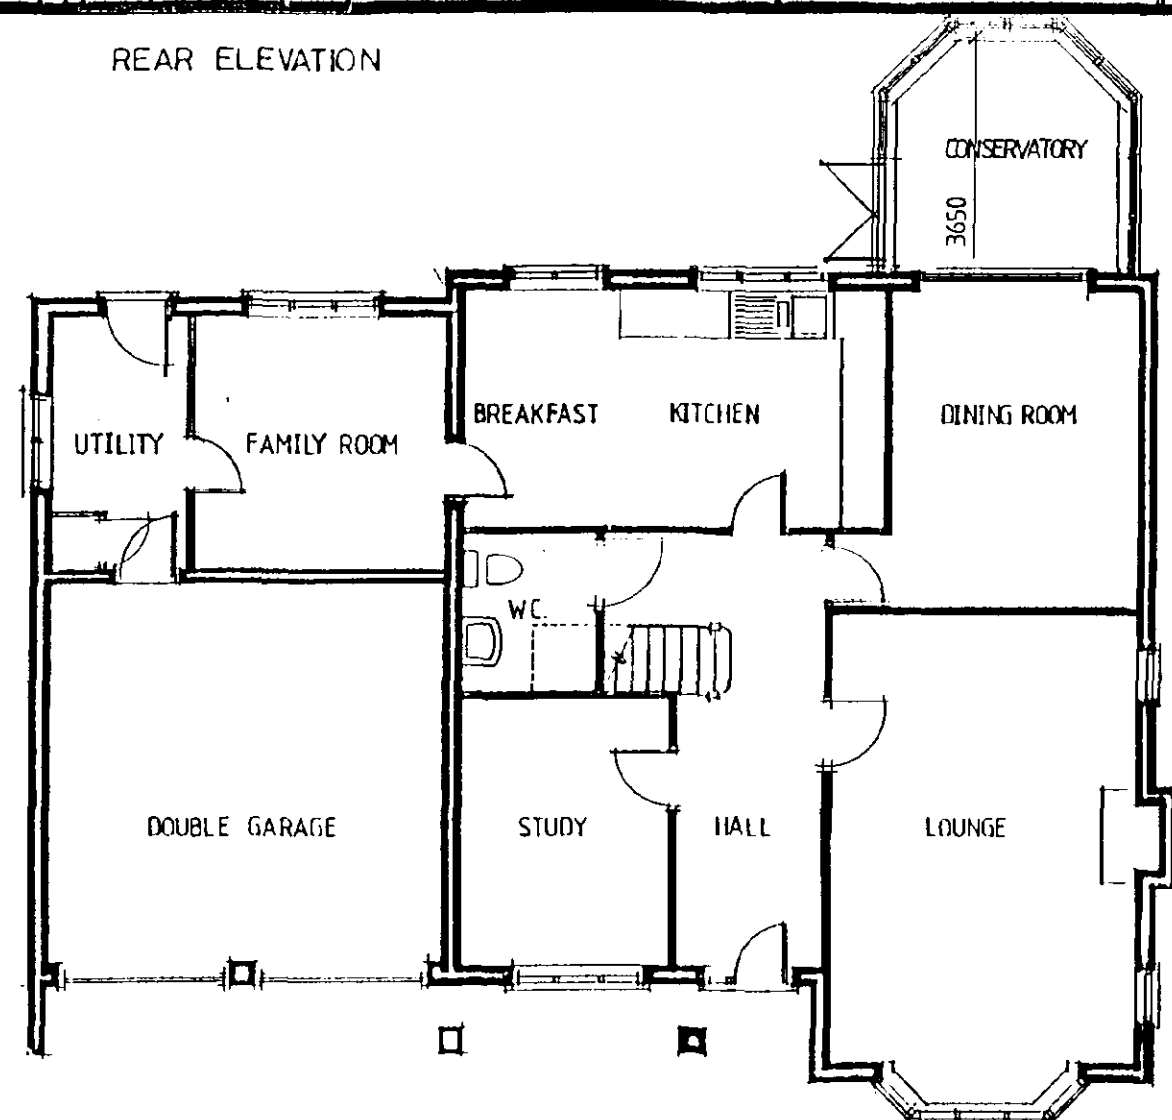

GROUND FLOOR PLAN

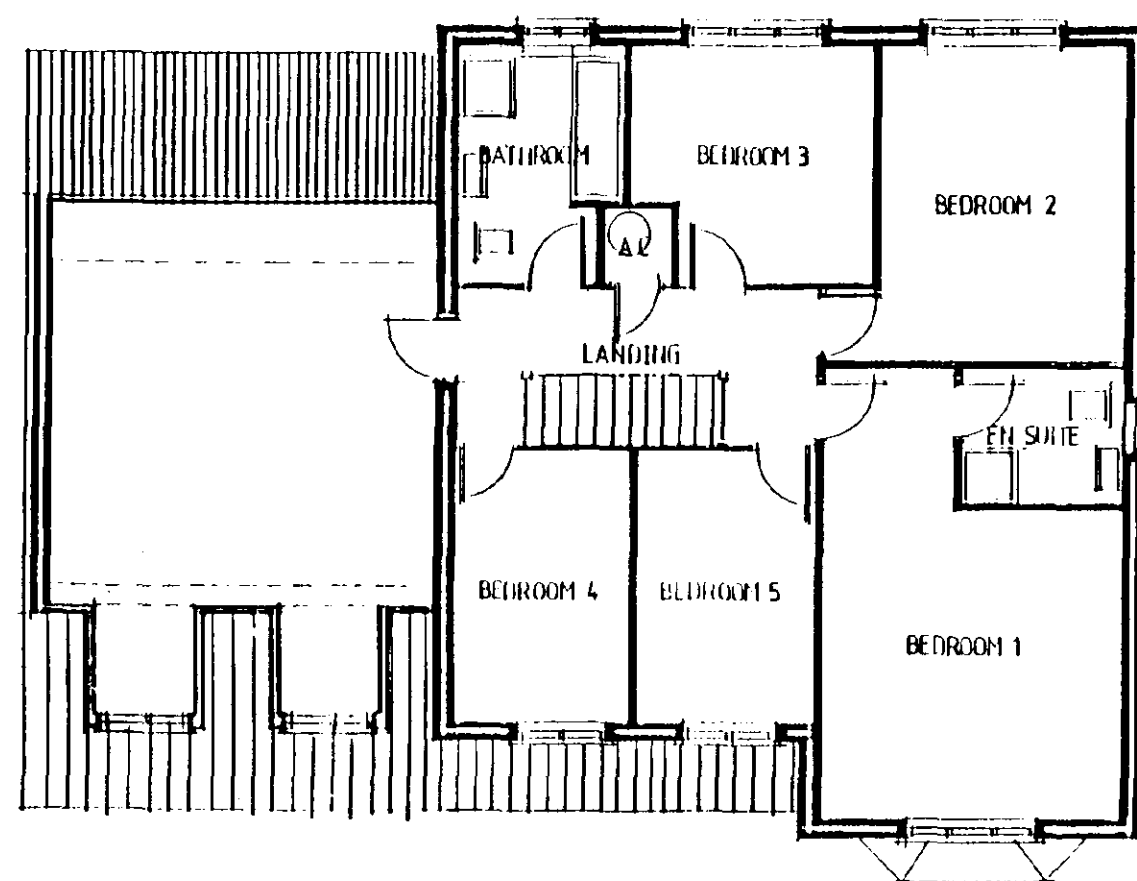

FIRST FLOOR PLAN

This drawing is for PLANNING PURPOSES ONLY. The internal layout shown on the plans is indicative and are for guidance purposes. Amendments may be made at the discretion of Allison Homes. For confirmation of finalised design and specification refer to the Sales Department.

The Conservatory is also for planning purposes only, and will not be constructed and included in the sale unless requested as an extra by the purchaser. The design is therefore indicative and may be subject to alteration to suit individual requirements.

SOUTH DOLLAND DO
HOUSING & PLANNING
12 Jun 2000
Ref: 0745100

Date	Description	By	App'd
25/05/00	Local Amendments		
26.9.97	CONSERVATORIES ADDED	A	MC

R E V I S I O N S

LARKFLEET LTD

Swallow House, Banbury Close, West Ebbw Avenue
Spalding, Lincs. PE11 2BS
Telephone (0775) 724701 Fax (0775) 742153

Project:
Plot 2,
Church Lane,
Moulton.

Drawing Title:
DESIGN SHEET
WARWICK VI

Reference No:

Scales:
1:100

Drawing No:

01

Date:
24th Sept 1996

Drawn:


AB

Revision:


Do not scale directly from this drawing.
All discrepancies to be brought to the
attention of the above office




FRONT ELEVATION

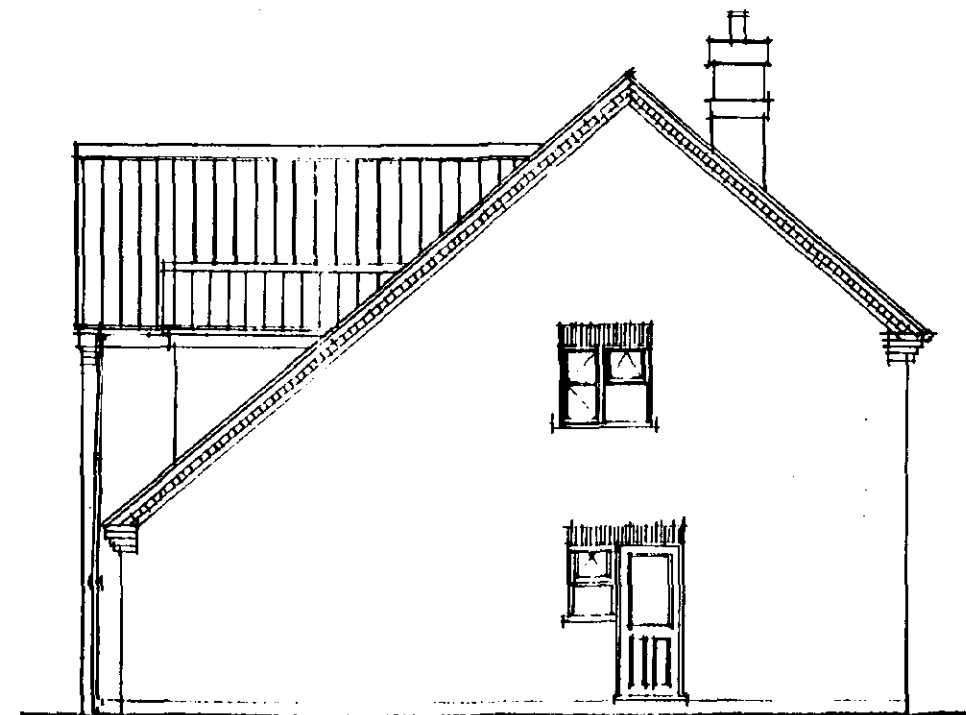


SIDE ELEVATION

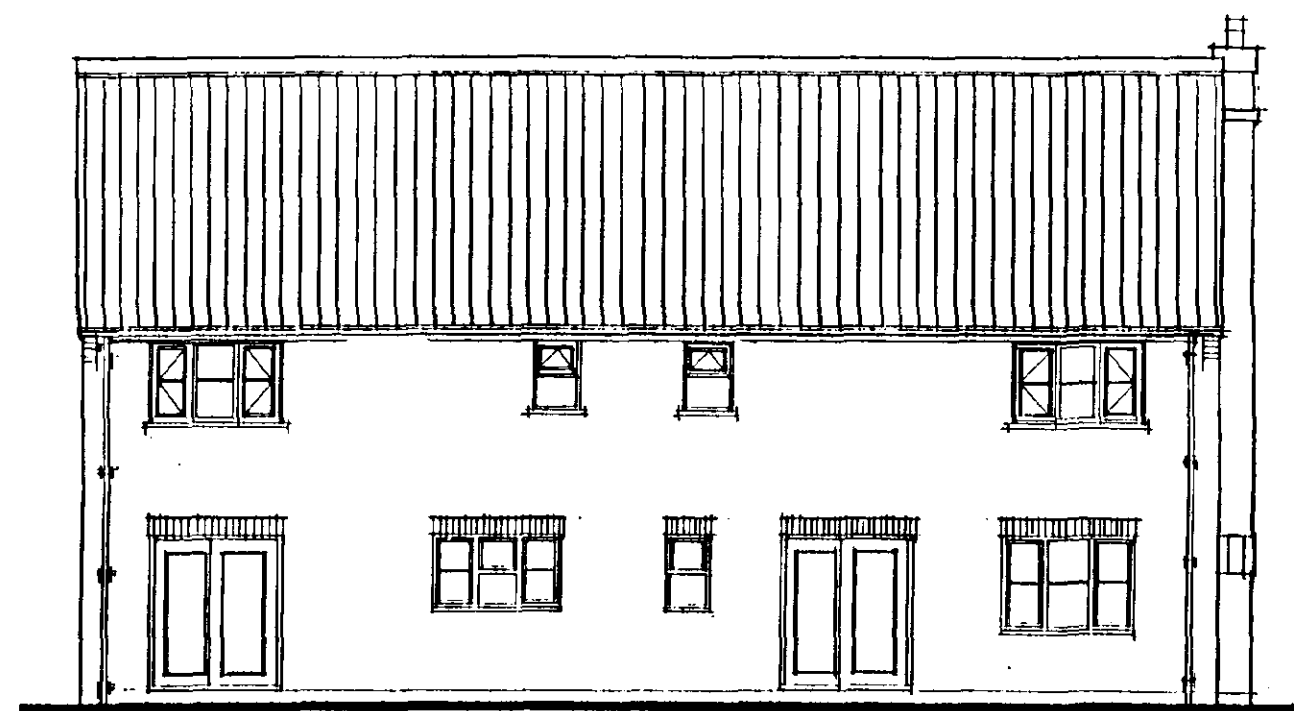


REAR ELEVATION

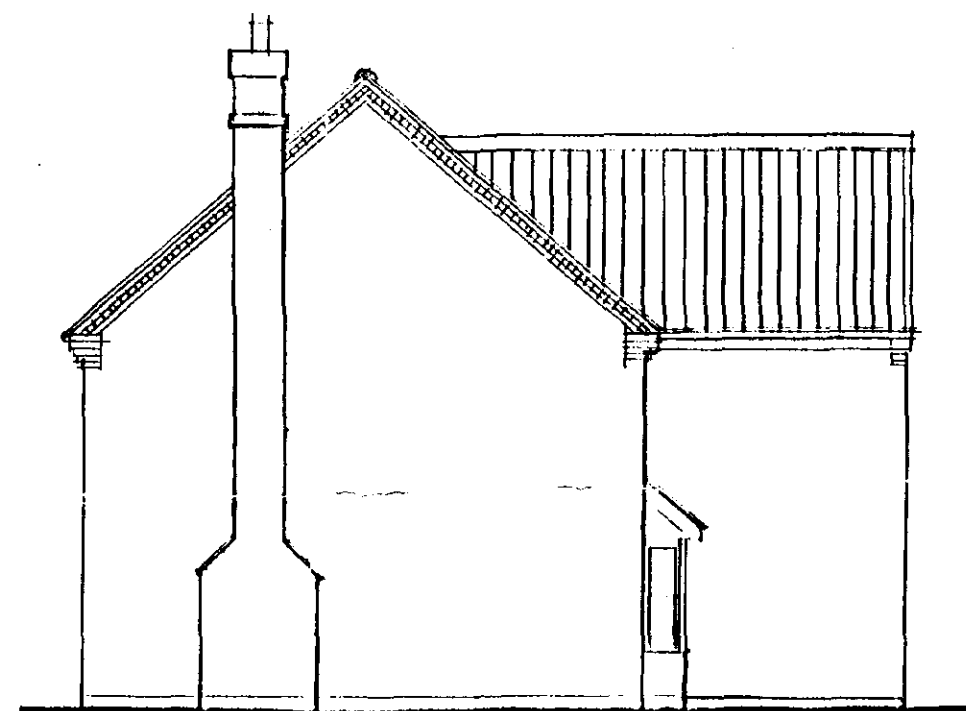

SIDE ELEVATION

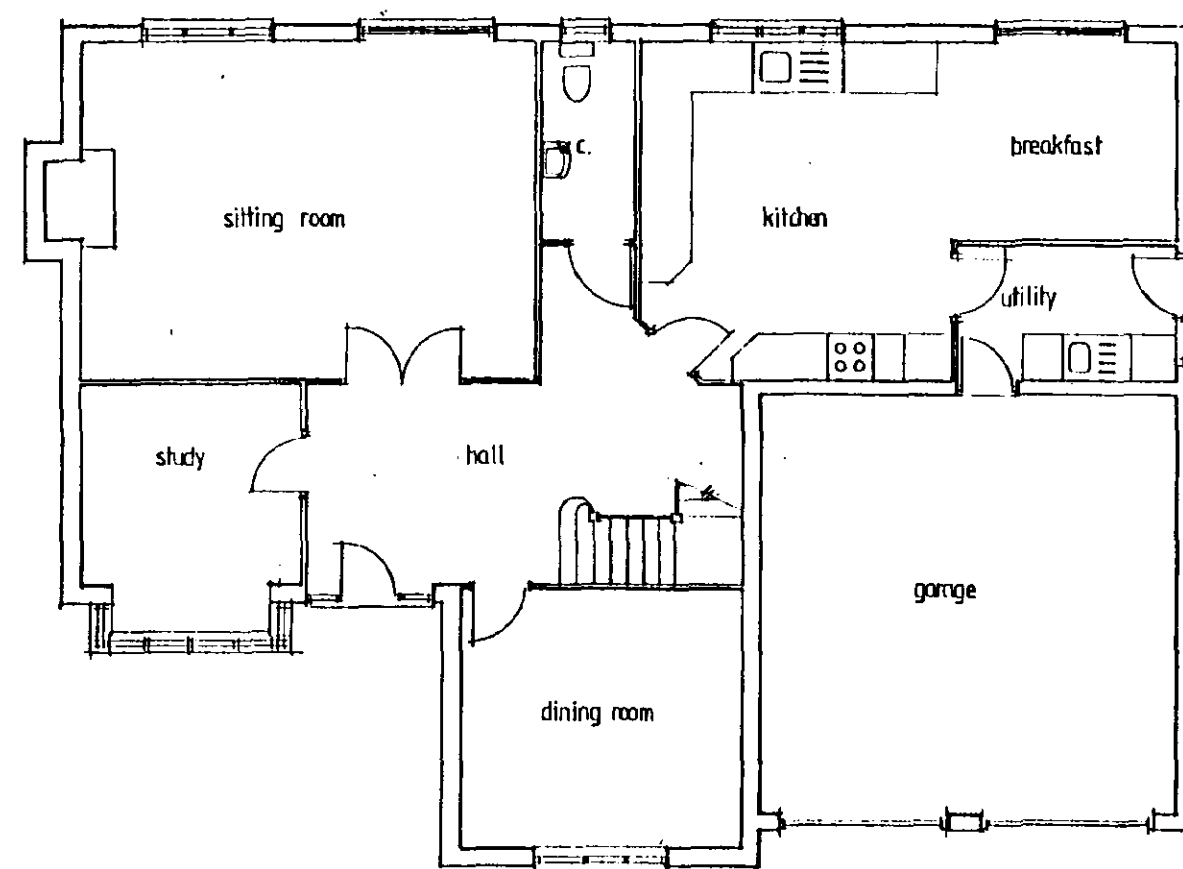

GROUND FLOOR PLAN

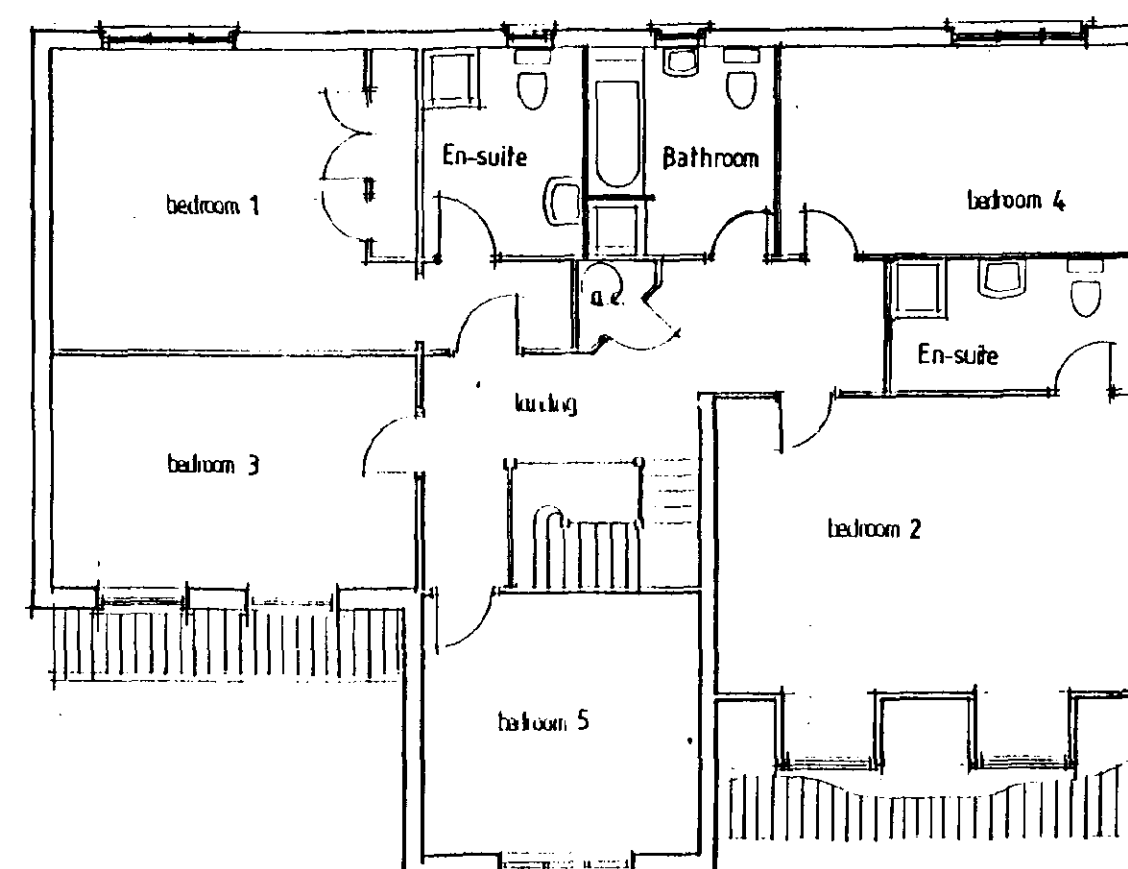

FIRST FLOOR PLAN

SOUTH HAVINGDON
HOUSING
12 JUN 2000
Ref: 074510

Date	Description	By	App'd
26/5/00	Revised to Match V1 Drawing	C. Ali	
30/6/99	ALL CRACKWORK REPAIRED	S. Ali	
6/3/97	GENERAL AMENDMENTS, SIGNAGE DETAILS	A. Ali	

R E V I S I O N S

LARKFLEET LTD

Swallow House, Banbury Close, West Ebbw Avenue
Spalding, Lincs. PE11 2BS
Telephone (01775) 724701 Fax (01775) 762153

Project:
Plot 1,
Church Lane,
Moulton.

Drawing Title:
DESIGN SHEET
Carlton V1

2430 sq ft

Date: 10/05/96	Scale: 1:100
Reference No: AS/DG/02 V1	Drawn: <i>L. Ali</i>
Drawing No: 02	Revision: A B C

Do not scale directly from this drawing.
All discrepancies to be brought to the
attention of the above office.