



NOTE :
EXTERNAL MATERIALS TO MATCH JOLLY FARMER P/H

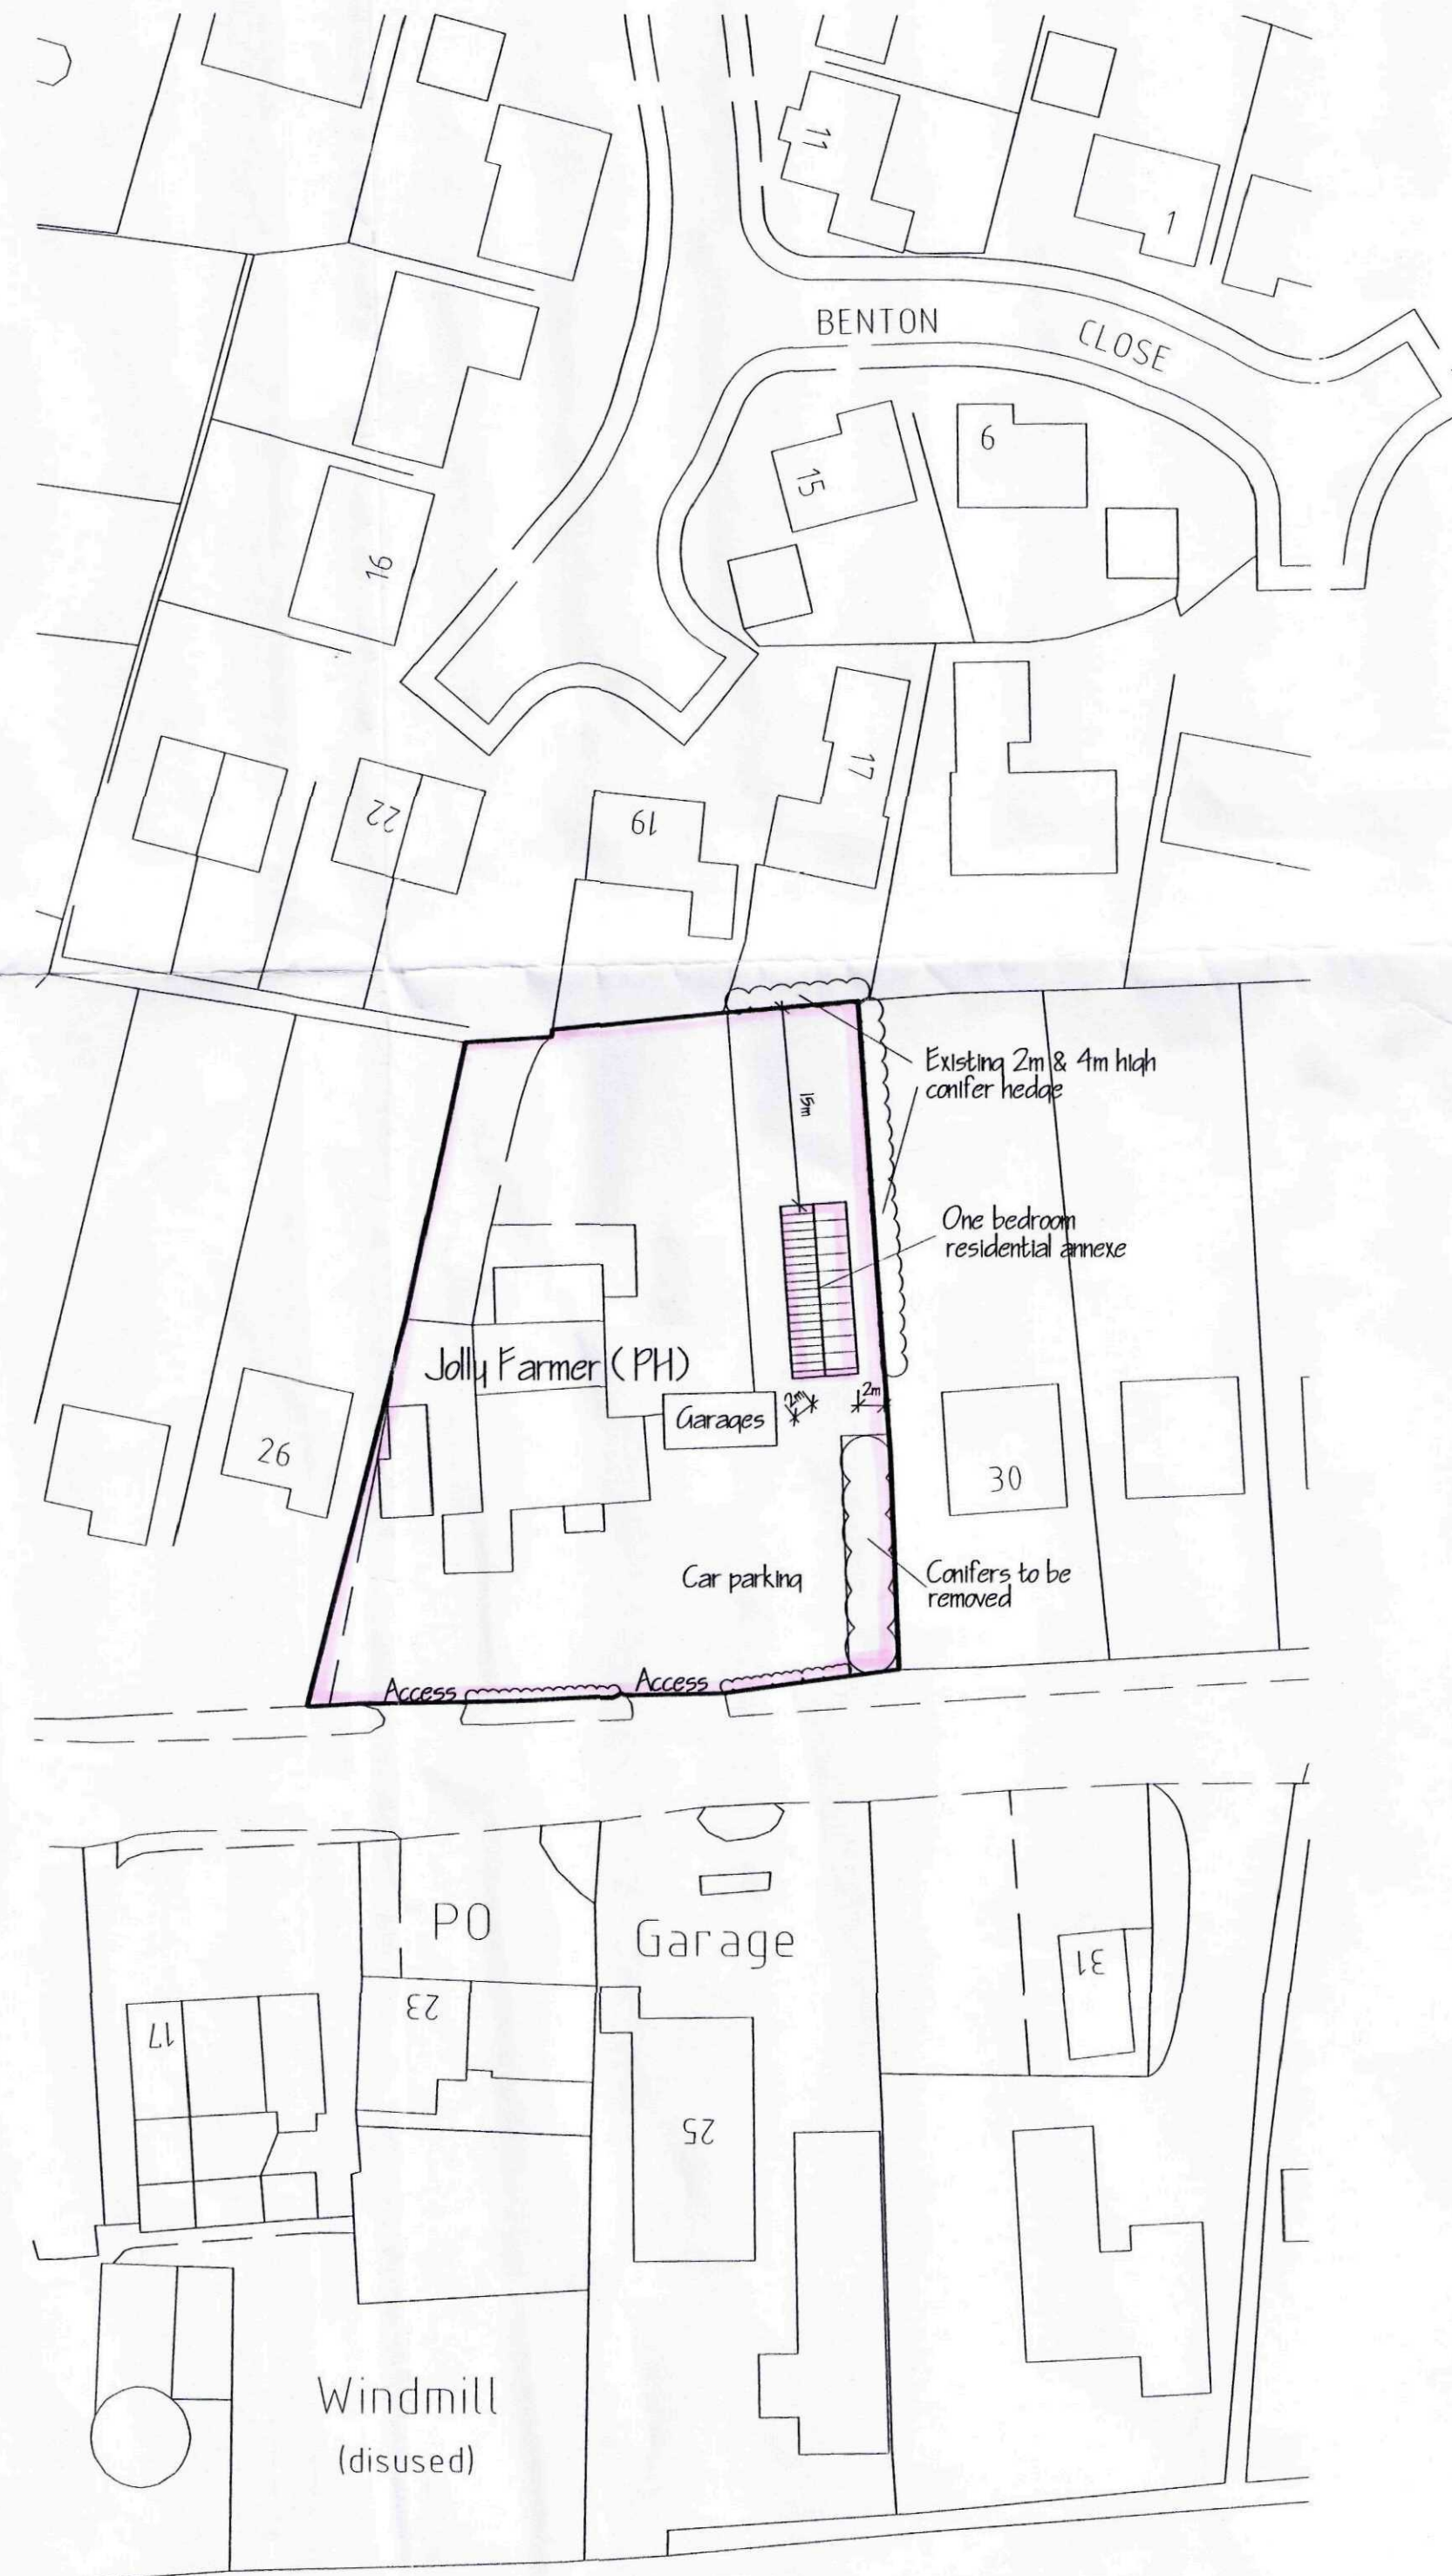

SITE LAYOUT PLAN
1/500



LOCATION PLAN
1/2500

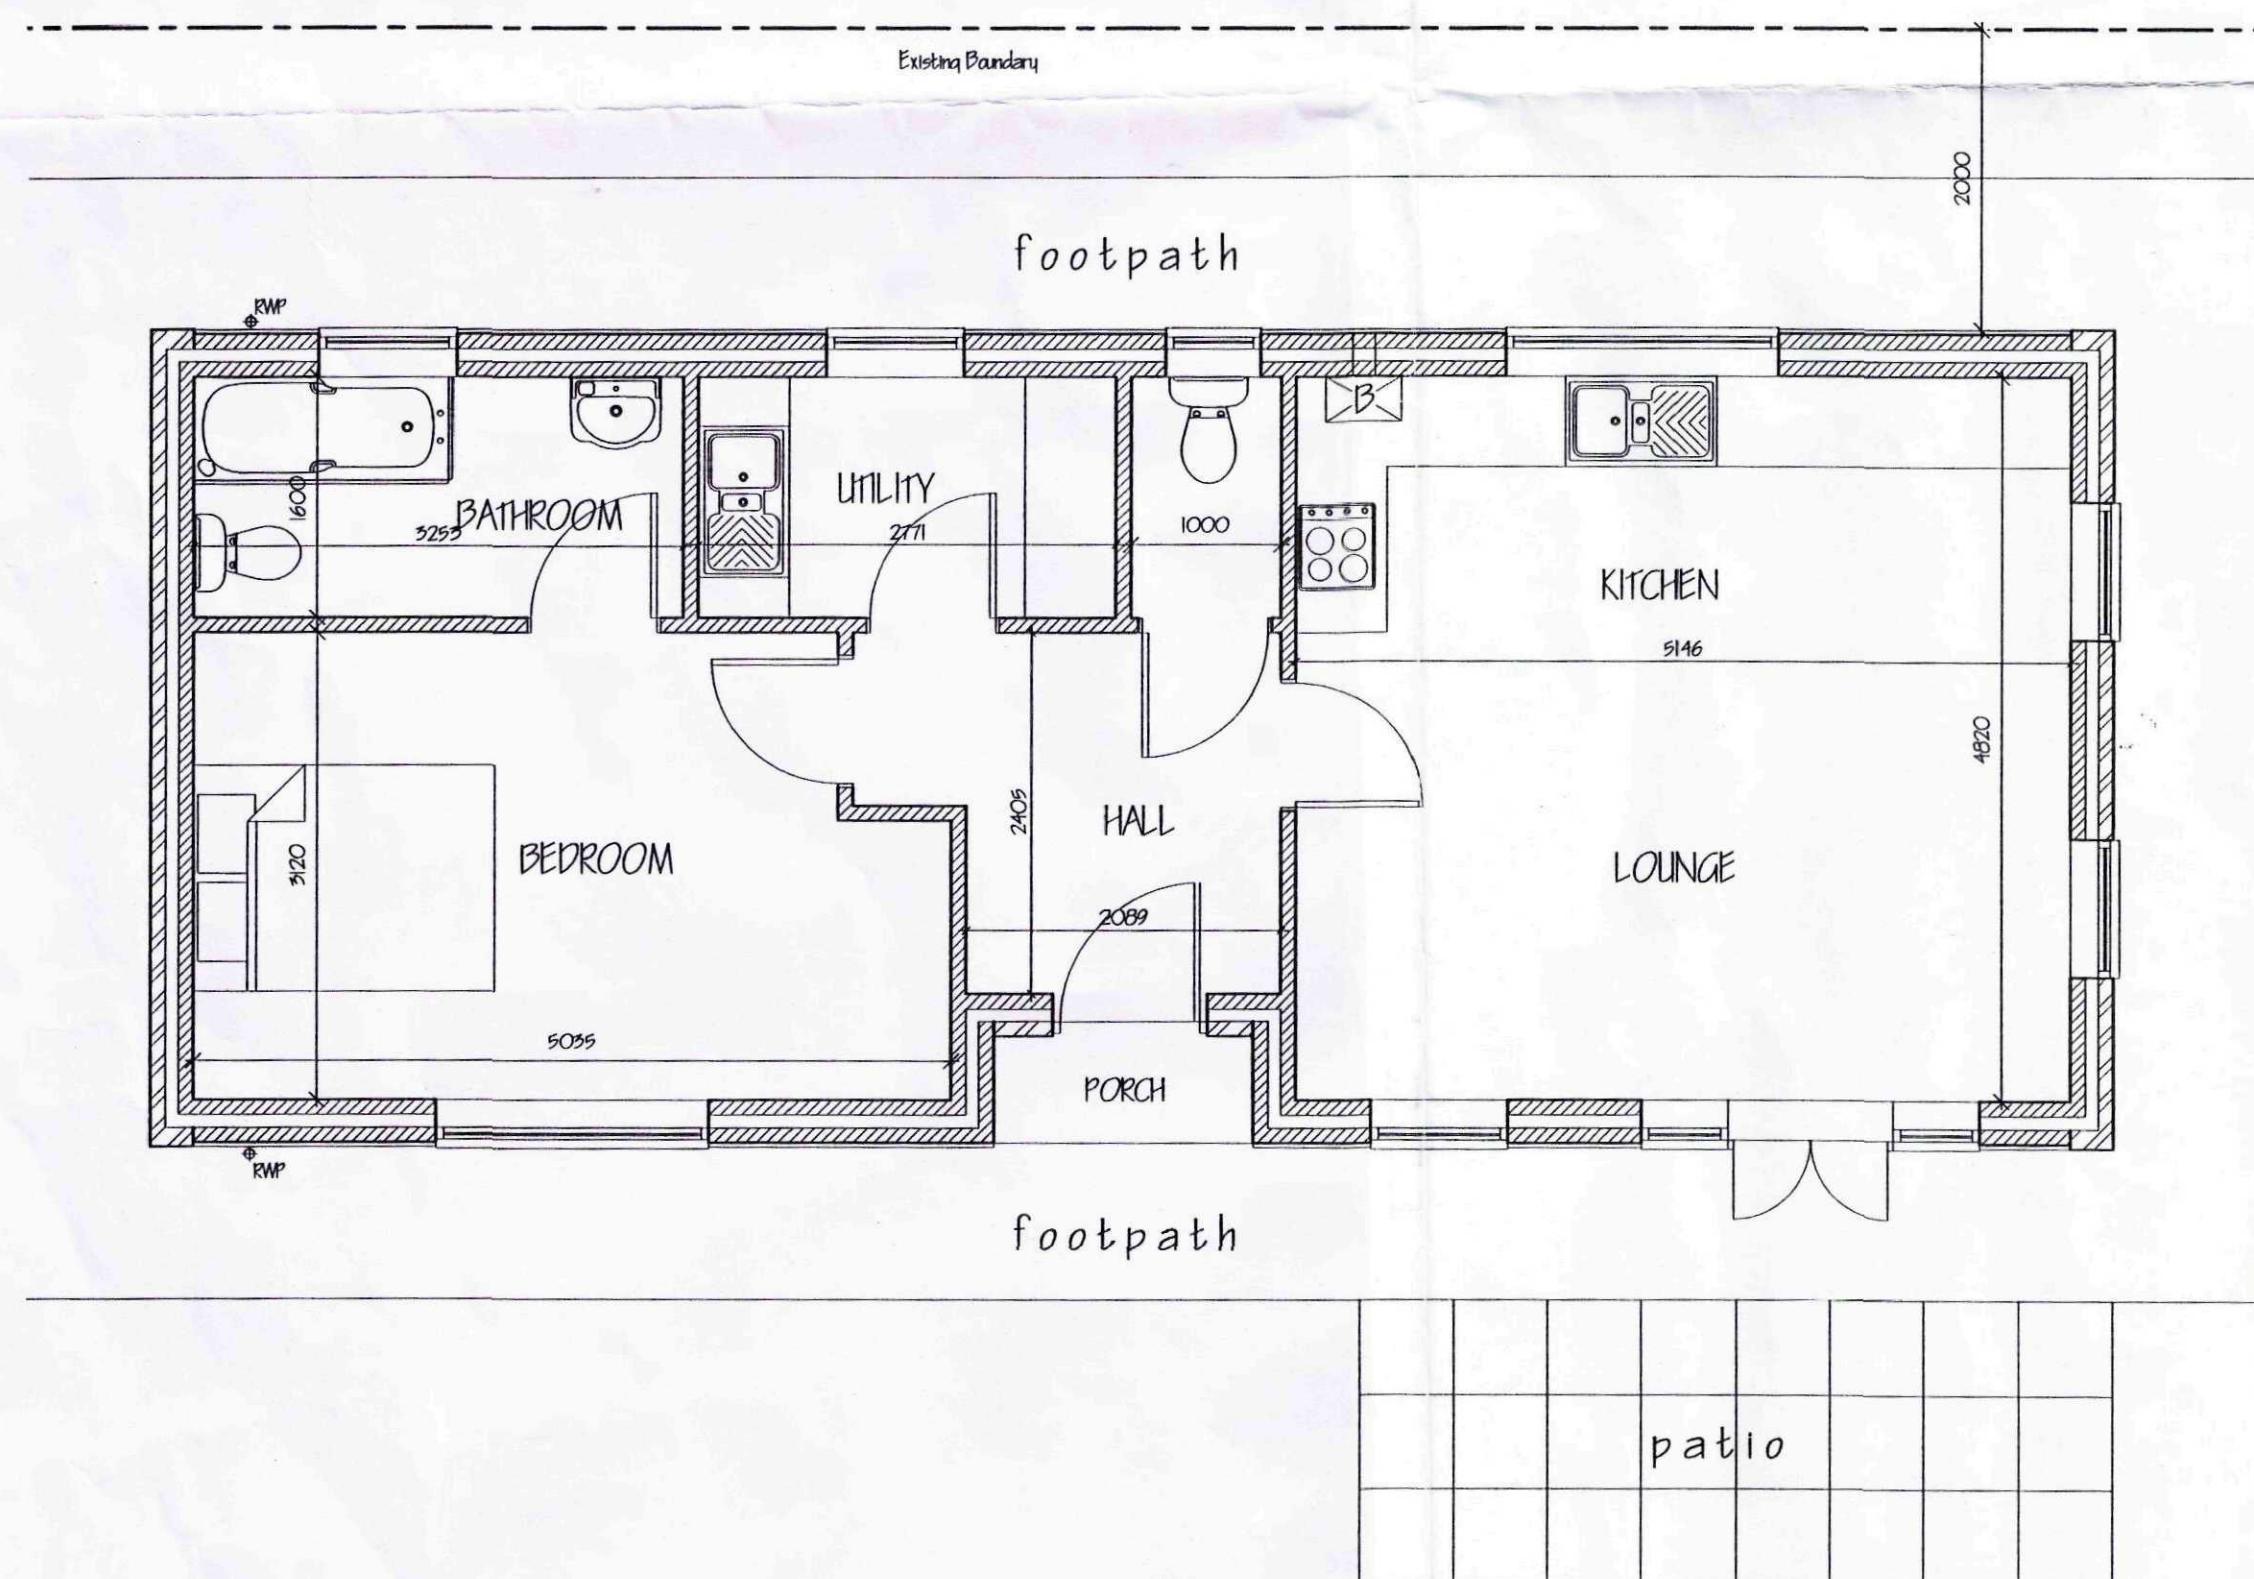

PROPOSED GROUND FLOOR PLAN

SHDC
Planning & Development
23 SEP 2009
Ref: 0752-09

DETERMINE
PLAN

ref	revision	date
A	CLIENTS AMENDMENTS	SEP 09

G. R. MERCHANT LTD.
LENG AMICE FIWO
**ARCHITECTURAL, STRUCTURAL
AND LAND DRAINAGE
CONSULTANTS**
4 Wrights Mews
12A Park Road, Holbeach,
Spalding, Lincs. PE12 7EE
Tel: 01406 480800
Fax: 01406 485744
E-Mail: gr.merchant@btconnect.com

Project
RESIDENTIAL ANNEXE
JOLLY FARMER PUBLIC HOUSE
ROMAN ROAD, MOLLTON CHAPEL
SPALDING, Lincs

Client
MR & MRS J TICKNER

Drawing
PROPOSED PLAN
PROPOSED ELEVATIONS
LOCATION & SITE PLAN

Job Ref.
2007-09
Drawing No.
09A

Date
AUG 2009
Drawn
SLB

Scales
1/50 1/100 (Unless Otherwise Stated)

DO NOT SCALE FROM THIS DRAWING
This drawing is copyright and may not be altered, traced, photographed or used for any other purpose other than that for which it is issued. The General Contractor is to check all dimensions on site and report any discrepancies to the Architect. All details shown on this drawing including foundations are based upon typical site conditions related to the area. No responsibility can be accepted for any conditions which may be discovered during construction unless reported to the Architect as that design amendments may be considered. Site visit surveys are recommended in respect of their ability to establish specific site conditions before foundation work is undertaken. This drawing is limited in the amount of information contained and does not purport to contain a full specification of the works. It is solely for the purpose of obtaining Planning / Building Regulation approval. This drawing must not be used as a contract document alone. The works will not be expected or intended to be carried out by G.R. Merchant or any representative thereof. It is the client or their appointed agents responsibility to control workmanship, installation of materials, adherence to specification and relevant rules of practice. Materials shall conform to appropriate British standard specification or BBA certificate or European code equivalent. The Employer / Client shall ensure that the selected contractor is competent with and adopts all measures necessary to achieve compliance with Health and Safety legislation for Building sites and Work places. The Employer / Client is advised that should the works need to comply with the Construction Design and Management Regulations an independent Planning Supervisor will be required. The works shall comprise of all work shown on the drawing and details. Work that may not specifically be shown but may be reasonably inferred as necessary to carry out the works shall be deemed to be included. It is the client / land owners responsibility to be aware of the Party Wall etc. Act 1996 when building in close proximity to adjoining neighbors boundaries.