




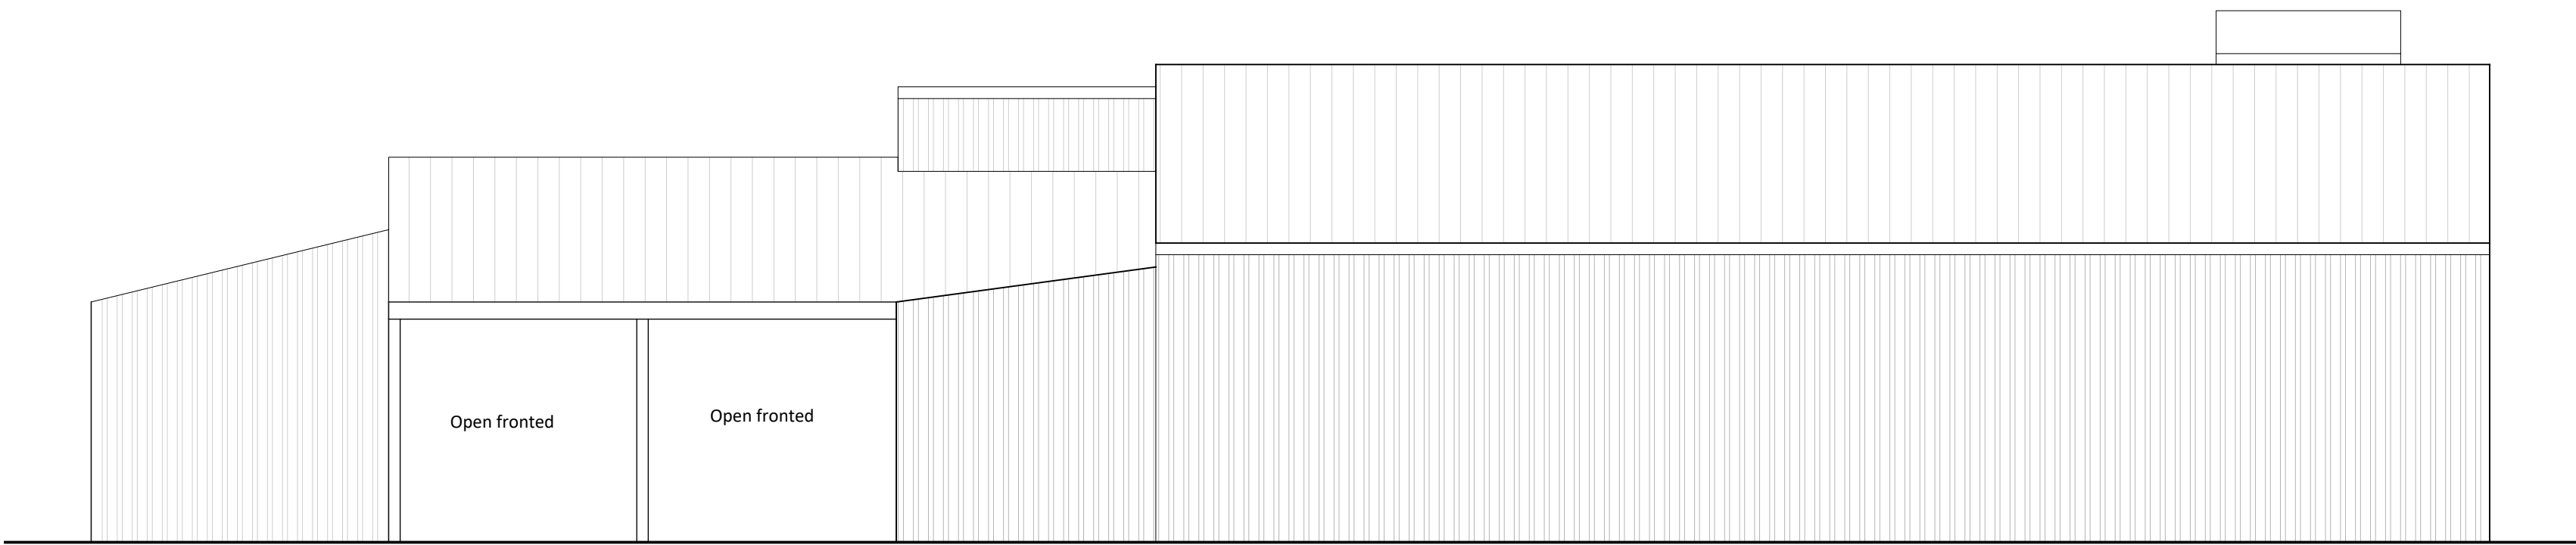


North East Elevation

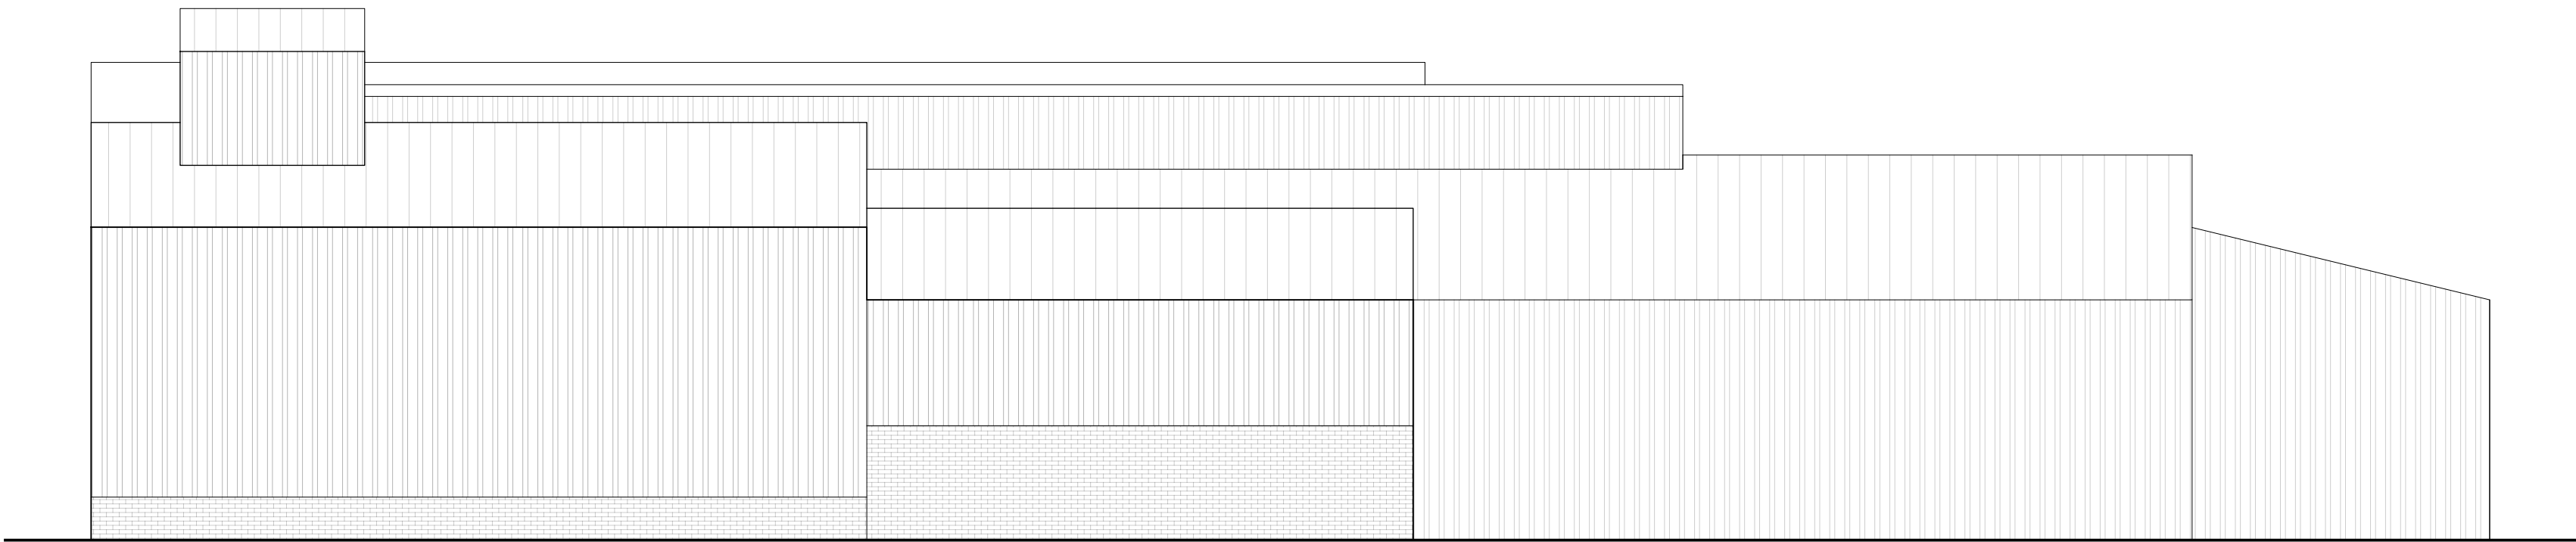

South West Elevation

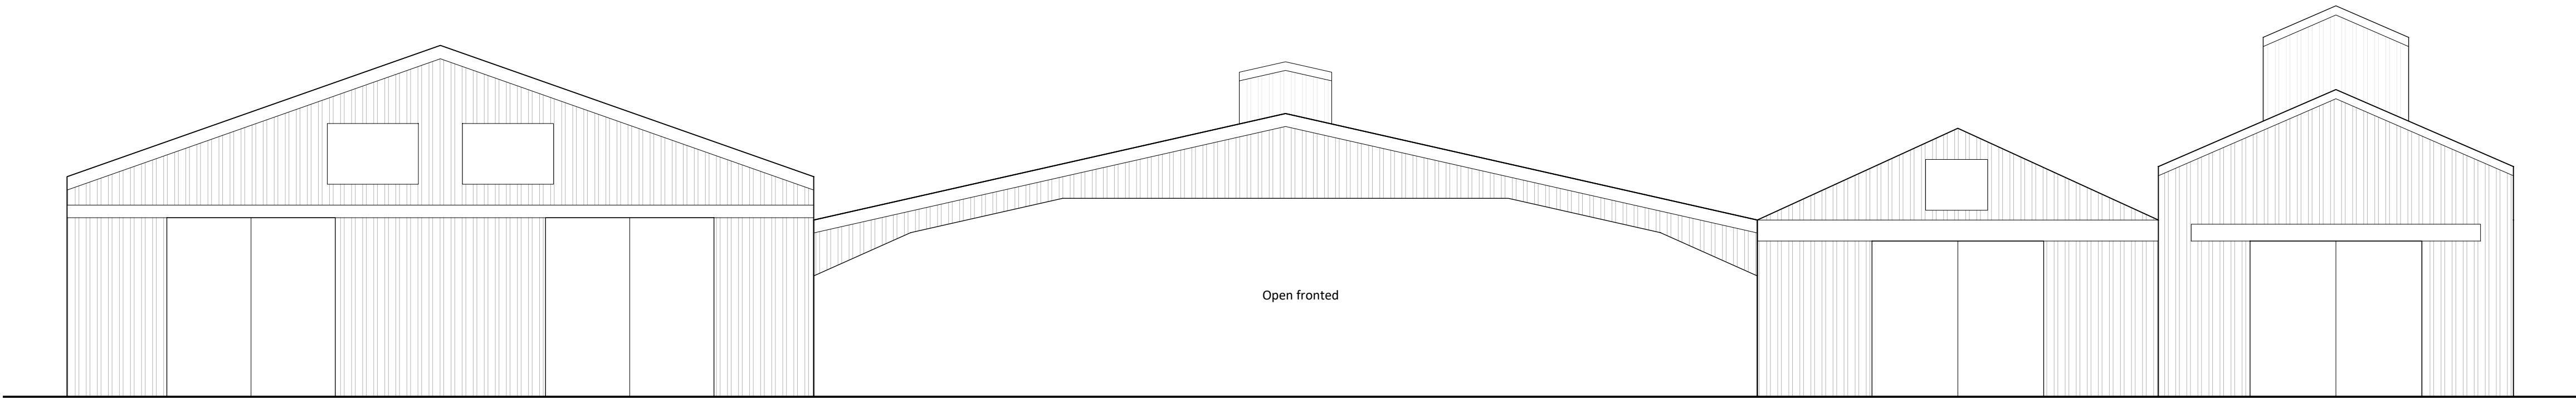

North West Elevation

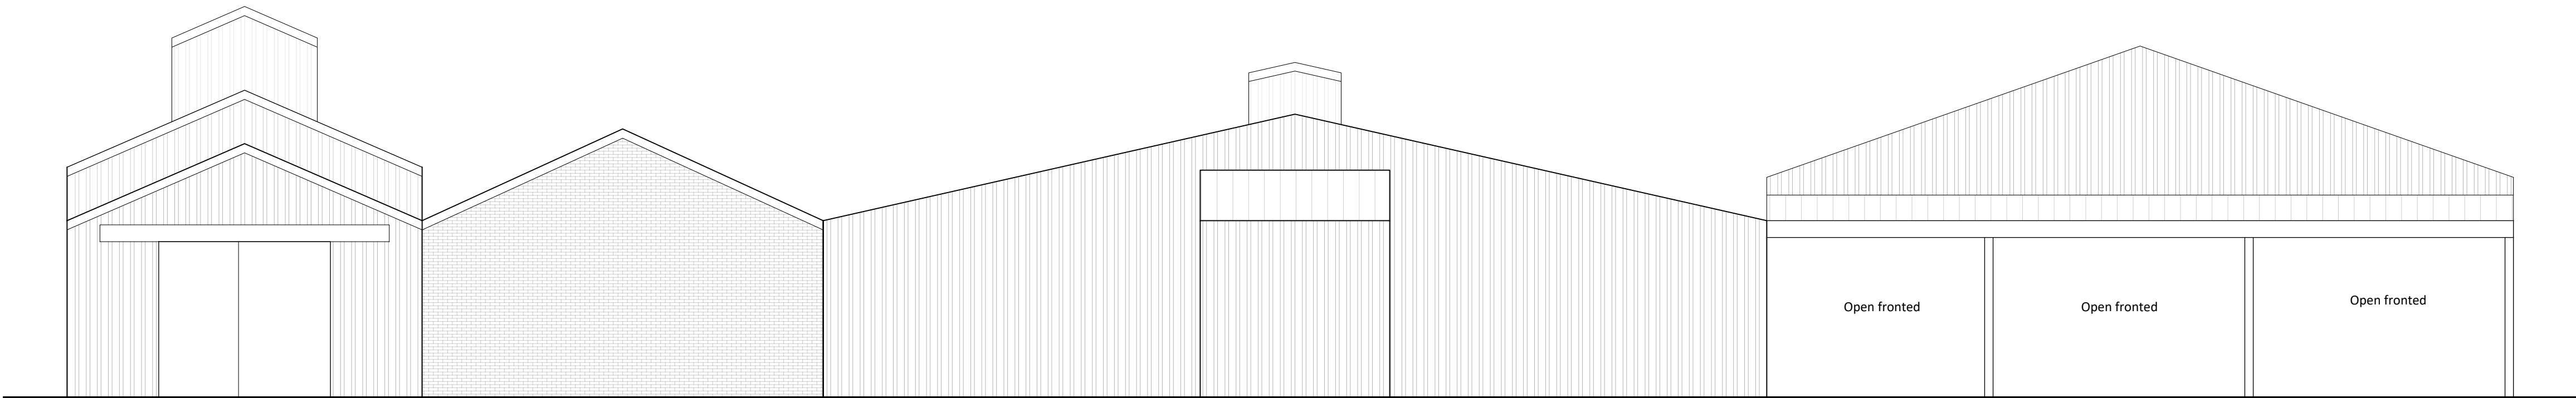

South East Elevation


Notes

**Copyright**  
© Robert Doughty Consultancy Limited.  
All rights described in the Copyright, Designs and Patents Act 1988 have been asserted.

**Ordnance Survey Map**  
© Crown Copyright. OS Licence No: AR 100010613.

**Dimensions**  
All dimensions shown are for the purposes of obtaining the relevant planning permission only.

**CDM 2015**  
This drawing is for illustrative purposes and/or obtaining the relevant planning permission only. It should not be used for construction and accordingly, risk identification under the Construction (Design & Management) Regulations 2015 has not been undertaken.

 

| Rev | Description | Date |
|-----|-------------|------|
|-----|-------------|------|

**rdc**  
Robert Doughty  
Consultancy  
32 High Street, Helpingsham  
Sleaford, Lincolnshire, NG34 0RA  
Tel: 01529 421646  
Email: admin@rdc-landplan.co.uk  
Web: www.rdc-landplan.co.uk

**Client**  
F Dring & Sons Ltd

**Project**  
High Road  
Moulton, Whaplode

**Drawing**  
Shed 2 - Existing Elevations

|                             |                         |
|-----------------------------|-------------------------|
| <b>Scale @ A1</b><br>1: 100 | <b>Date</b><br>16/02/23 |
|-----------------------------|-------------------------|

|                       |                          |
|-----------------------|--------------------------|
| <b>Drawn By</b><br>WW | <b>Checked By</b><br>LMS |
|-----------------------|--------------------------|

|                             |                     |                                     |
|-----------------------------|---------------------|-------------------------------------|
| <b>Job Number</b><br>1539-1 | <b>Status</b><br>PL | <b>Purpose of Issue</b><br>Planning |
|-----------------------------|---------------------|-------------------------------------|

|                                      |            |
|--------------------------------------|------------|
| <b>Drawing No.</b><br>1539-1_PL_GA02 | <b>Rev</b> |
|--------------------------------------|------------|