


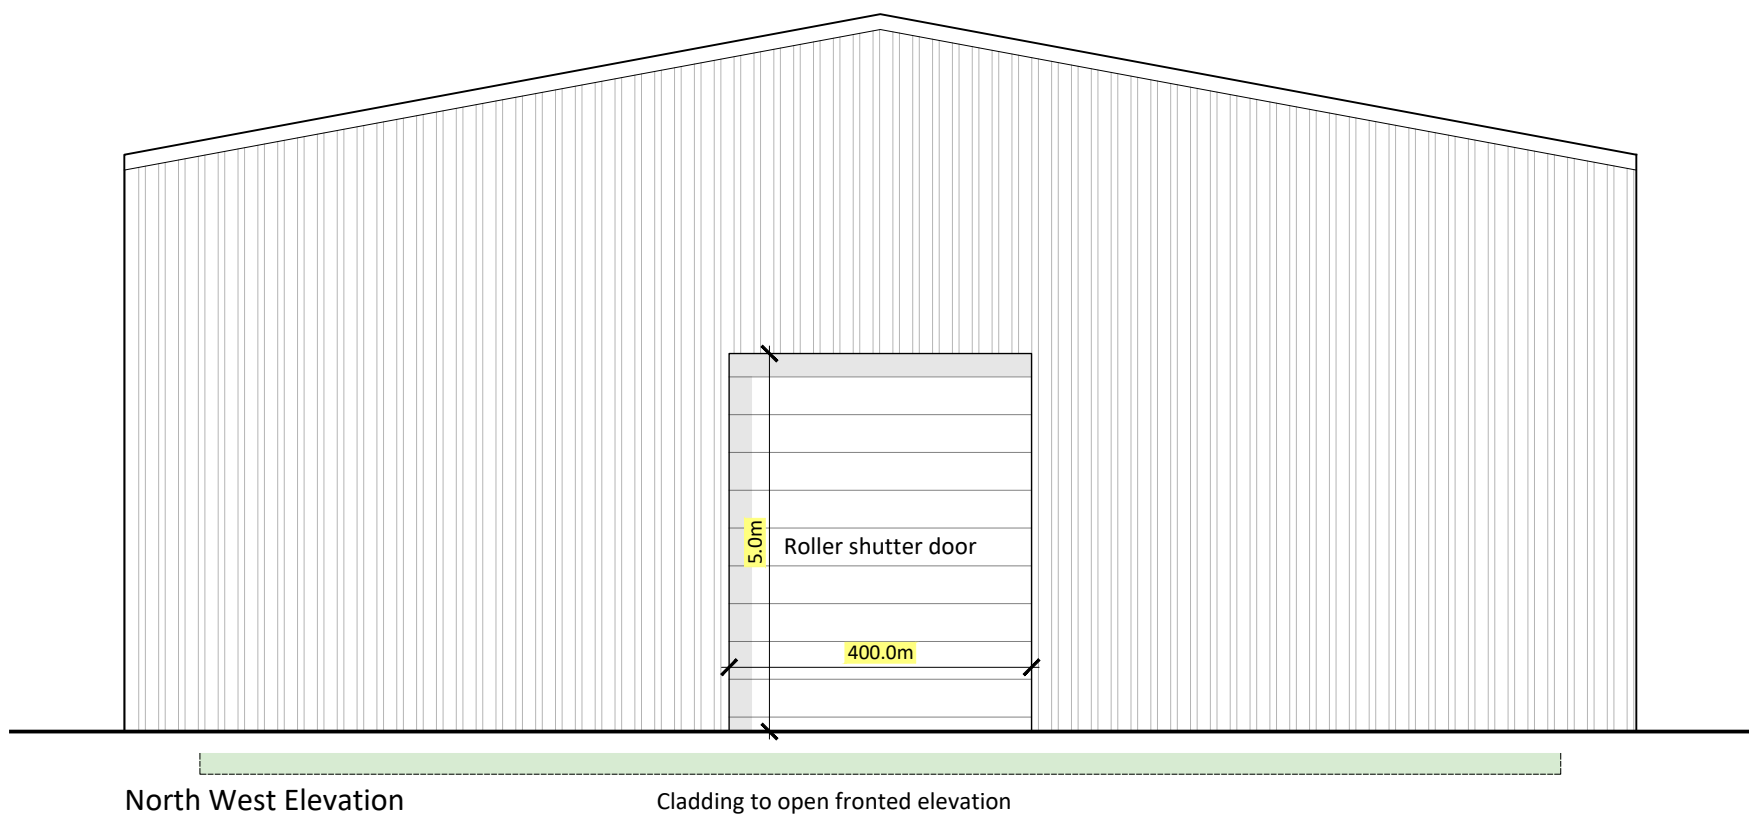


North West Elevation


Cladding to open fronted elevation



North East Elevation

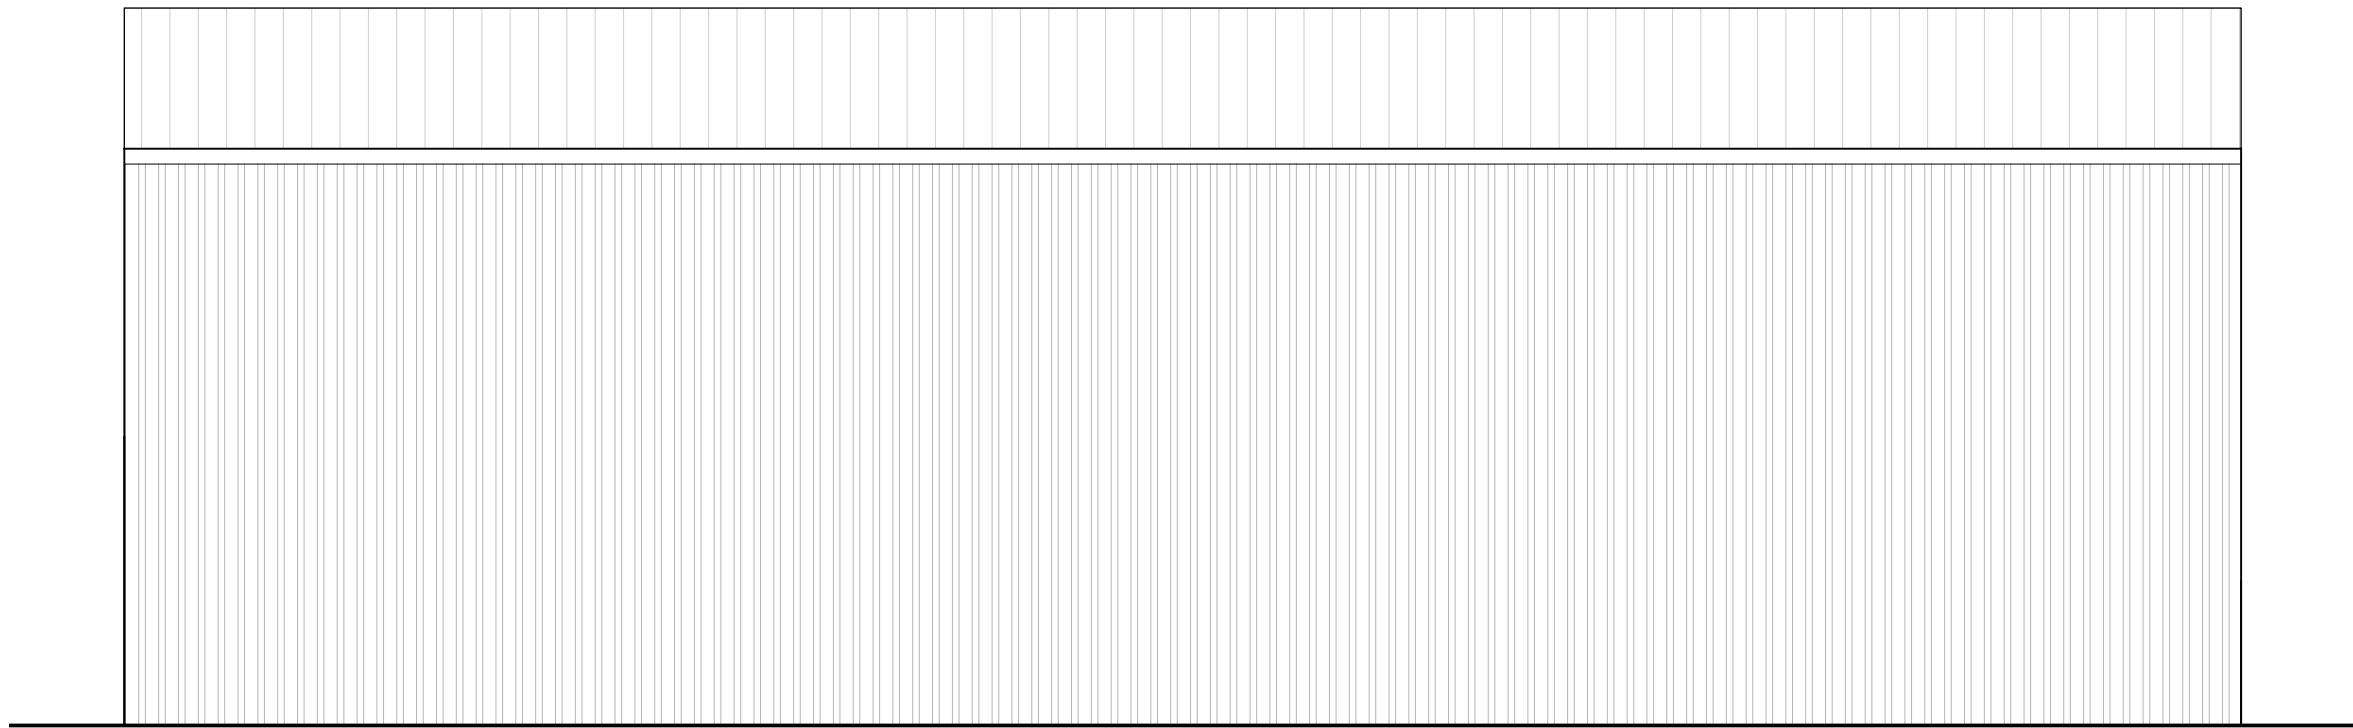


South West Elevation

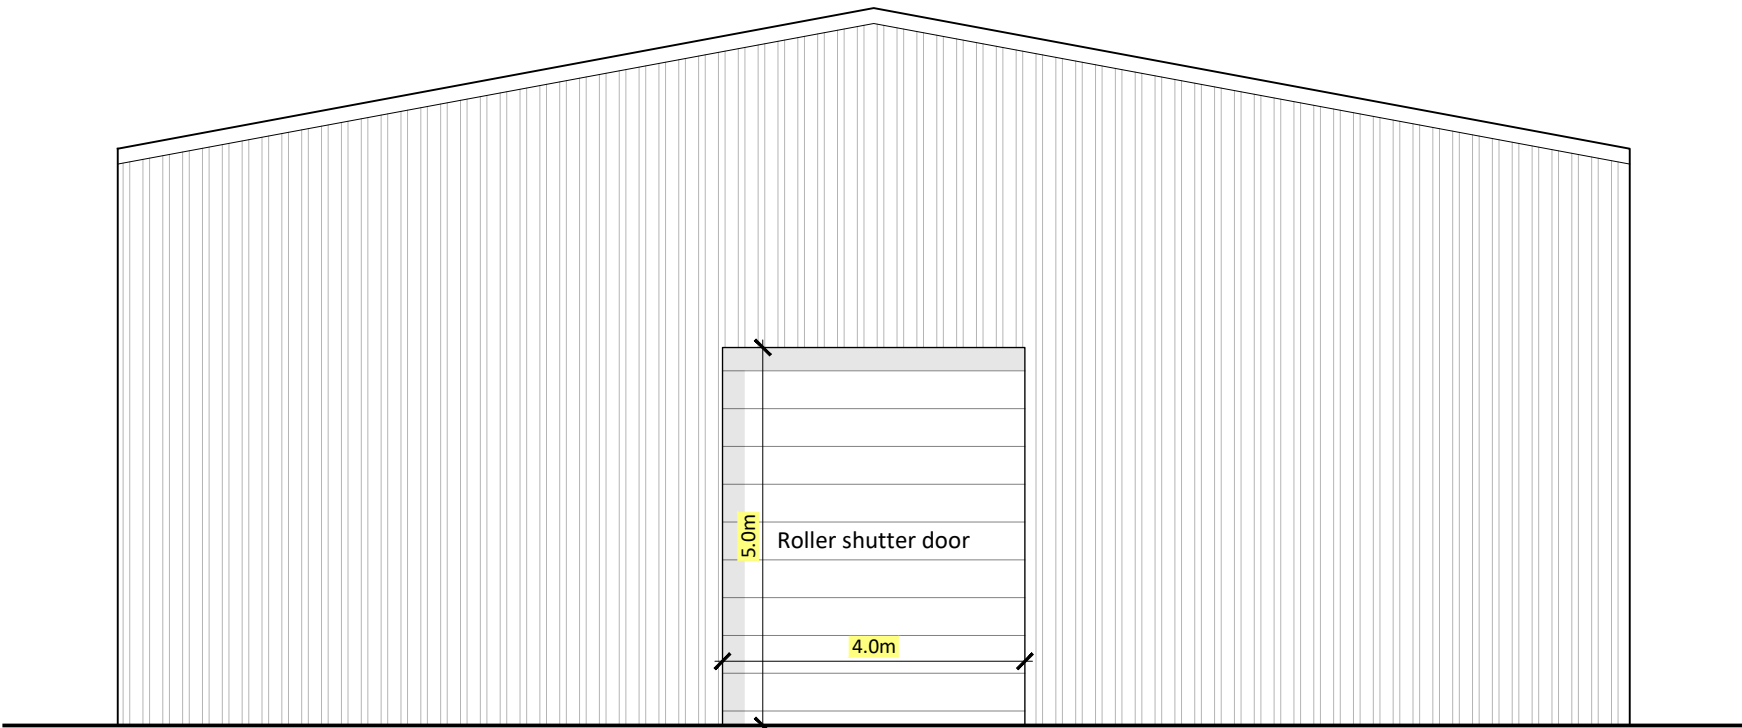


South East Elevation

Cladding to open fronted elevation

 

Floor Plan

 

Roof Plan


Notes

Copyright
© Robert Doughty Consultancy Limited.
All rights described in the Copyright, Designs and Patents Act 1988 have been asserted.

Ordnance Survey Map
© Crown Copyright. OS Licence No: AR 100010613.

Dimensions
All dimensions shown are for the purposes of obtaining the relevant planning permission only.

CDM 2015
This drawing is for illustrative purposes and/or obtaining the relevant planning permission only. It should not be used for construction and accordingly, risk identification under the Construction (Design & Management) Regulations 2015 has not been undertaken.

 

Rev	Description	Date
-----	-------------	------

rdc

Robert Doughty
Consultancy

32 High Street, Helpingham
Sleaford, Lincolnshire, NG34 0RA

Tel: 01529 421646
Email: admin@rdc-landplan.co.uk
Web: www.rdc-landplan.co.uk

Client
F Dring & Sons Ltd

Project
High Road
Moulton, Whaplode

Drawing
Shed 4 - Proposed Plans and Elevations

Scale @ A1
1: 100

Date
16/02/23

Drawn By
WW

Checked By
LMS

Job Number
1539-1

Status
PL

Purpose of Issue
Planning

Drawing No.
1539-1_PL_GA09

Rev
-