



DO NOT SCALE FROM THIS DRAWING
THE GENERAL CONTRACTOR IS TO CHECK ALL DIMENSIONS ON SITE AND REPORT ANY DISCREPANCIES TO THE SUPERVISING OFFICER.
ALL DIMENSIONS ARE SHOWN IN 'mm' UNLESS OTHERWISE STATED.

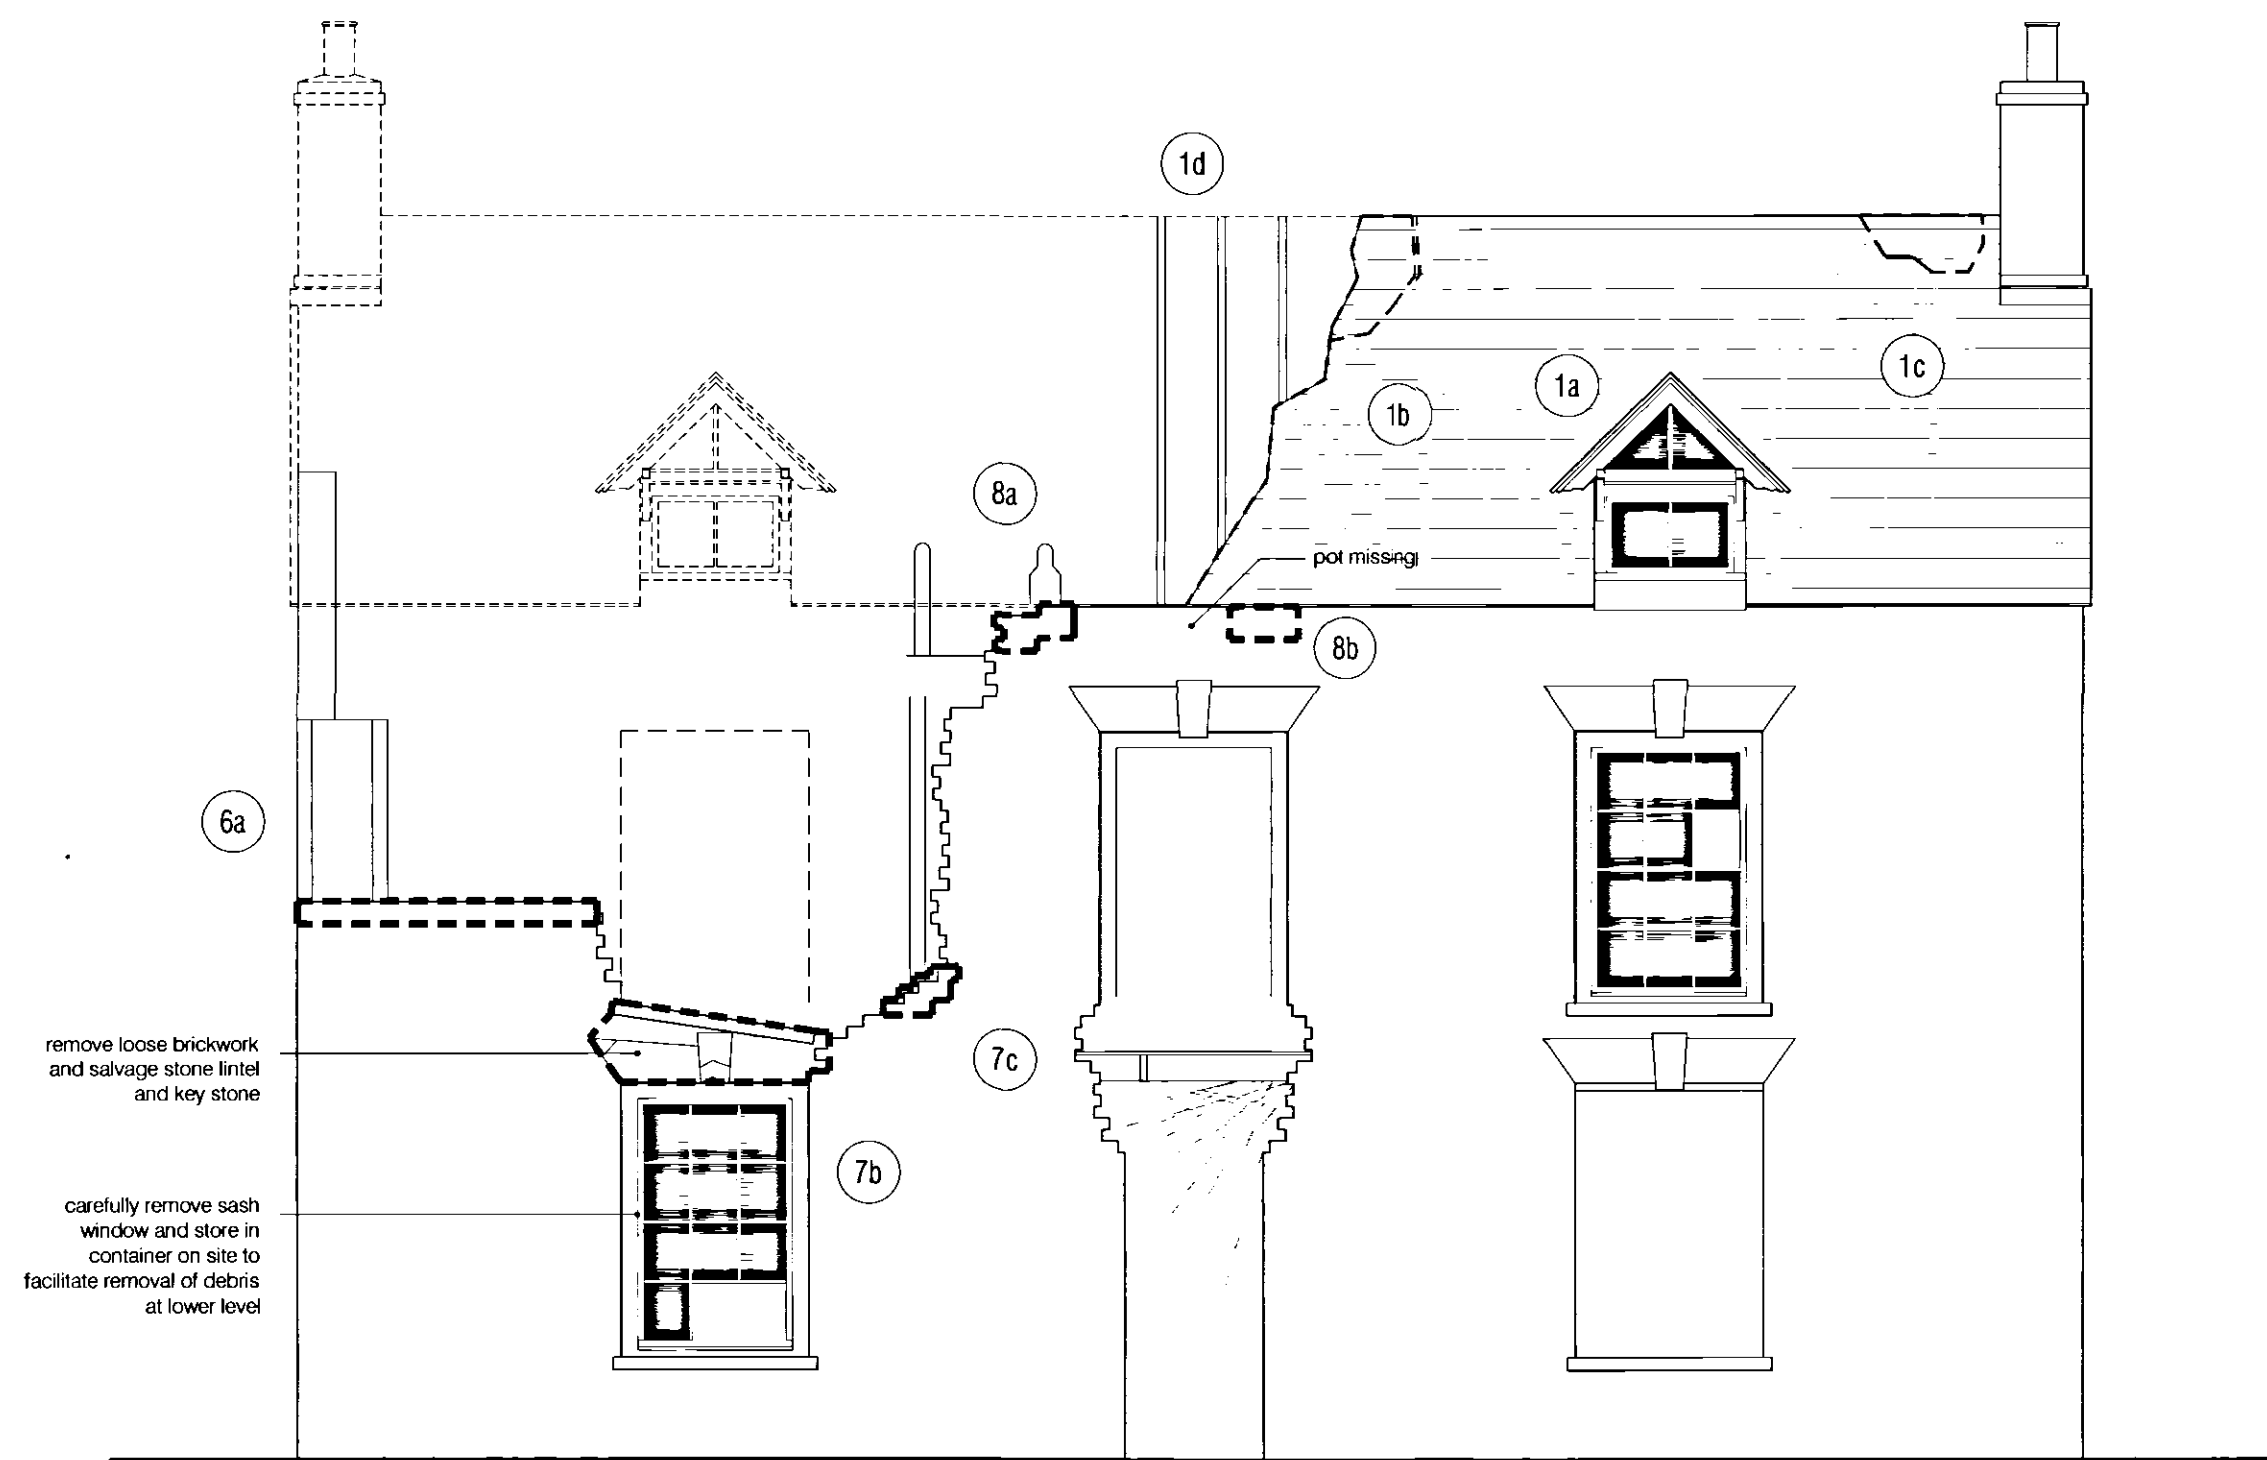


South Elevation scale 1:50



East Elevation scale 1:50

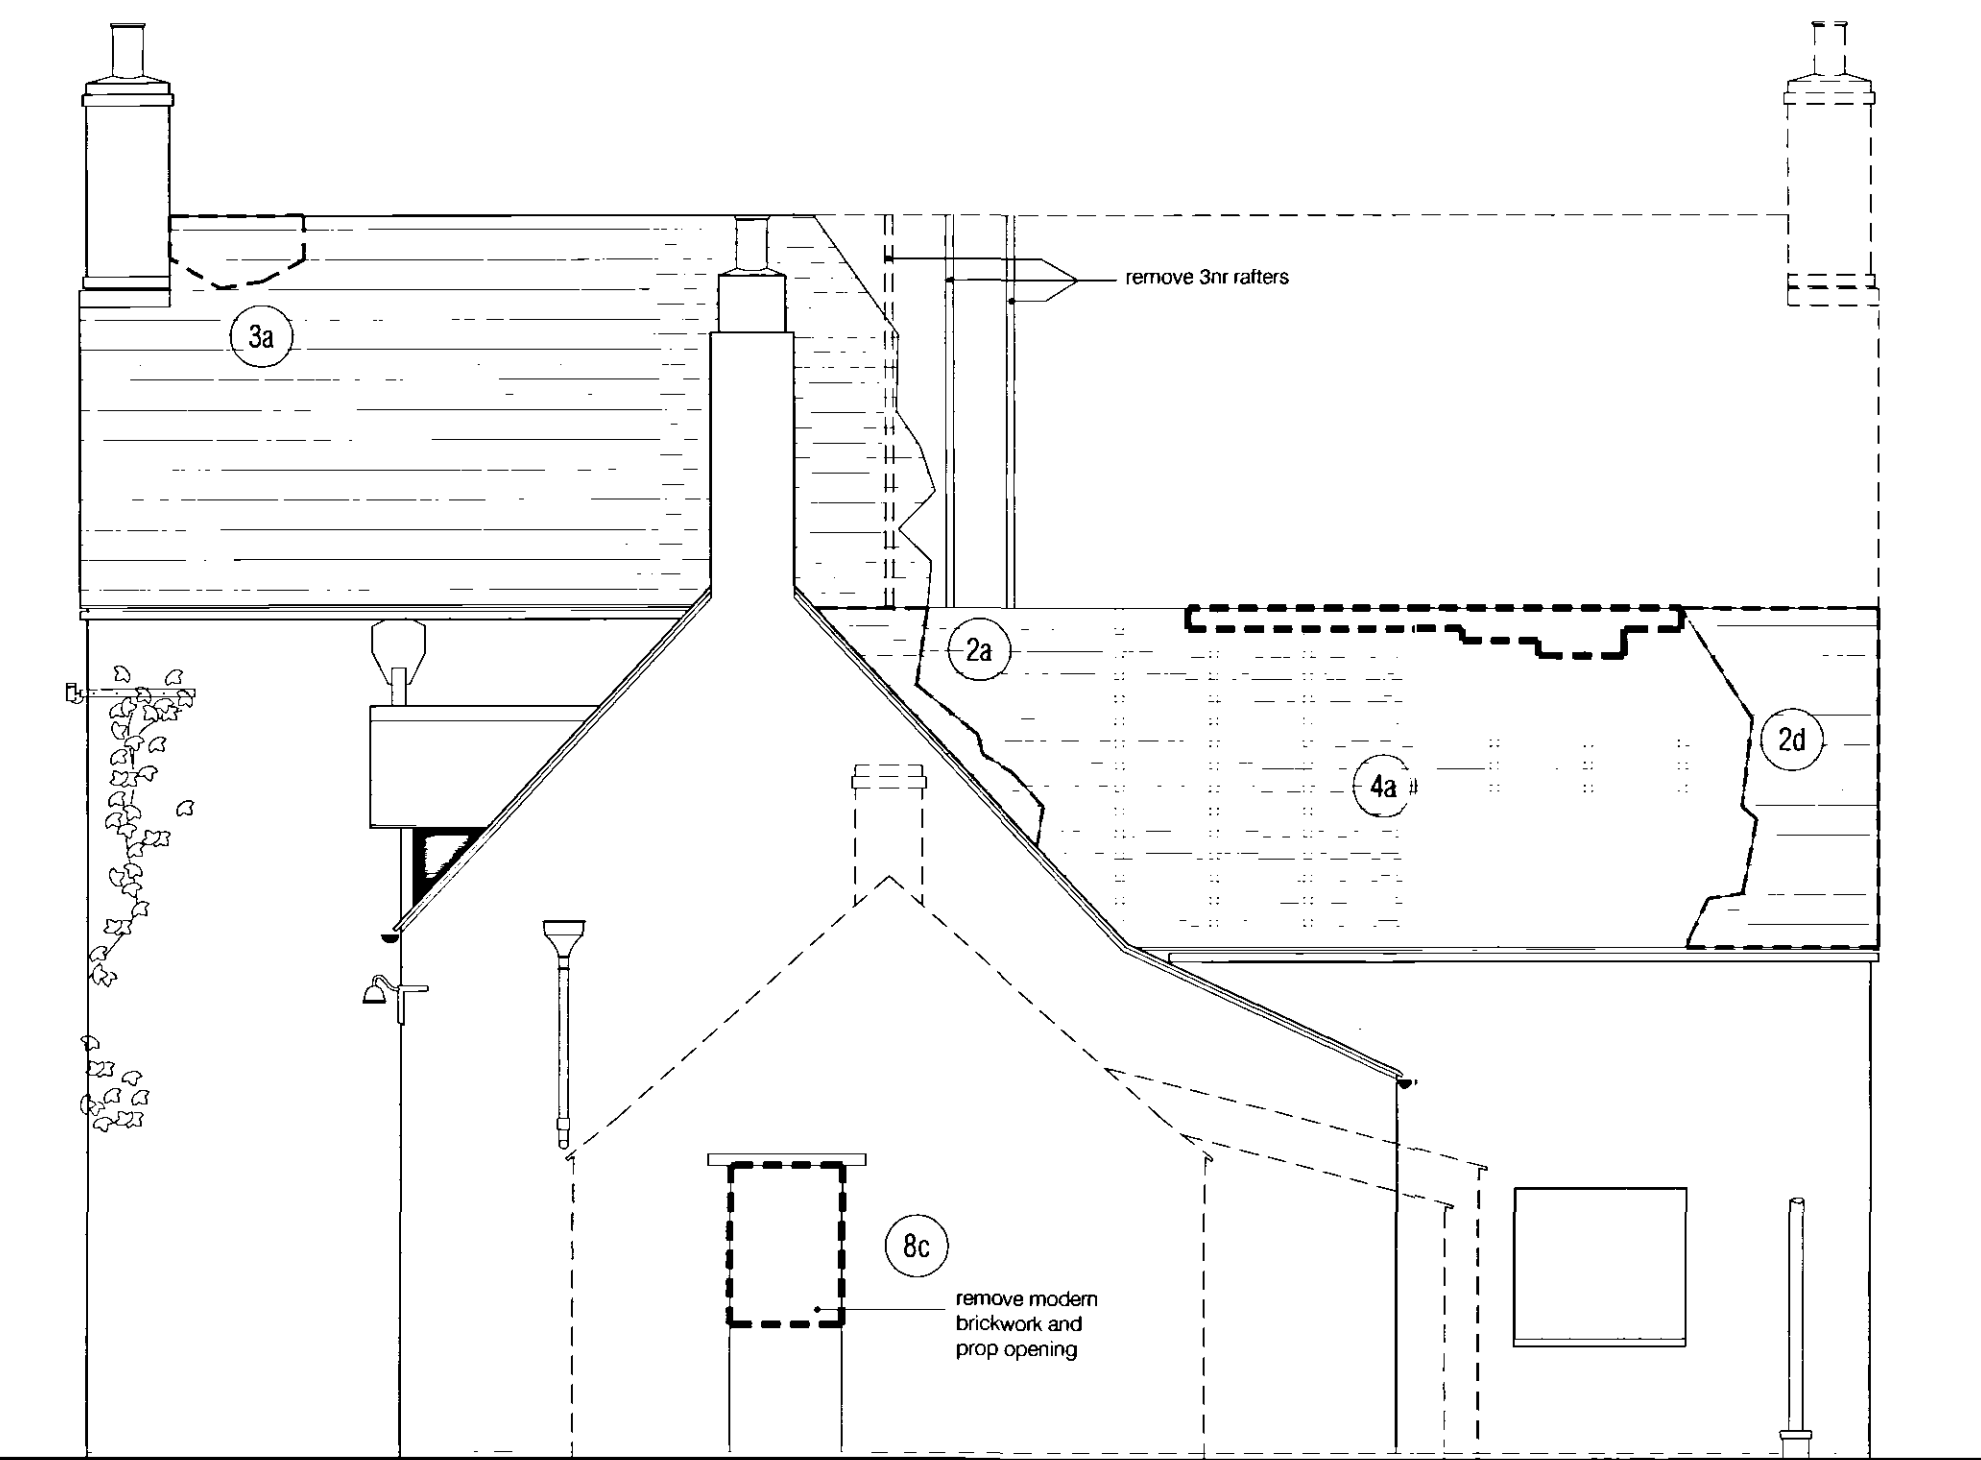

North Elevation scale 1:50

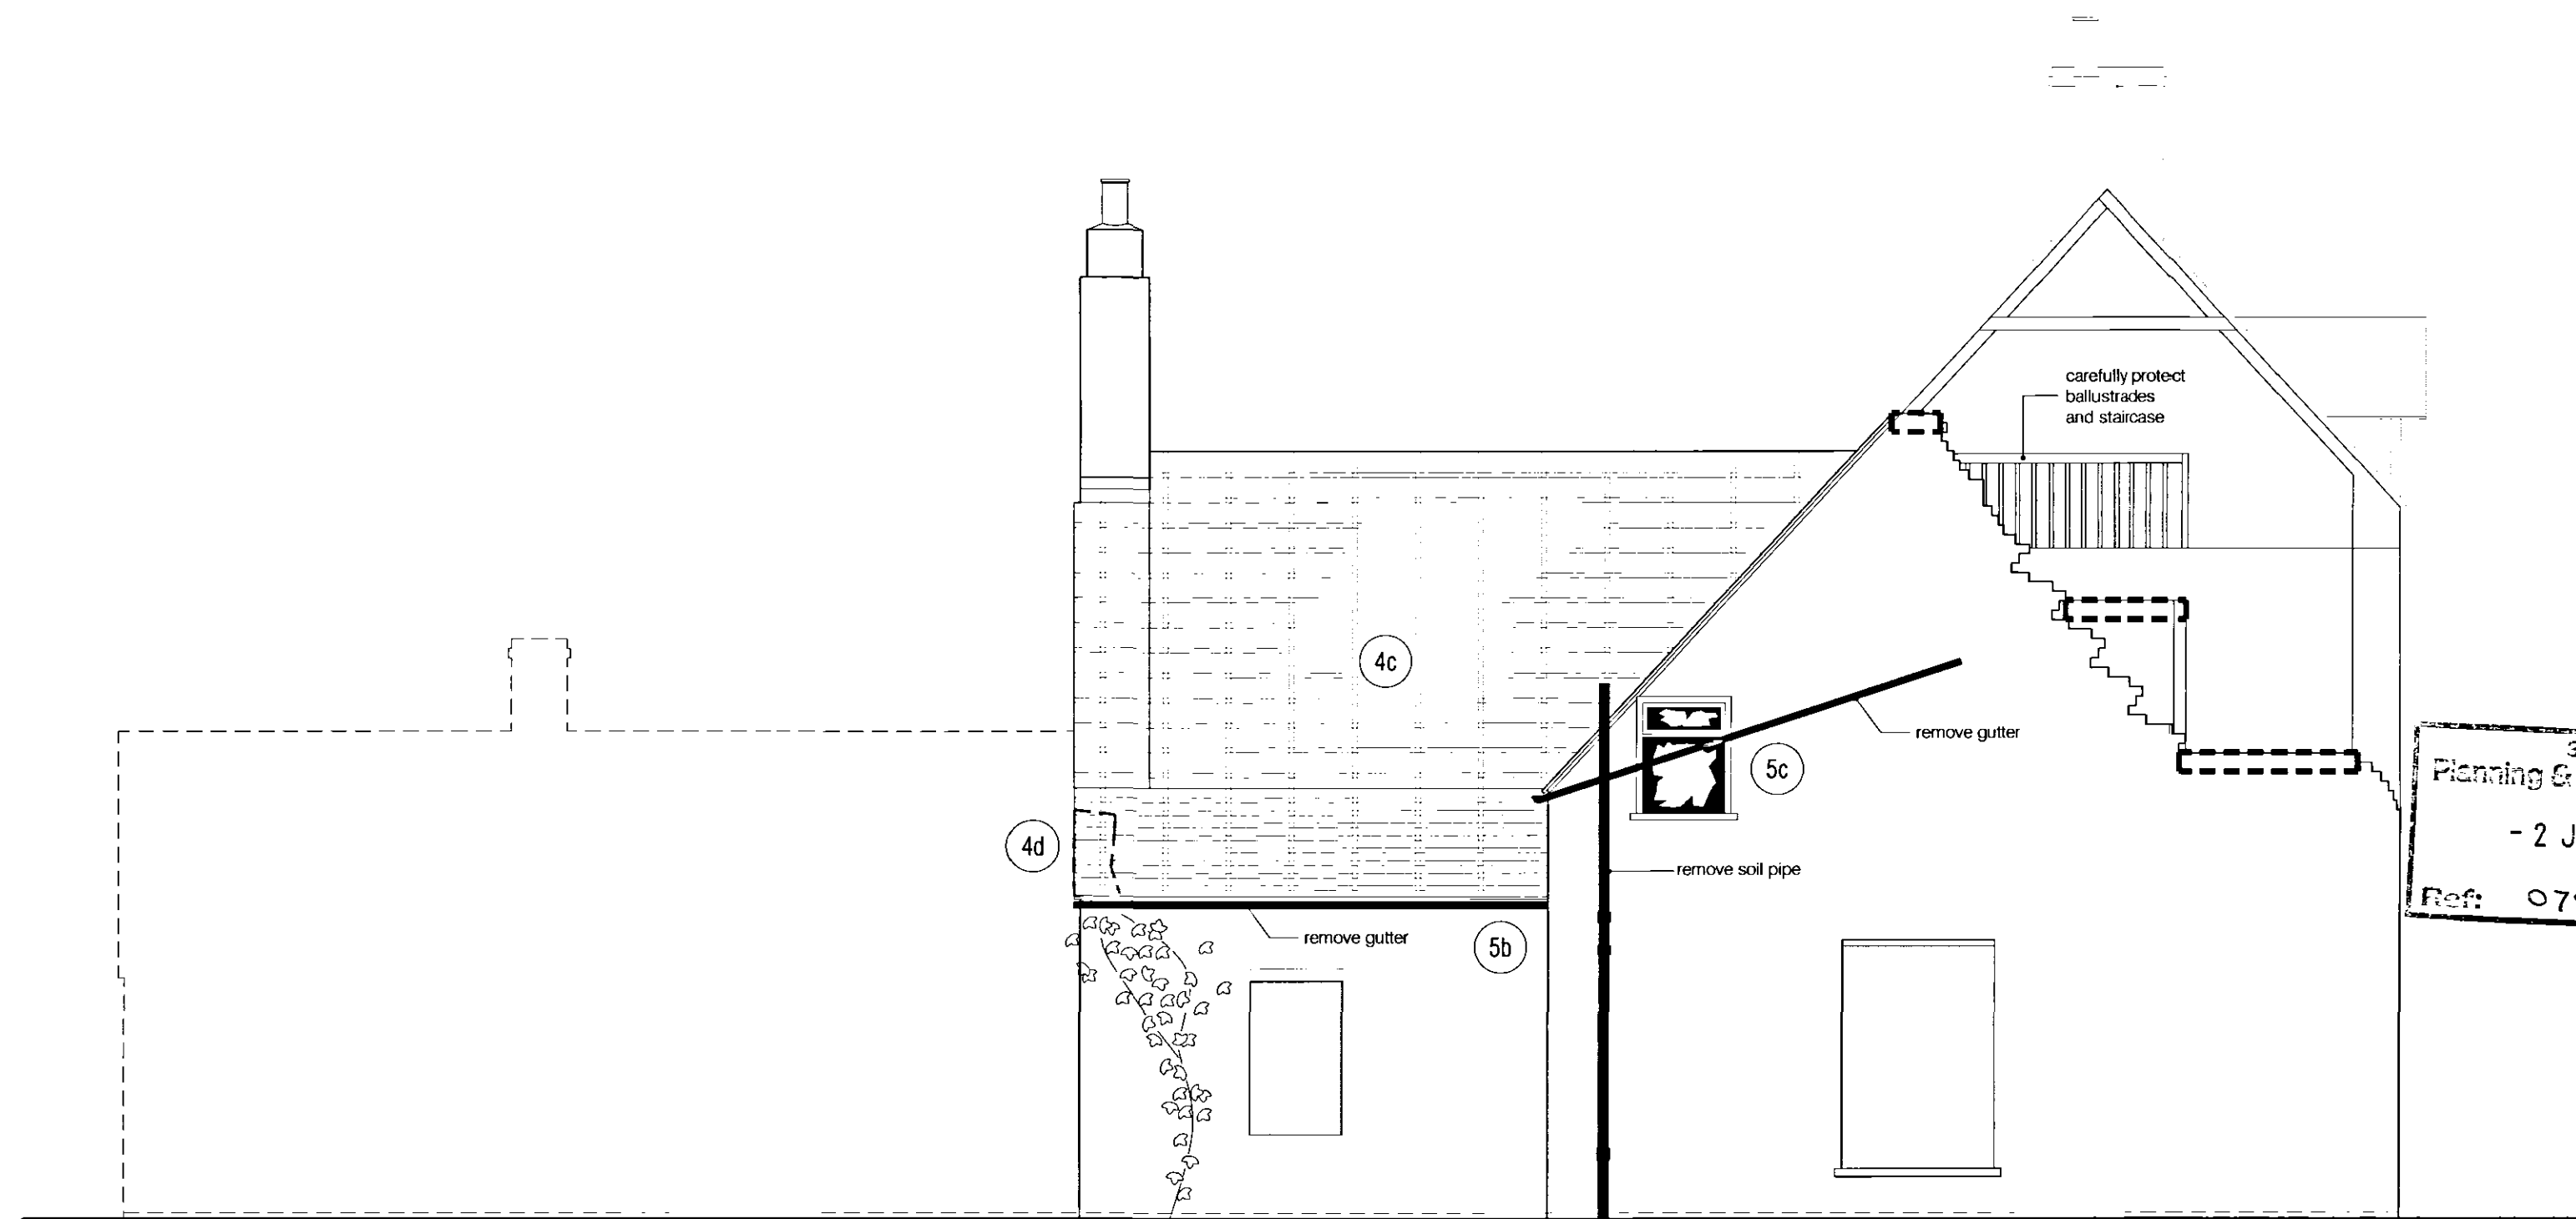

West Elevation scale 1:50

Key:

Green dashed line indicates extent of brickwork to be removed. The contractor is only to remove those areas indicated to a maximum of two courses and only where the brickwork is already loose and in risk of falling. The Contractor shall contact the Supervising Officer if he identifies any other areas that are hazardous and will await the express authority from the Conservation Officer before continuing works.

Orange dashed line indicates extent of slates to be removed. The contractor is only to remove those areas indicated where slates are already loose and in risk of falling. The Contractor shall contact the Supervising Officer if he identifies any other areas that are hazardous and will await the express authority from the Conservation Officer before continuing works.

Rainwater goods to be removed. The contractor is to take down and store in a safe and secure location on site.

1d Reference of record photograph.

SHDC
Planning & Development
- 2 JUL 2008
Ref: 0757/08



The Design Partnership

The Design Partnership (Ely) Ltd.
100 High Street, Chatteris
Cambridgeshire PE16 6NN
Tel: 01354 693111
Fax: 01354 694672

Job Title

Proposed Alterations to Bank House, Common Road, Moulton Seas End, Spalding for Ashley King Developments

Drawing Title

MAKING SAFE WORKS / REMOVAL OF DEBRIS Elevations

This drawing must be read in conjunction with the condition photographs and the Structural Engineers report.

REMOVED
PLAN

Date	Scale	Dwn	Dwg. No.	Rev.
May 2008	1:50	pd/gb	PC-275-P102	