




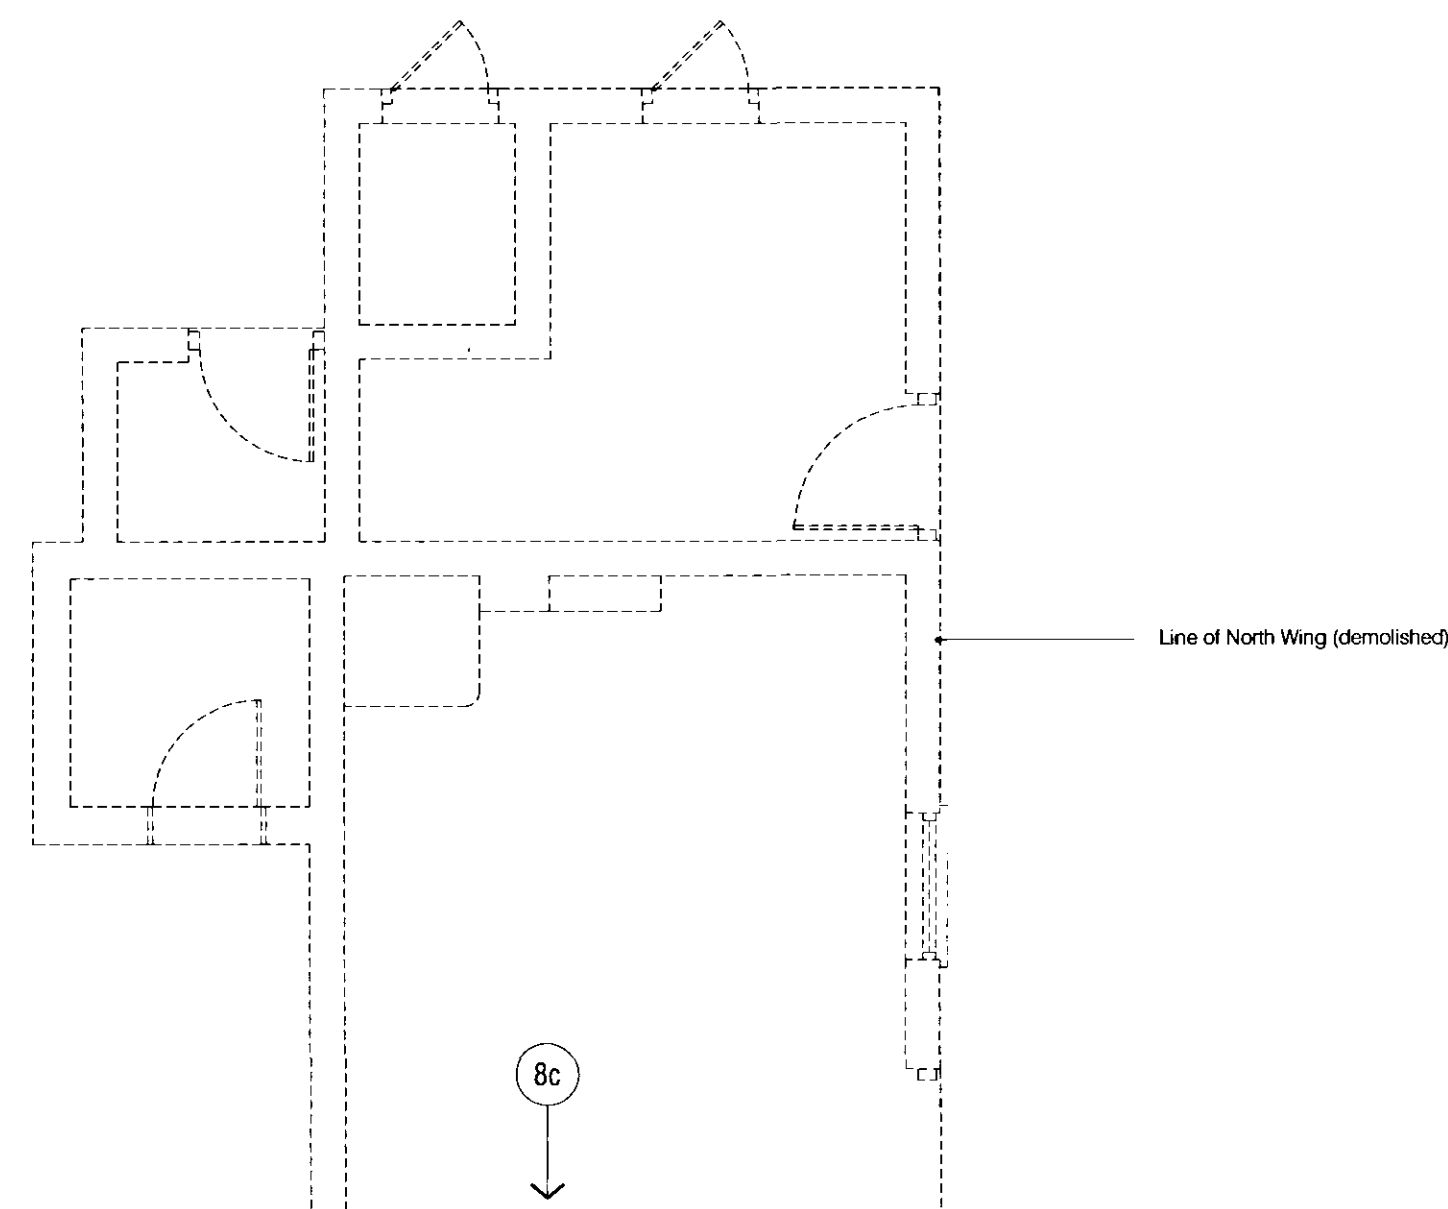


Ground Floor Plan scale 1:50

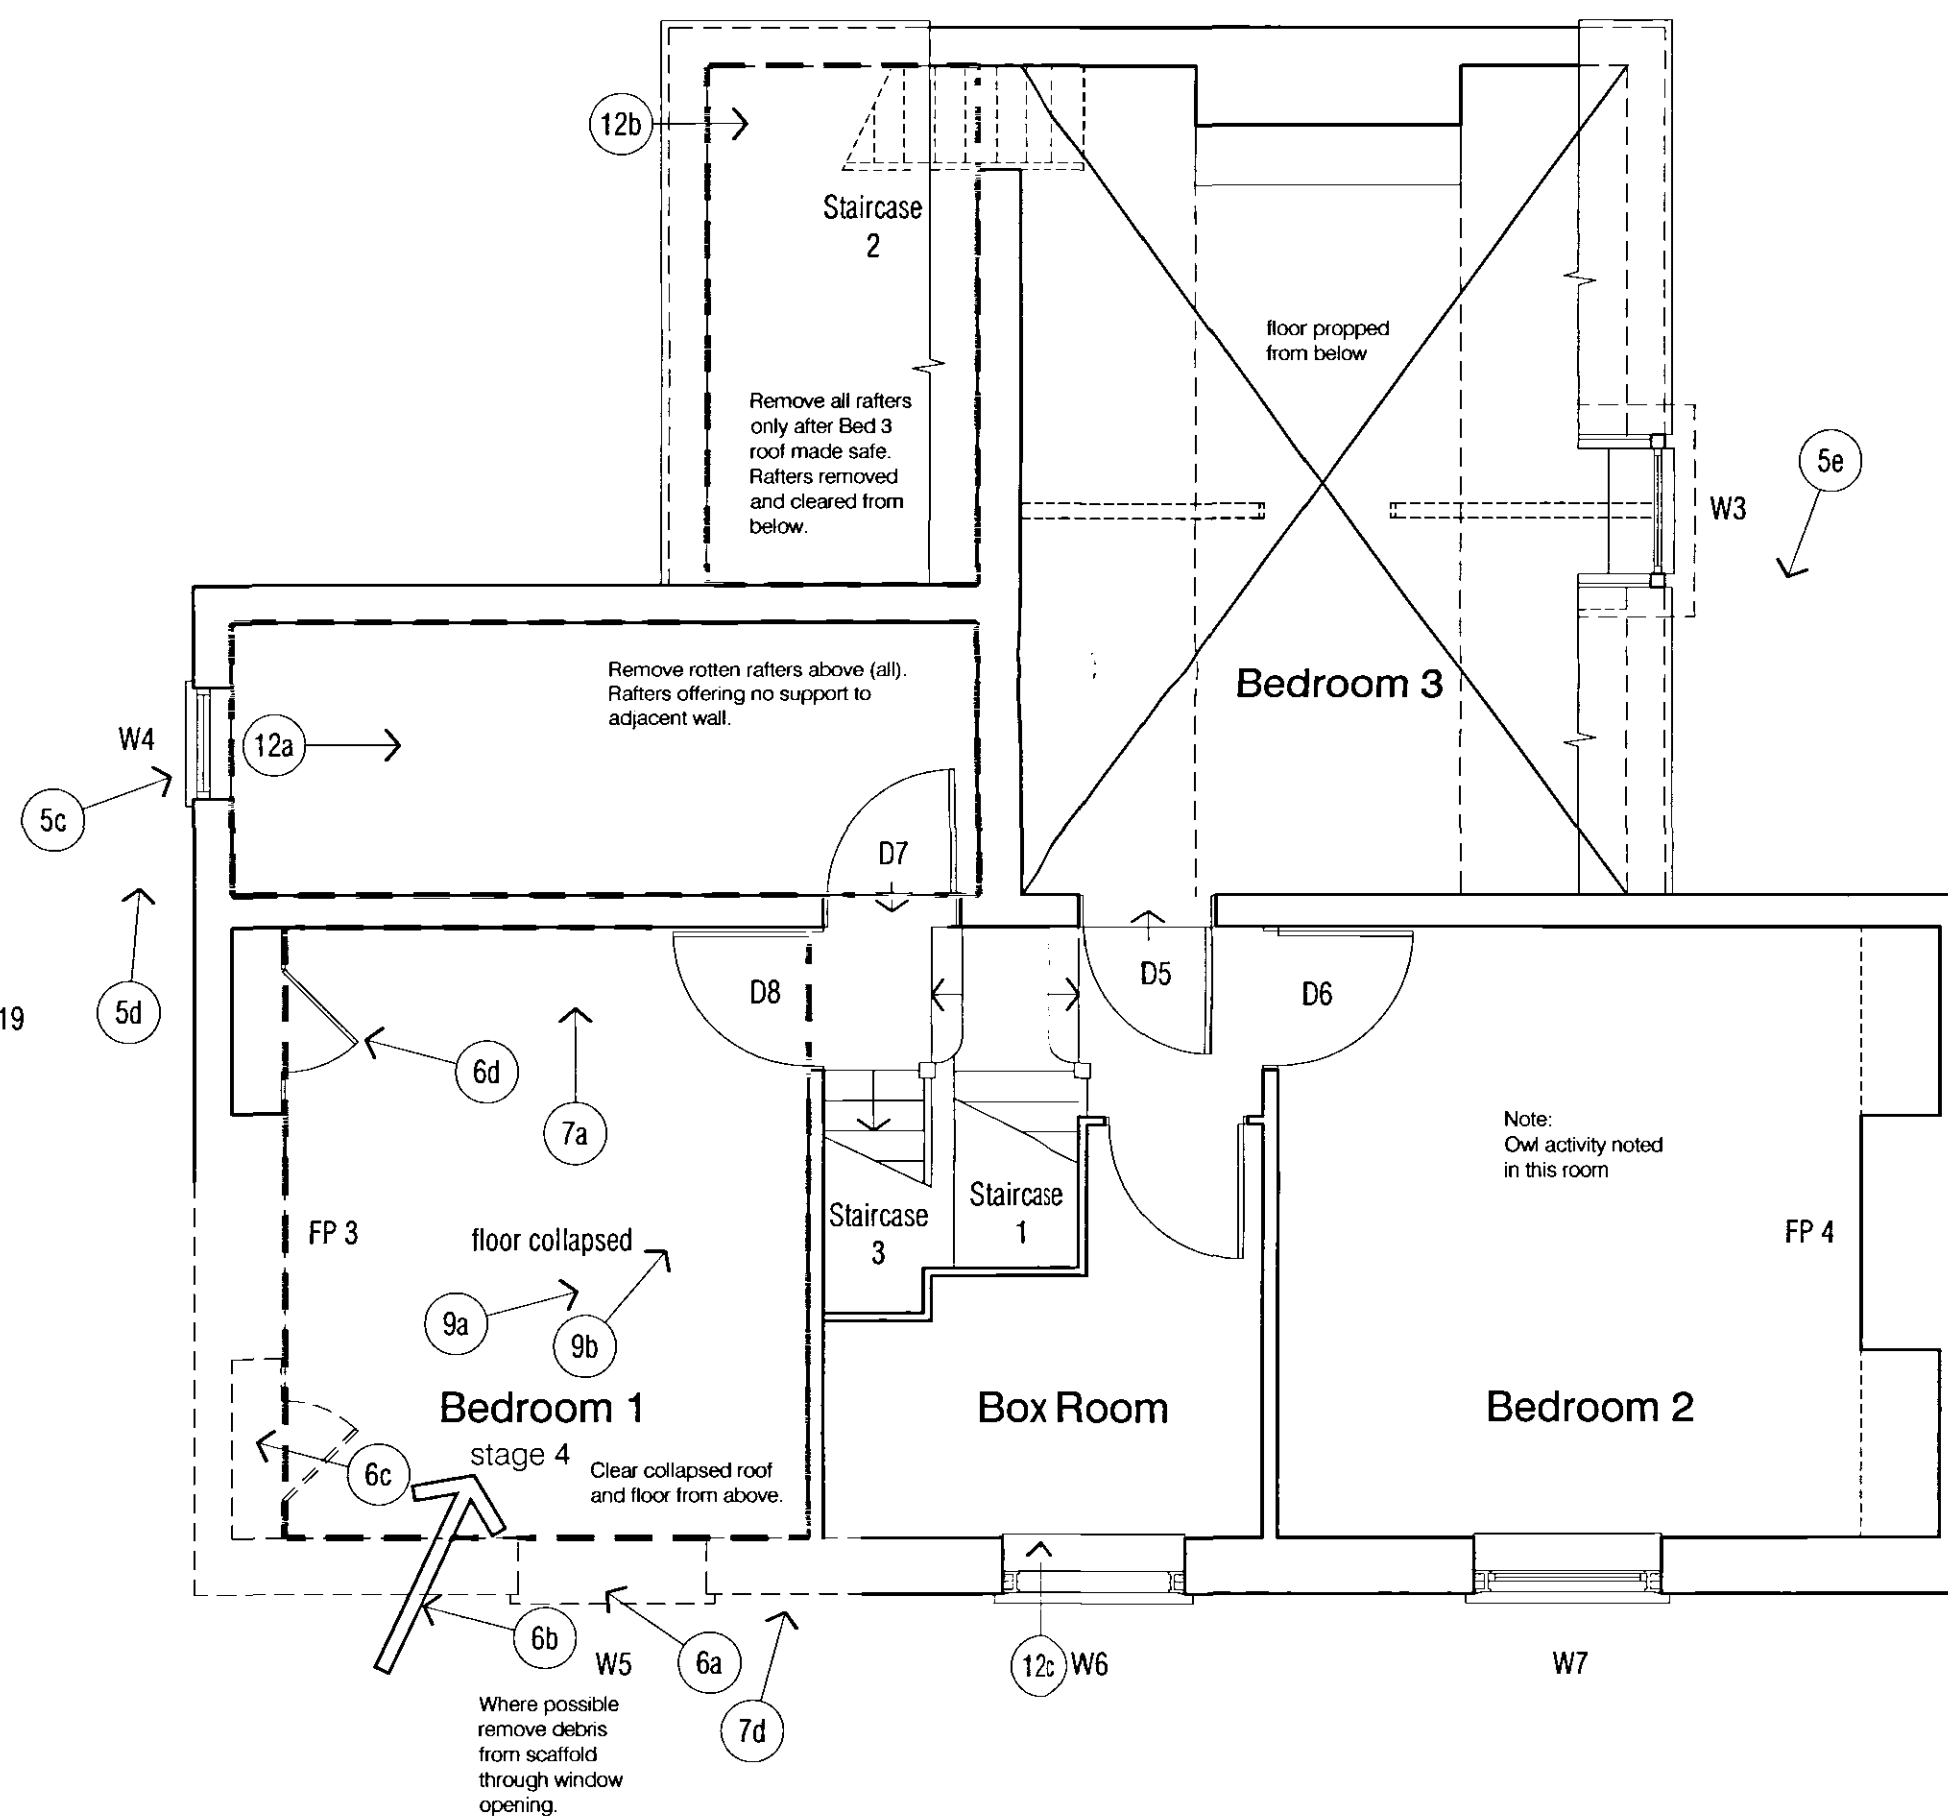

First Floor Plan scale 1:50

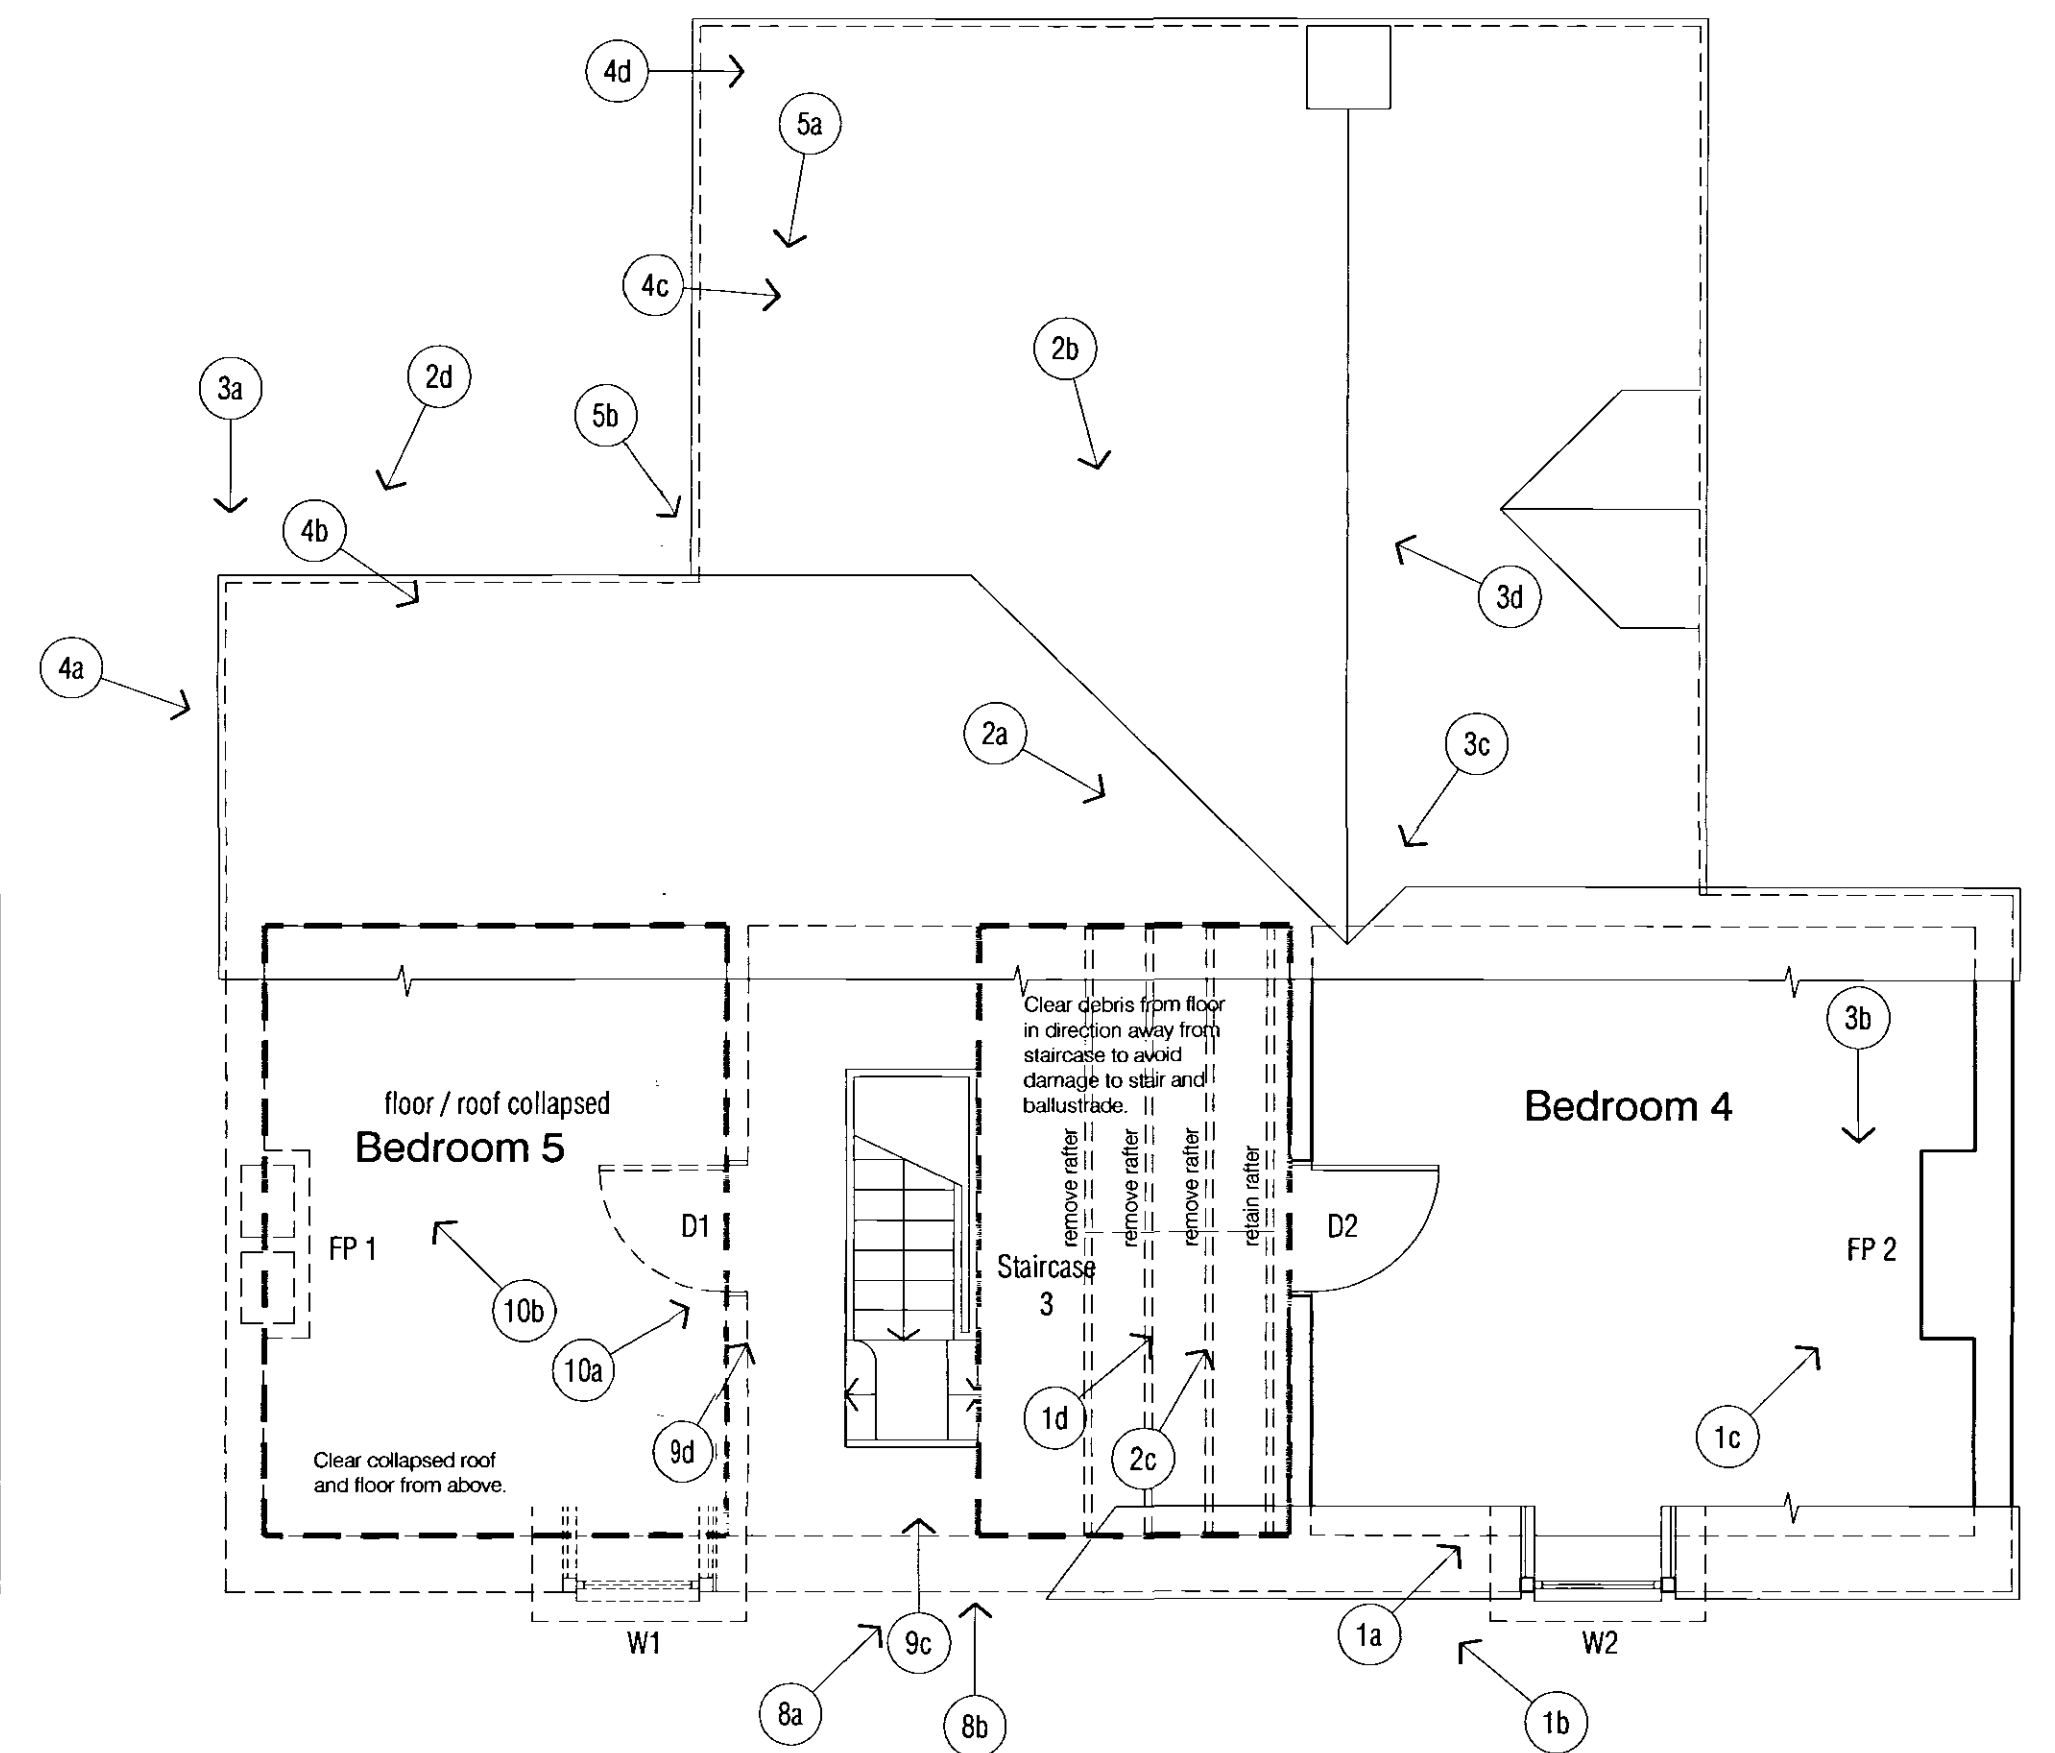

Second Floor Plan scale 1:50

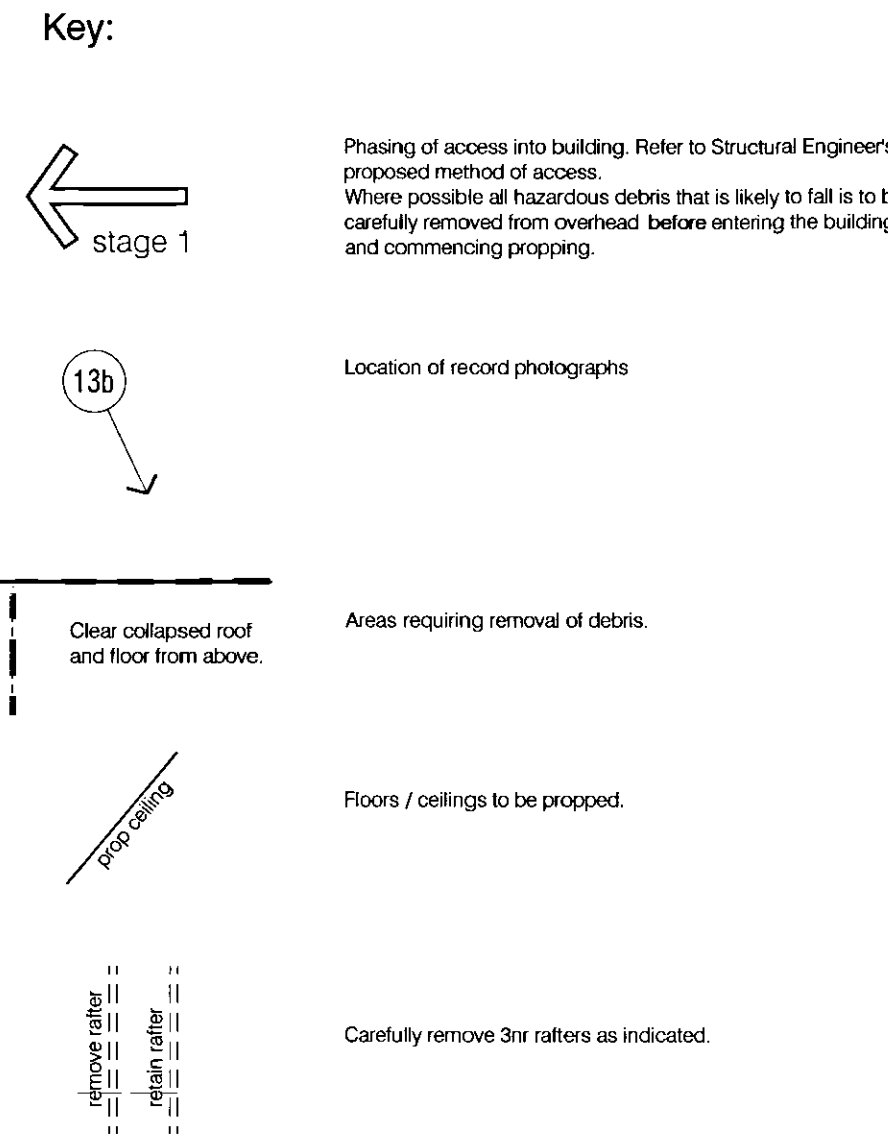

- Notes:**
1. No other removal / demolition works will be carried out other than that indicated on these drawings and in the record photographs without the express authority of the Conservation Officer.
 2. All debris arising from demolition / clearance works shall be retained on site. Bricks and slates shall be cleaned and carefully stacked on timber pallets in a secure compound. All structural timber, flooring and joinery to be carefully labelled with the location it was removed from and shall be stored in a locked steel container on site.
 3. The contractor shall pay particular care in Reception Room 1 to recover the second floor partition and door and the dormer window in an intact state in as far as reasonably practicable.
 4. The contractor is to ensure that particular attention is given to the protection of existing joinery throughout the works and shall give special attention to the protection of the staircases and balustrades at second floor level.

DO NOT SCALE FROM THIS DRAWING
THE GENERAL CONTRACTOR IS TO CHECK ALL DIMENSIONS ON SITE AND REPORT ANY DISCREPANCIES TO THE SUPERVISING OFFICER.
ALL DIMENSIONS ARE SHOWN IN 'mm' UNLESS OTHERWISE STATED.

Planning & Development
- 2 JUL 2008
Ref: 0757/08

This drawing must be read in conjunction with the condition photographs and the Structural Engineers report.

DETERMINED
PLAN

The Design Partnership
The Design Partnership (Ed) Ltd.
100 High Street, Chatteris
Cambridgeshire PE16 8NN
Tel: 01254 693111
Fax: 01254 694672

Job Title
Proposed Alterations to Bank House, Common Road, Moulton Seas End, Spalding for Ashley King Developments

Drawing Title
MAKING SAFE WORKS / REMOVAL OF DEBRIS Floor Plans

Date	Scale	Drawn	Dwg. No.	Rev.
May 2008	1:50	gb/pd	PC-275-P101	