

DO NOT SCALE FROM THIS DRAWING  
THE GENERAL CONTRACTOR IS TO CHECK ALL DIMENSIONS ON SITE AND  
REPORT ANY DISCREPANCIES TO THE SUPERVISING OFFICER.  
ALL DIMENSIONS ARE SHOWN IN 'mm' UNLESS OTHERWISE STATED.




South Elevation scale 1:50

details of door based on  
record photograph




East Elevation scale 1:50

Area demolished

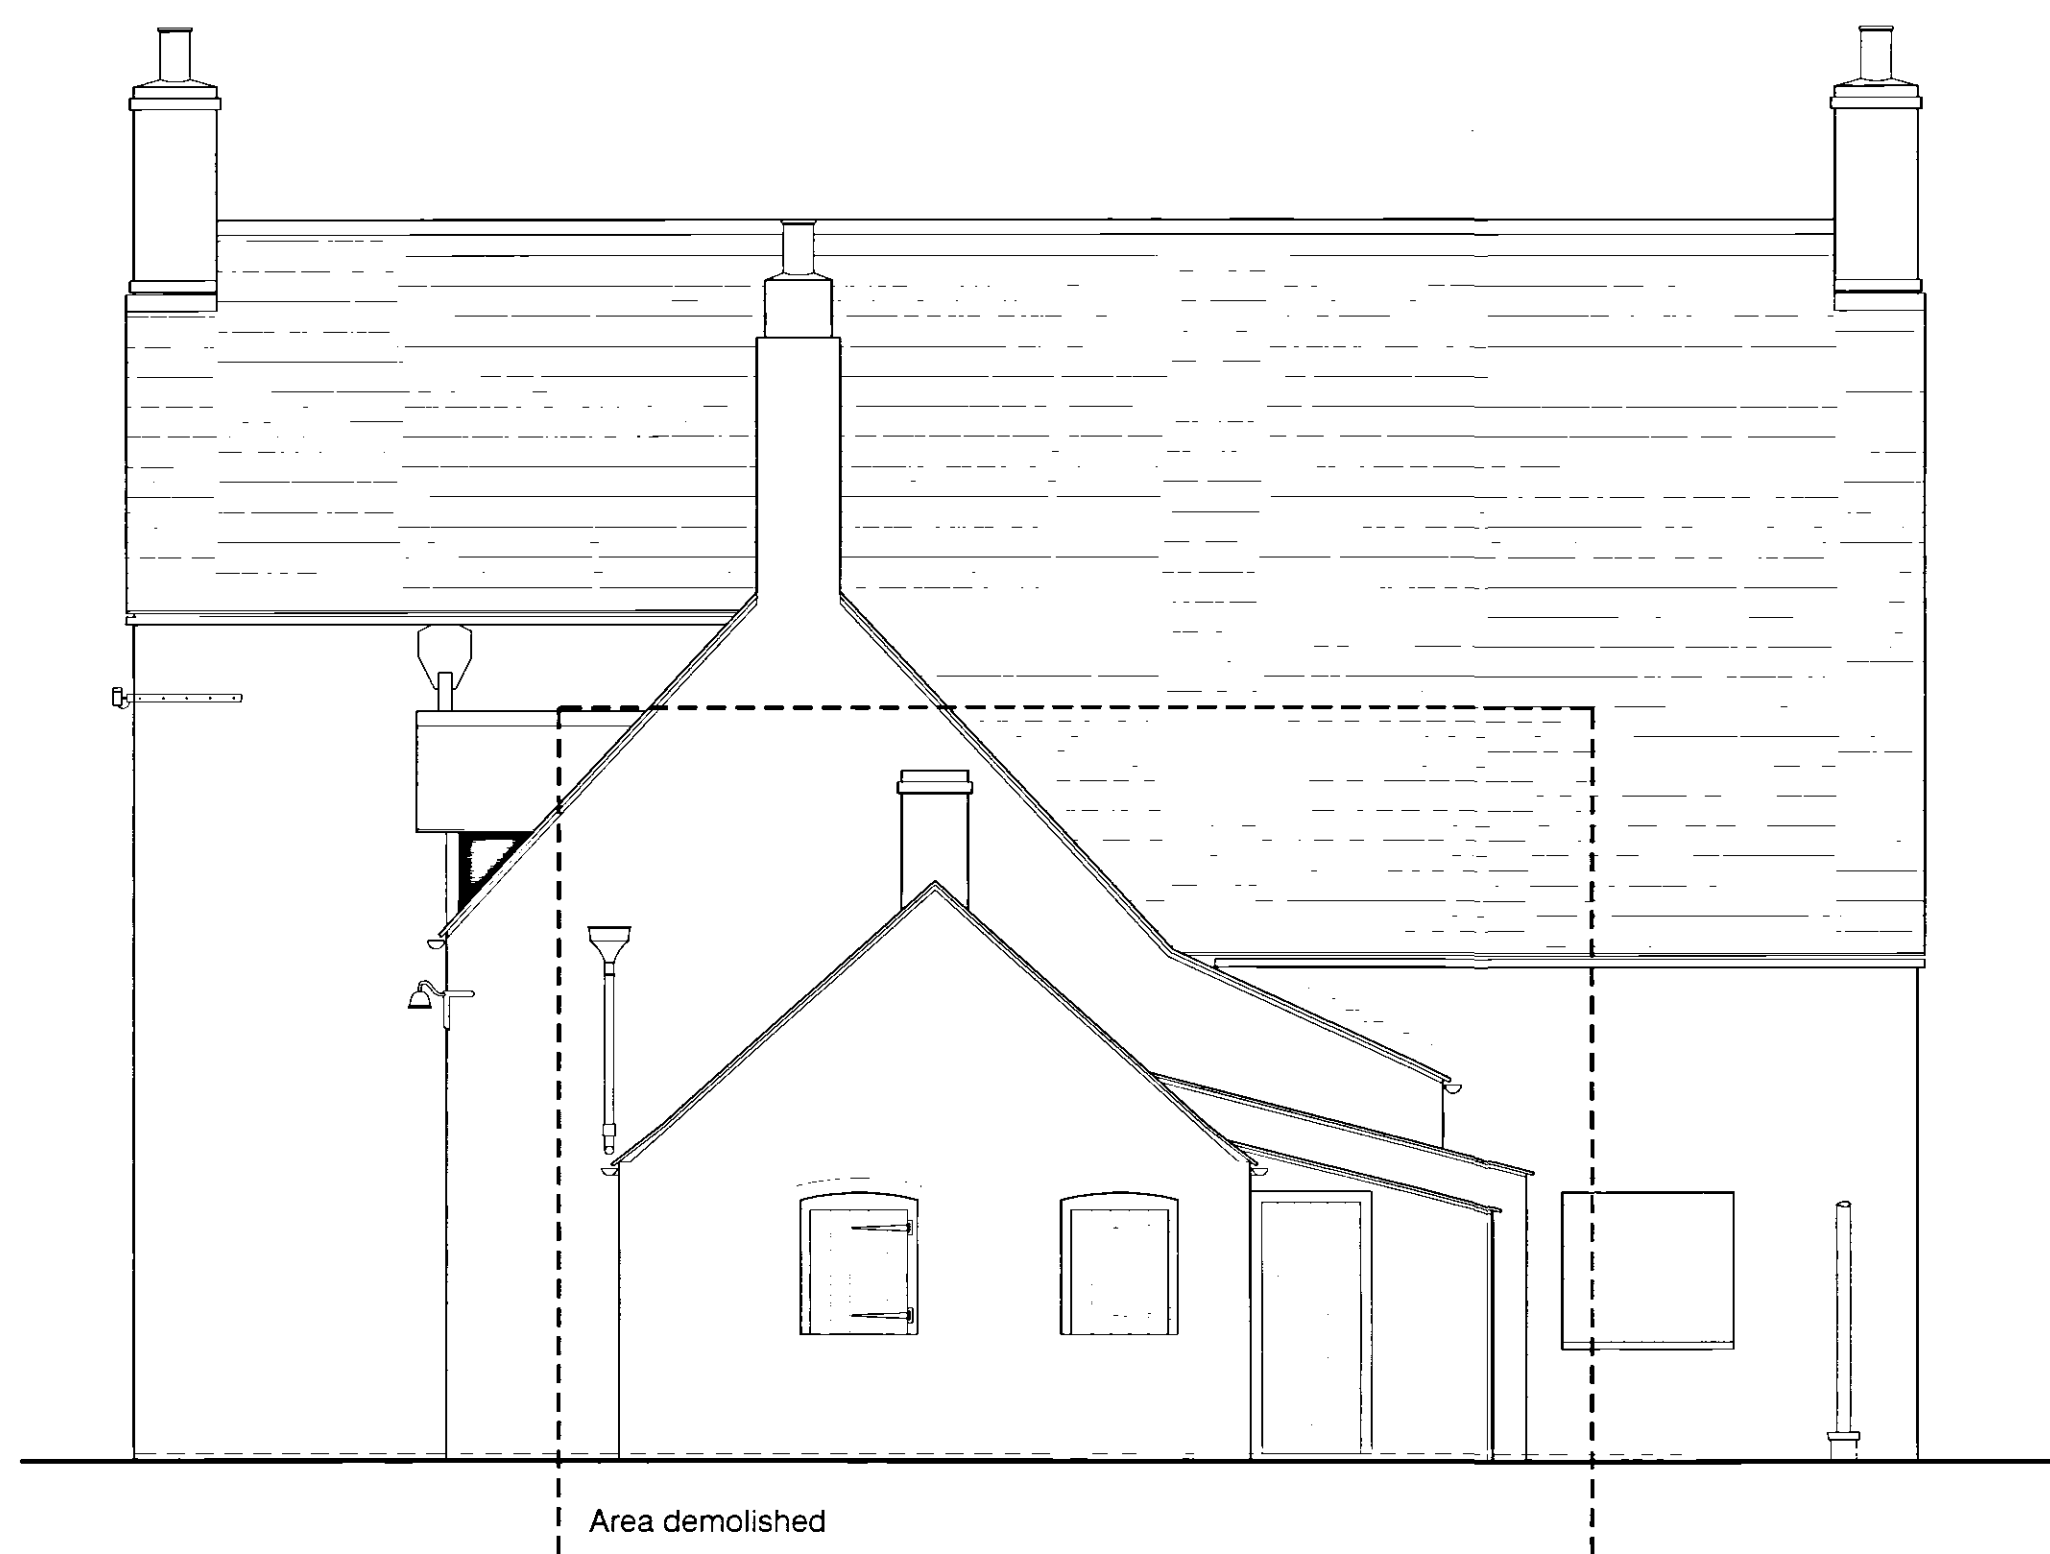



North Elevation scale 1:50

Area demolished

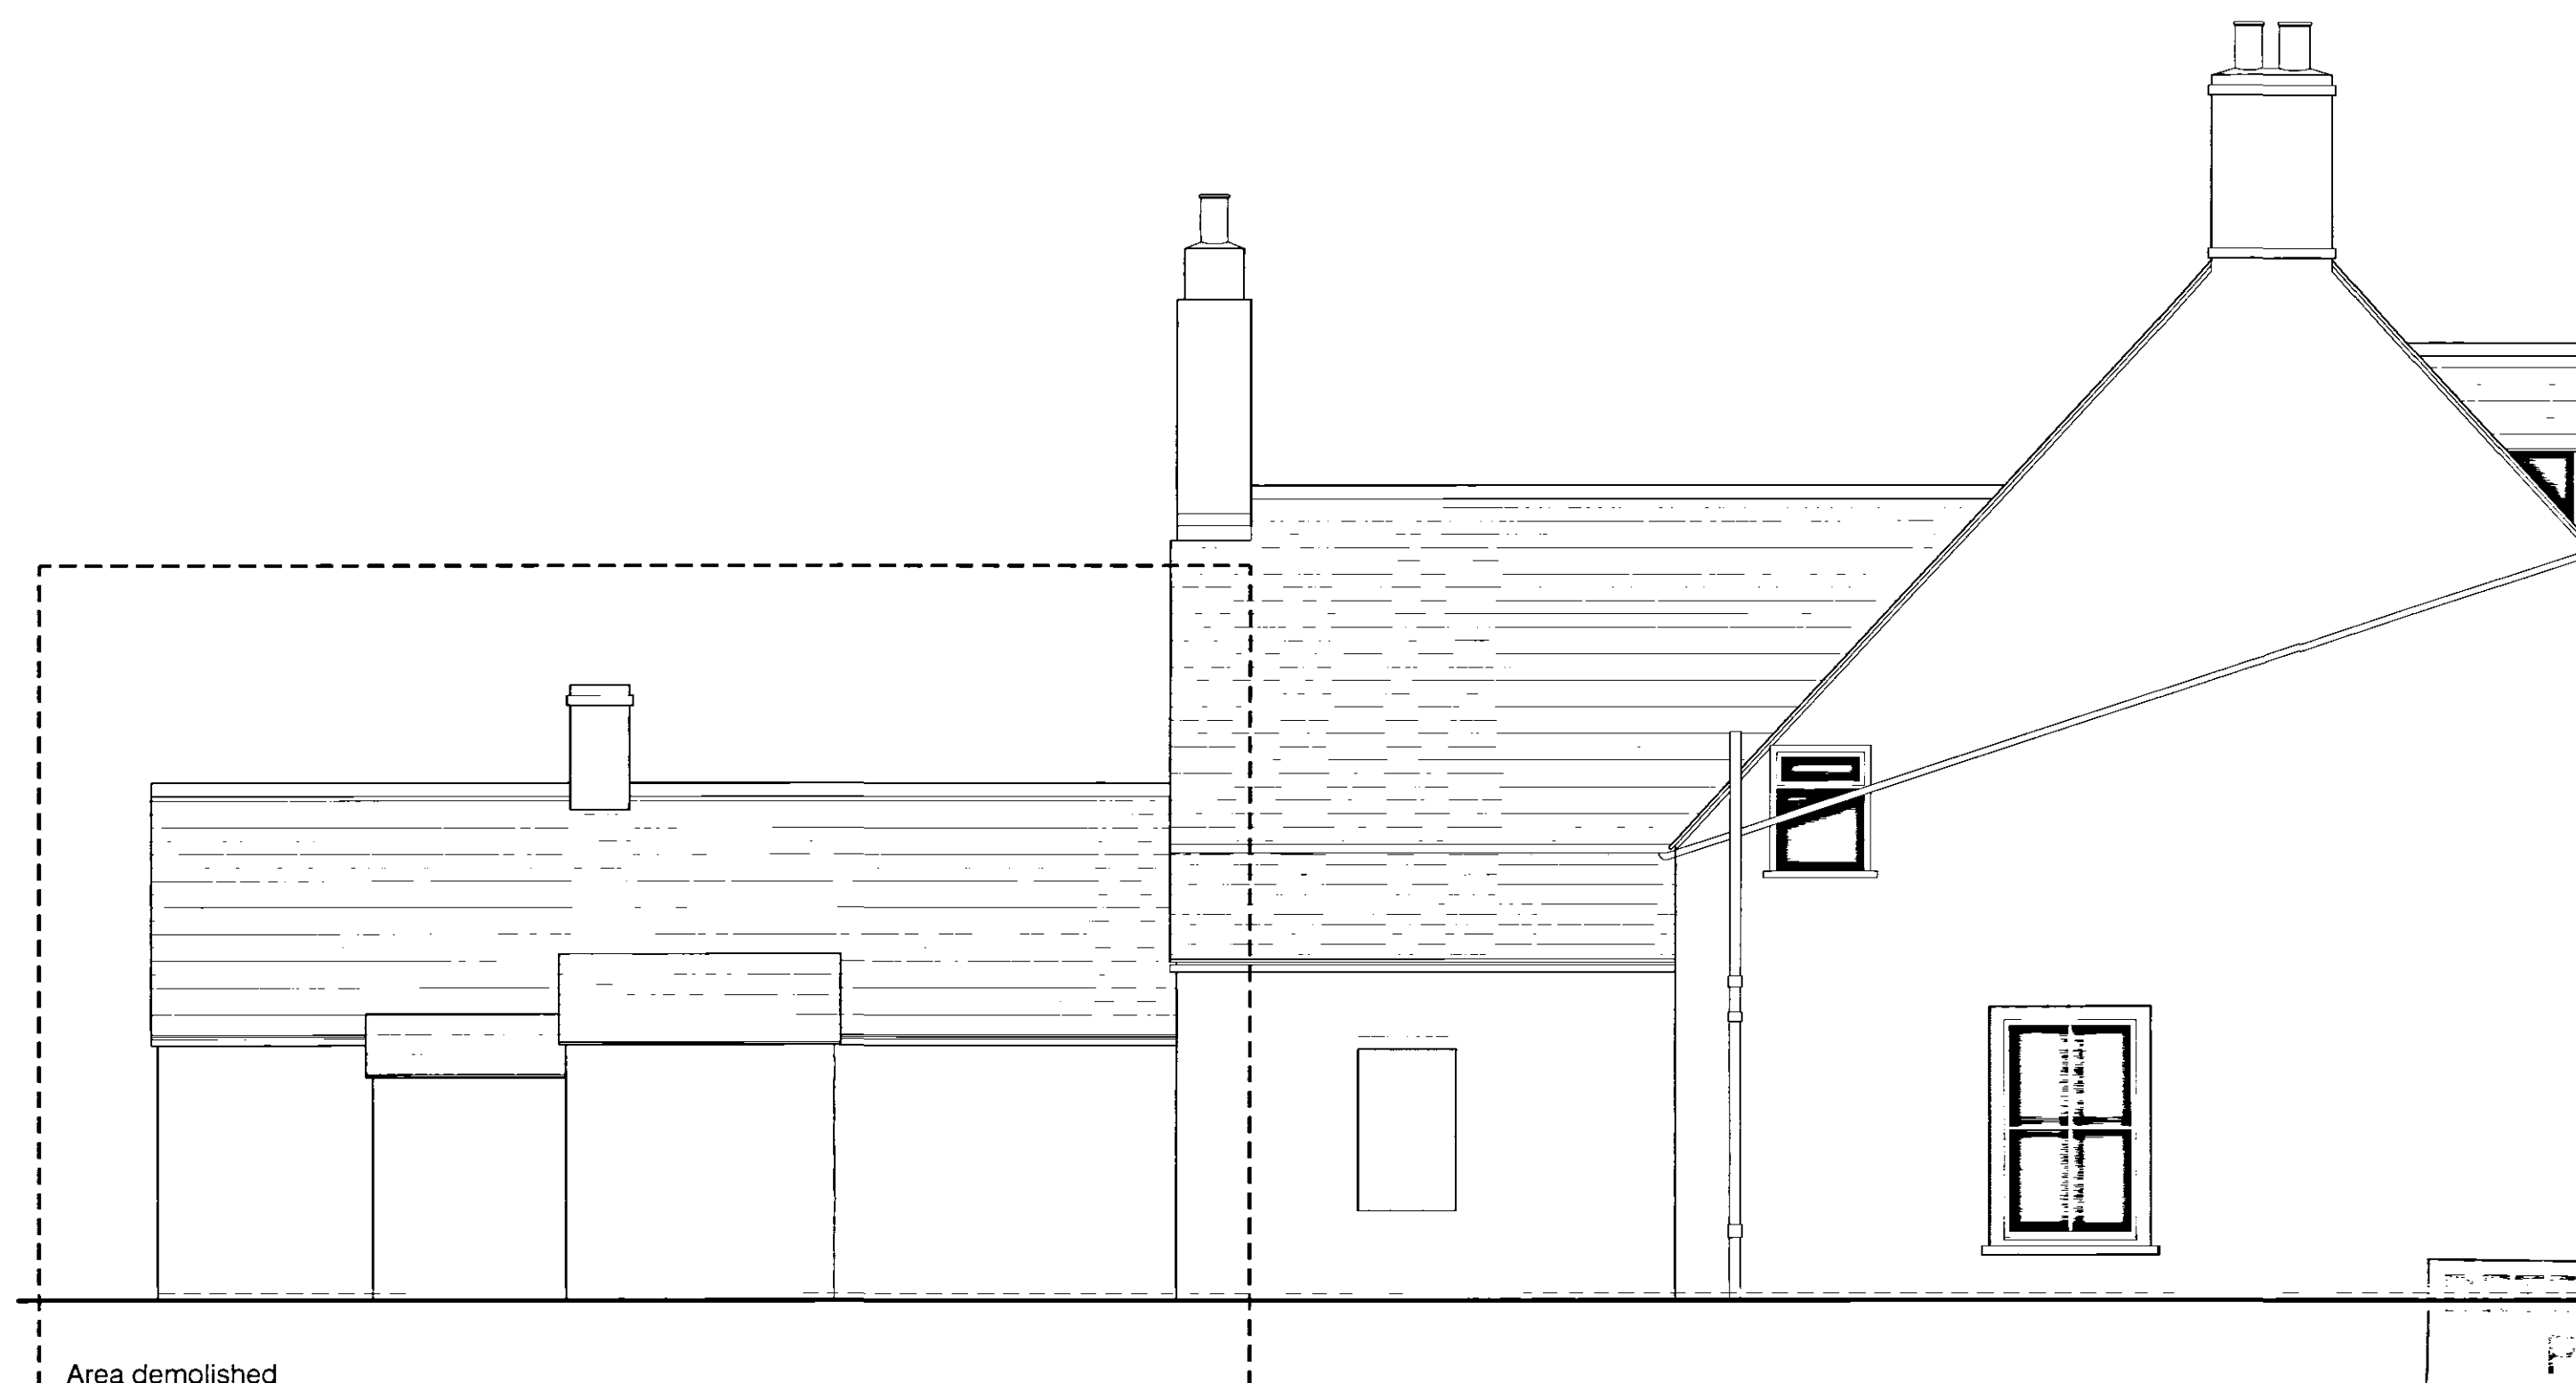

West Elevation scale 1:50

Area demolished

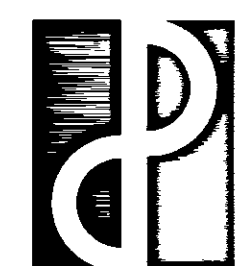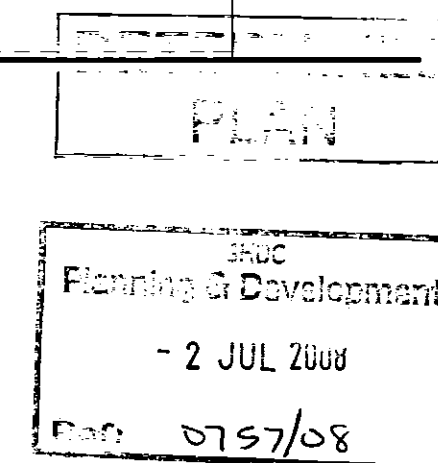

The Design Partnership

The Design Partnership (Ely) Ltd  
100 High Street, Chatteris  
Cambridgeshire PE16 9NN  
Tel: 01354 693111  
Fax: 01354 694672

Job Title

Proposed Alterations to Bank House, Common  
Road, Moulton Seas End, Spalding for  
Ashley King Developments

Drawing Title

Survey Drawing Including North Wing  
(Prior to Demolition)  
Elevations

| Date   | Scale | Drawn | Dwg. No.   | Rev. |
|--------|-------|-------|------------|------|
| Jan 08 | 1:50  | GB    | PC-275-P04 |      |