



DO NOT SCALE FROM THIS DRAWING

THE GENERAL CONTRACTOR IS TO CHECK ALL DIMENSIONS ON SITE AND REPORT ANY DISCREPANCIES TO THE SUPERVISING OFFICER.


ALL DIMENSIONS ARE SHOWN IN mm UNLESS OTHERWISE STATED.

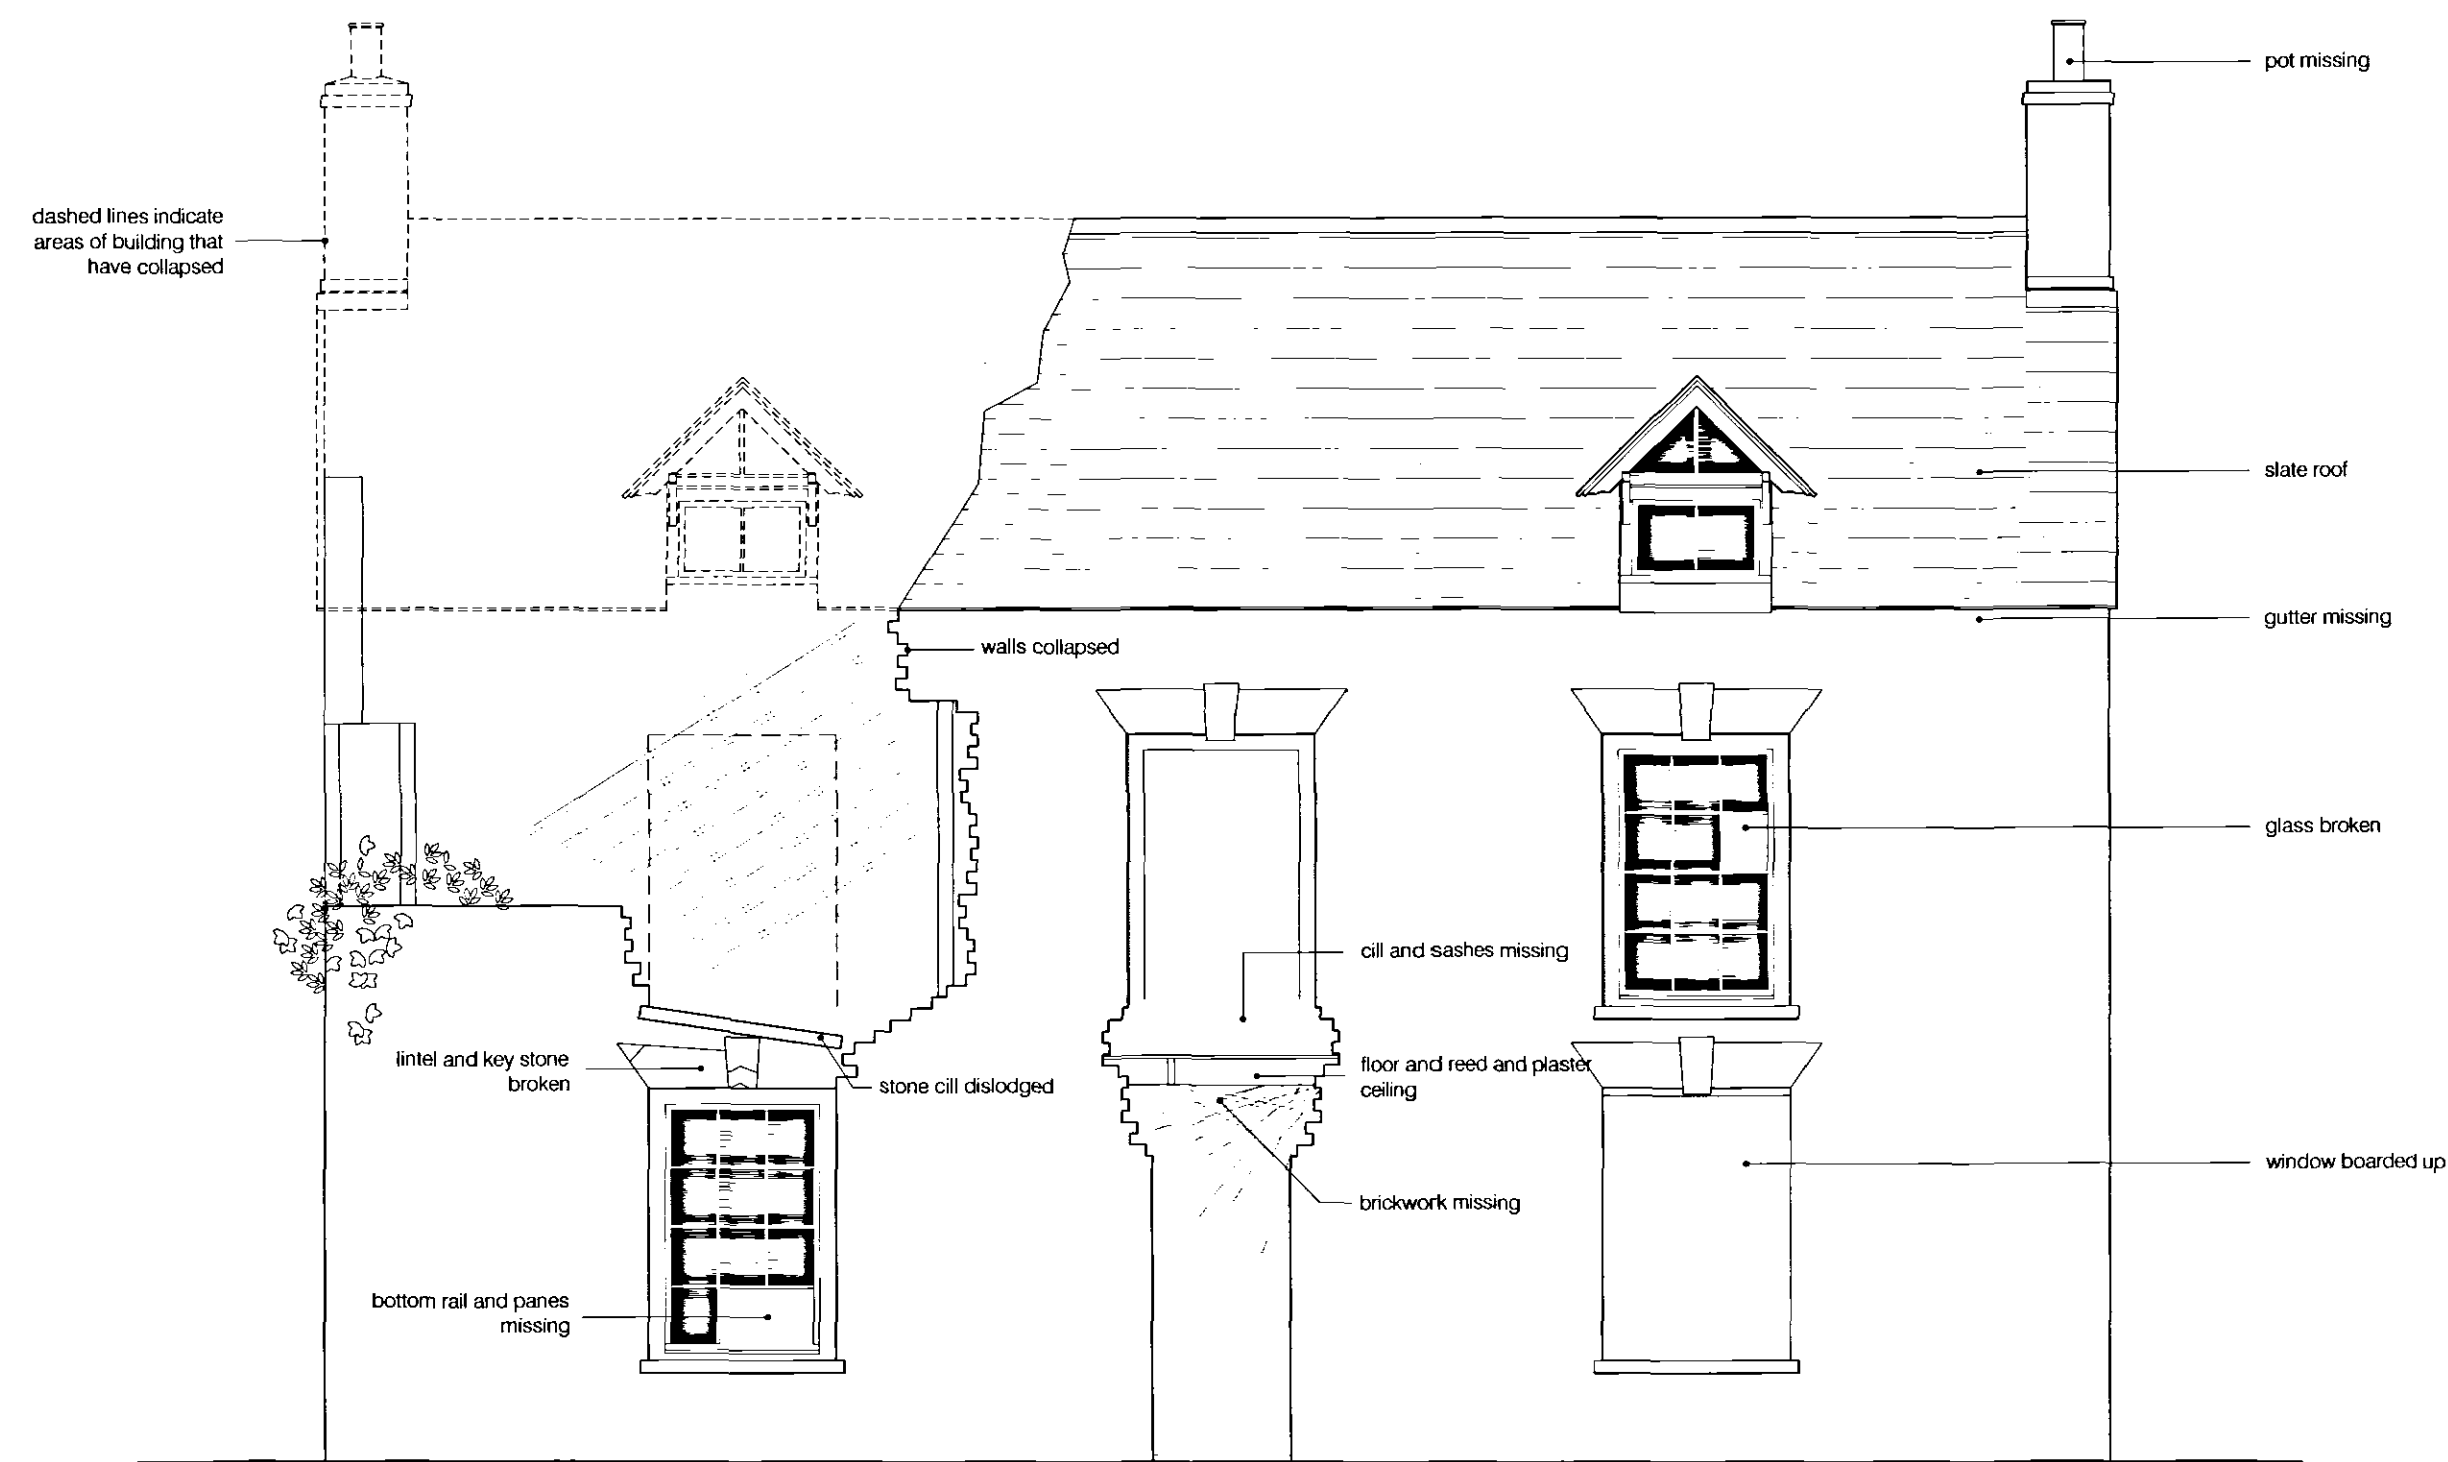


South Elevation scale 1:50

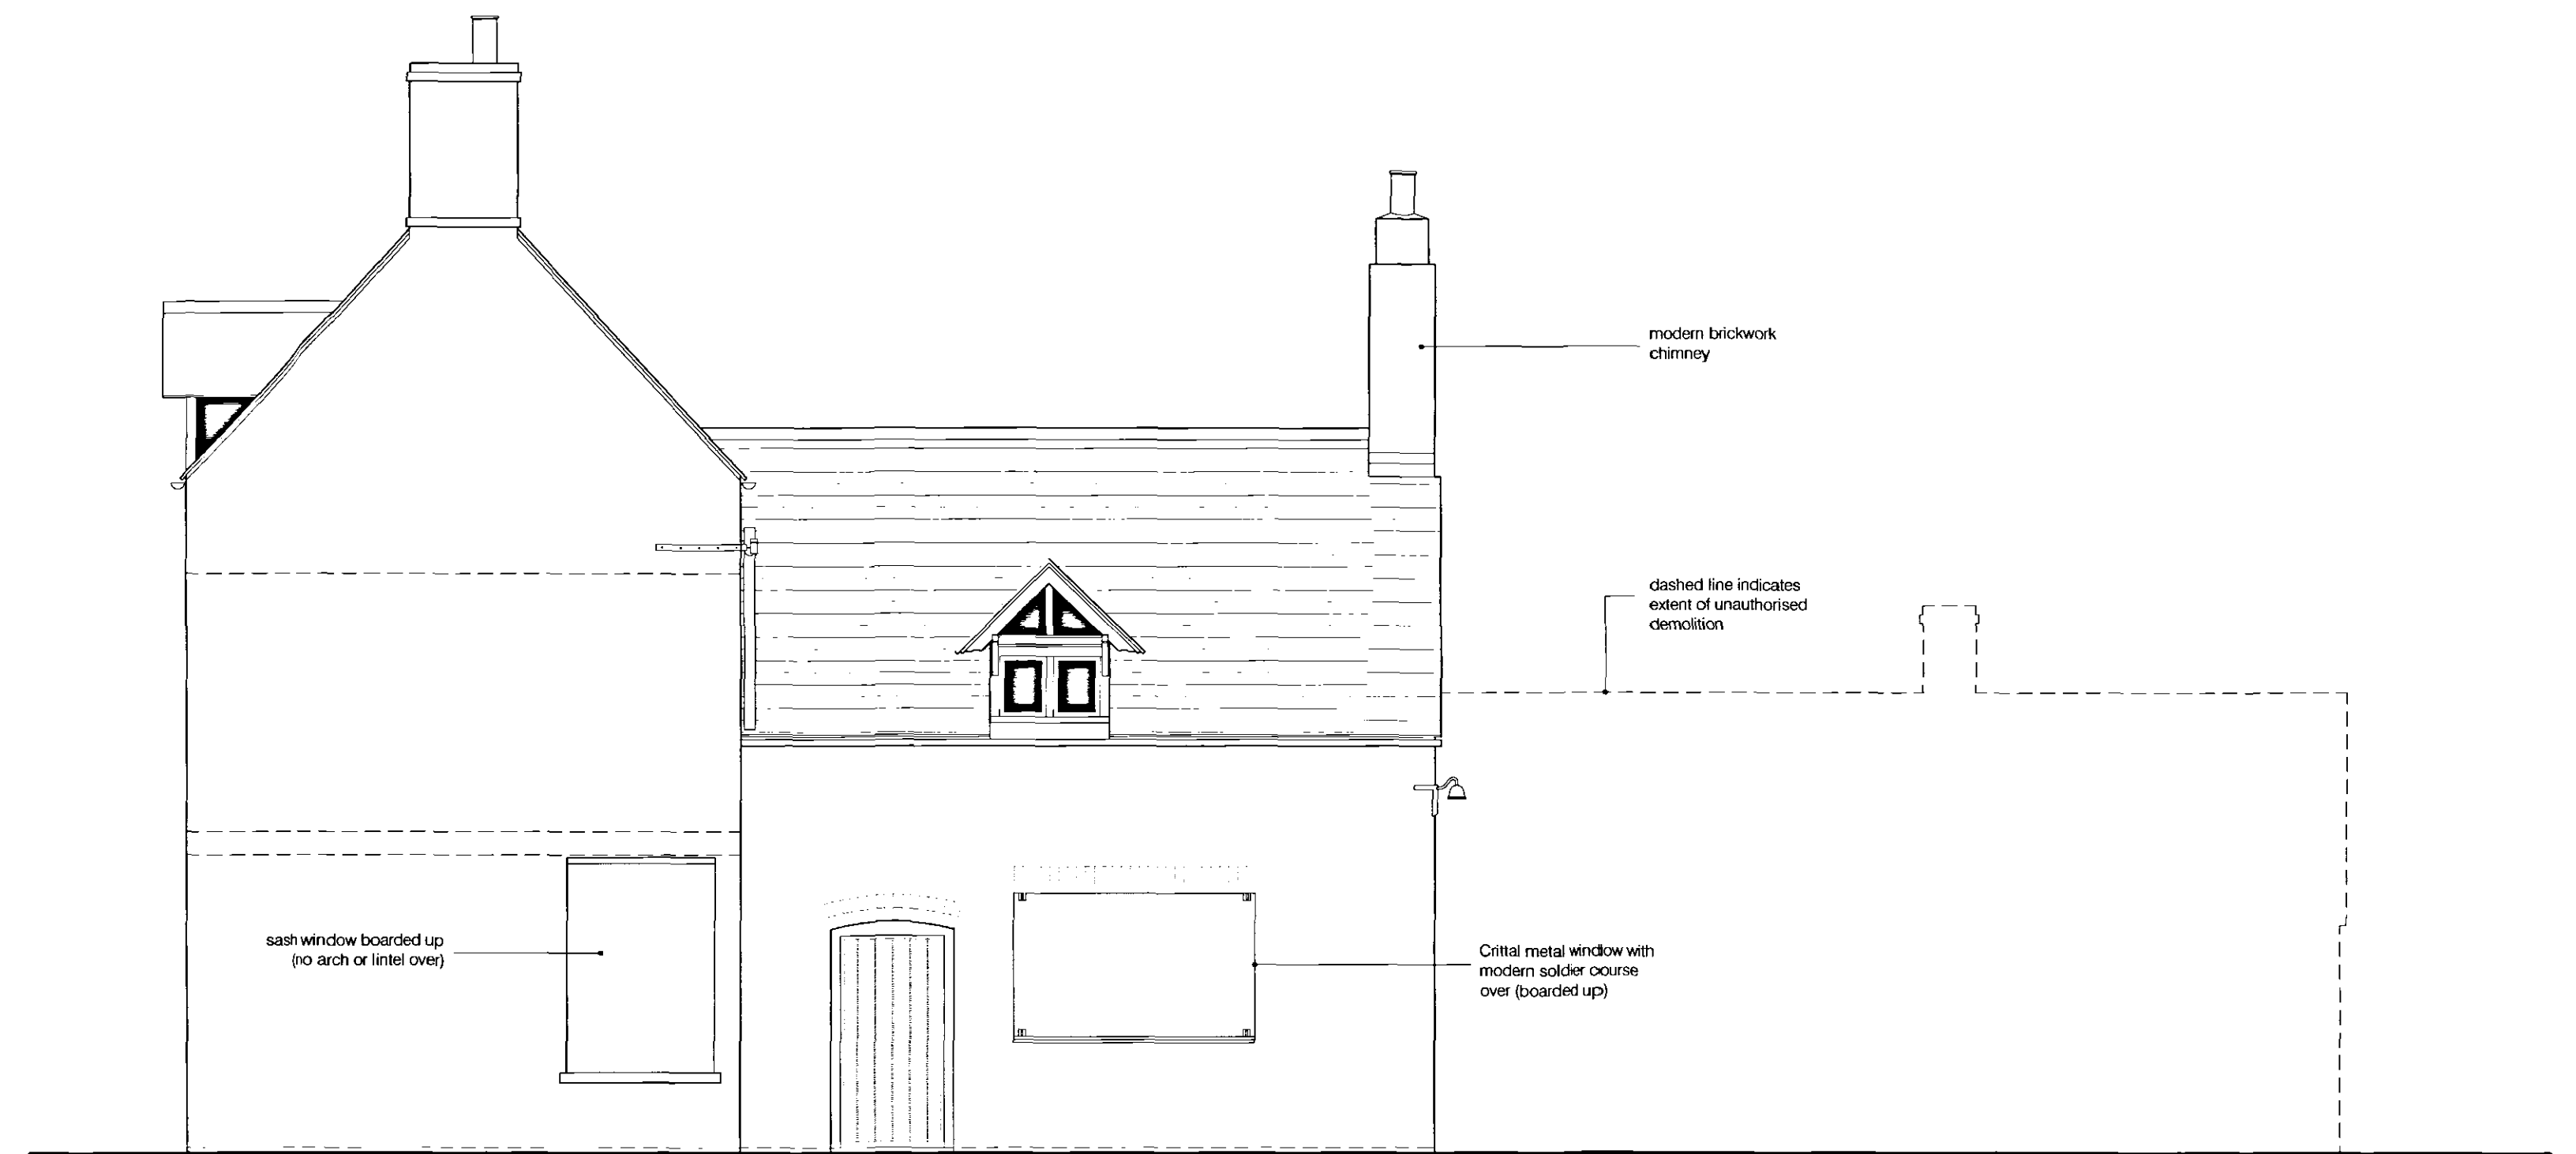

East Elevation scale 1:50

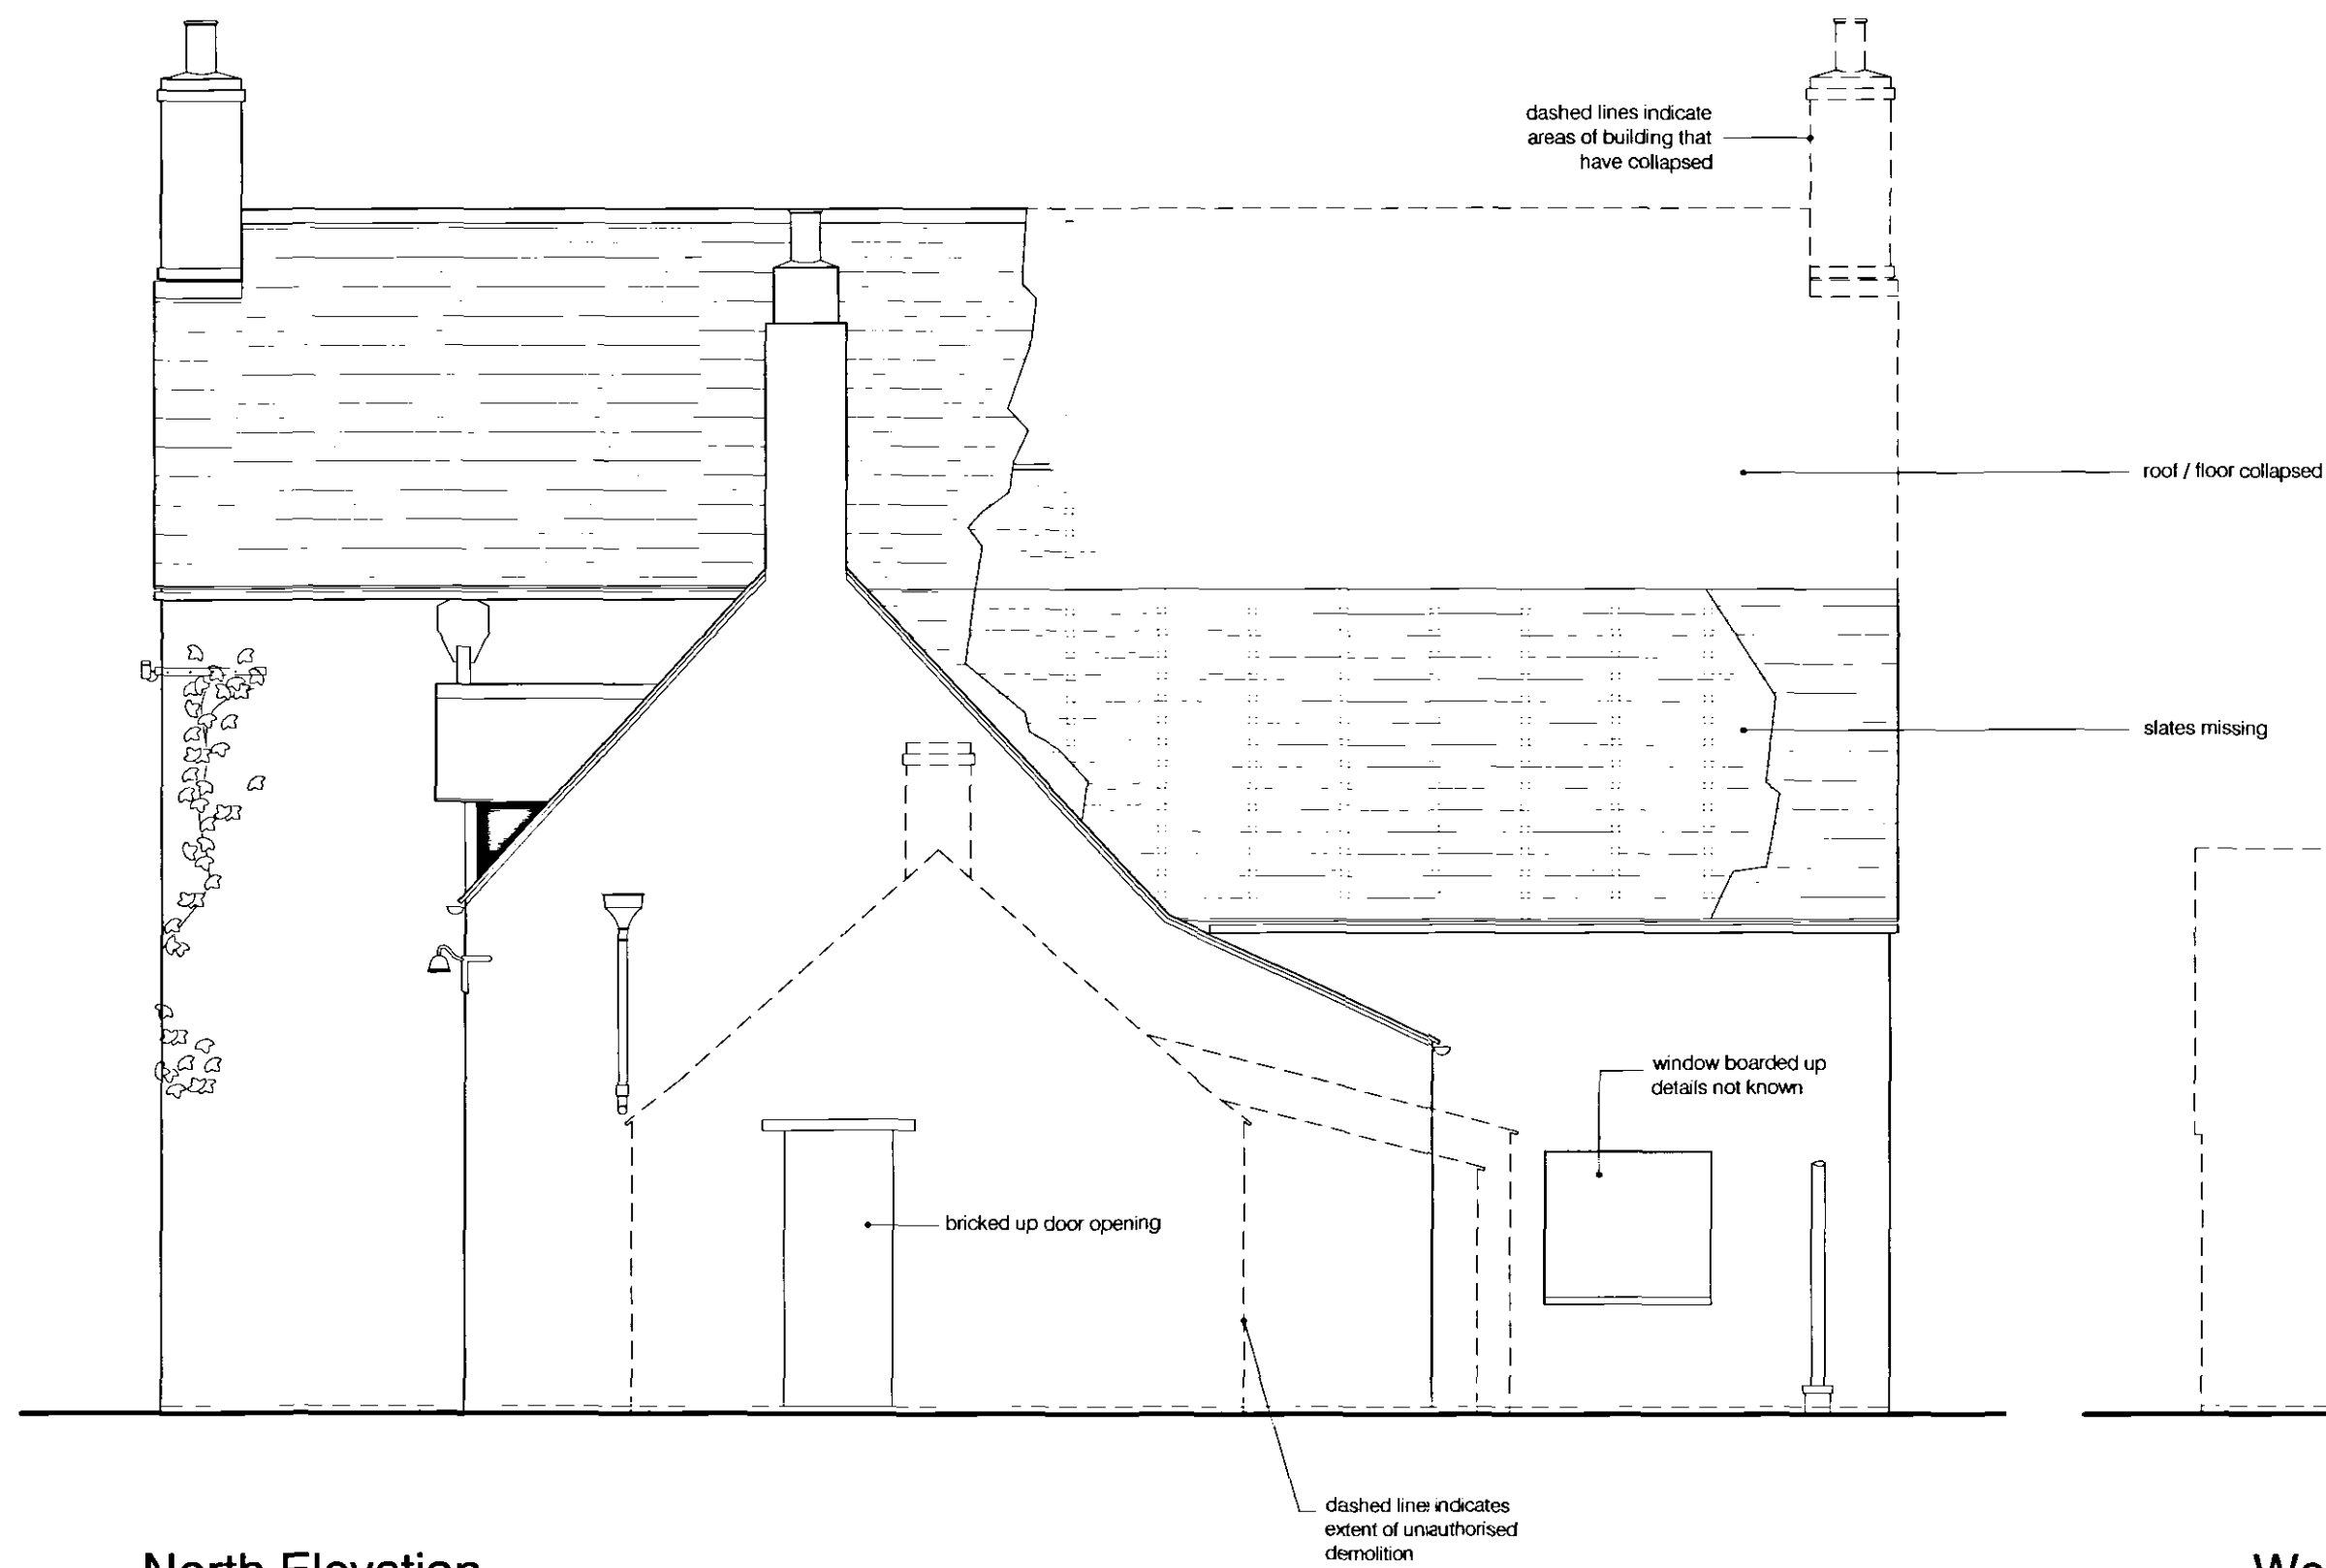


North Elevation scale 1:50

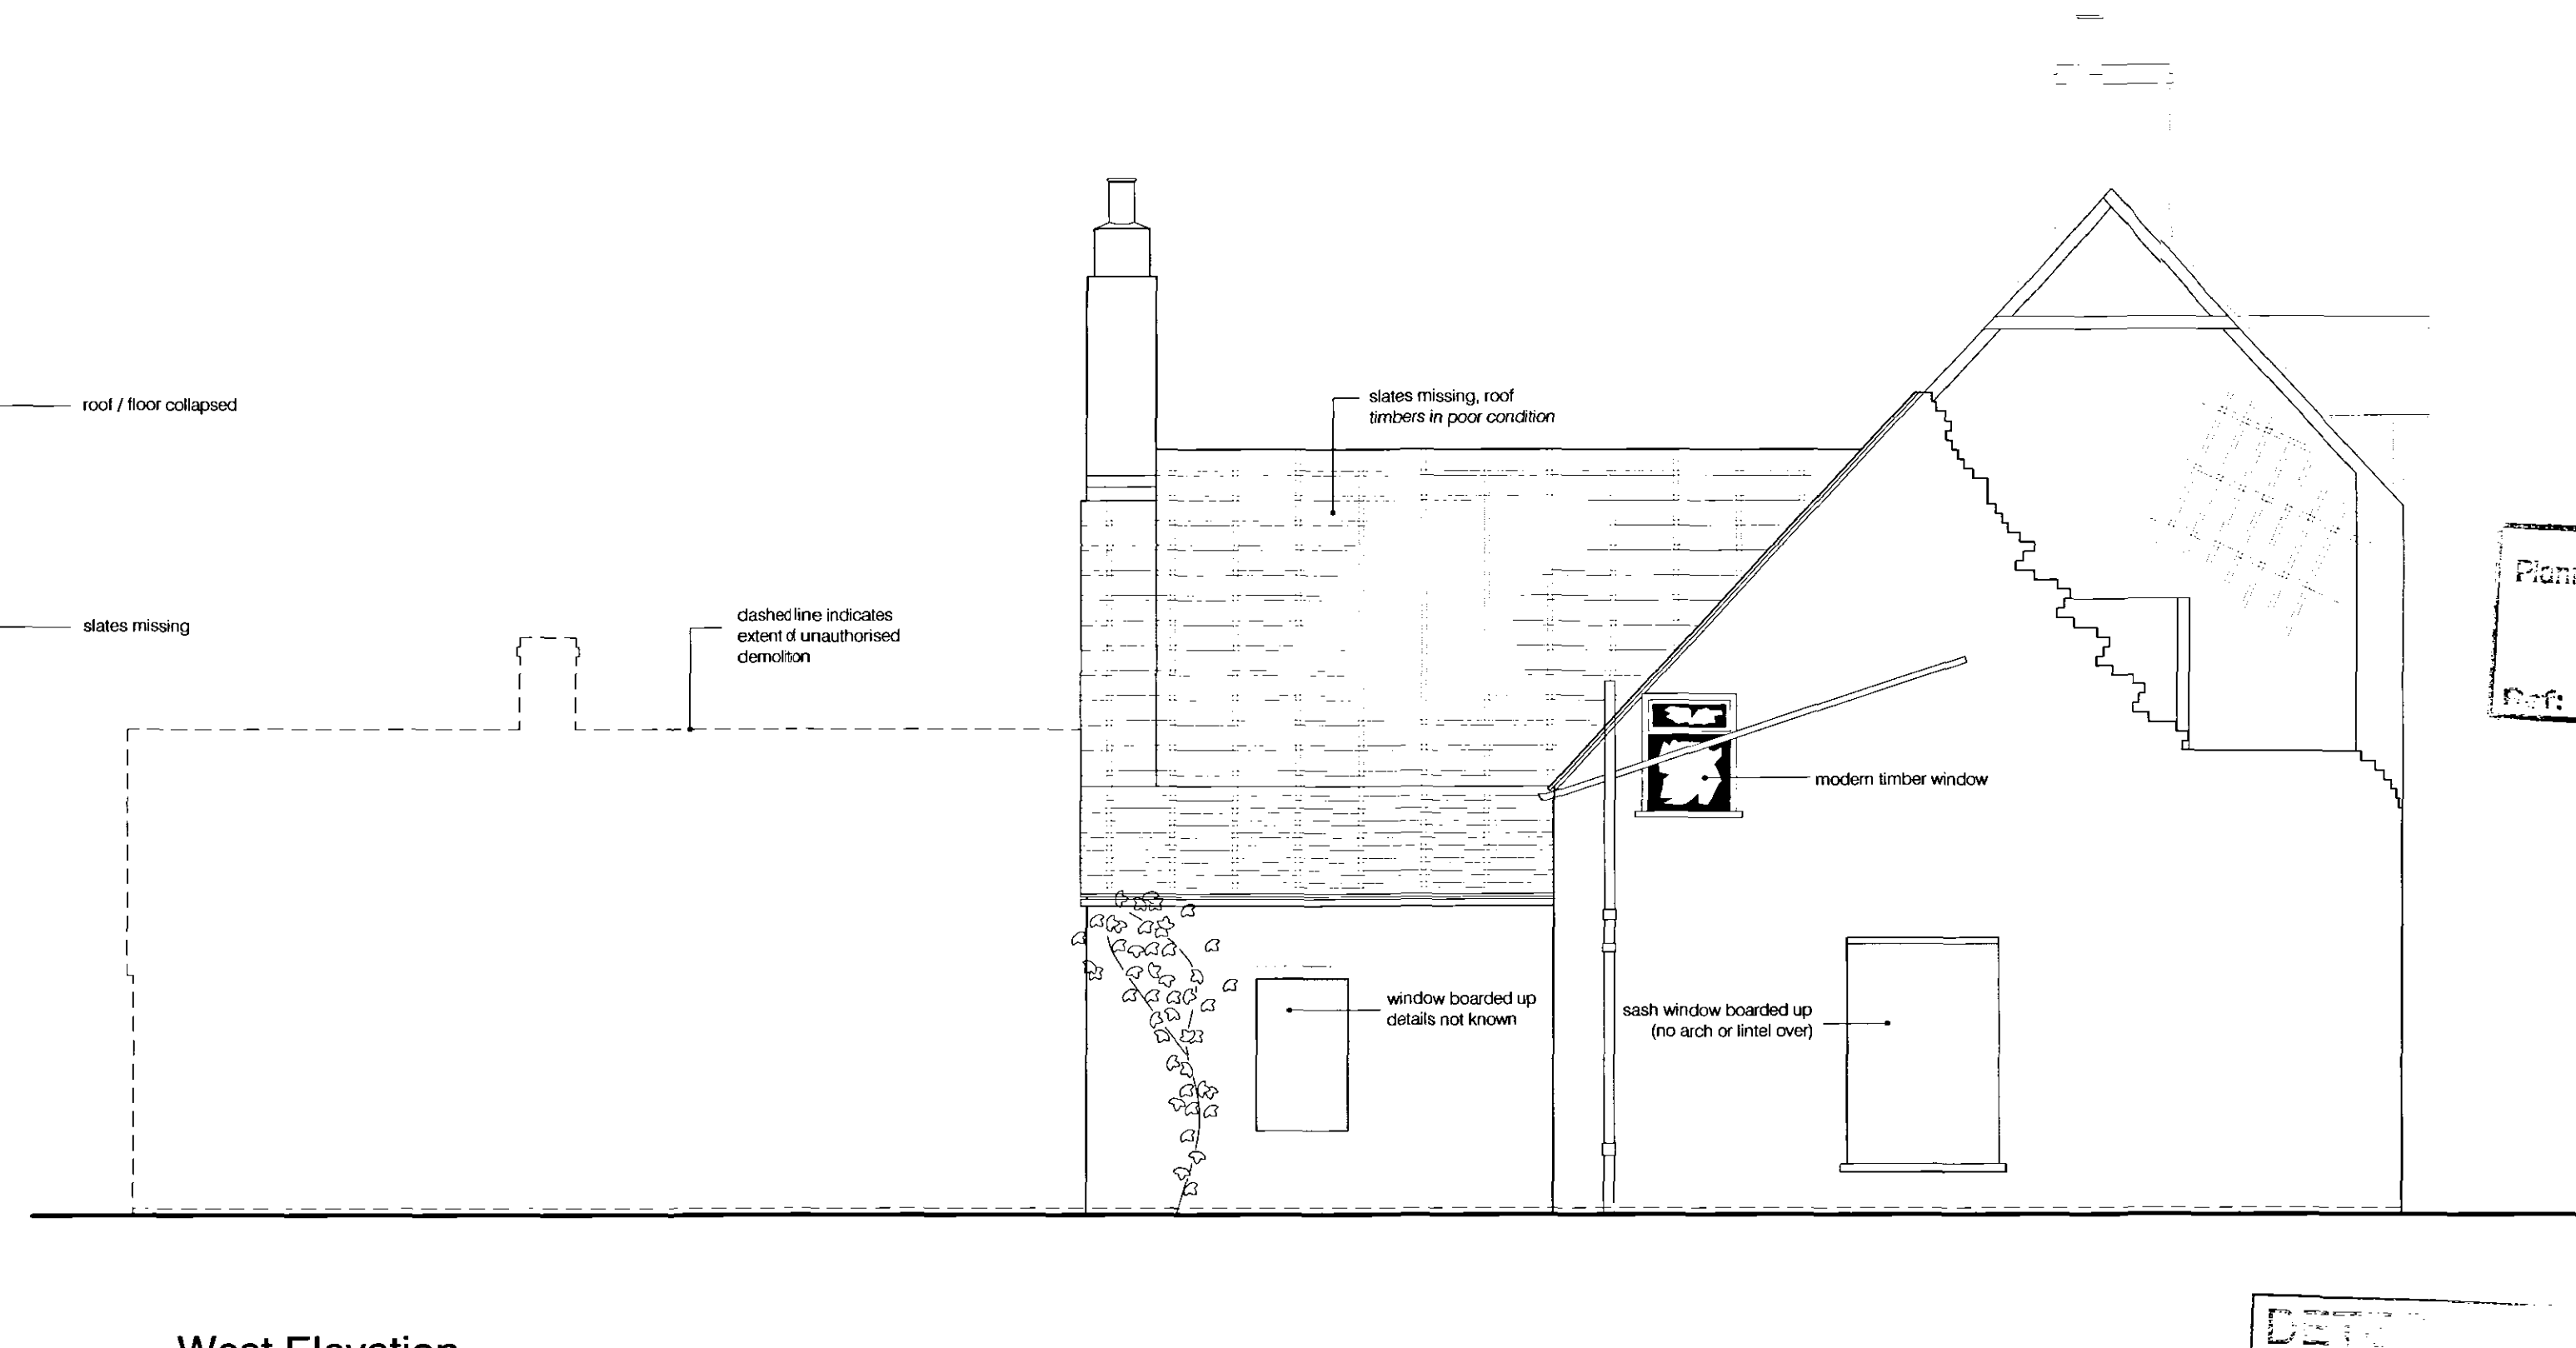

West Elevation scale 1:50

Planning & Development
- 2 JUL 2008
Ref: 0757/08

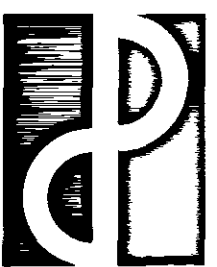

The Design Partnership

The Design Partnership (Ely) Ltd.
100 High Street, Chatteris
Cambridgeshire PE16 6NN
Tel: 01354 693111
Fax: 01354 694672

Job Title

Proposed Alterations to Bank House, Common
Road, Moulton Seas End, Spalding for
Ashley King Developments

Drawing Title

Survey Drawing
Current Condition
Elevations

Date	Scale	Dwn	Dwg. No.	Rev.
June 2007	1:50	pd/gb	PC-275-P02	