

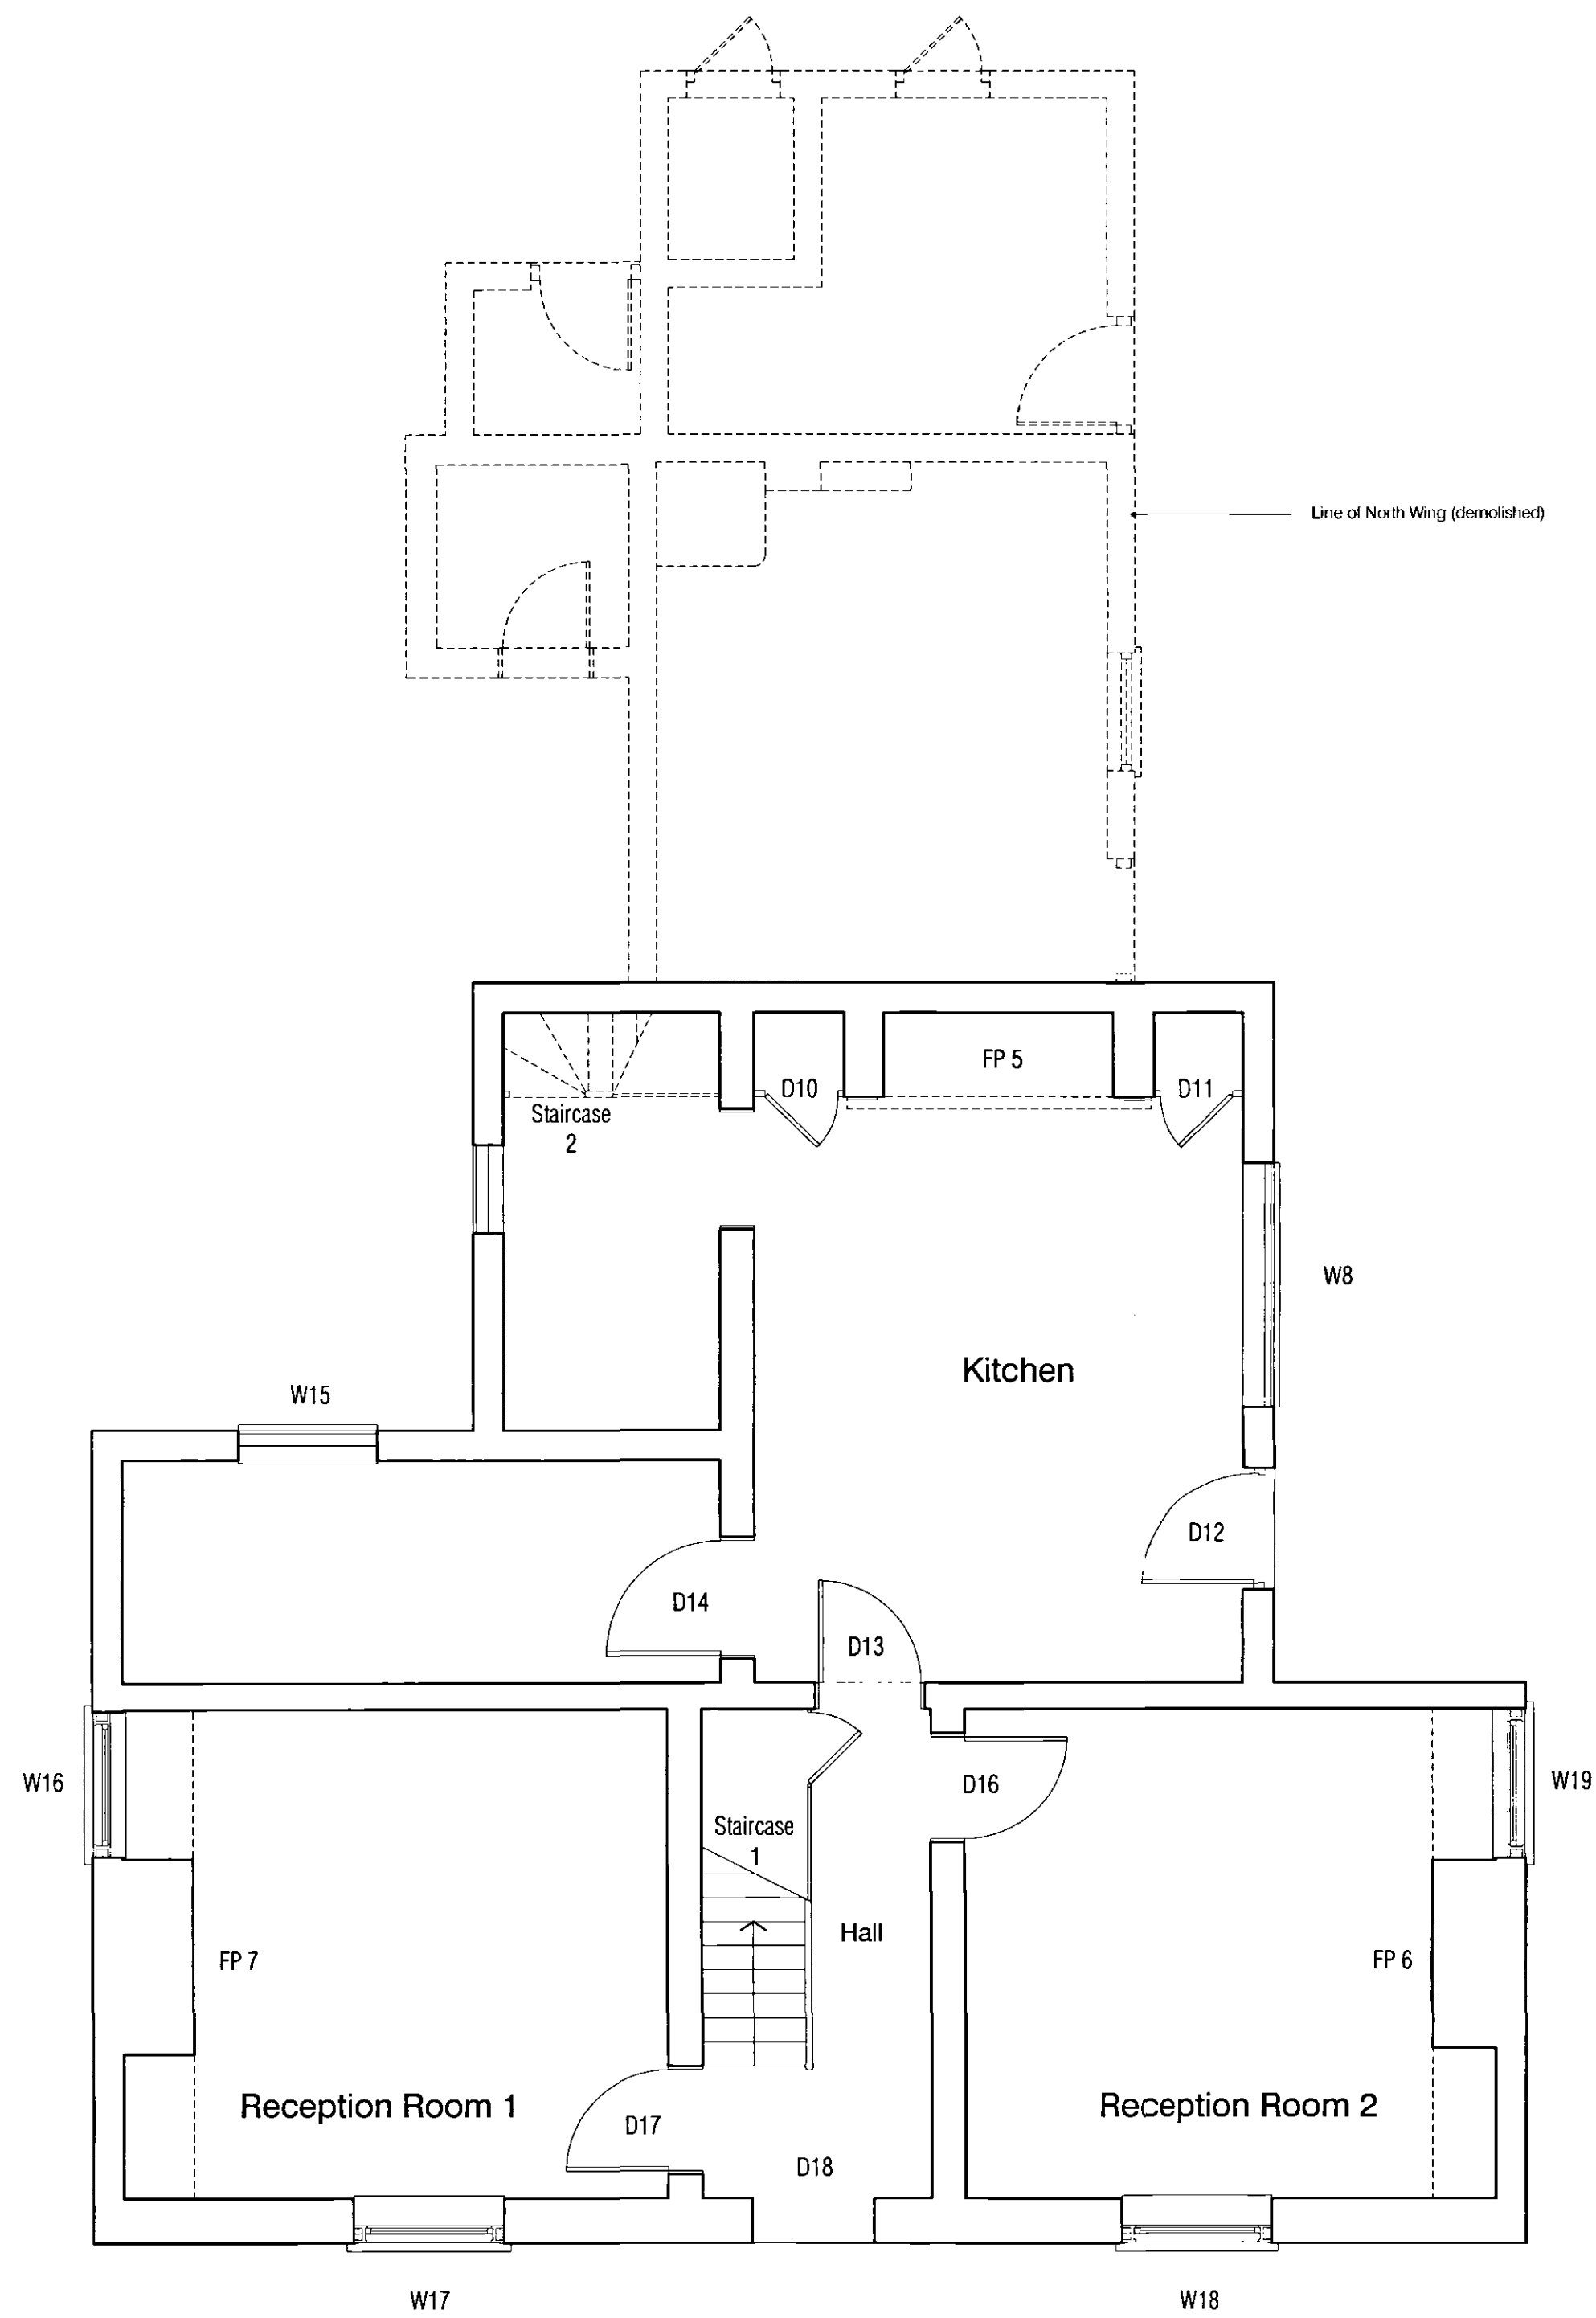



DO NOT SCALE FROM THIS DRAWING
THE GENERAL CONTRACTOR IS TO CHECK ALL DIMENSIONS ON SITE AND REPORT ANY DISCREPANCIES TO THE SUPERVISING OFFICER.
ALL DIMENSIONS ARE SHOWN IN 'mm' UNLESS OTHERWISE STATED.

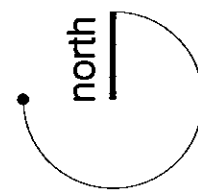

Ground Floor Plan scale 1:50

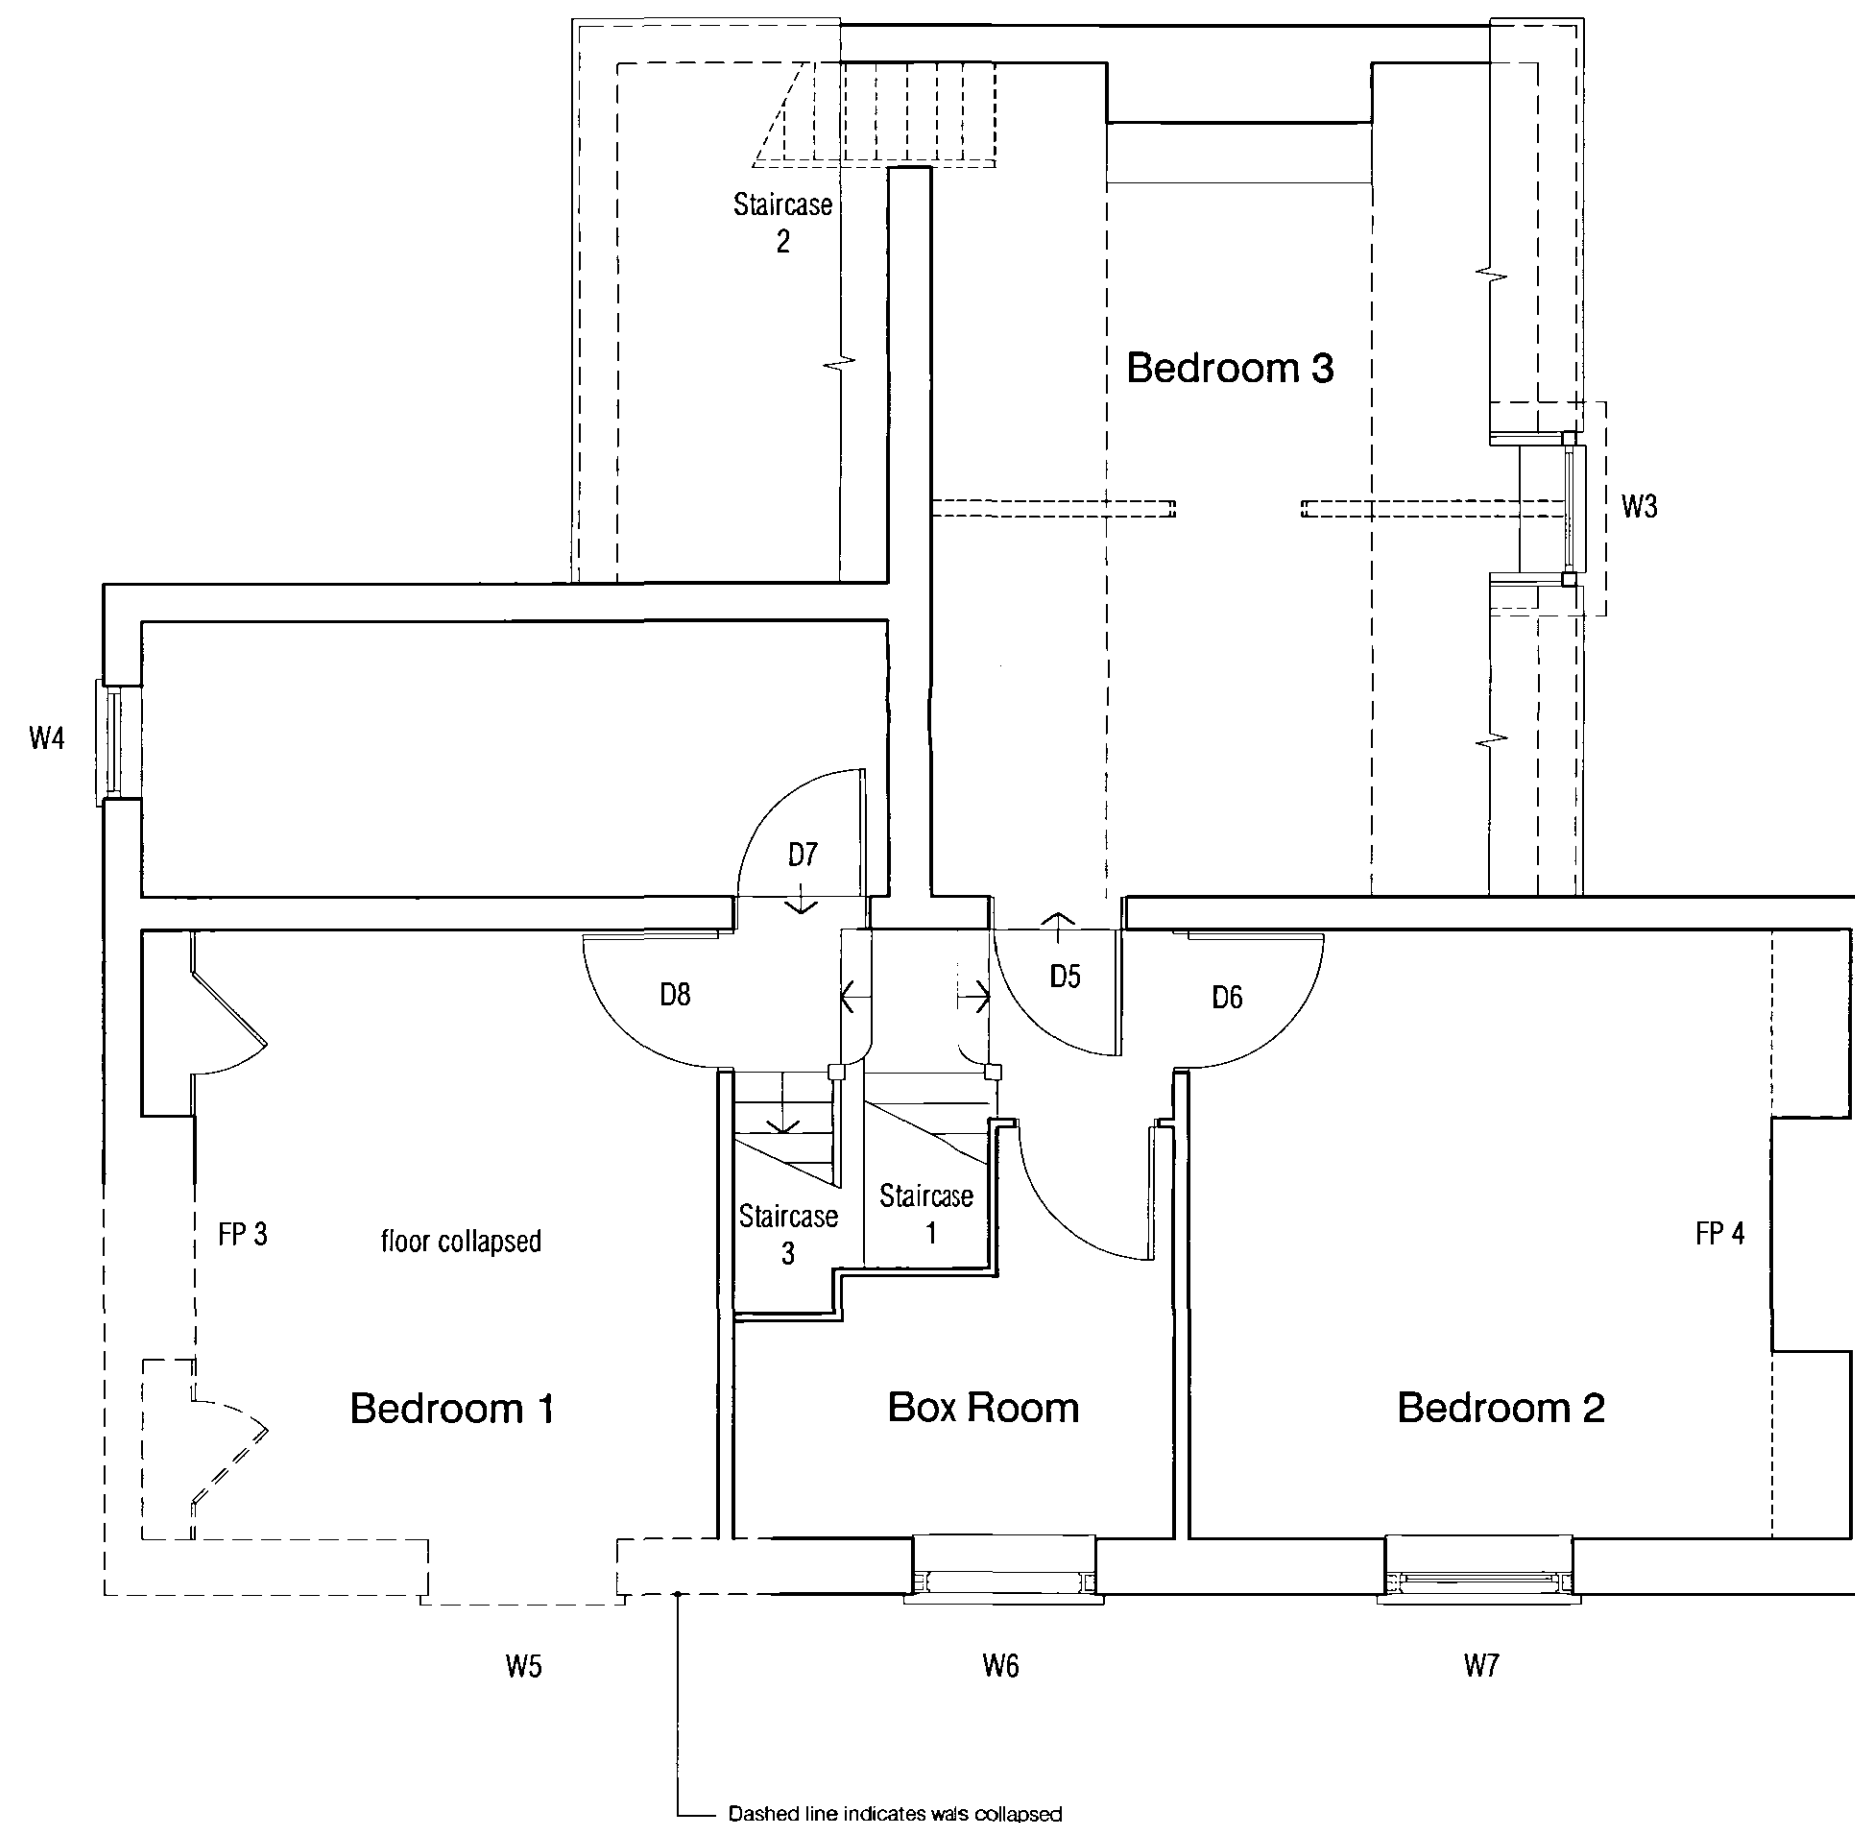

First Floor Plan scale 1:50

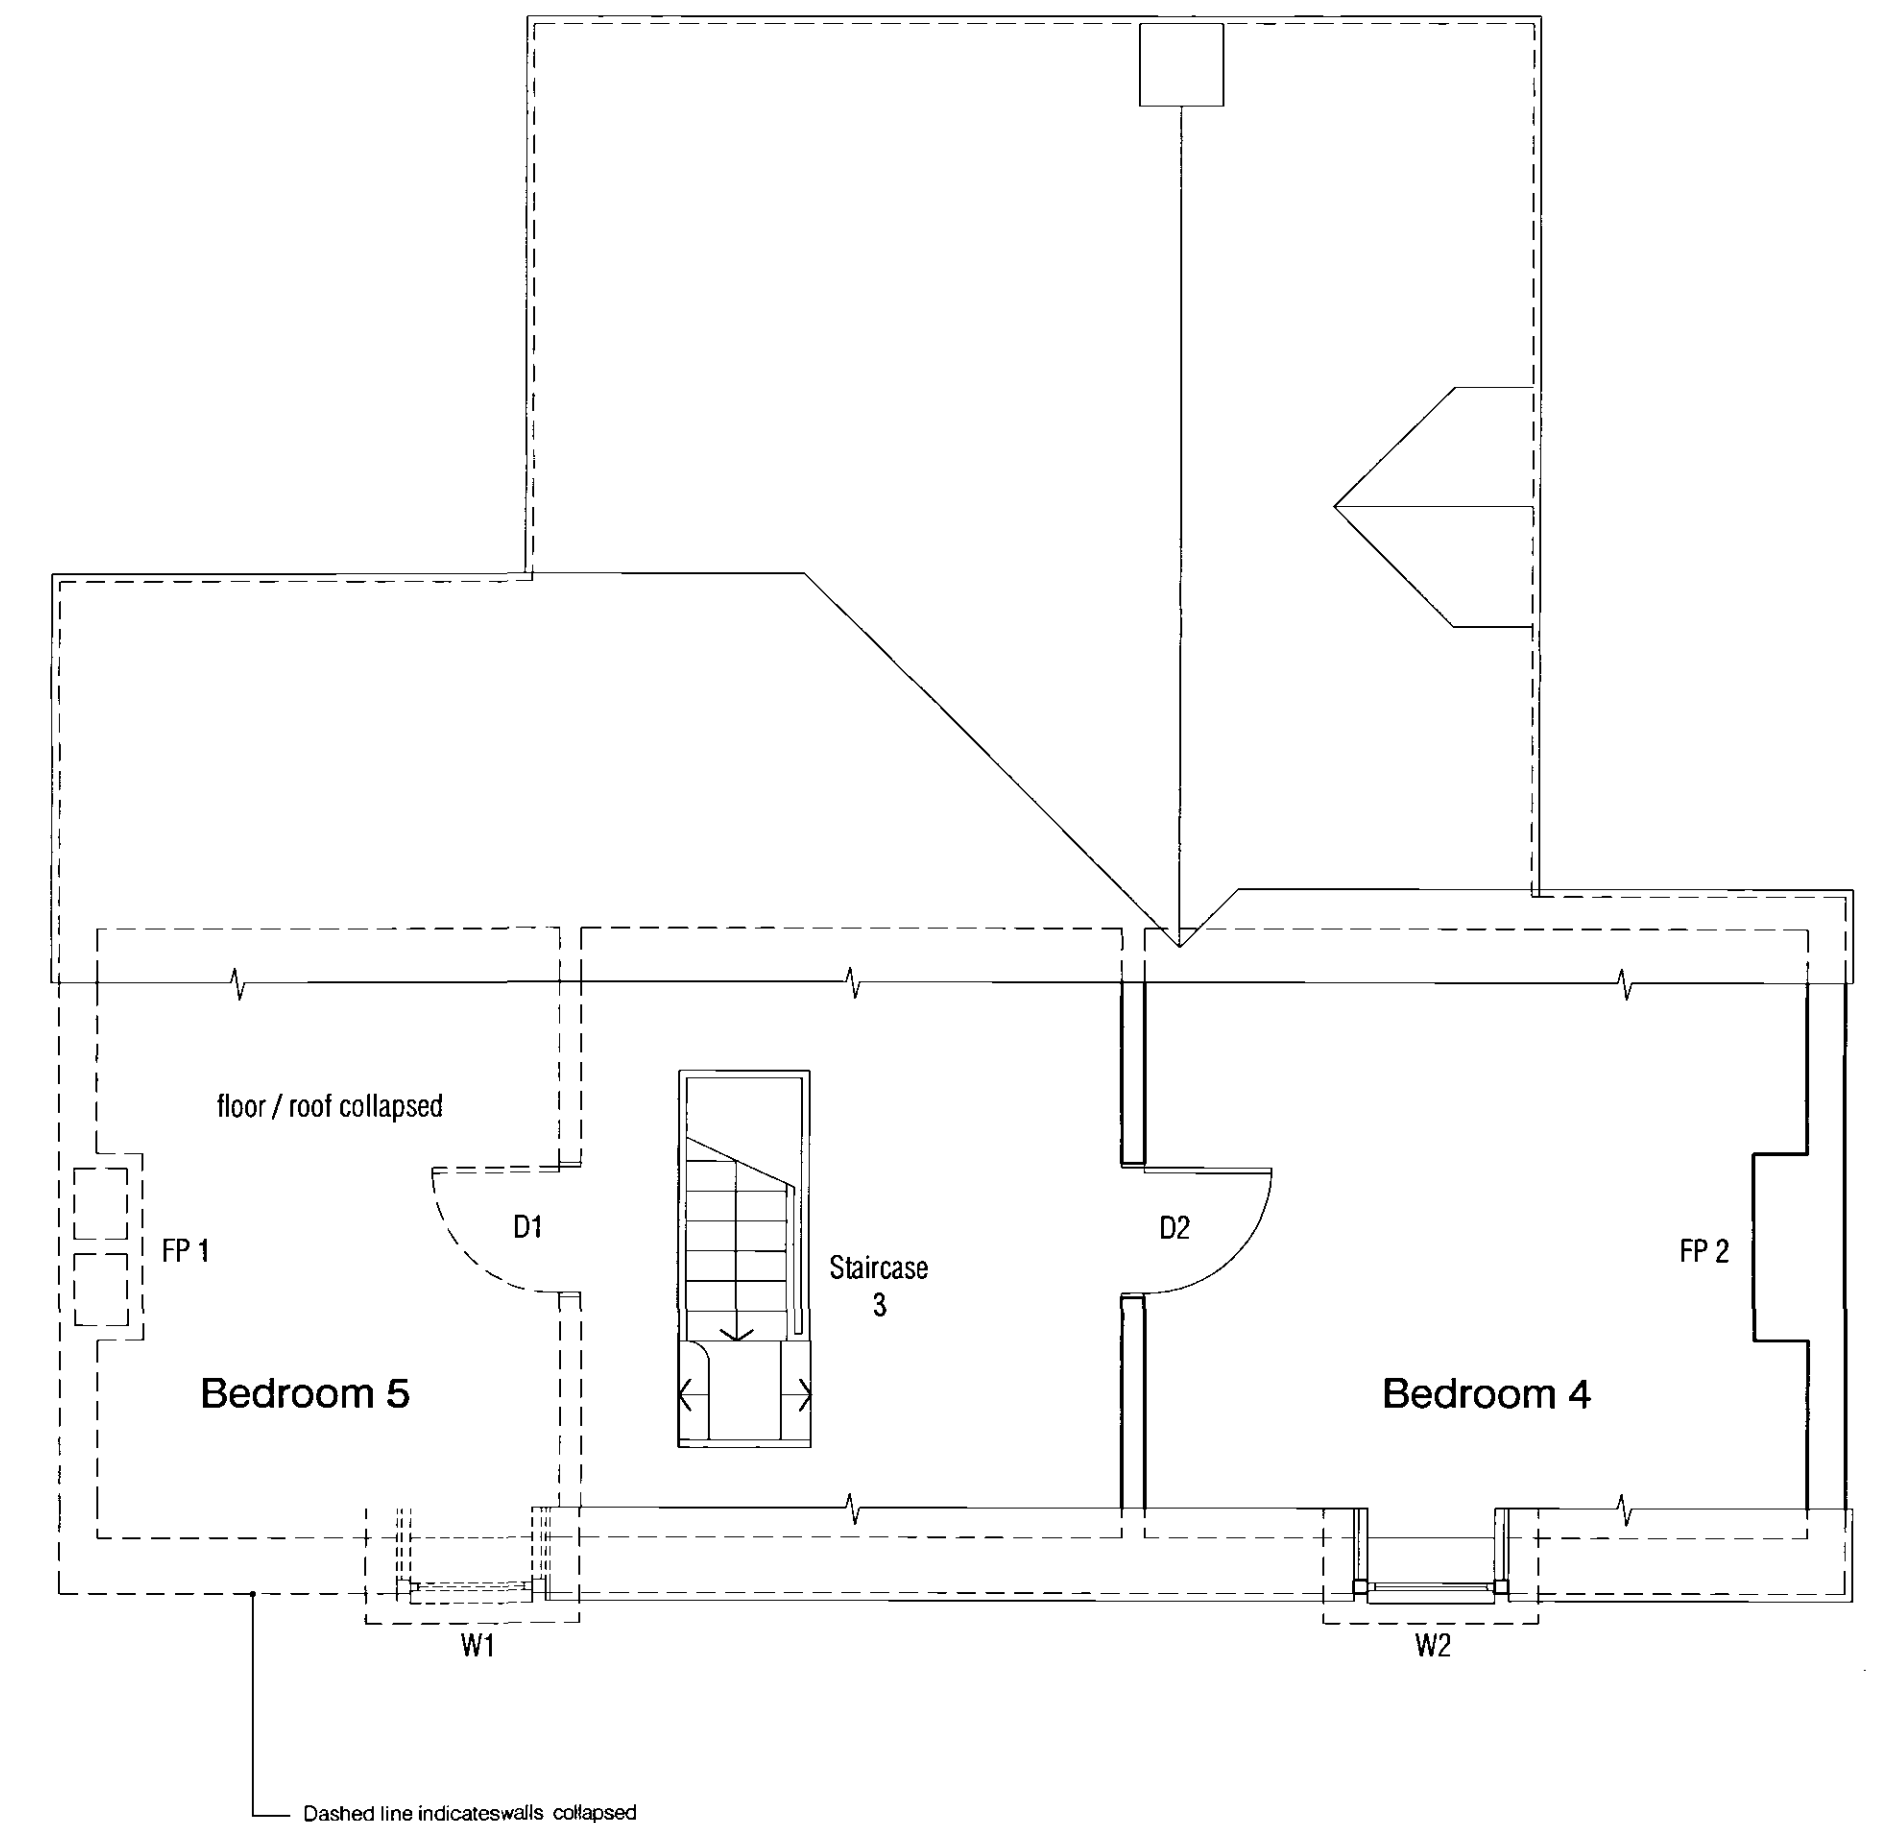

Second Floor Plan scale 1:50



The Design Partnership

The Design Partnership (ED) Ltd.
100 High Street, Chatteris
Cambridgeshire PE16 6NN
Tel: 01354 693111
Fax: 01354 694672

Job Title

Proposed Alterations to Bank House, Common Road, Moulton Seas End, Spalding for Ashley King Developments

Drawing Title

Survey Drawing
Current Condition
Floor Plans

DETERMINED
PLAN

SPDC
Planning & Development
- 2 JUL 2008
Ref: 0757/08

Date	Scale	Drawn	Dwg. No.	Rev.
June 2007	1:50	gb/pd	PC-275-P01	