




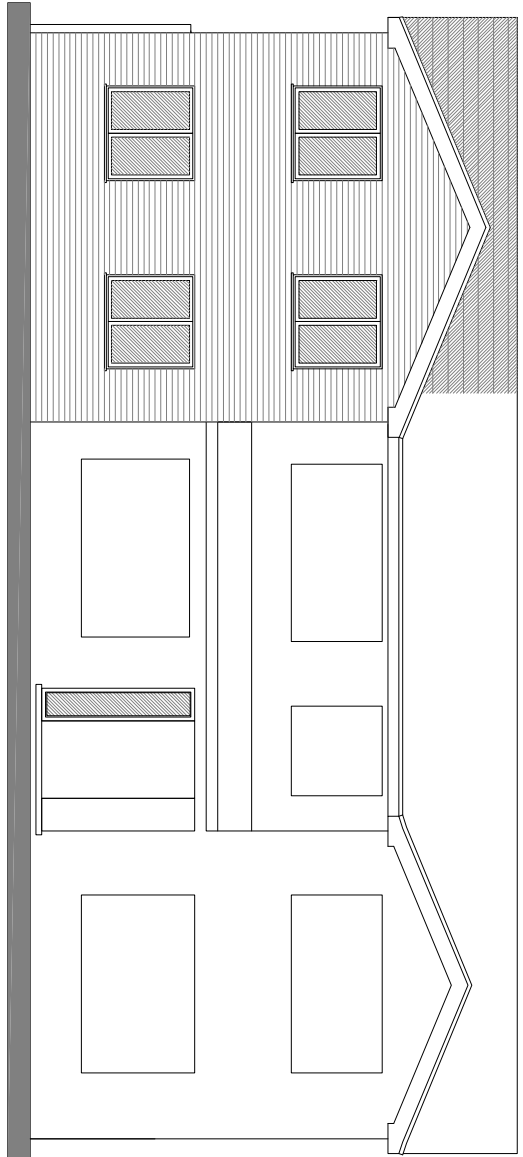


roof tiles to match existing

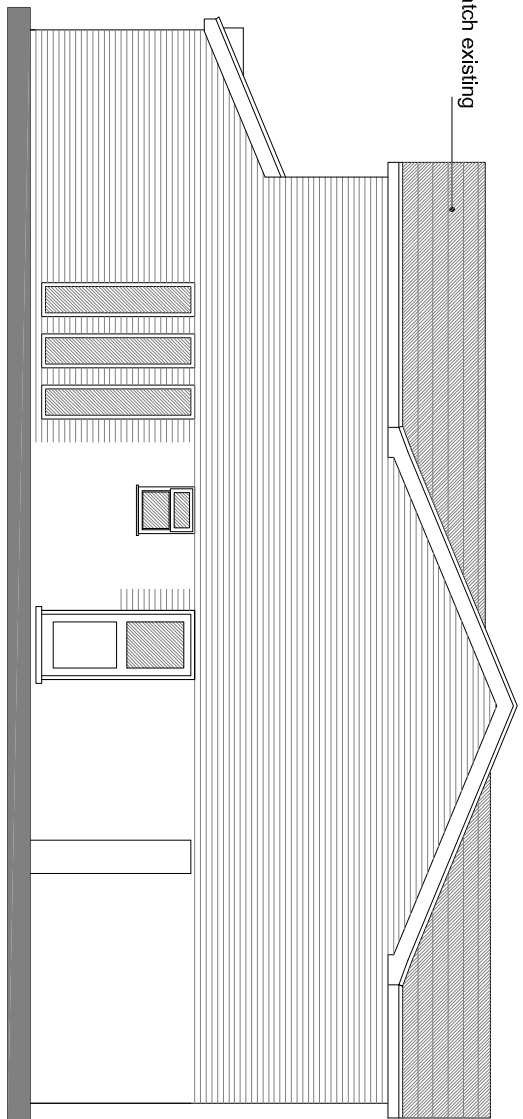

single ply roof covering

brickwork to match existing

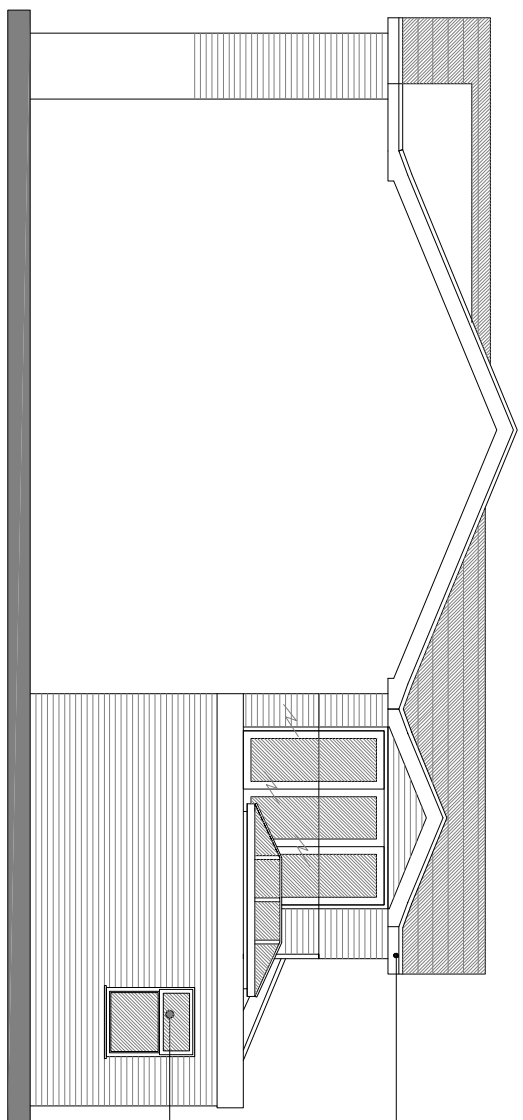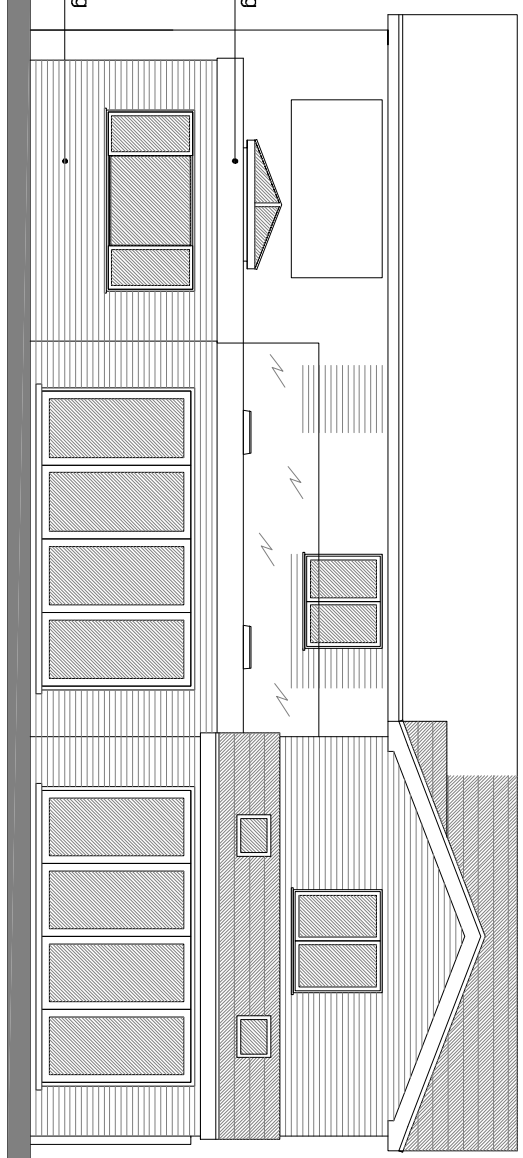


white upvc facias and soffits with black upvc guttering and downpipes


upvc guttering and downpipes

windows and doors to match existing

PROPOSED ELEVATIONS

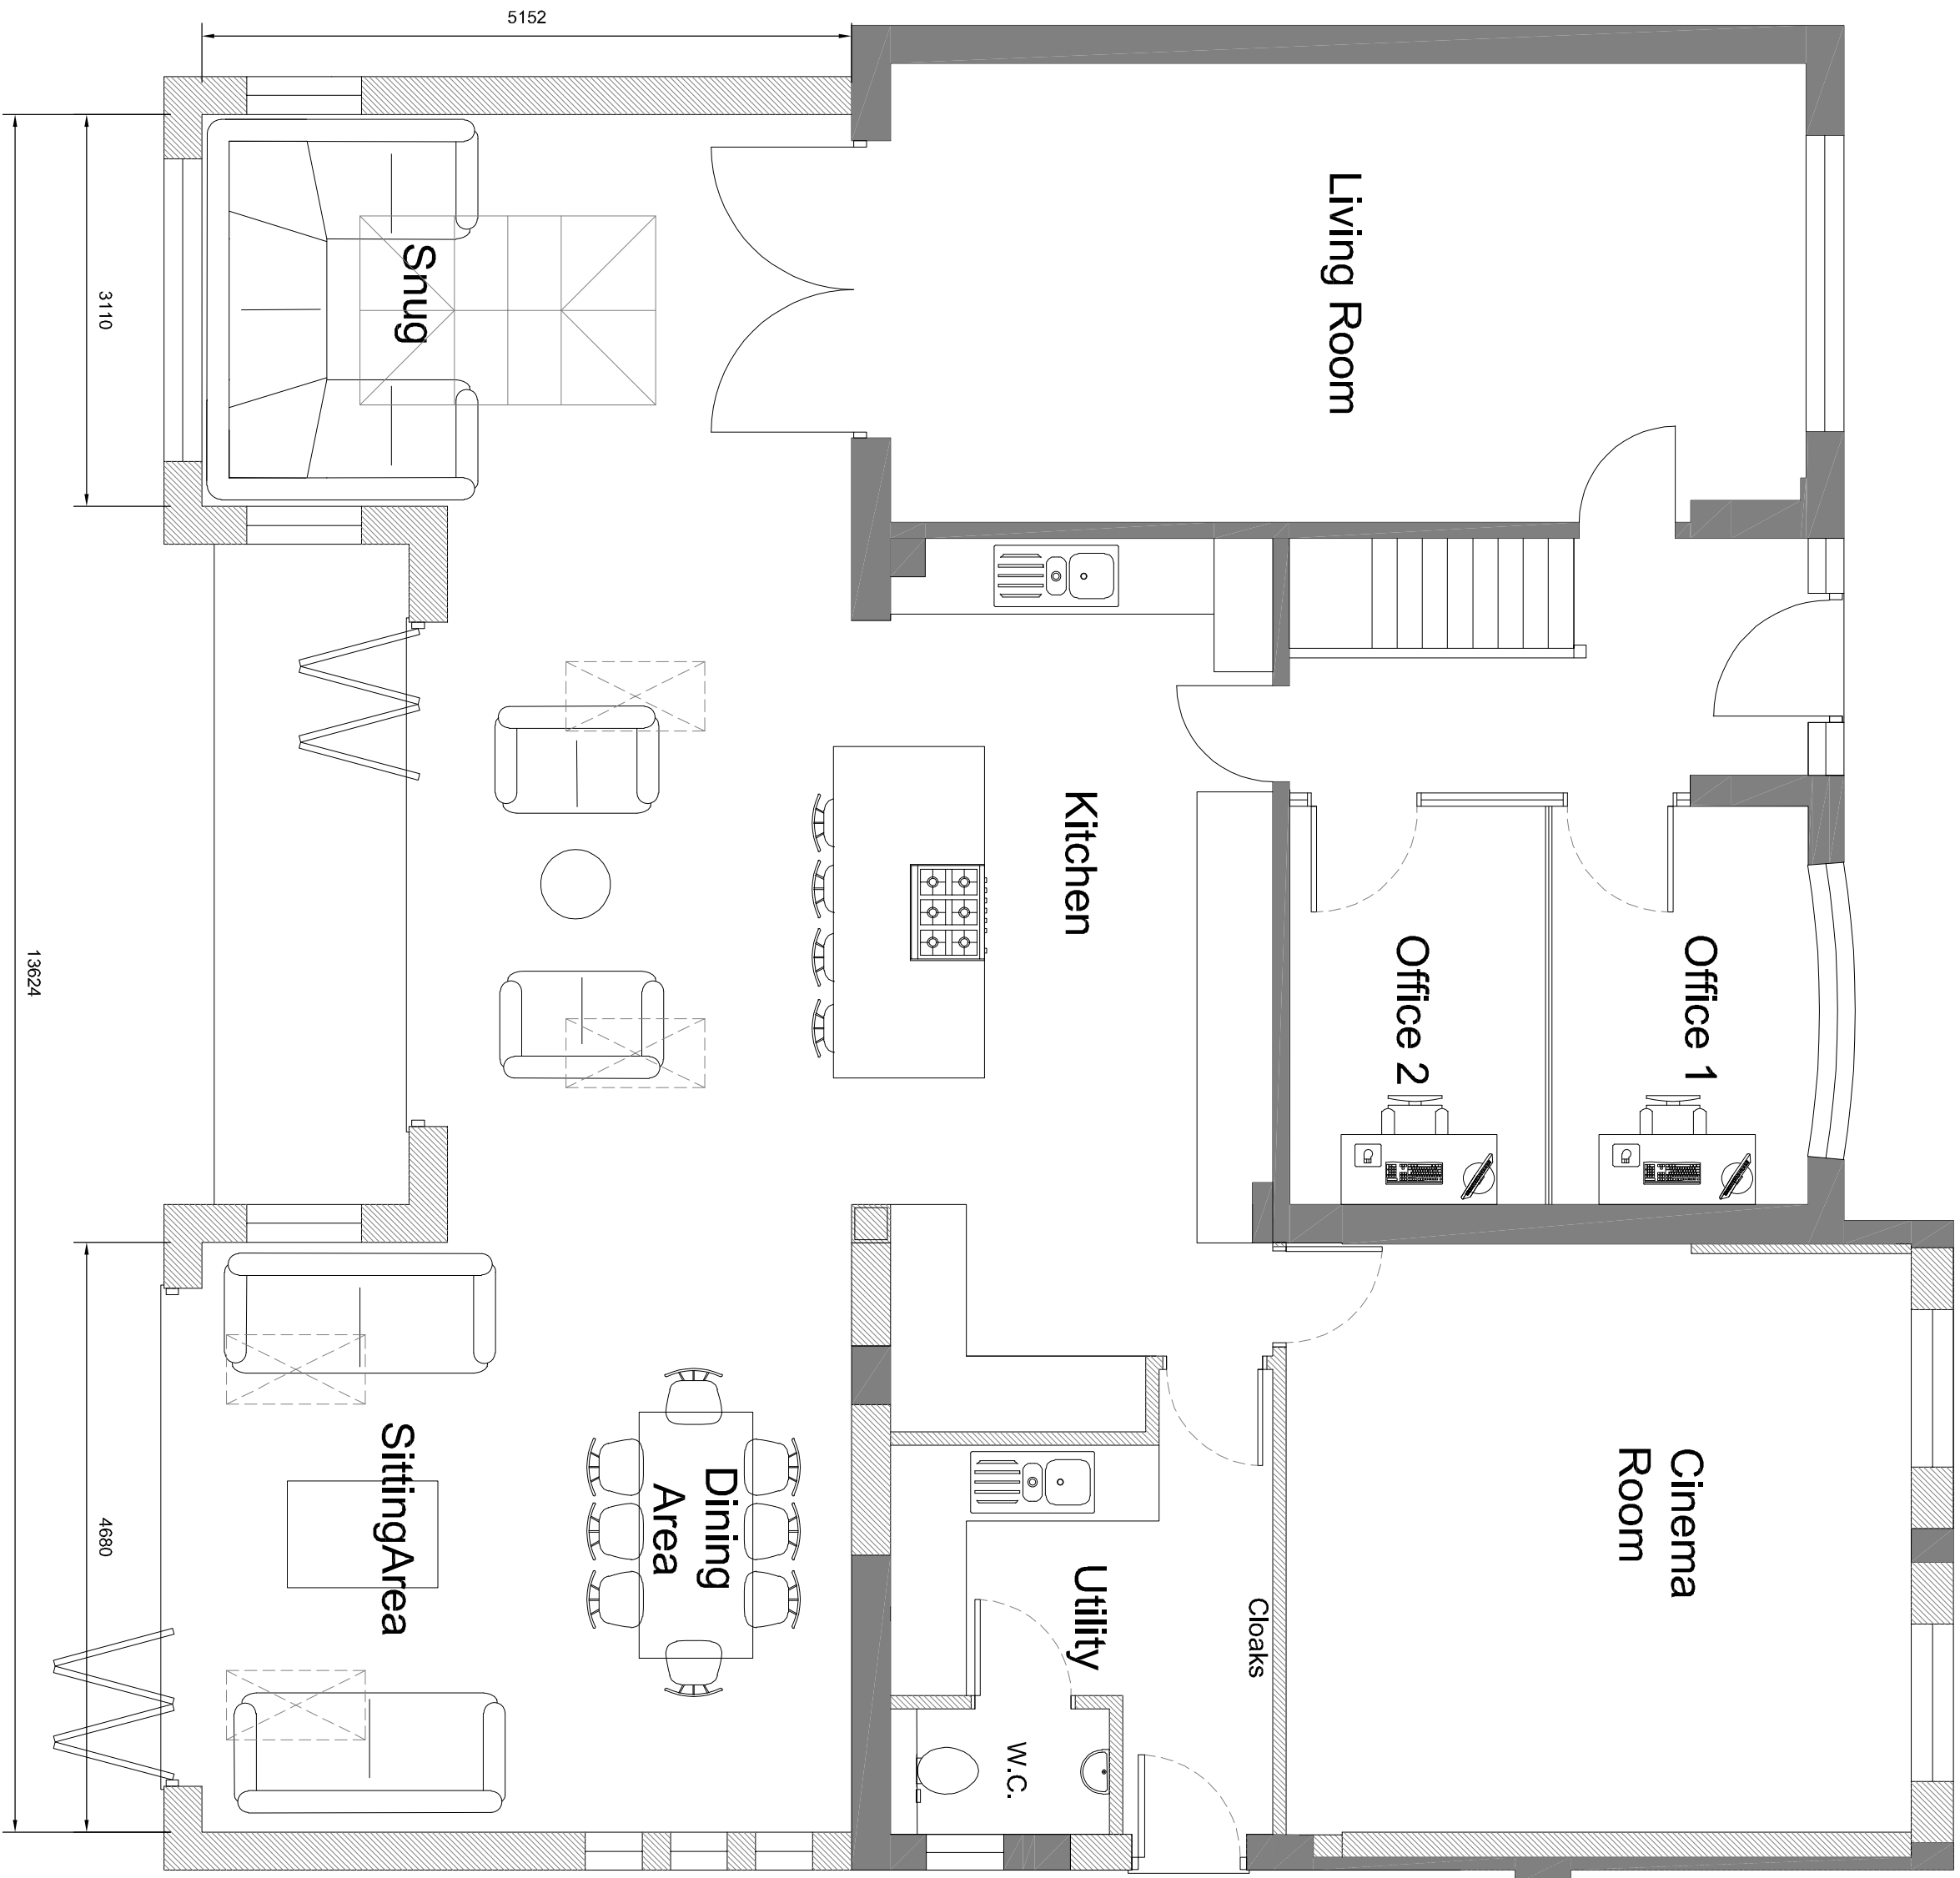

PROPOSED GROUND FLOOR PLAN

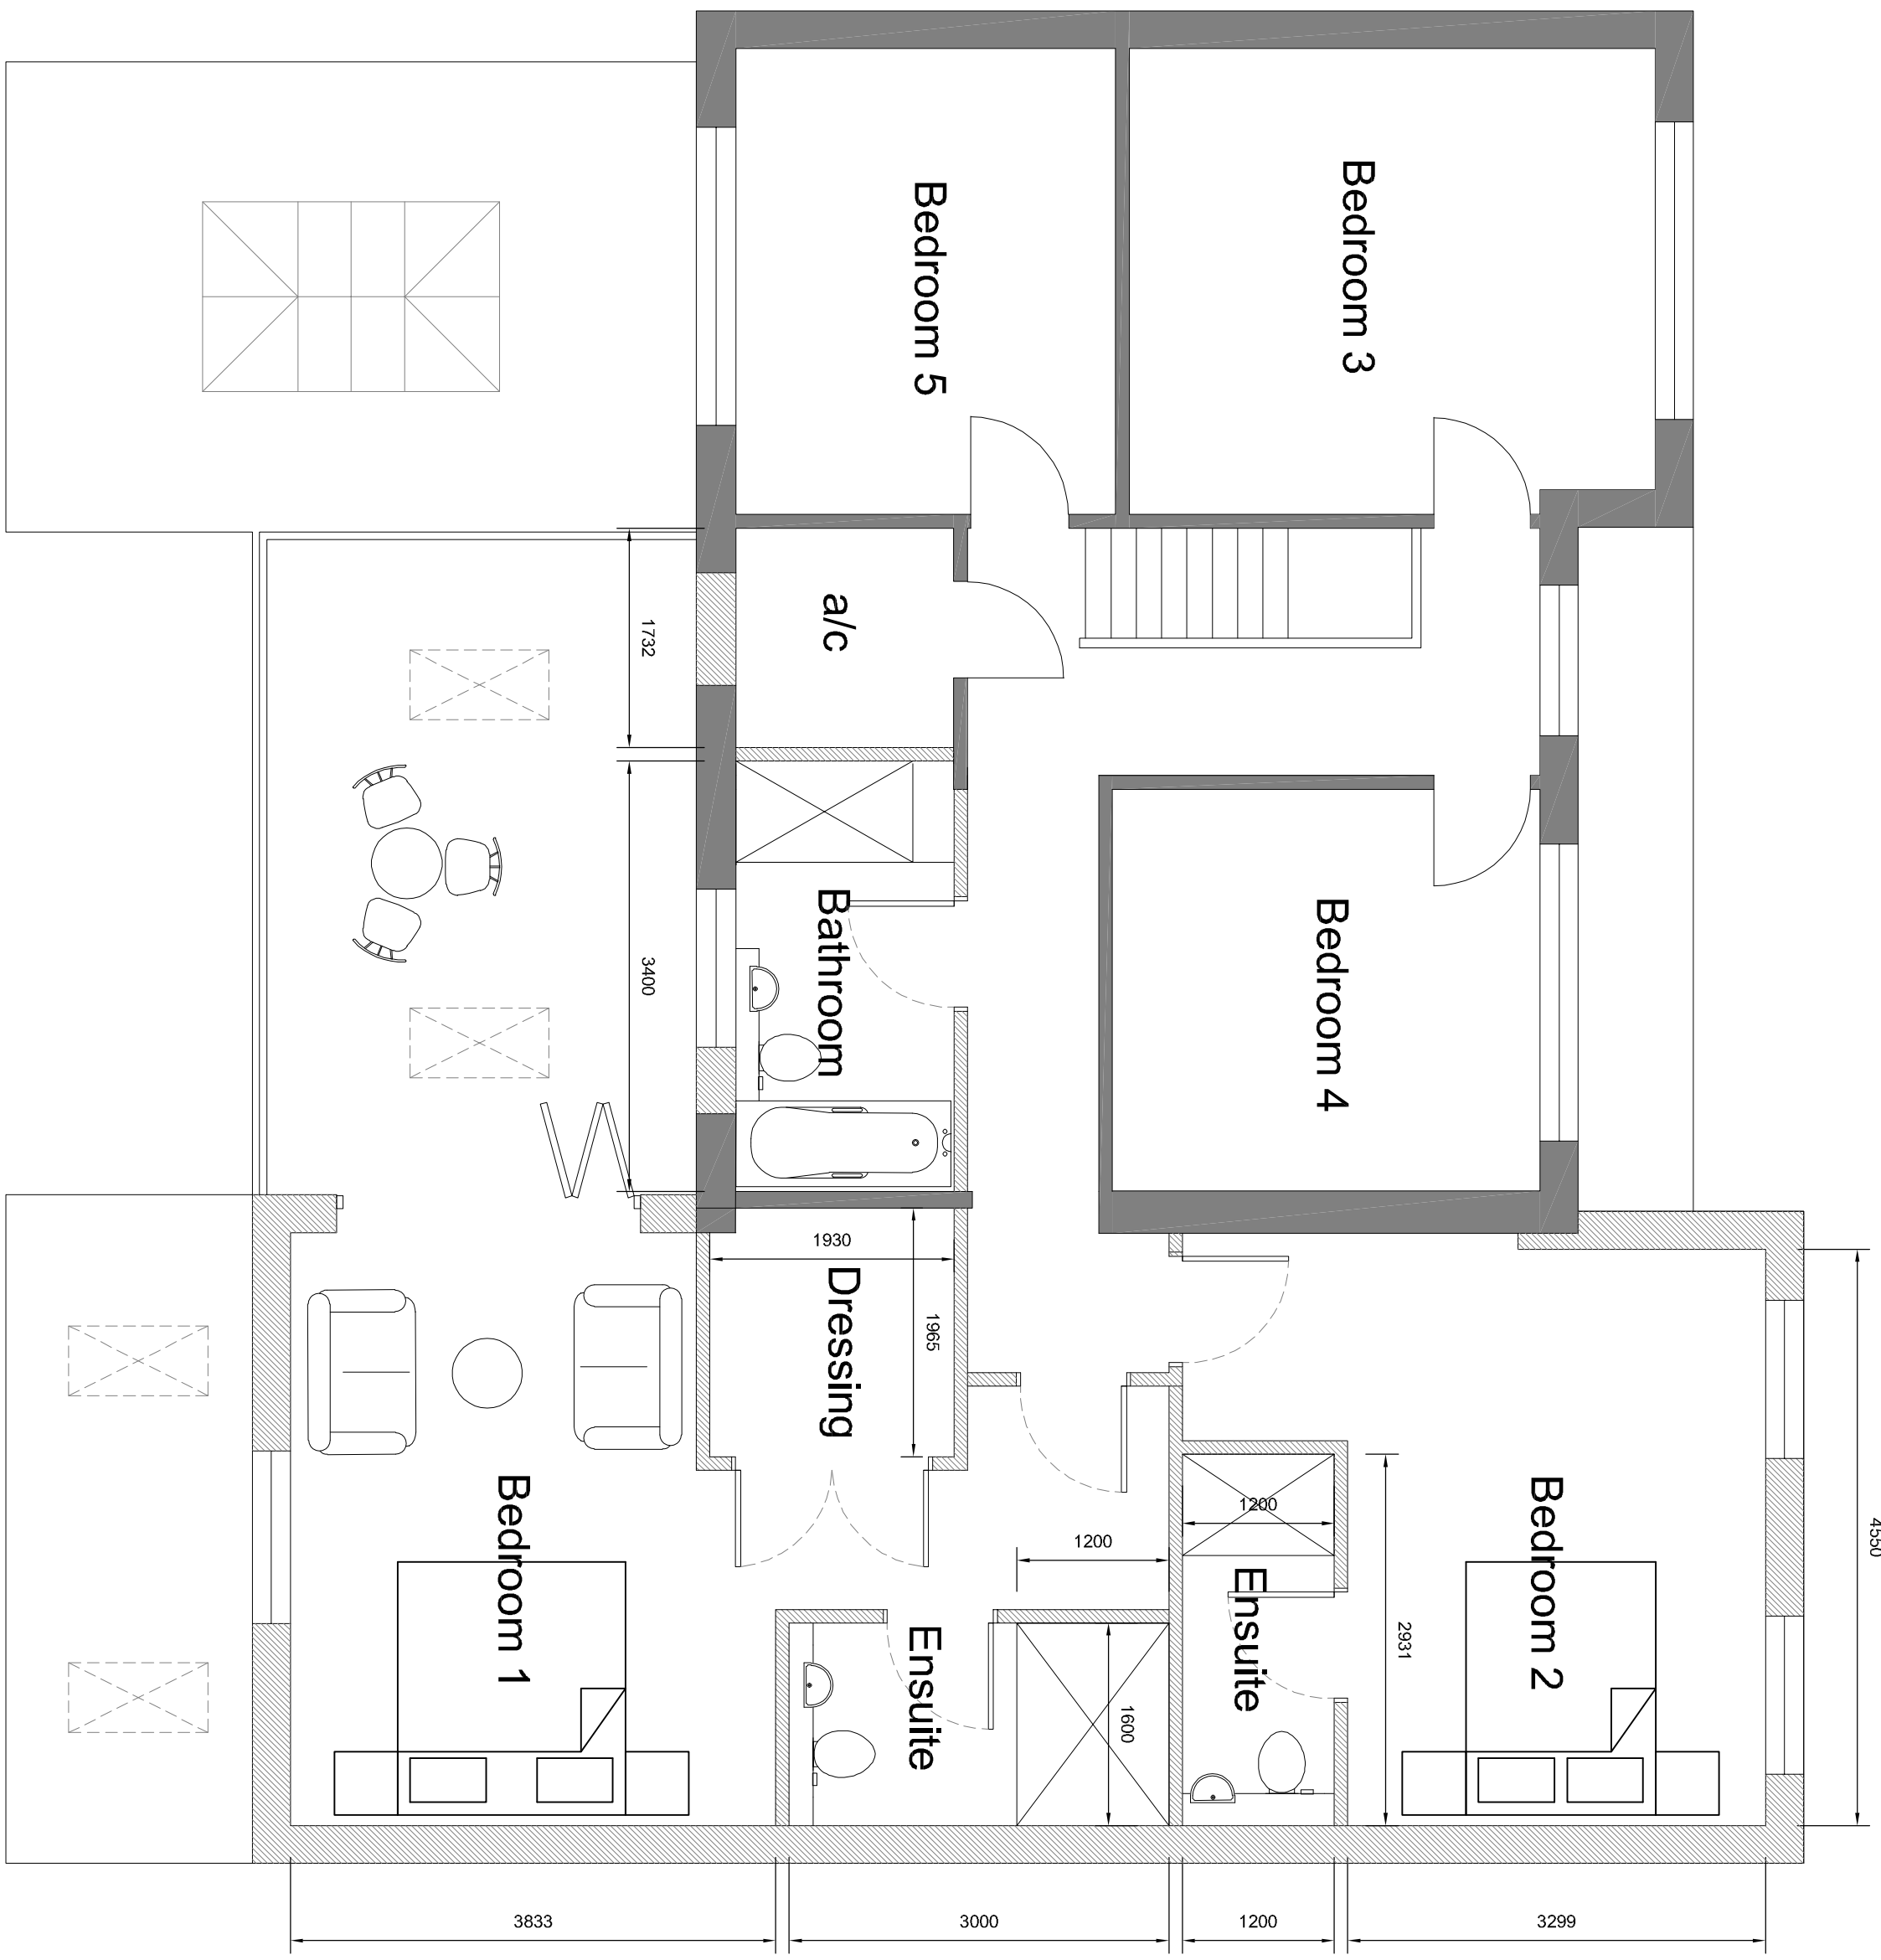

PROPOSED FIRST FLOOR PLAN

Revision	Date	Drawn	Description
Client	Mr Jason Howling		
Project	Proposed extension and alteration to 49 Ashby Gardens Moulton		
Drawing	Planning (Proposed Plans)		
Scale	1:50, 1:100, @ A1	Drawn	AMM Checked
		TAC	Date 02/07/2024
Drawing No.			

24/658/PA/002

ARCHITECTS

Trevor A Clay RIBA Ltd, 14 Old Fenille Road, Weston Hills, Spalding, Lincs, PE12 0DD
01778 597979 trevor@tackarchitects.co.uk
www.tackarchitects.co.uk