


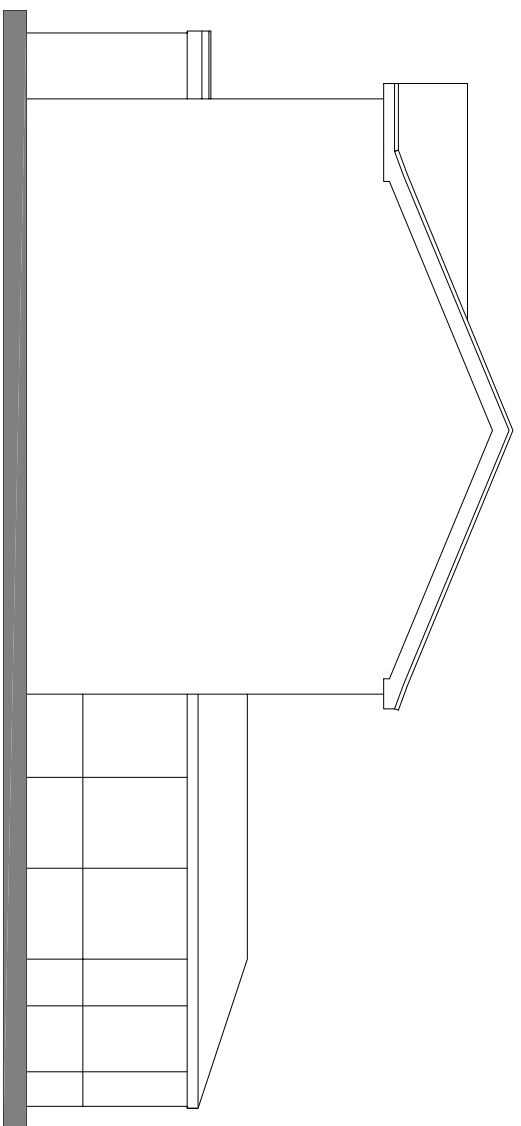
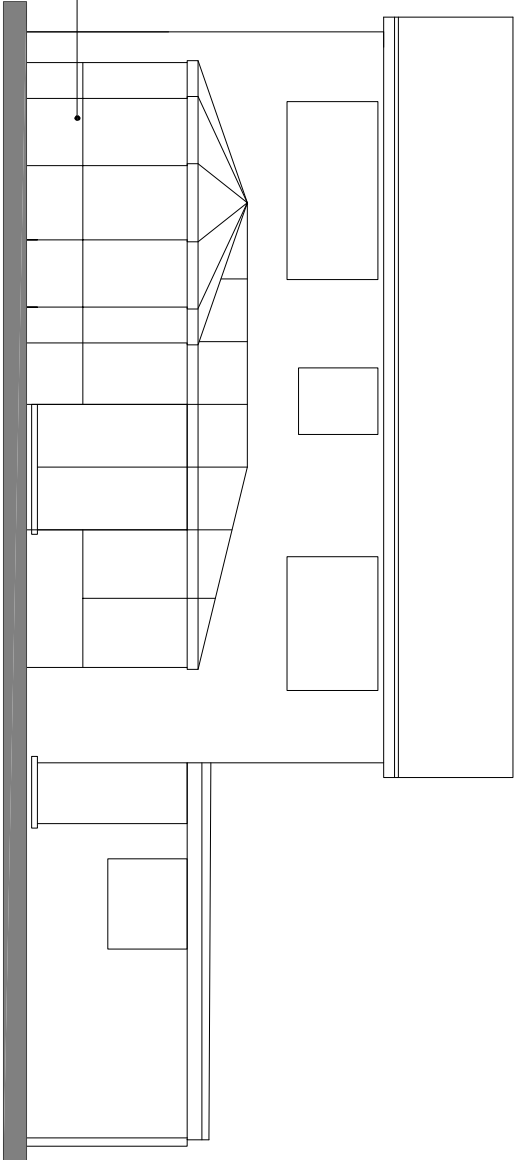
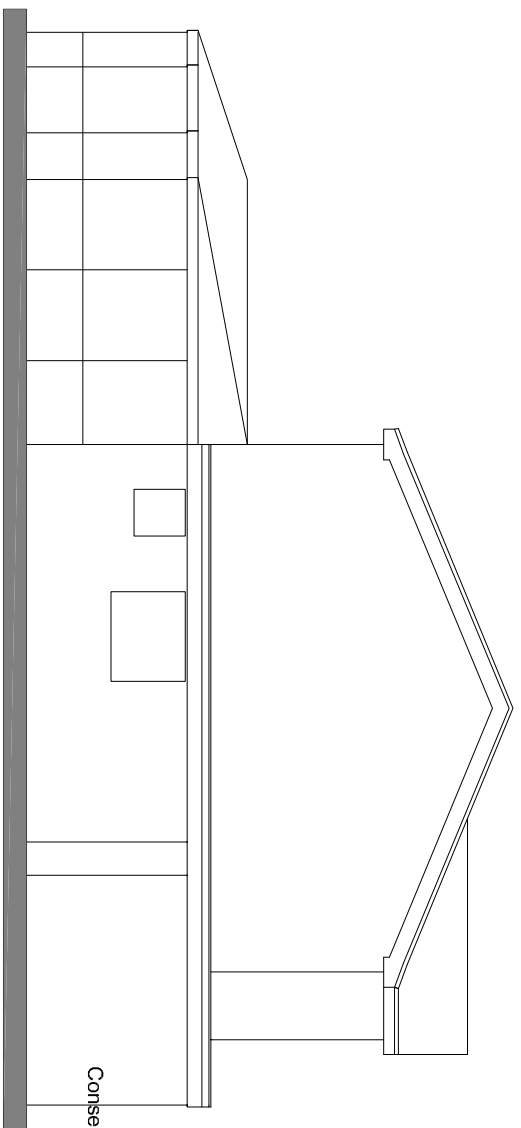


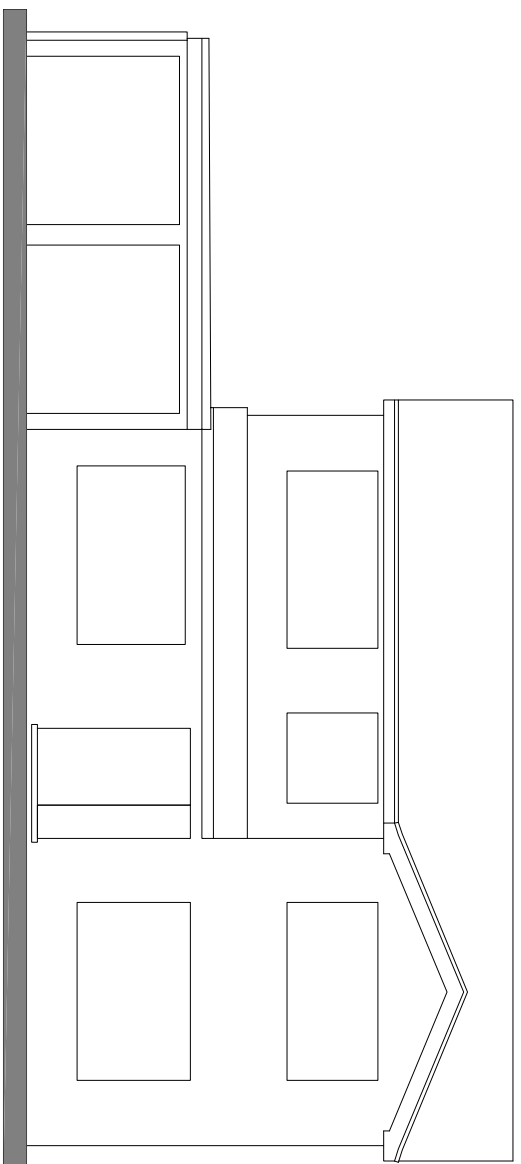

EXISTING ELEVATIONS

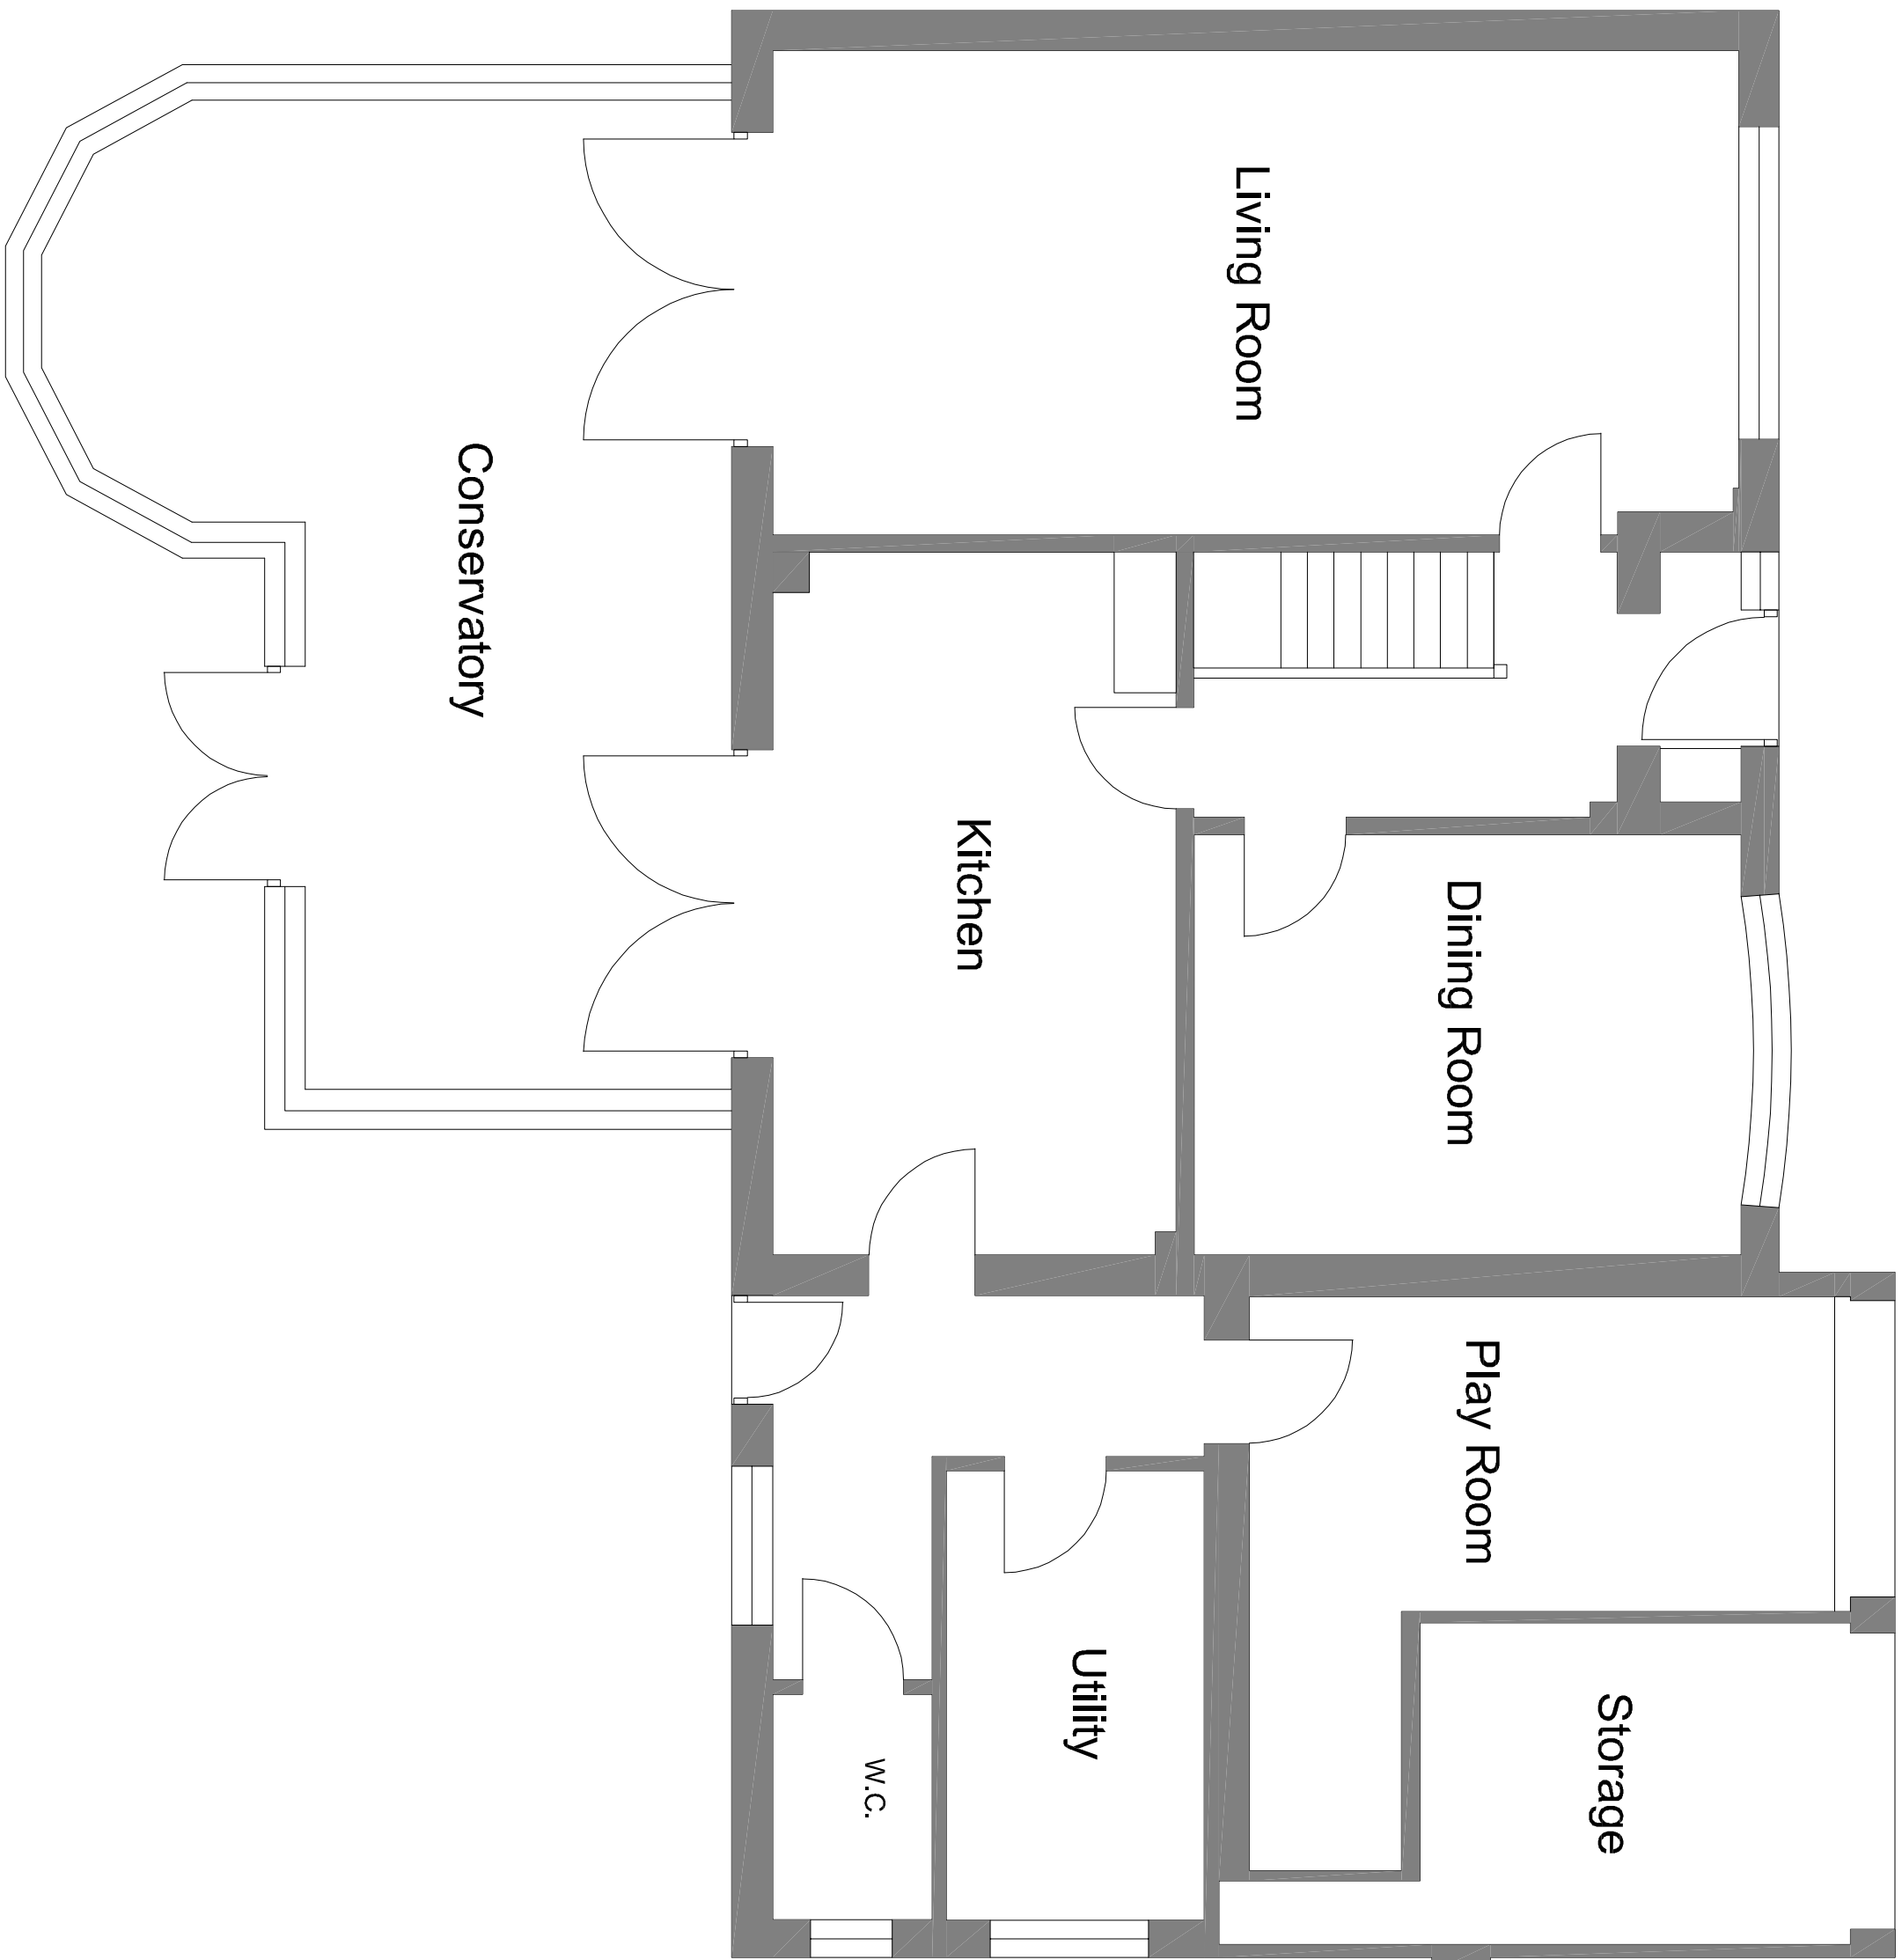

EXISTING GROUND FLOOR PLAN

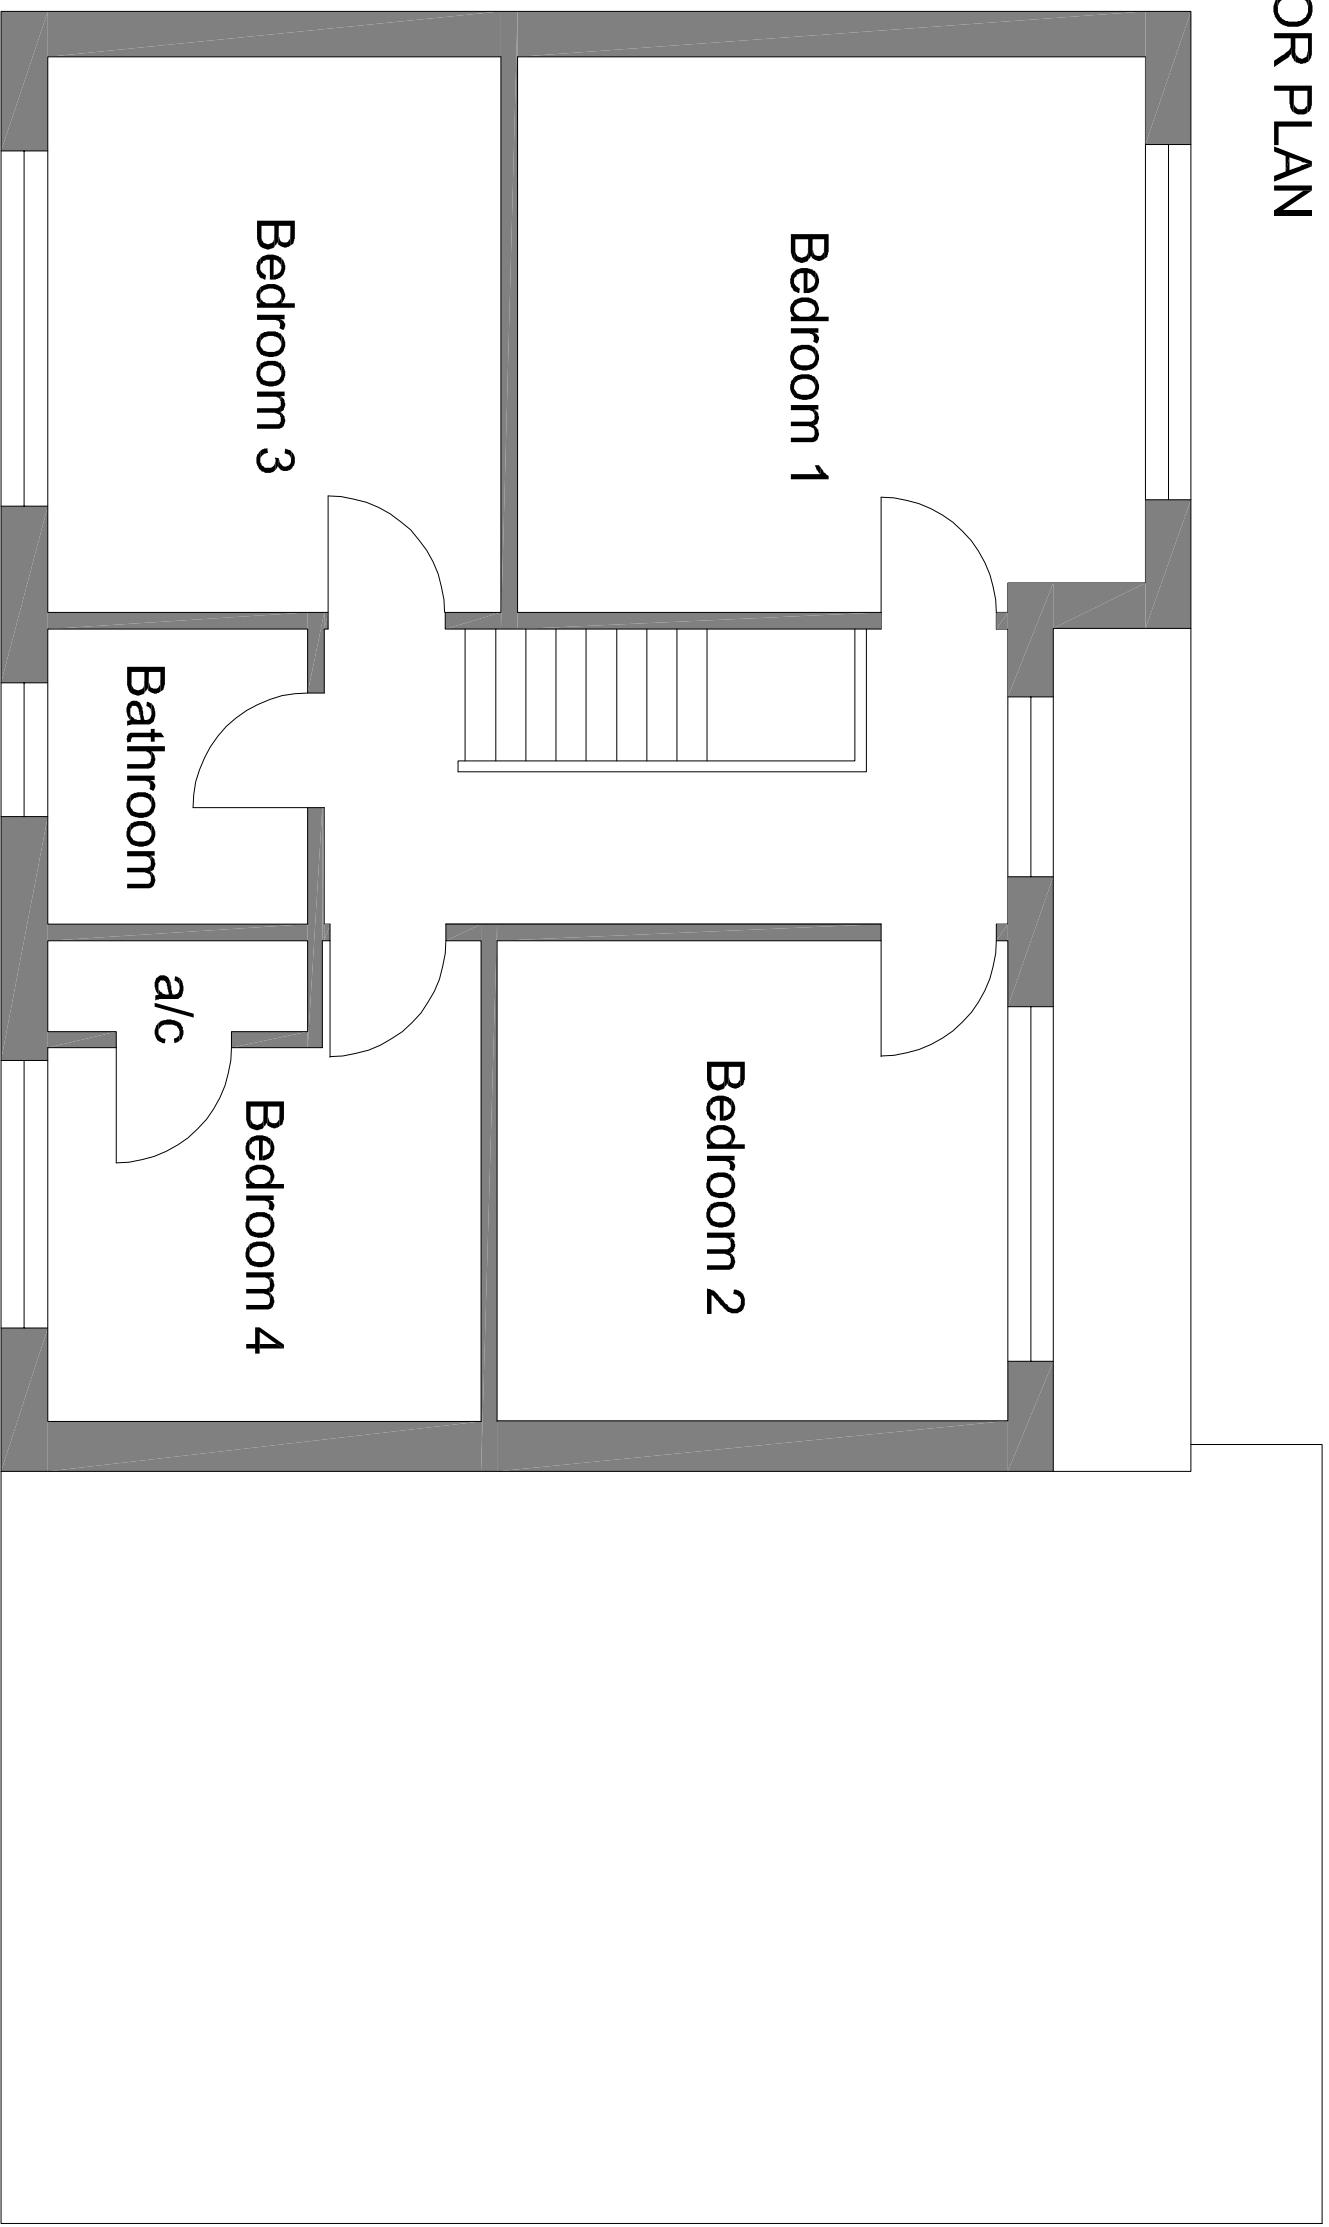

EXISTING FIRST FLOOR PLAN

PROPOSED BLOCK PLAN

530300m

323700m

530400m


530500m

530600m

323700m

323700m

323500m

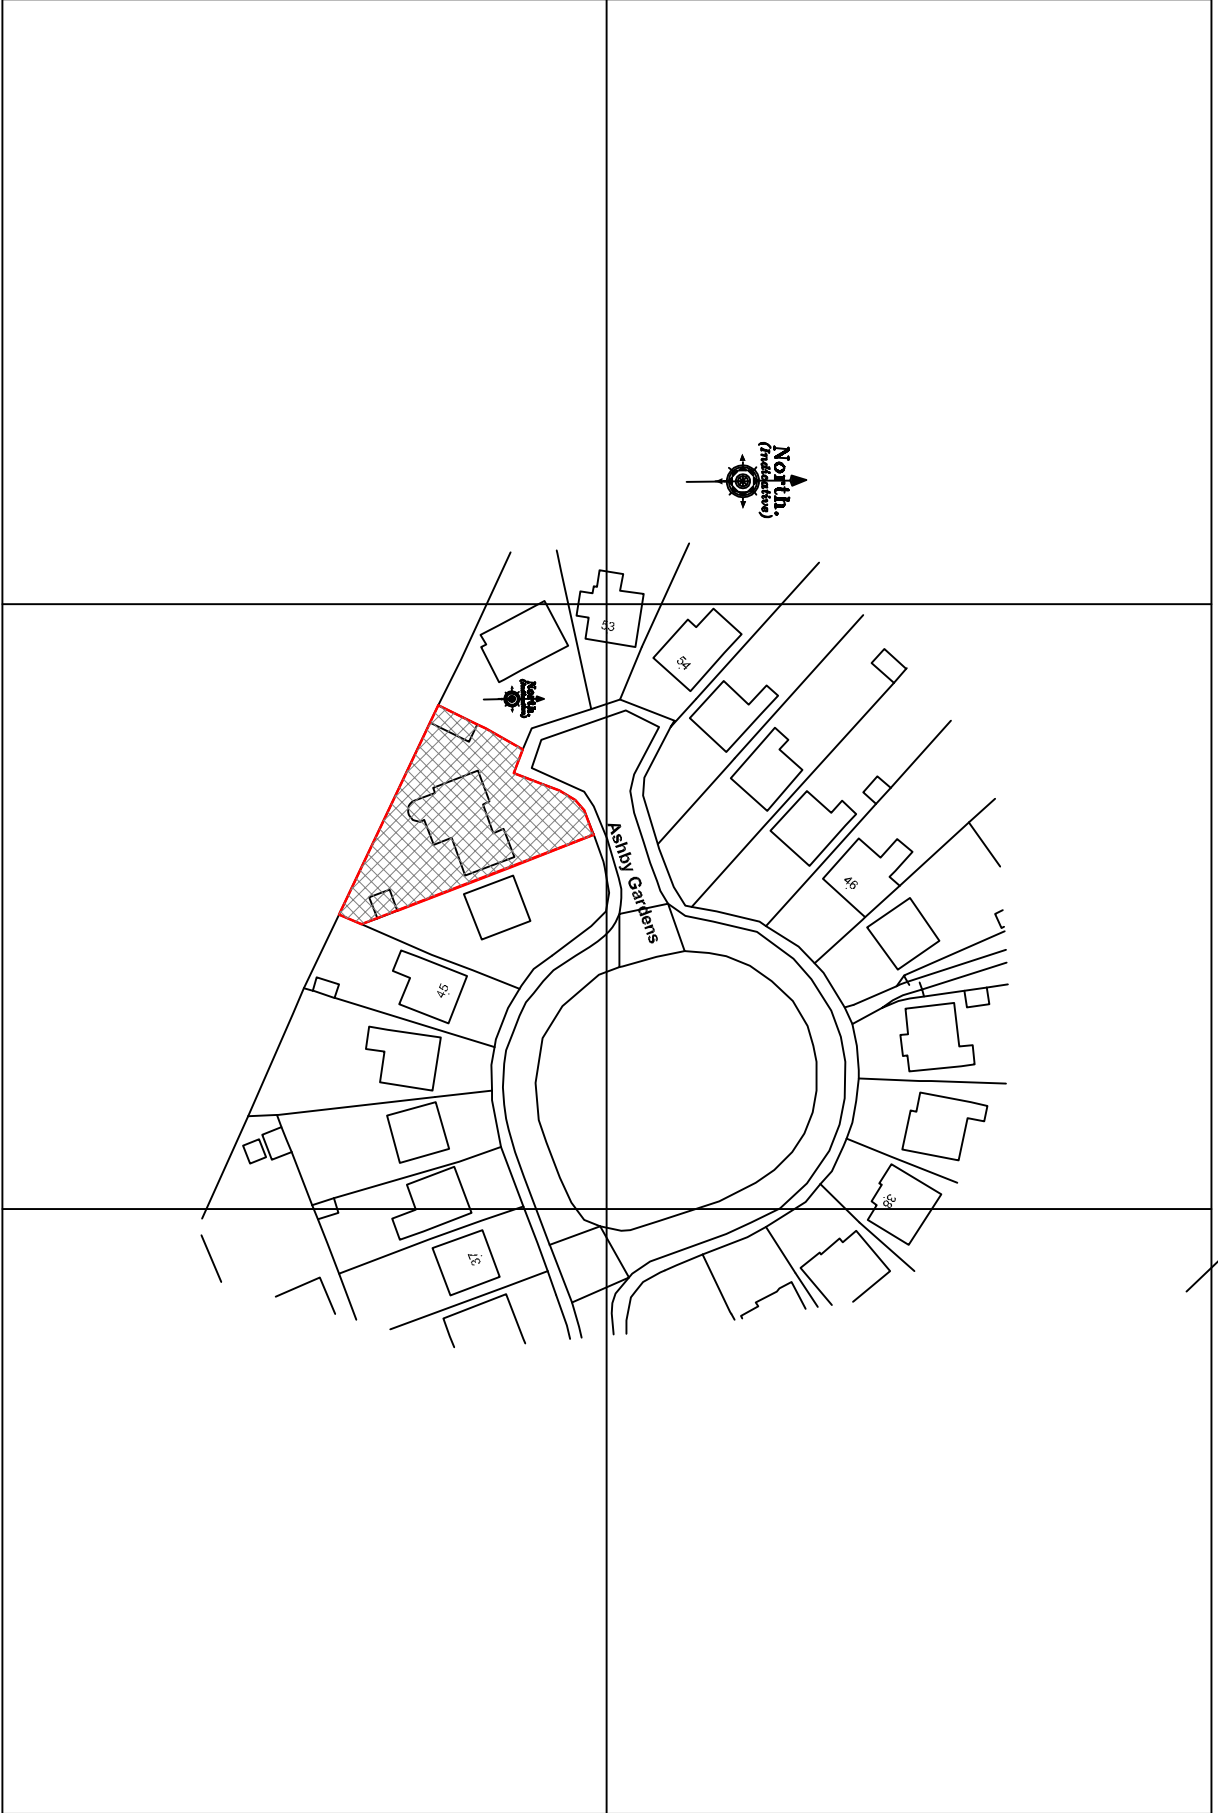

530300m

530400m

530500m

530600m

?Crown Copyright and database rights 2024 OS Licence no. 100019980

LOCATION PLAN

Client **Mr Jason Howling**
Project **Proposed extension and alteration to 49 Ashby Gardens Moulton**
Drawing **Planning (Existing, Block & Location Plans)**

Scale **1:50, 1:100, 1:200 & 1:1250 @ A1** Drawn **AWM** Checked **TAC** Date **12/09/2024**

Trevor A Day RIBA Ltd, 14 Old Fenille Road, Weston Hills, Spalding, Lincs PE12 8DD
01430 580027 trevor@trevorarchitects.co.uk