



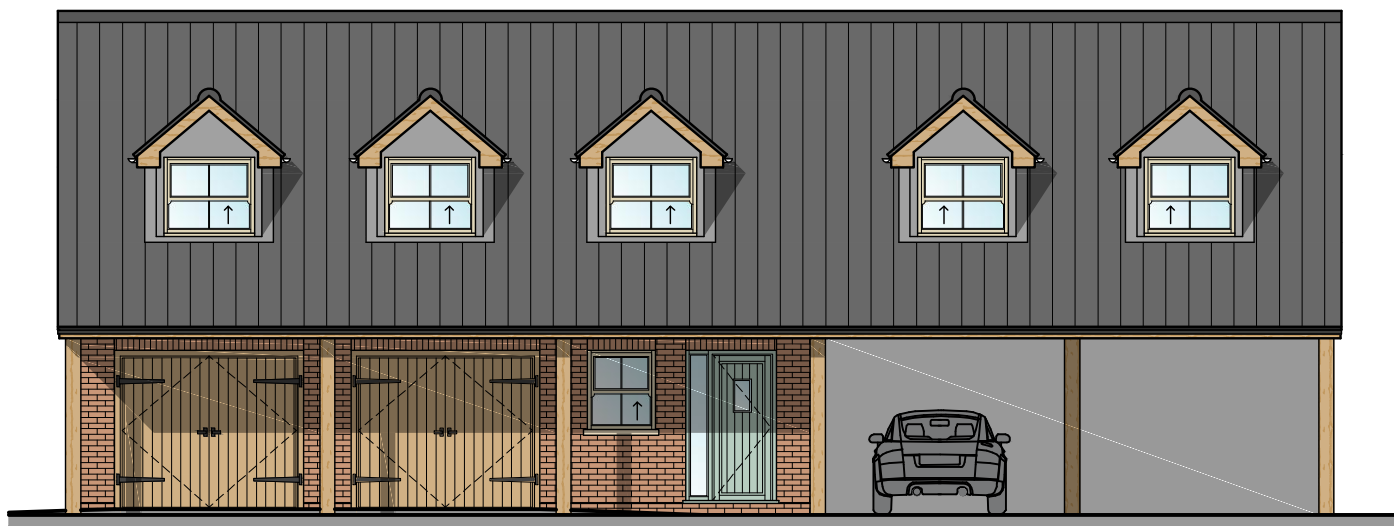


PROPOSED FRONT ELEVATION
SCALE: 1:100

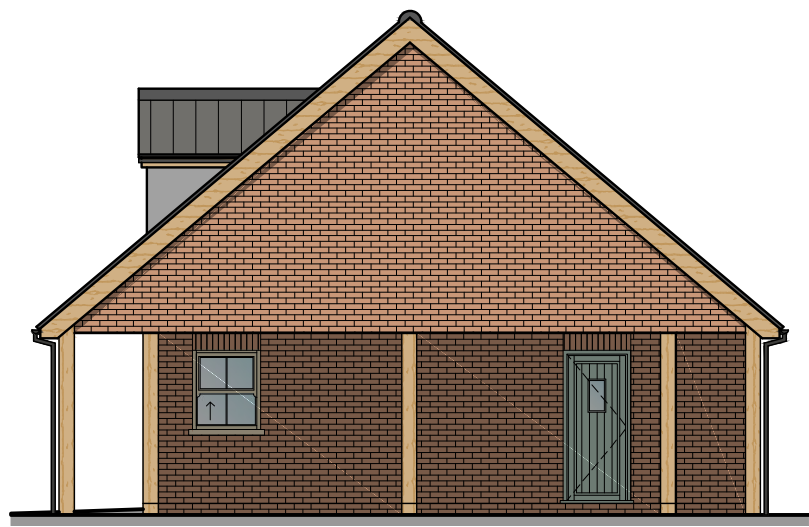

PROPOSED SIDE ELEVATION
SCALE: 1:100




PROPOSED REAR ELEVATION
SCALE: 1:100


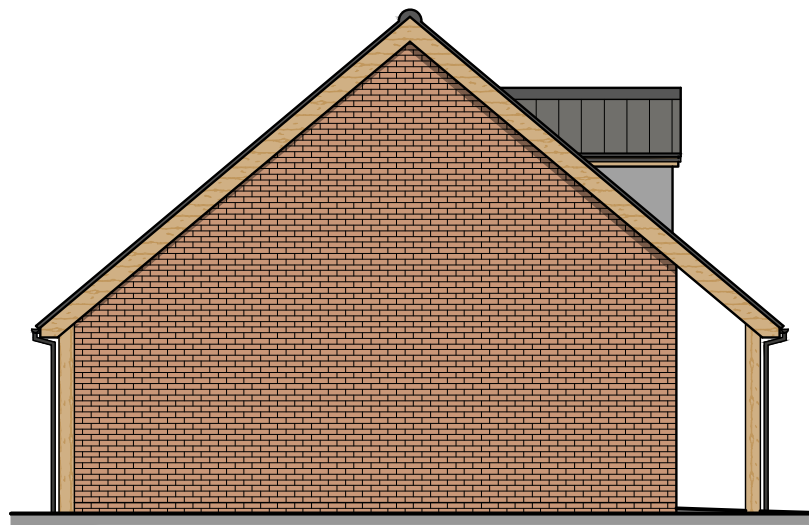


PROPOSED SIDE ELEVATION
SCALE: 1:100


LEGEND	
	SPANISH SLATE ROOF COVERING
	BRICKWORK TO BE IVANHOE OLDE VILLAGE
	CREAM TIMBER WINDOWS
	SAGE PERSONNEL DOOR
	RE-CONSTITUED STONE CILLS
	BLACK GUTTERS AND RAIN WATER PIPES
	OAK FASCIA BOARDS, GARAGE DOORS AND POSTS

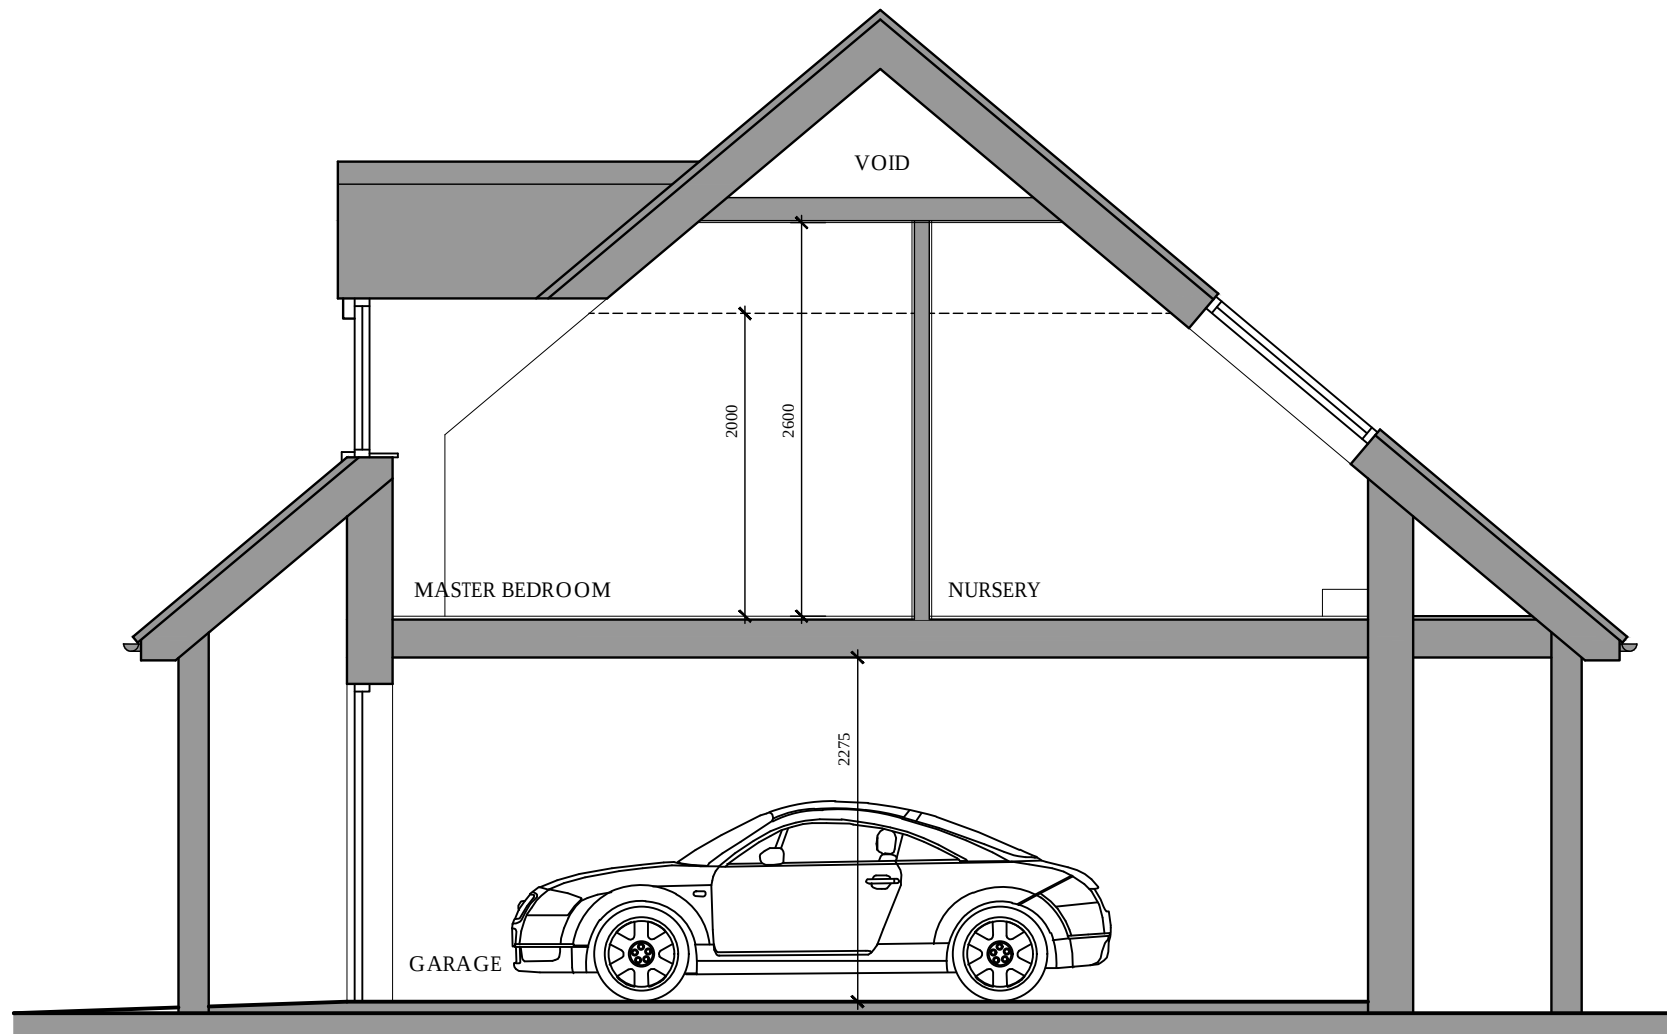


PROPOSED TYPICAL SECTION
SCALE: 1:50

  

*** NB: ALL PROPOSED SITE AND FLOOR LEVELS TO
MATCH EXISTING LEVEL HEIGHTS.
ALL LEVELS ABOVE GROUND LEVEL WILL MATCH
EXISTING.**

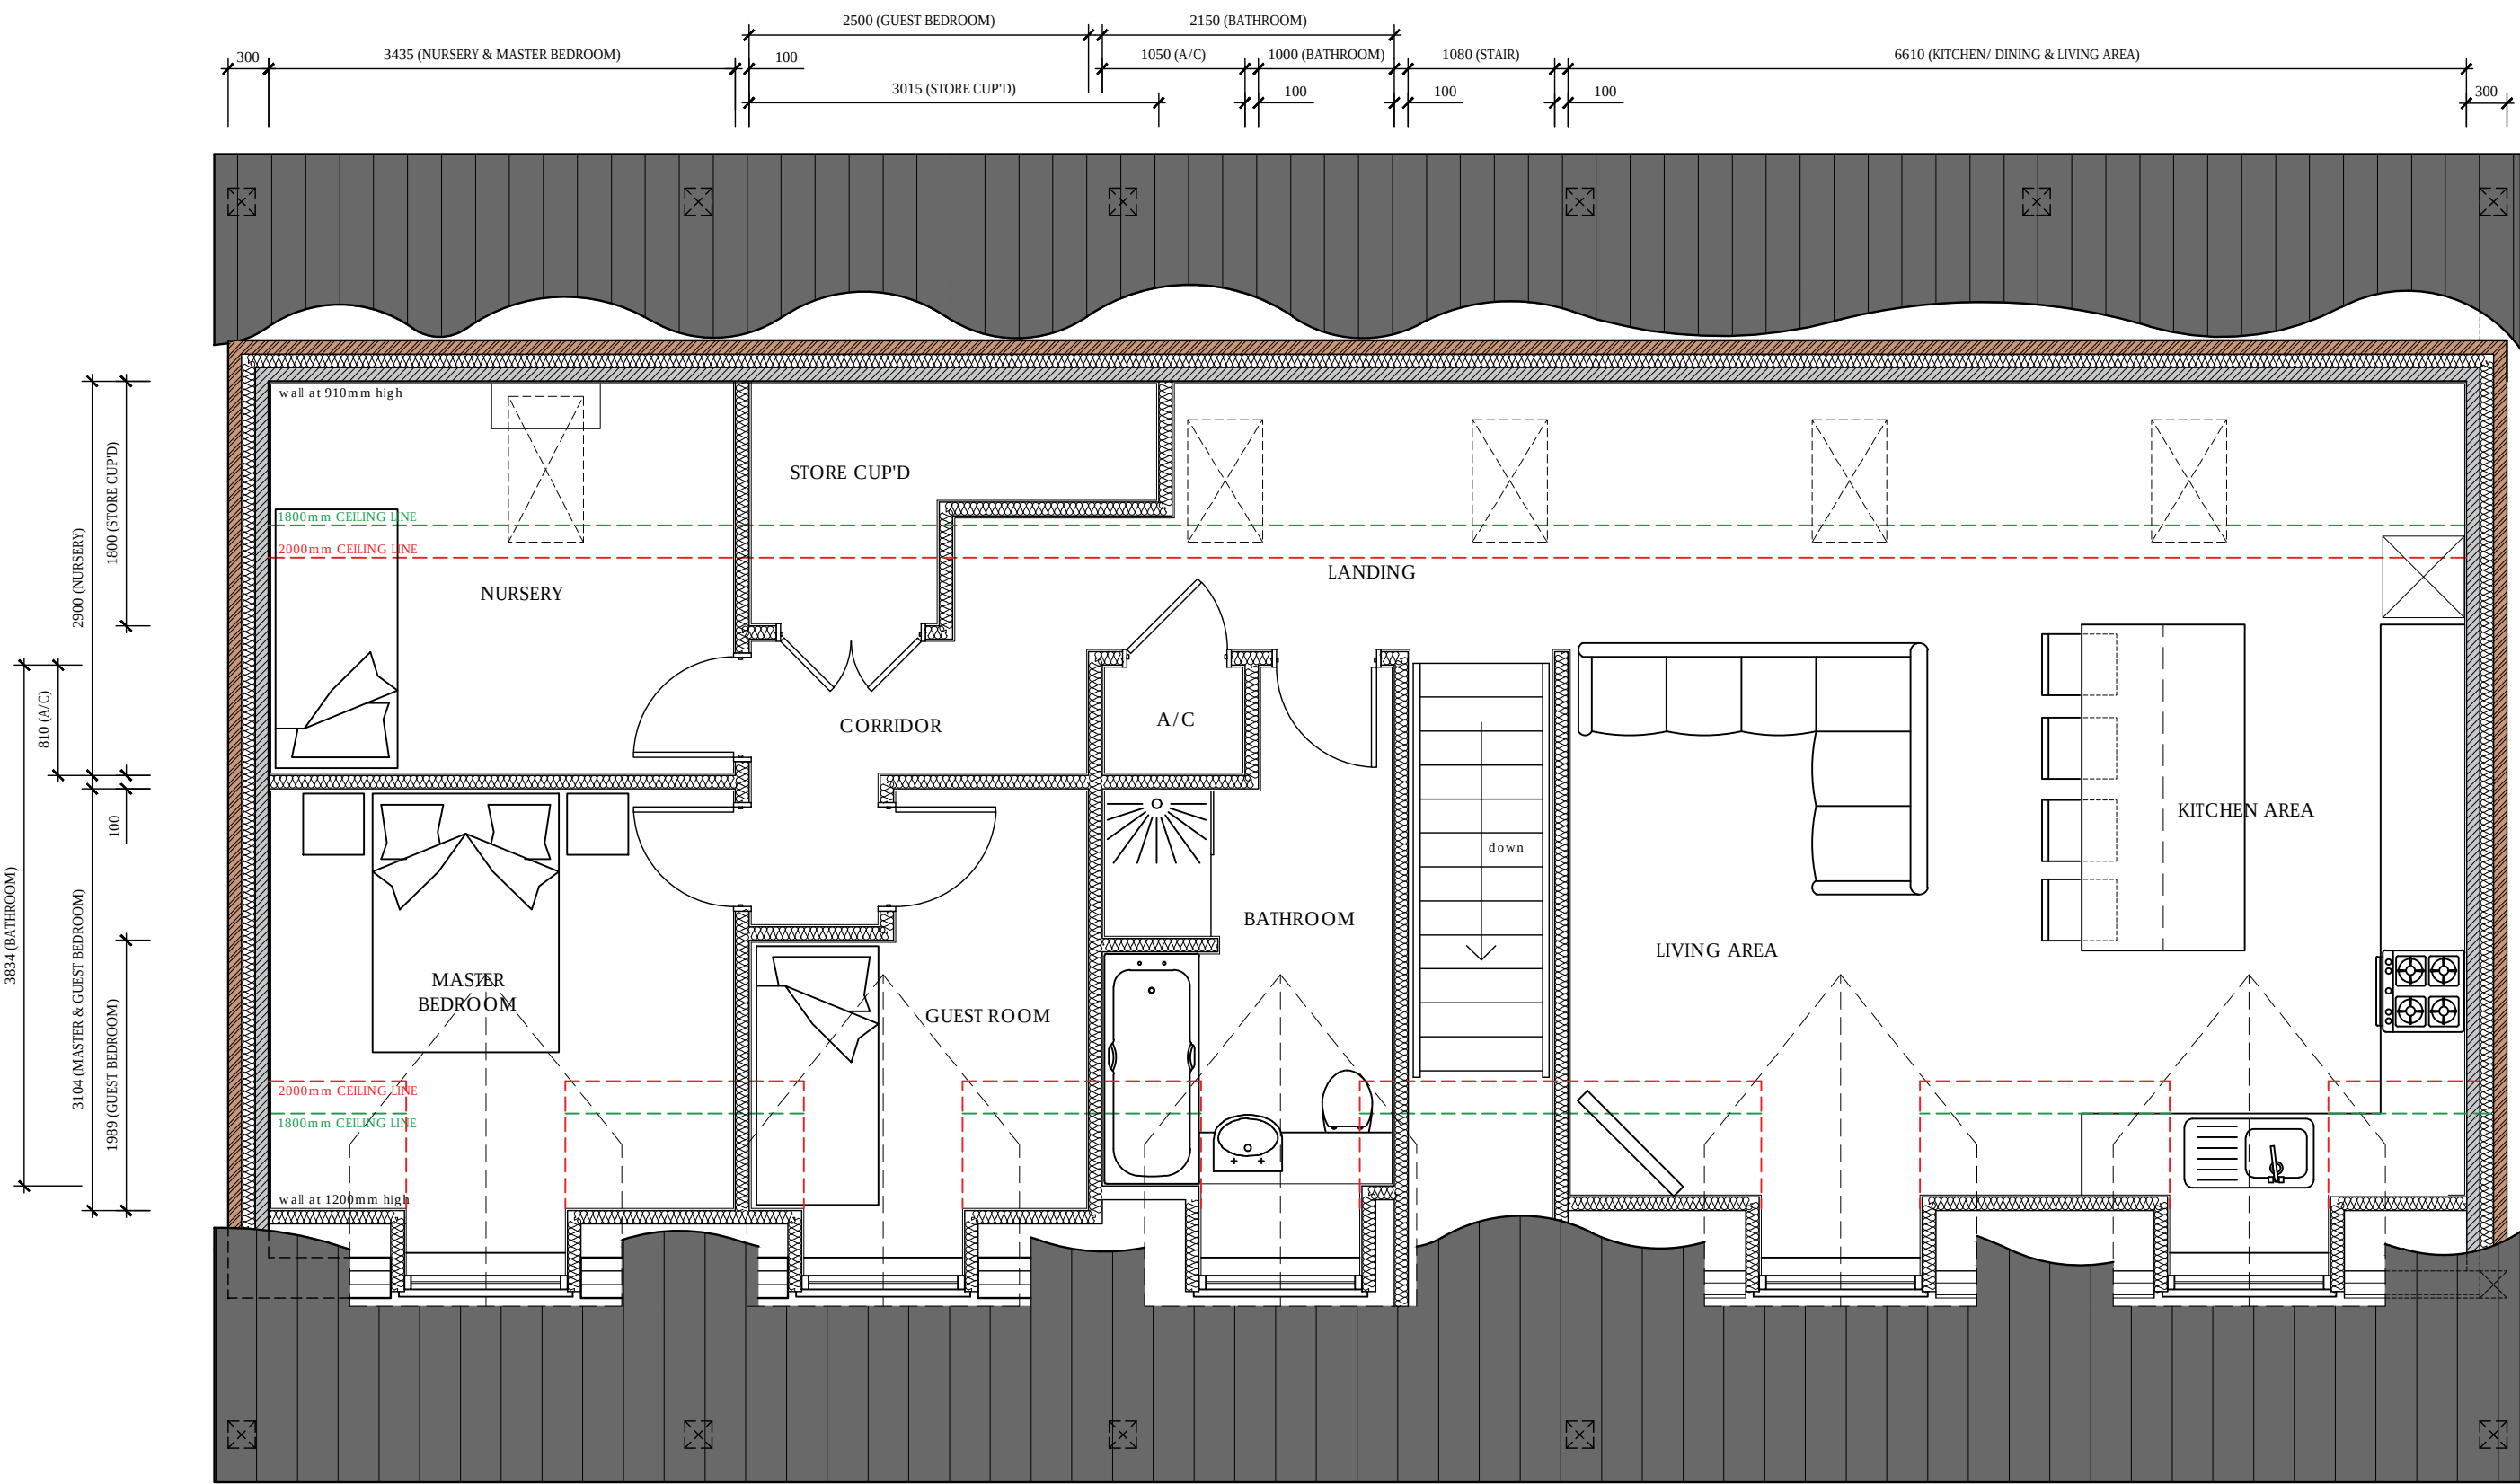

PROPOSED FIRST FLOOR PLAN
SCALE: 1:50

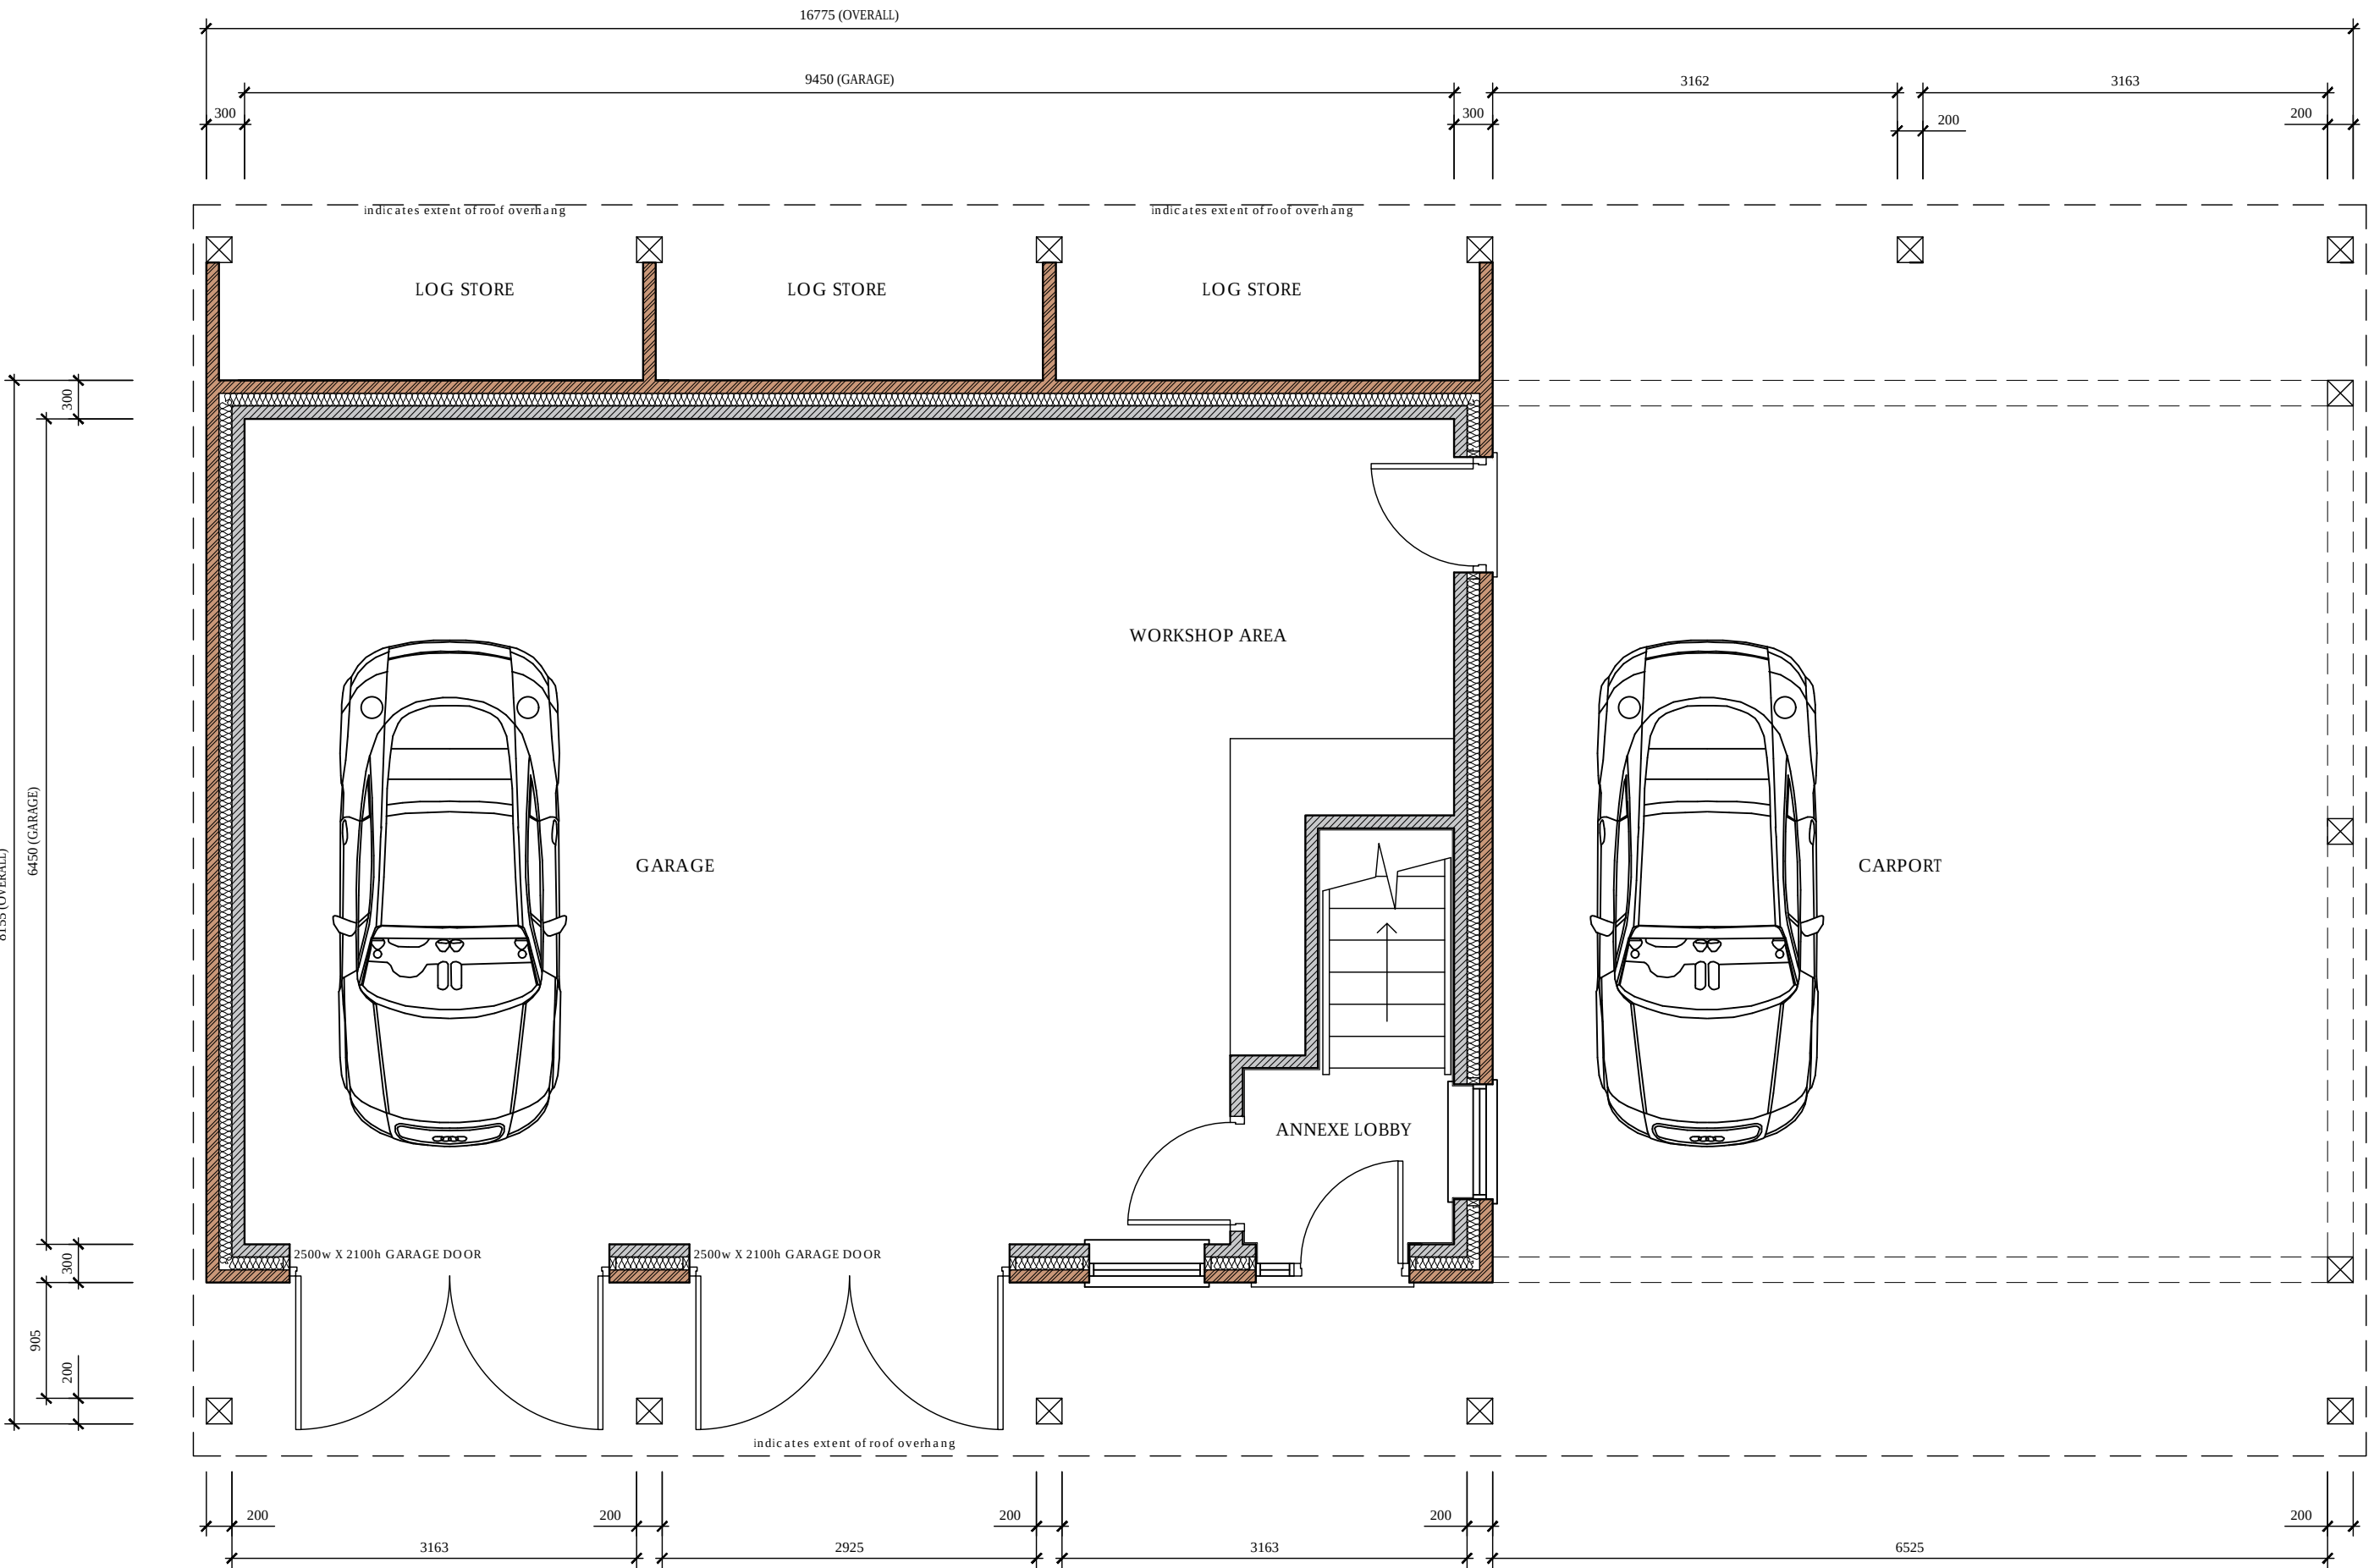

PROPOSED GROUND FLOOR PLAN
SCALE: 1:50

Notes:

This document is the property of David Trundley Design Services Ltd and may not be reissued, loaned or copied in part or in whole without written permission © 2017

All dimensions are in millimetres unless stated otherwise.

It is recommended that information is not scaled off this drawing.

This drawing should be read in conjunction with all other relevant information, specifications & schedules.

If this drawing is received electronically it is the recipients responsibility to print the document at the correct scale.

All dimensions to be checked on site prior to commencing work and any discrepancies to be advised immediately.

CONSTRUCTION (Design & Management) REGULATIONS 2015: David Trundley Design Services Ltd are employed as 'Designer' and will provide information to those responsible for the 'Principal Designer' and to the client.

David Trundley Design Services Ltd are responsible for the 'Architectural' design of the elements included on this drawing only.

Architectural design has been carried out with due consideration for the safety during construction, occupation and maintenance of the finished structure.

The works contain no extraordinary hazards or risks that are not present during routine construction operations that would not readily be apparent to a competent contractor.

This information should be included as part or commencement of the Health and safety file for the project.

-	-	-
no	date	amendment description

Revisions

Drawing Status: **PLANNING**

trundley
DESIGN SERVICES

www.trundley.com

Salgate Barn
Islington Road
Tilney All Saints
King's Lynn
Norfolk
PE34 4RY

Tel: 01553 617700
Fax: 01553 617874

Email: enquiries@trundley.com

Project Title:

**NATHAN MAYFIELD
THE CHESTNUTS
SOUTH STREET
SWINESHEAD
PE20 3JD**

**PROPOSED GARAGE / ANNEXE AT NEW CROWN
FARM HOUSE, CARRINGTON ROAD, PE12 6LS**

Drawing Title:

**PROPOSED PLANS, ELEVATIONS,
AND TYPICAL SECTION**

Scale:

AS STATED @ A1

Date:

JULY 2018

Drawn:

SJK

Drawing Number:

17-P23-PL011

Revision:

Checked by:

Tom Nellist

Date:

26.07.2018

If this drawing is unsigned in the check box then the drawing is an unauthorised issue and should not be used for any purposes