




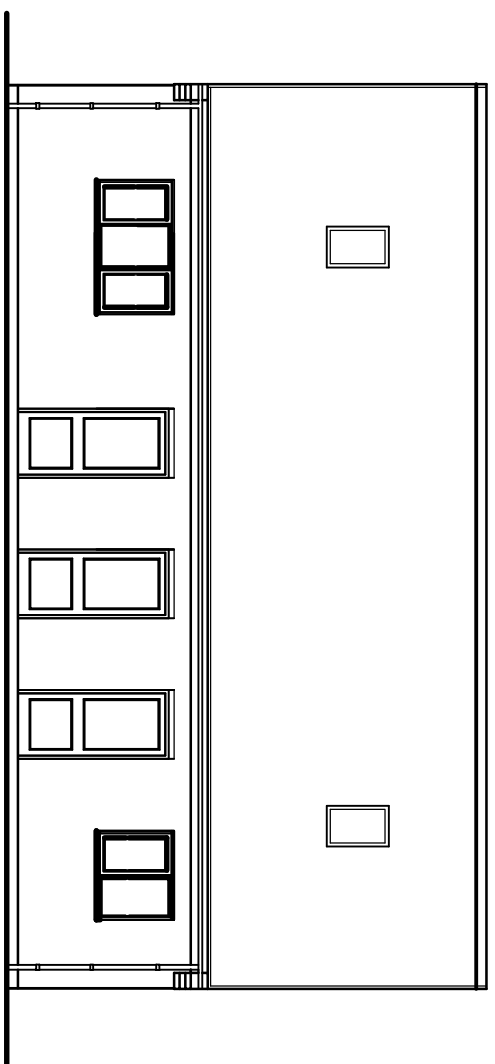


SIDE ELEVATION

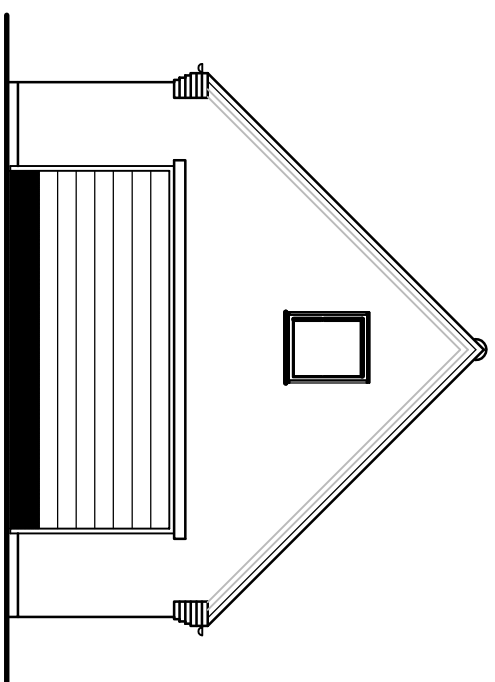



FRONT ELEVATION

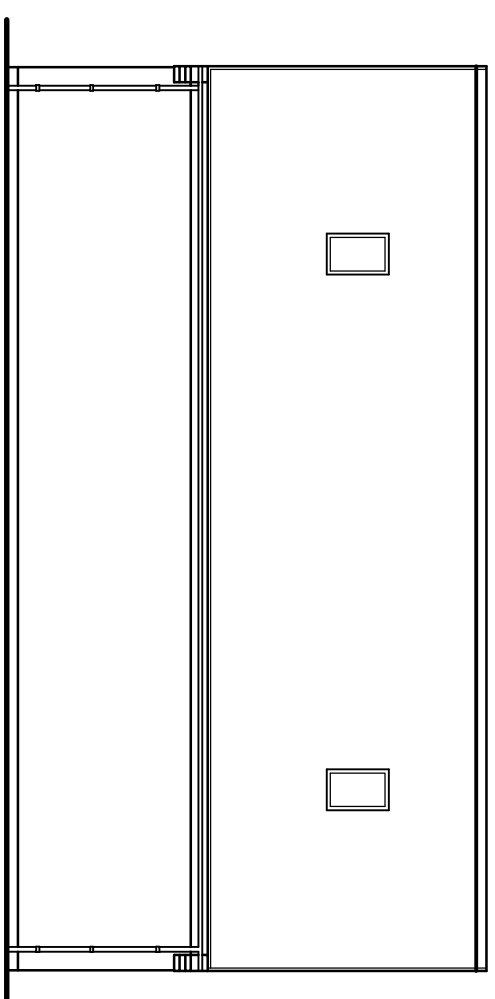


SIDE ELEVATION

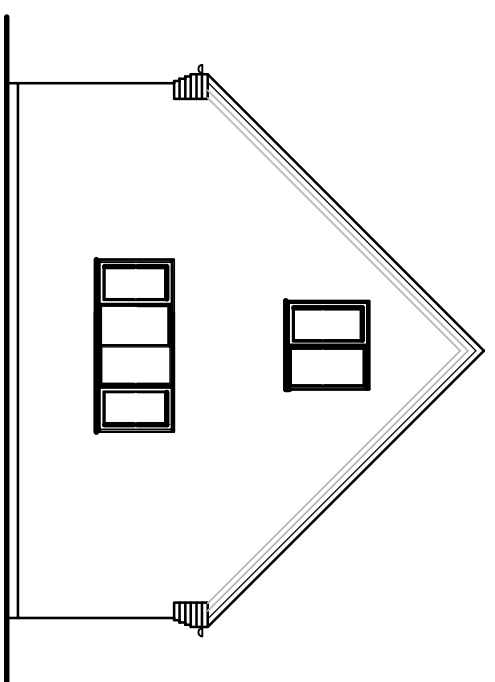


REAR ELEVATION

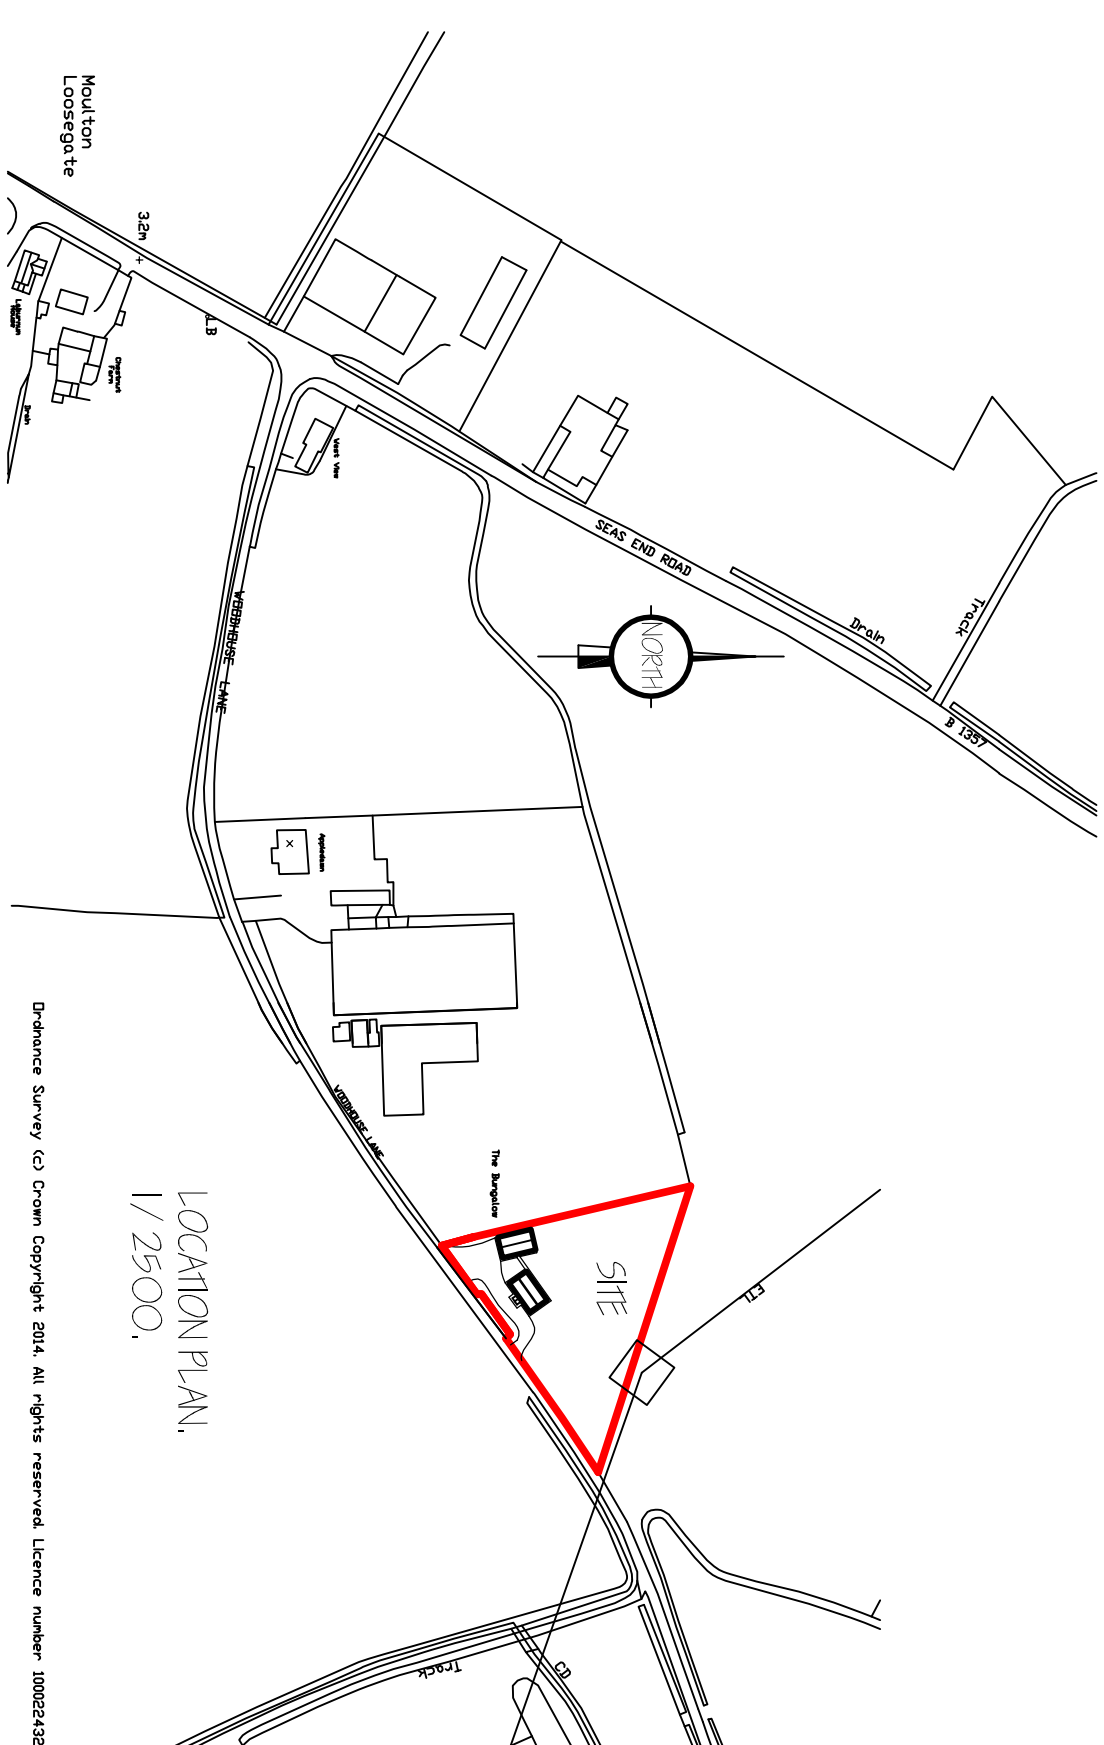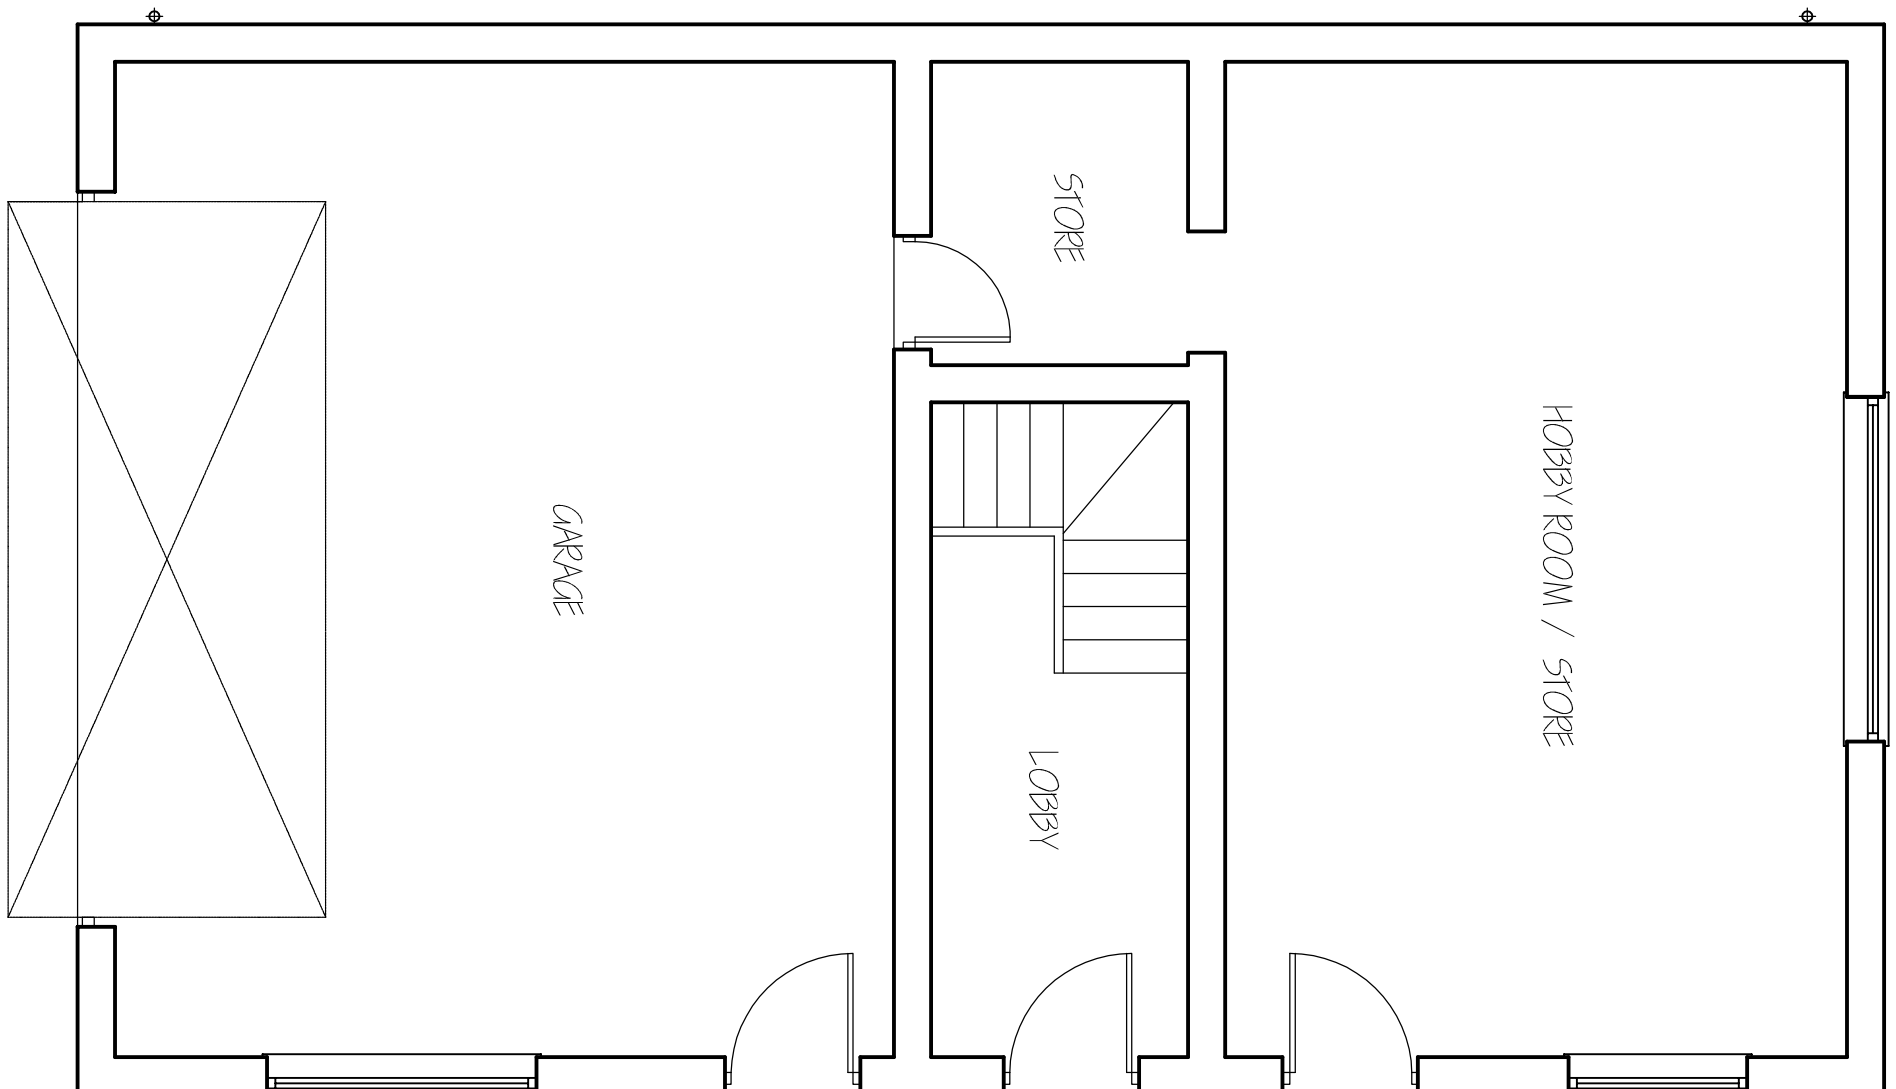LOCATION PLAN
1/2500.

EXISTING GROUND FLOOR PLAN

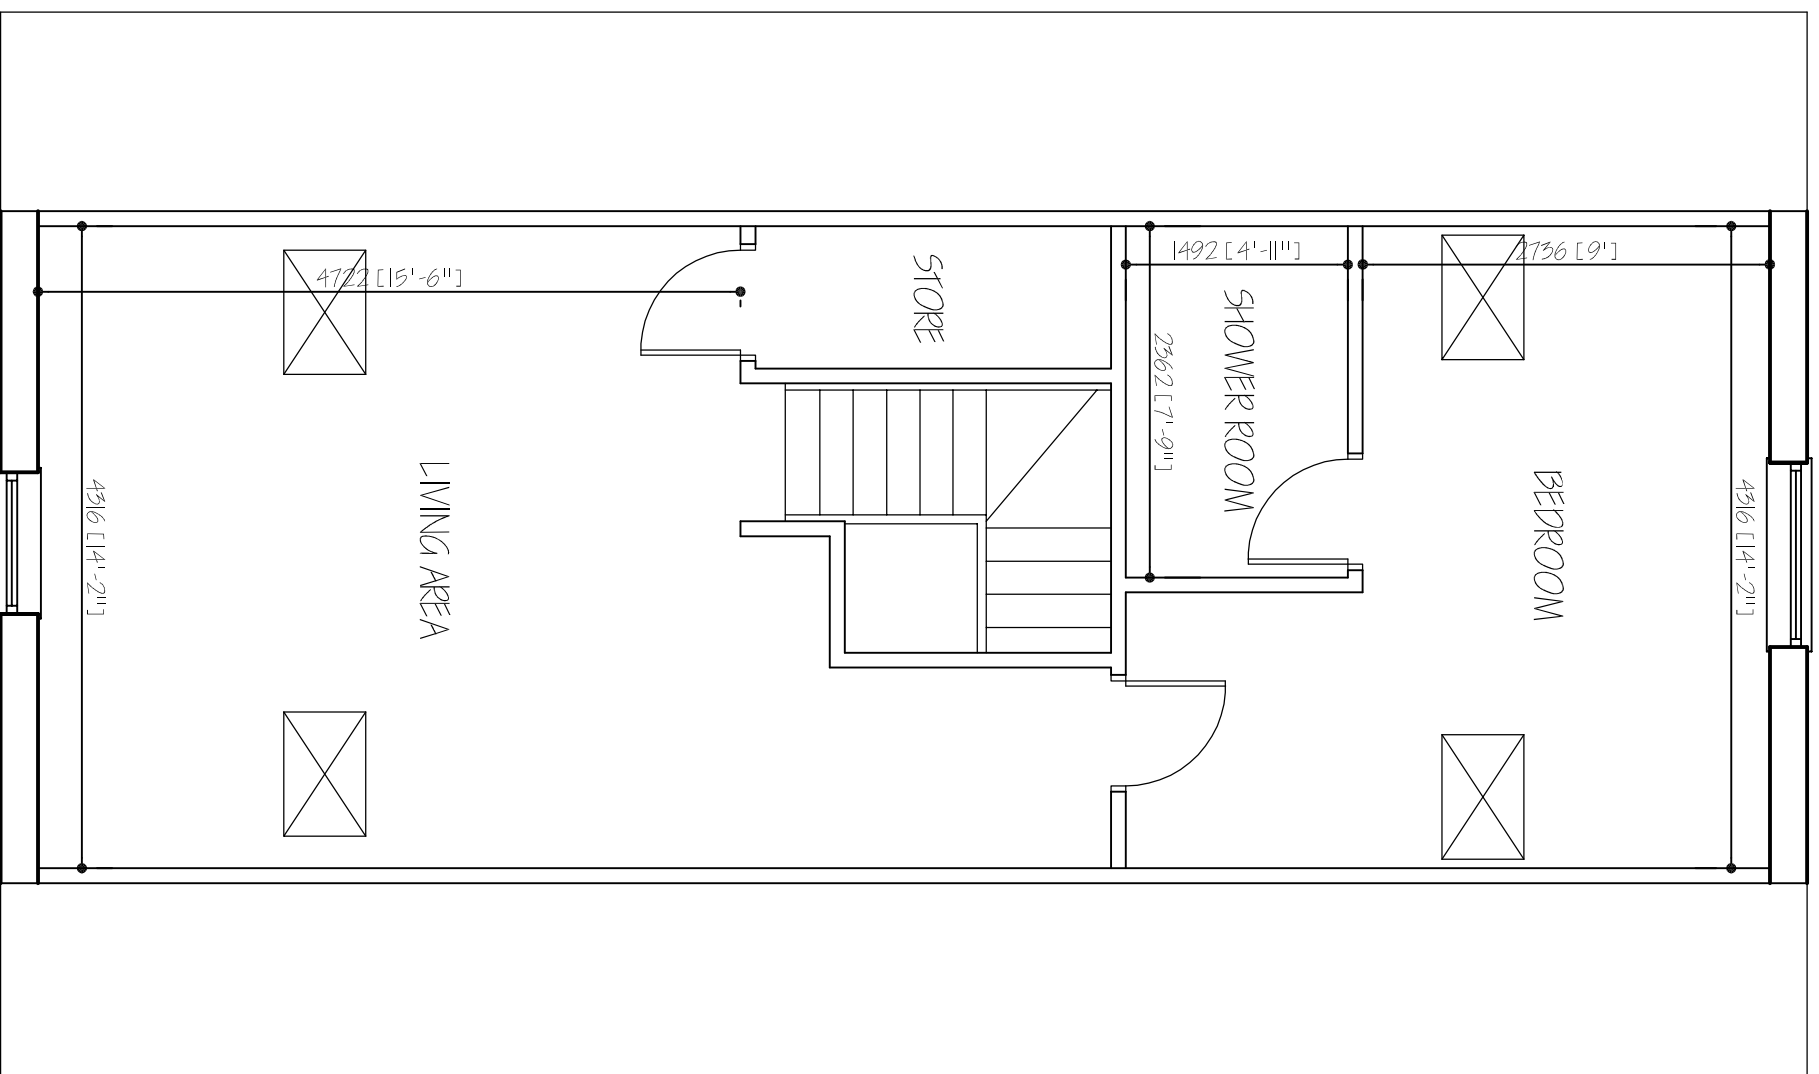

PROPOSED FIRST FLOOR PLAN

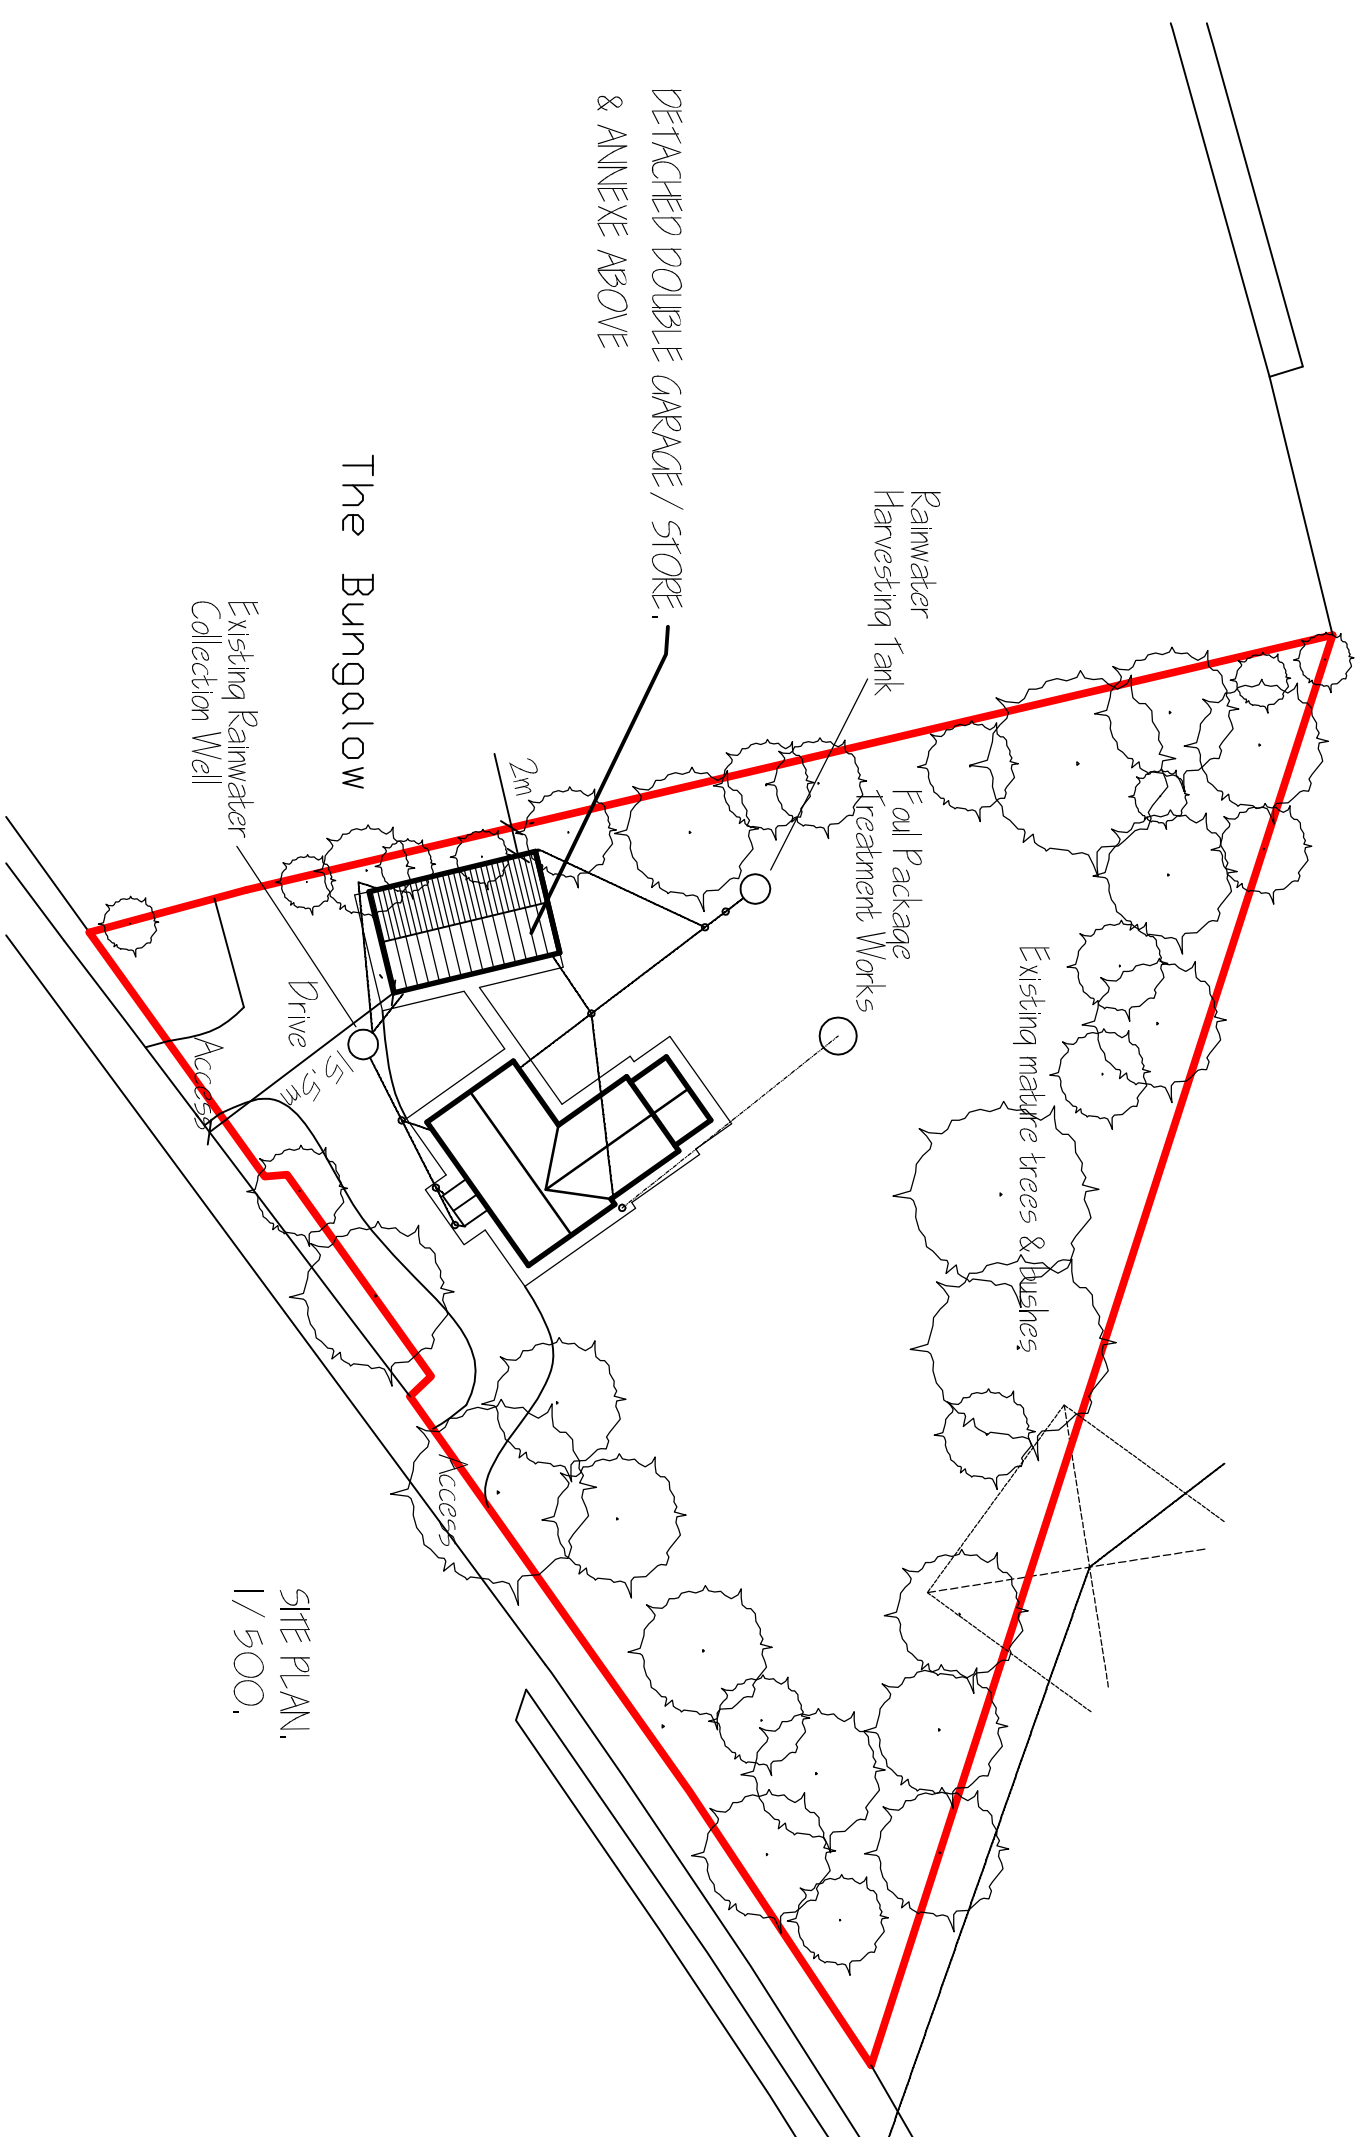SITE PLAN
1/500.[illegible]

G. R. MERCHANT
I. ENG AMICE FIMW

**ARCHITECTURAL, STRUCTURAL
AND LAND DRAINAGE
CONSULTANTS**

**Unit 4, Wrights Mews
12A Park Road, Holbeach,
Spalding, Lincs. PE12 7EE
Tel: 01406 490800
Fax: 01406 425744**

**E-Mail: G. R. Merchant @ Merchant. F9.
Co. UK**

Project
DOUBLE GARAGE / STORE & ANNEX ABOVE
WIMBING WELL
WOODHOUSE LANE
MOLTON SEAS END, LINGS, PE12 6JY.

Client
MR & MRS J THORPE

Drawing
PROPOSED FLOOR PLANS & ELEVATIONS
SITE & LOCATION PLANS

Job Ref.	Drawing No
3713-20,	03,

Date: SEPTEMBER 2020. DRAWN: SLB

Scales

1/50 1/100 (unless otherwise stated)

DO NOT SCALE FROM THIS DRAWING

that may not be immediately obvious but potentially harmful to investors to omit the fact that the company had not received the work that it is shown on the internet and that the company had not received the work that it is shown on the internet and that the company had not received the work that it is shown on the internet.