




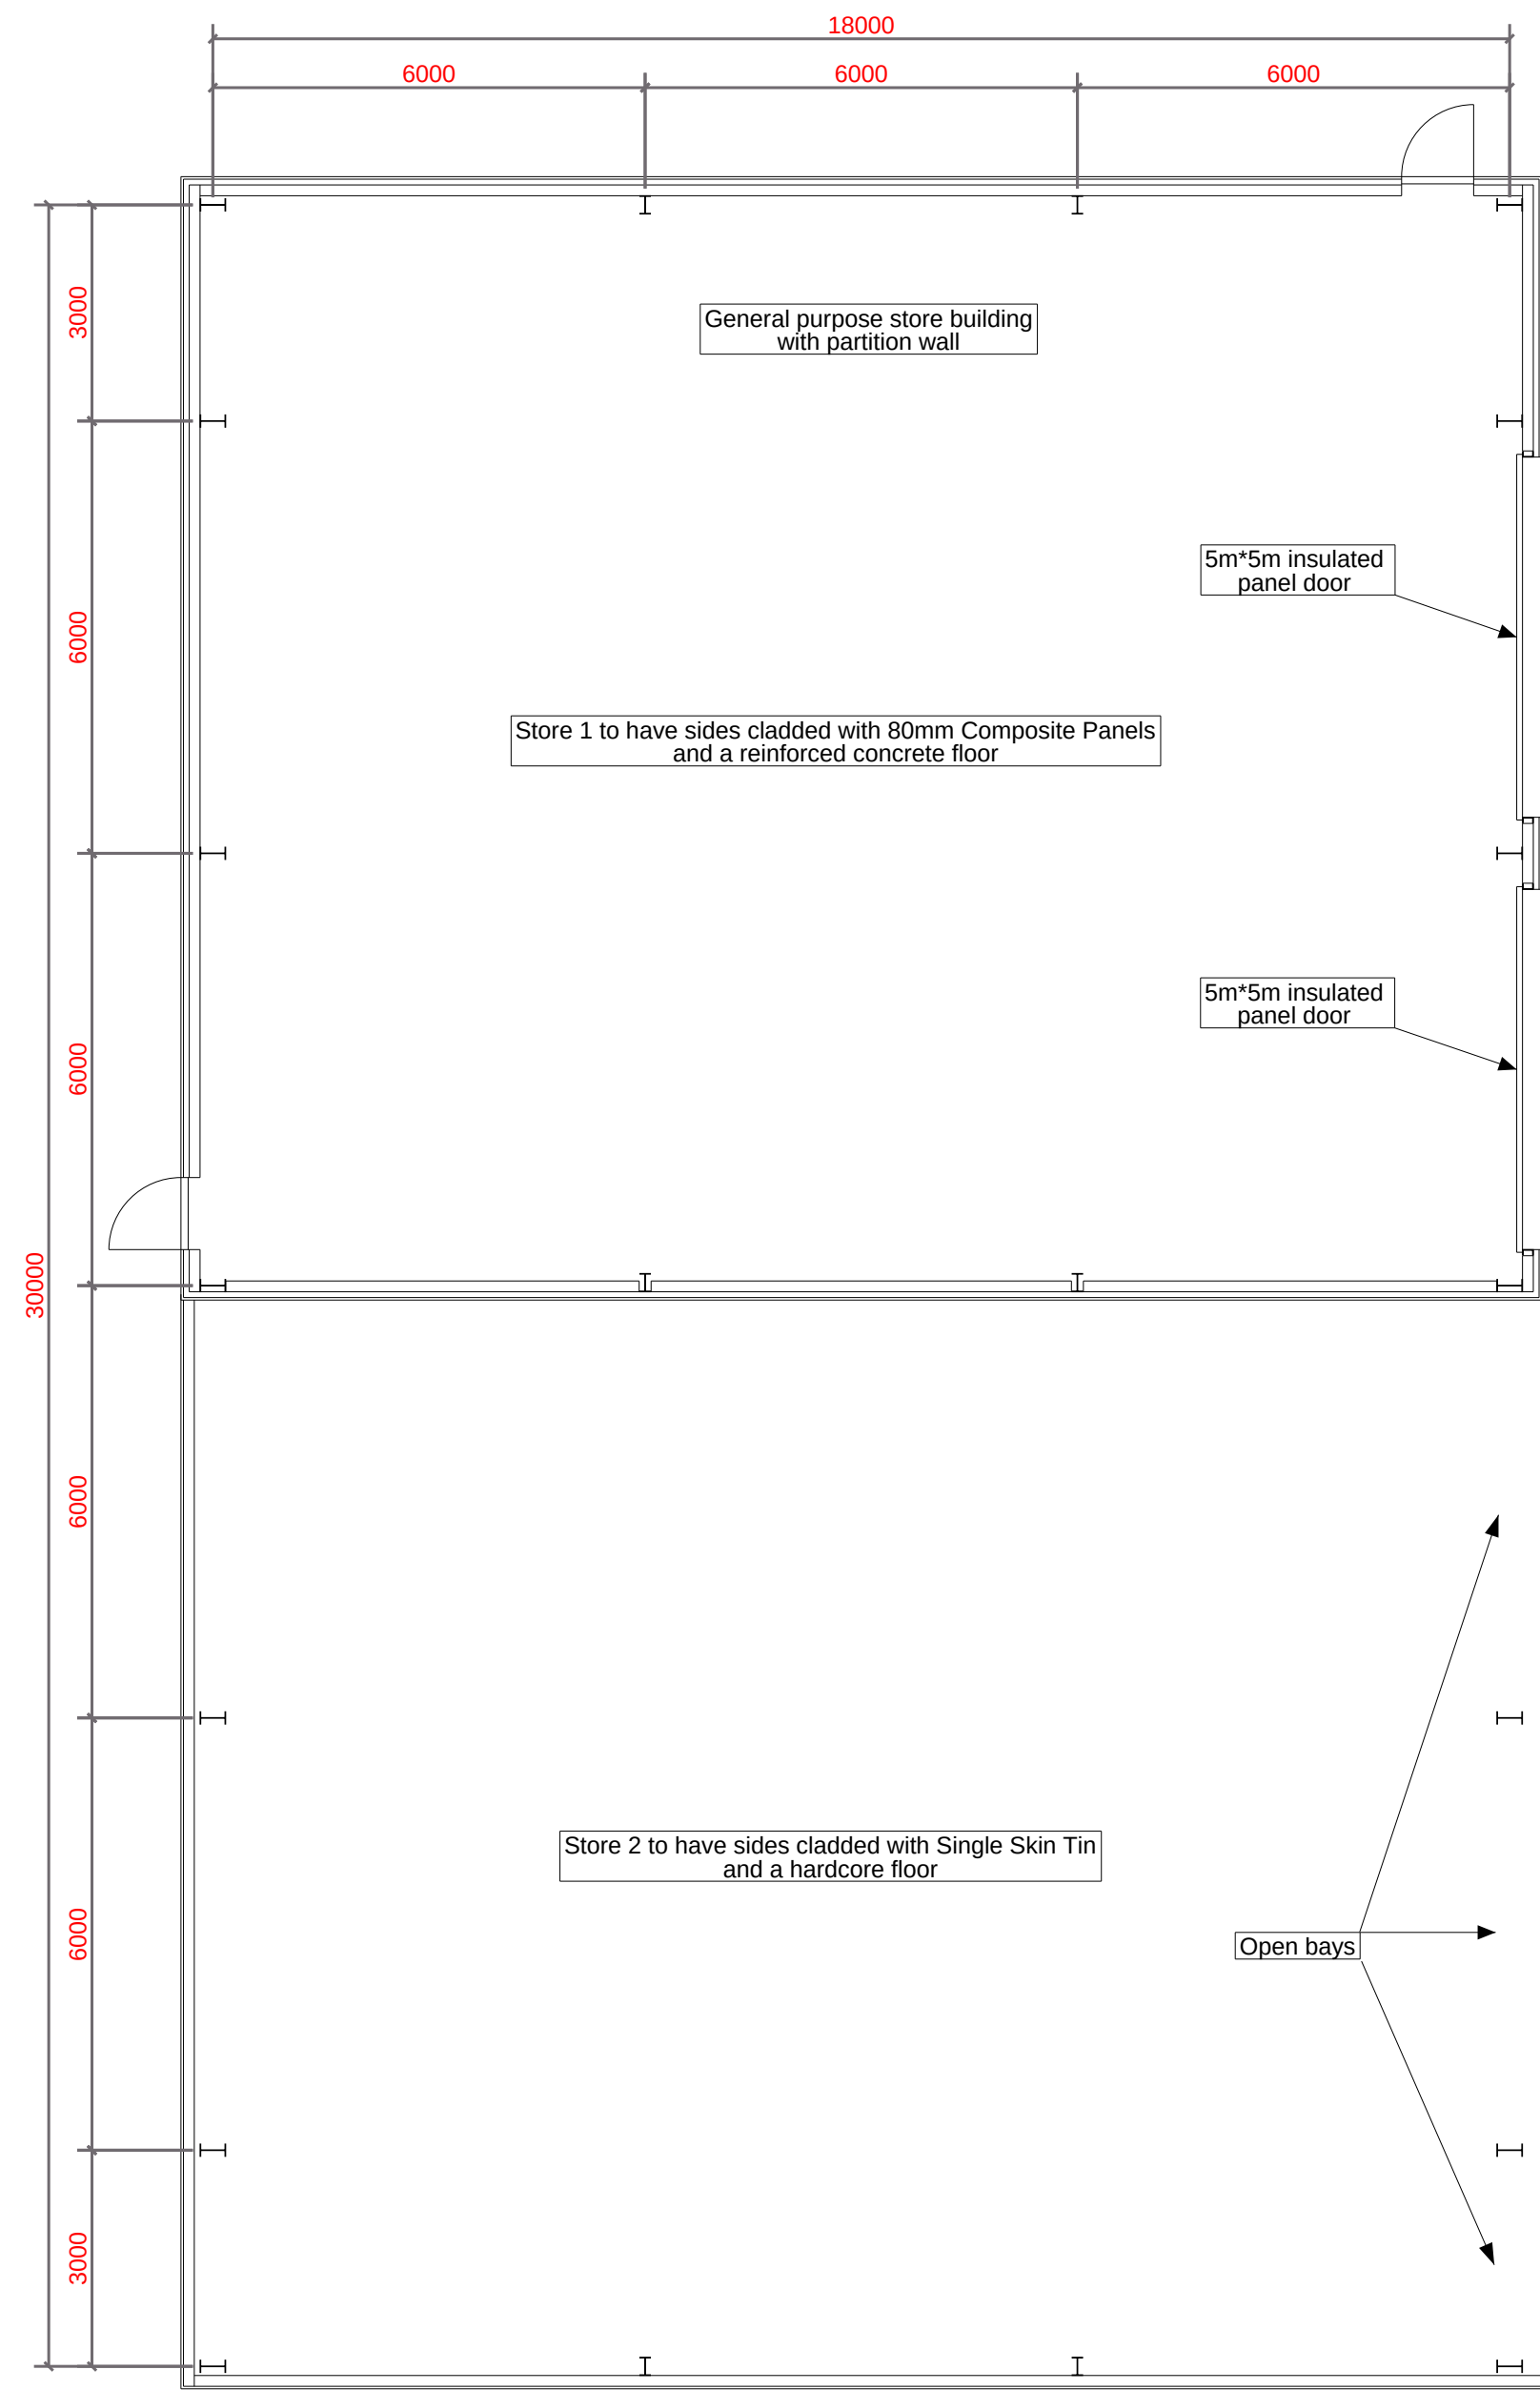

Floor Plan

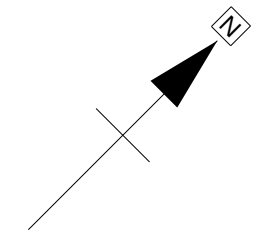

Roof Plan

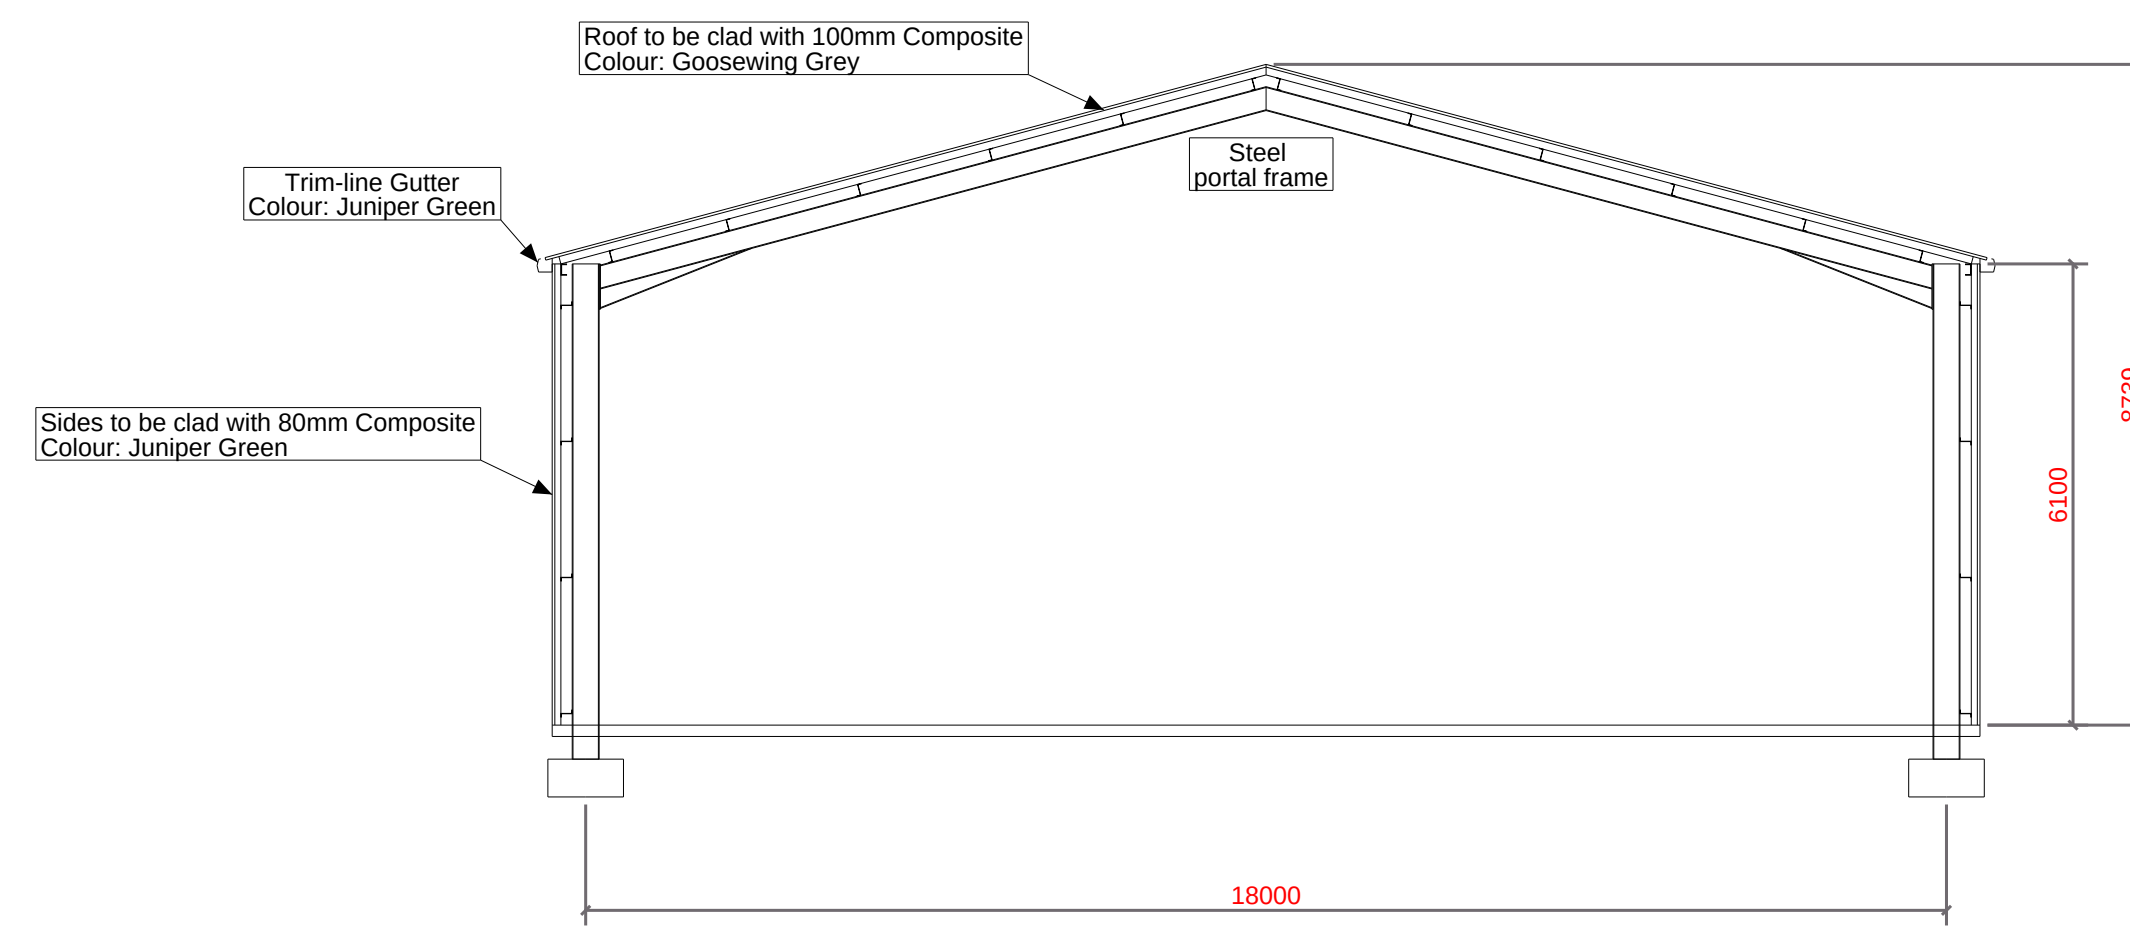

Cross Section

A	Issued for approval	M.M	05.08.2020		
		By	Date	By	Date
REV MARK	DESCRIPTION	CREATED		CHECKED	
Oldershaws of Moulton Ltd		Powered by Trimble 			
Roman Bank, Spalding, PE12 8BA					
DRAWING TITLE	Proposed Plan & Cross Section Views				
CONTRACT	General Purpose Store				
MODELLED BY	M.M	ISSUE DATE		05.08.2020	
CONTRACT NO	200804	SCALE		1:100	
DRAWING No	200804/01	REVISION No.		A	